




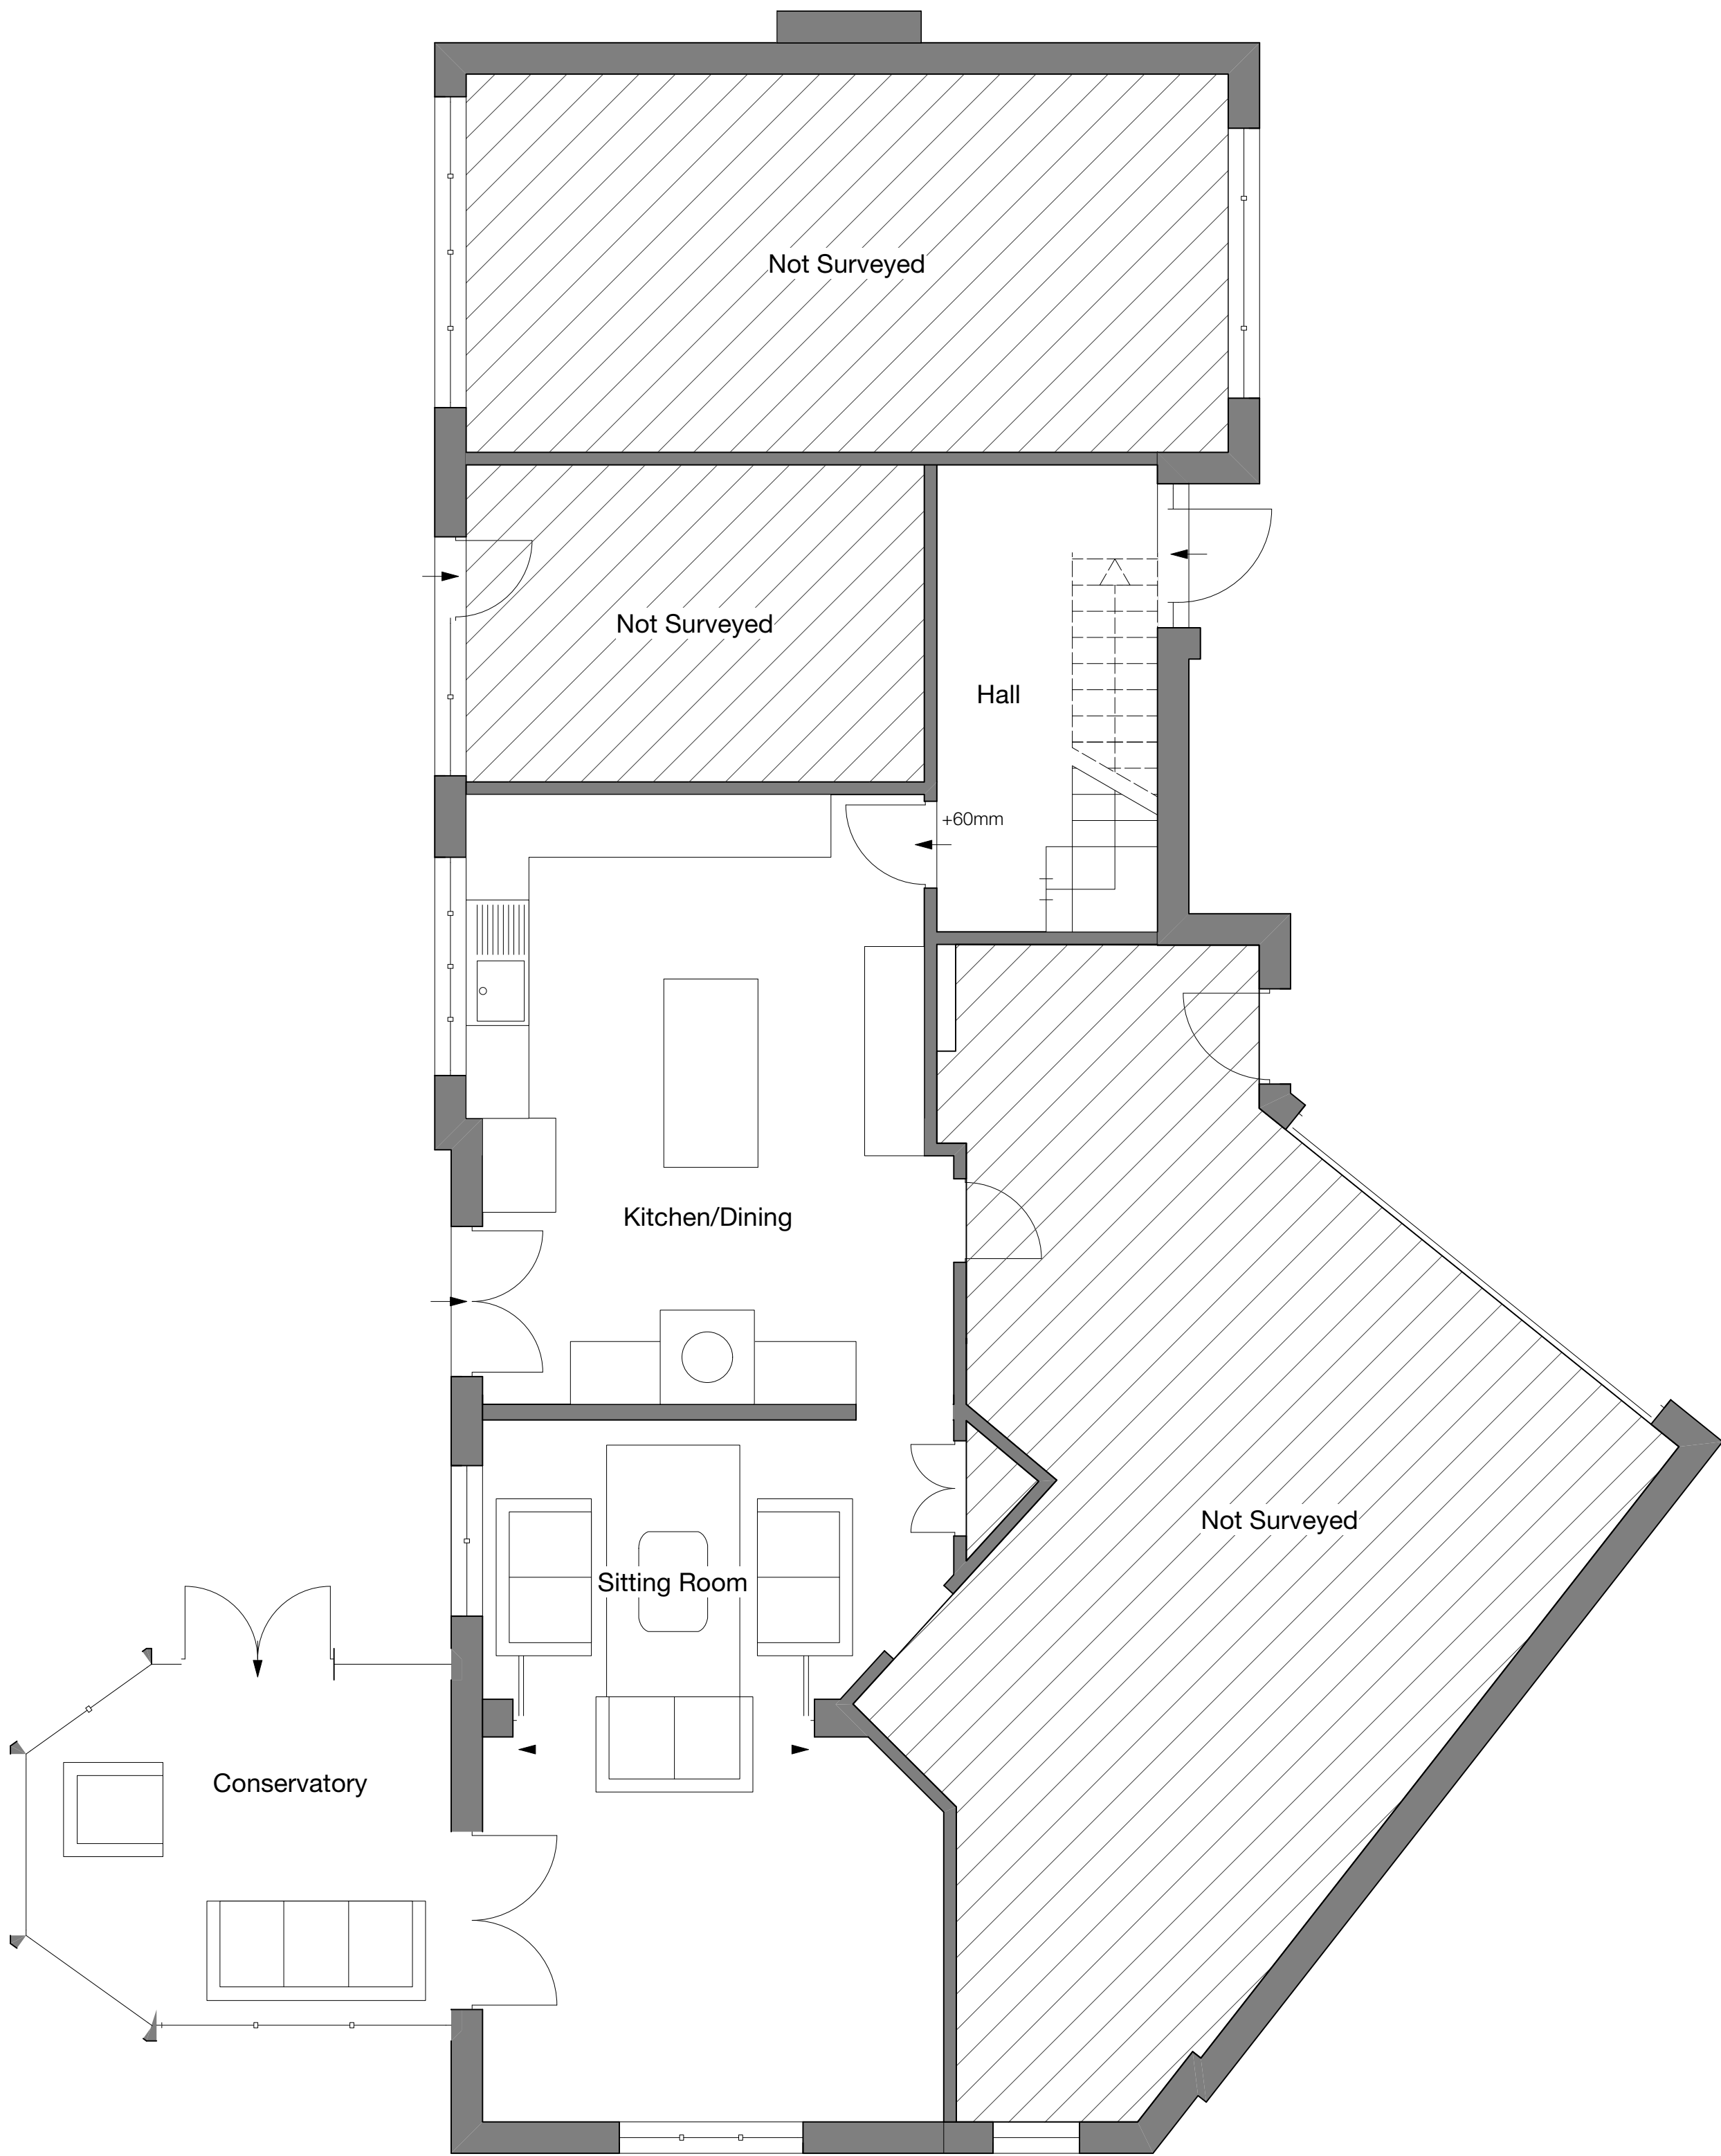

Ground Floor Plan (GF)
Scale: 1:50

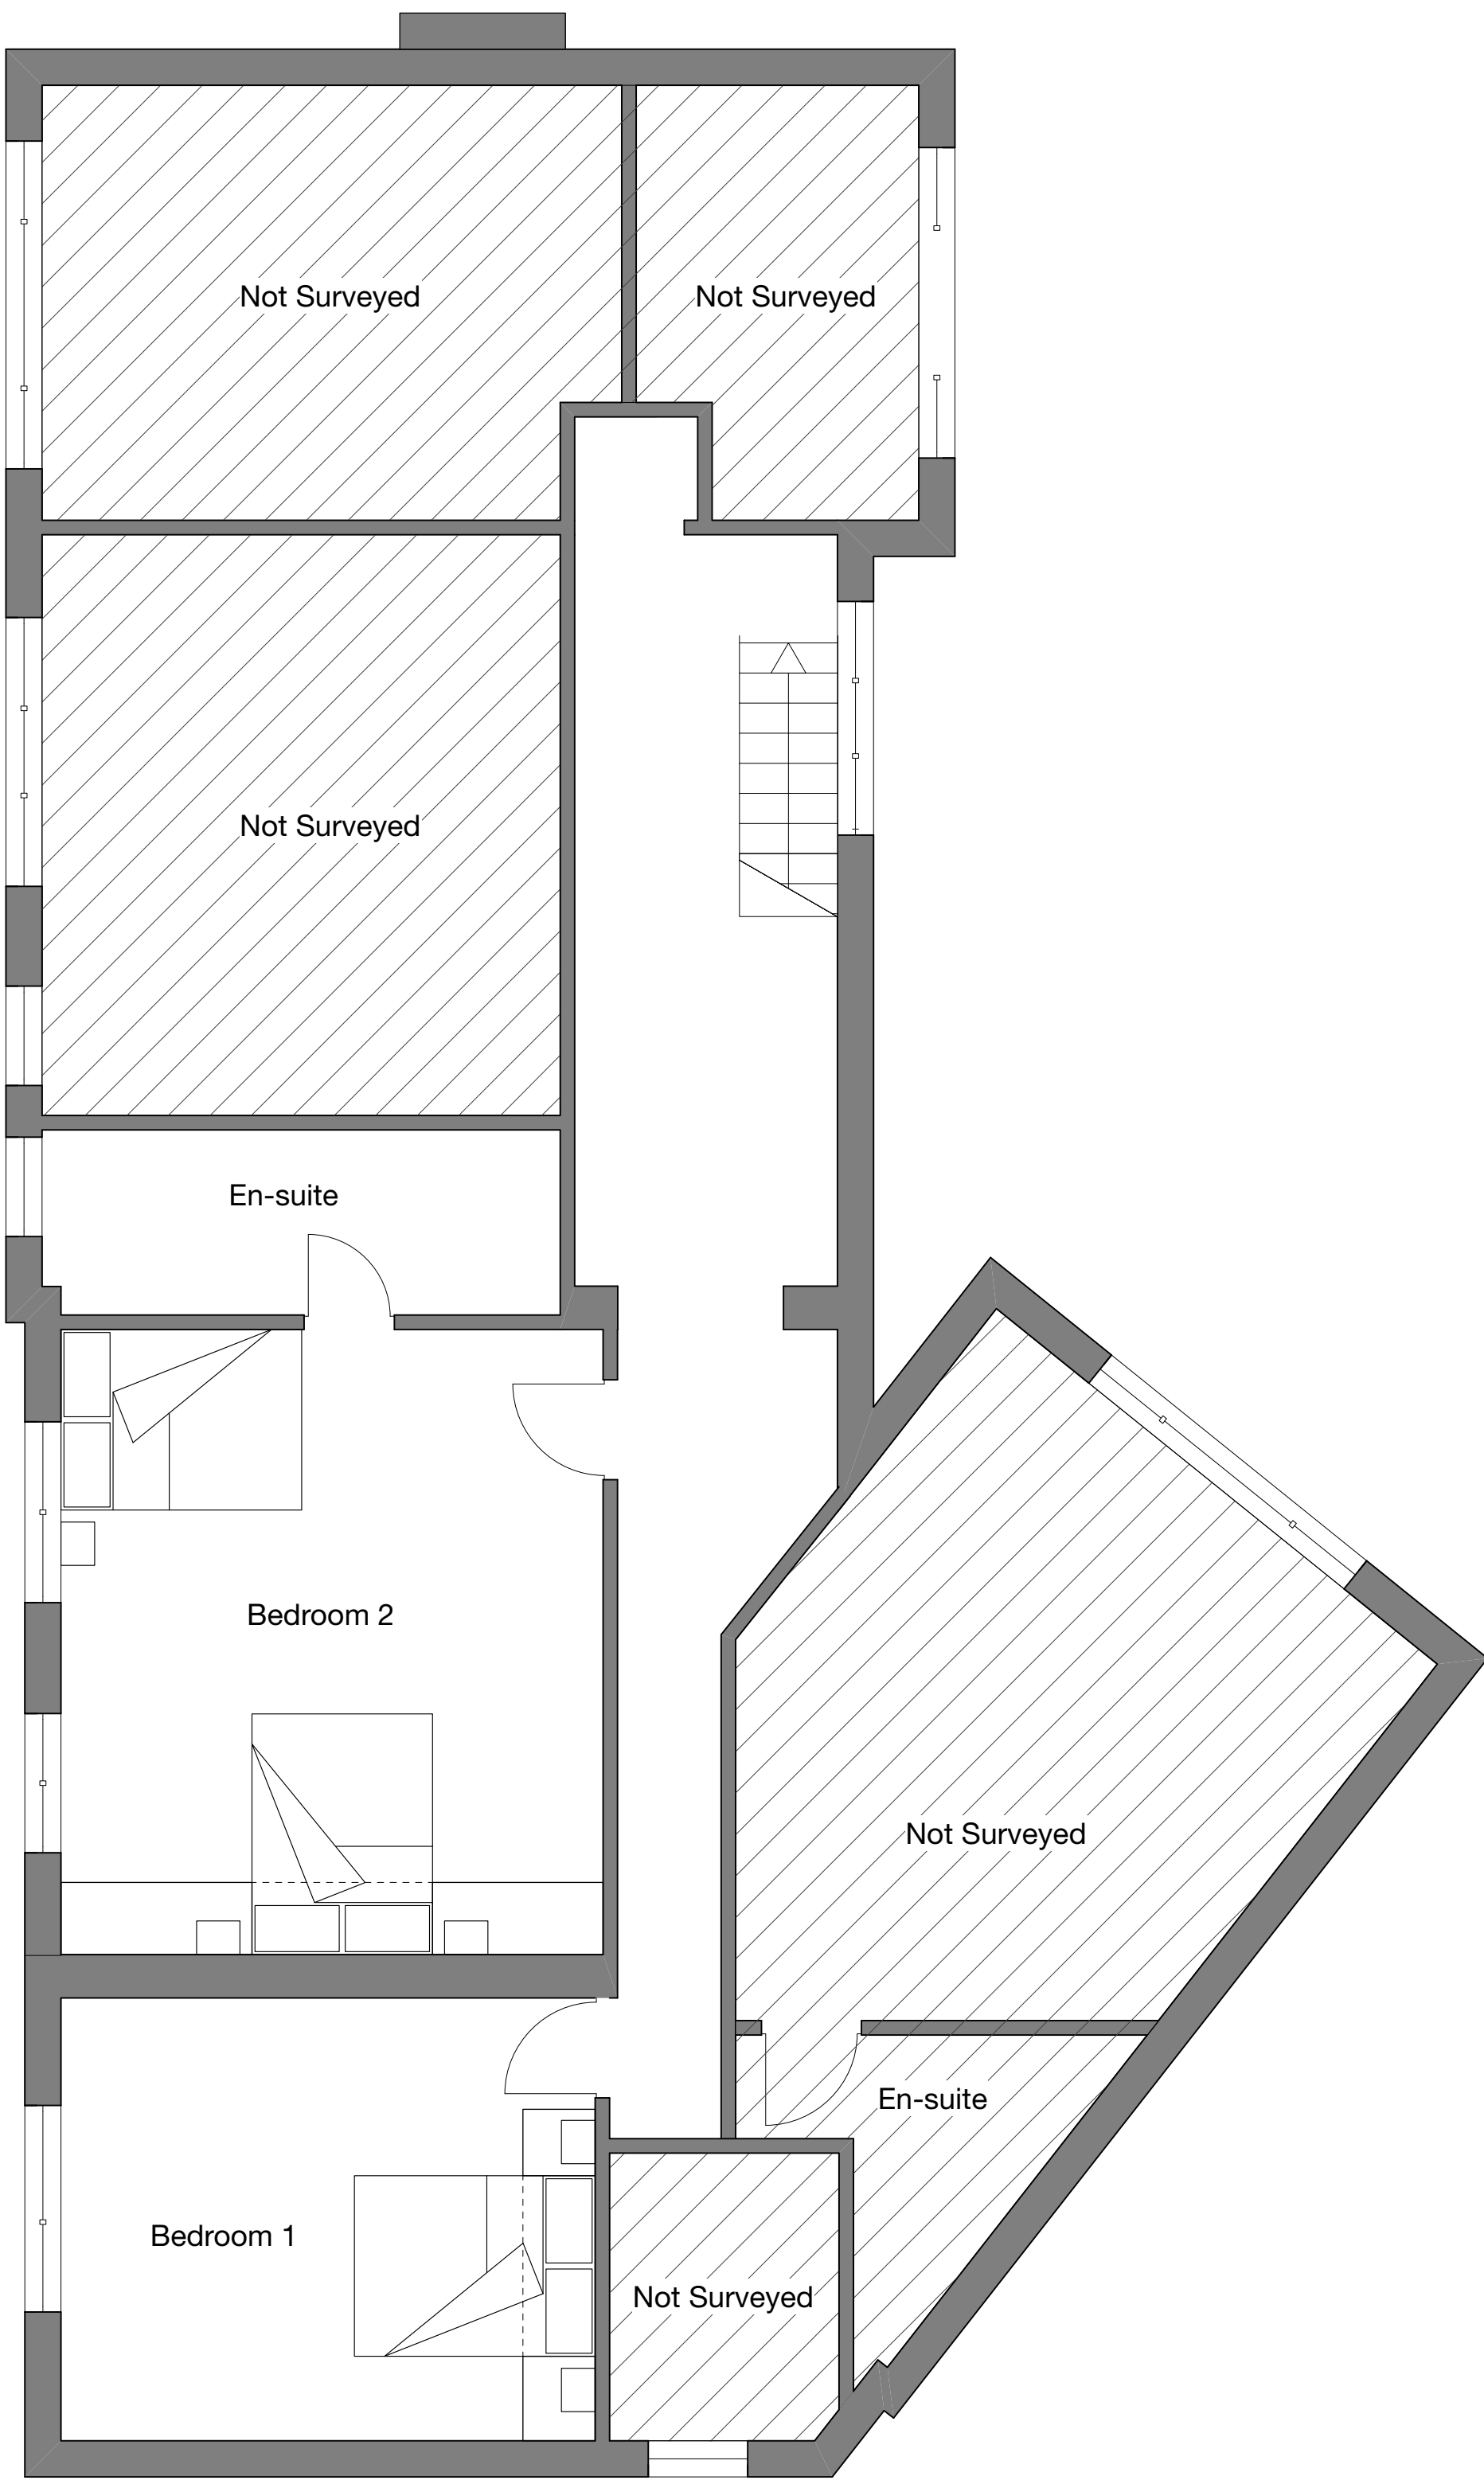

First Floor Plan (FF)
Scale: 1:50

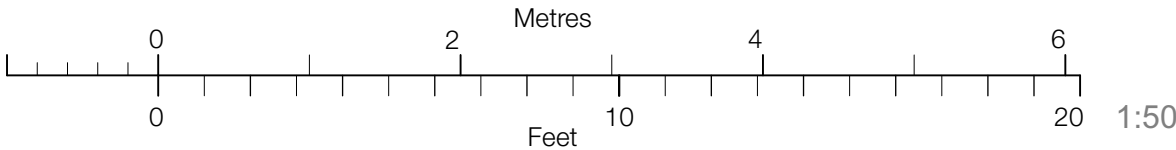

B	23/08/23	LA	Amendments following Planning Officer comments.
A	23/08/23	LA	Amendments following PO comments.

Revision

Project

Rear Extension

Address

15 Canterbury Close,
Rochdale, OL11 5LZ

Client

Mr Khalid

Drawing

Existing Plans



www.storah.com mail@storah.com 01706 813214

Scale Sheet Size Date Drawn

1:50 ISO A1 Apr 23 LA

Drawing Number Revision

23-018-011 B