

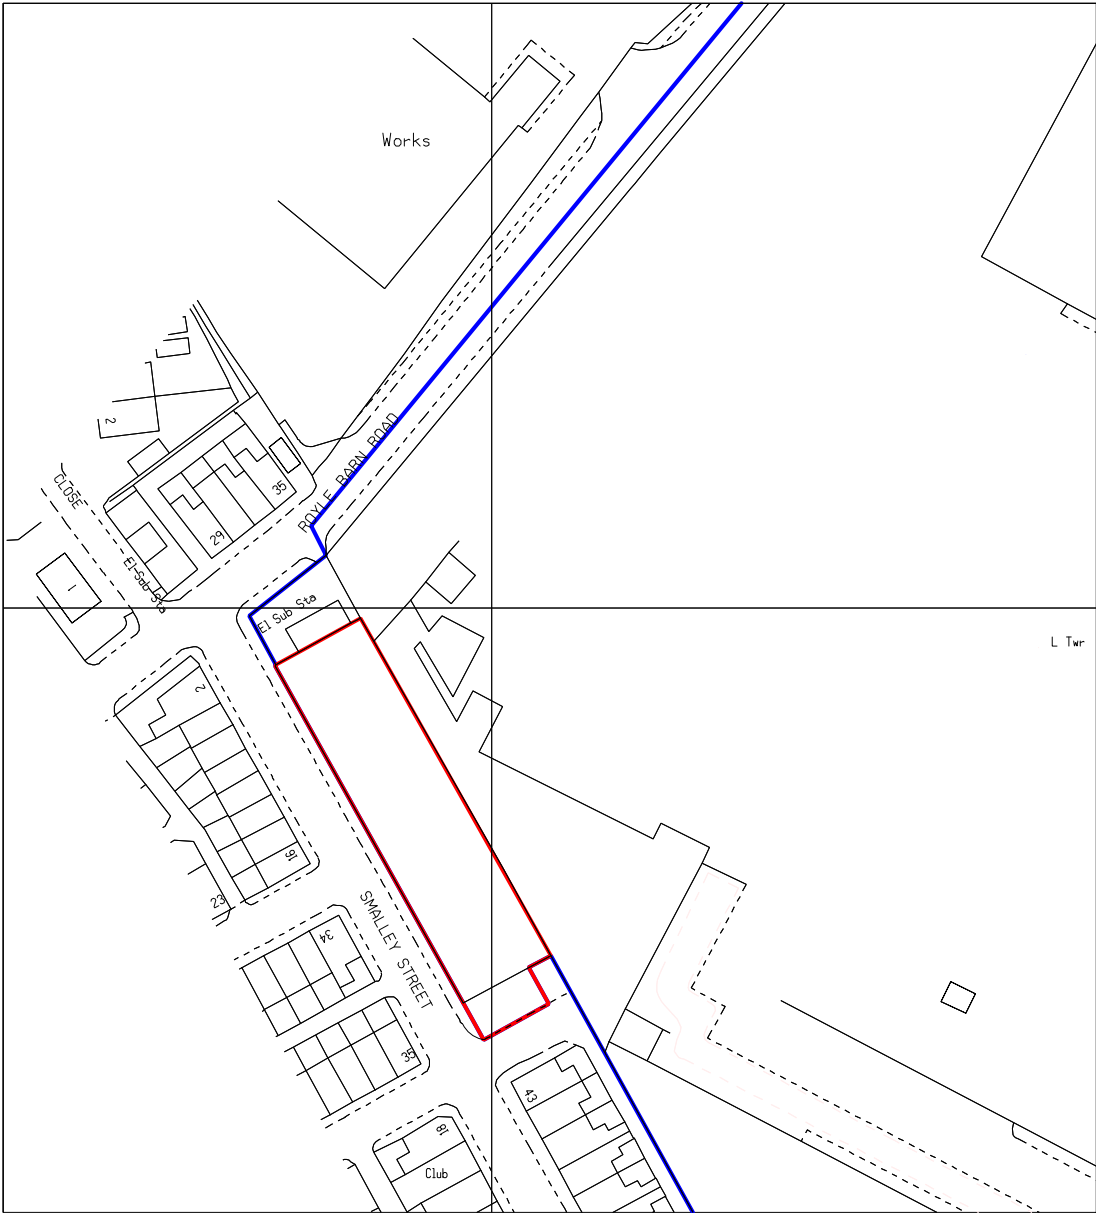


Site Plan 1:200

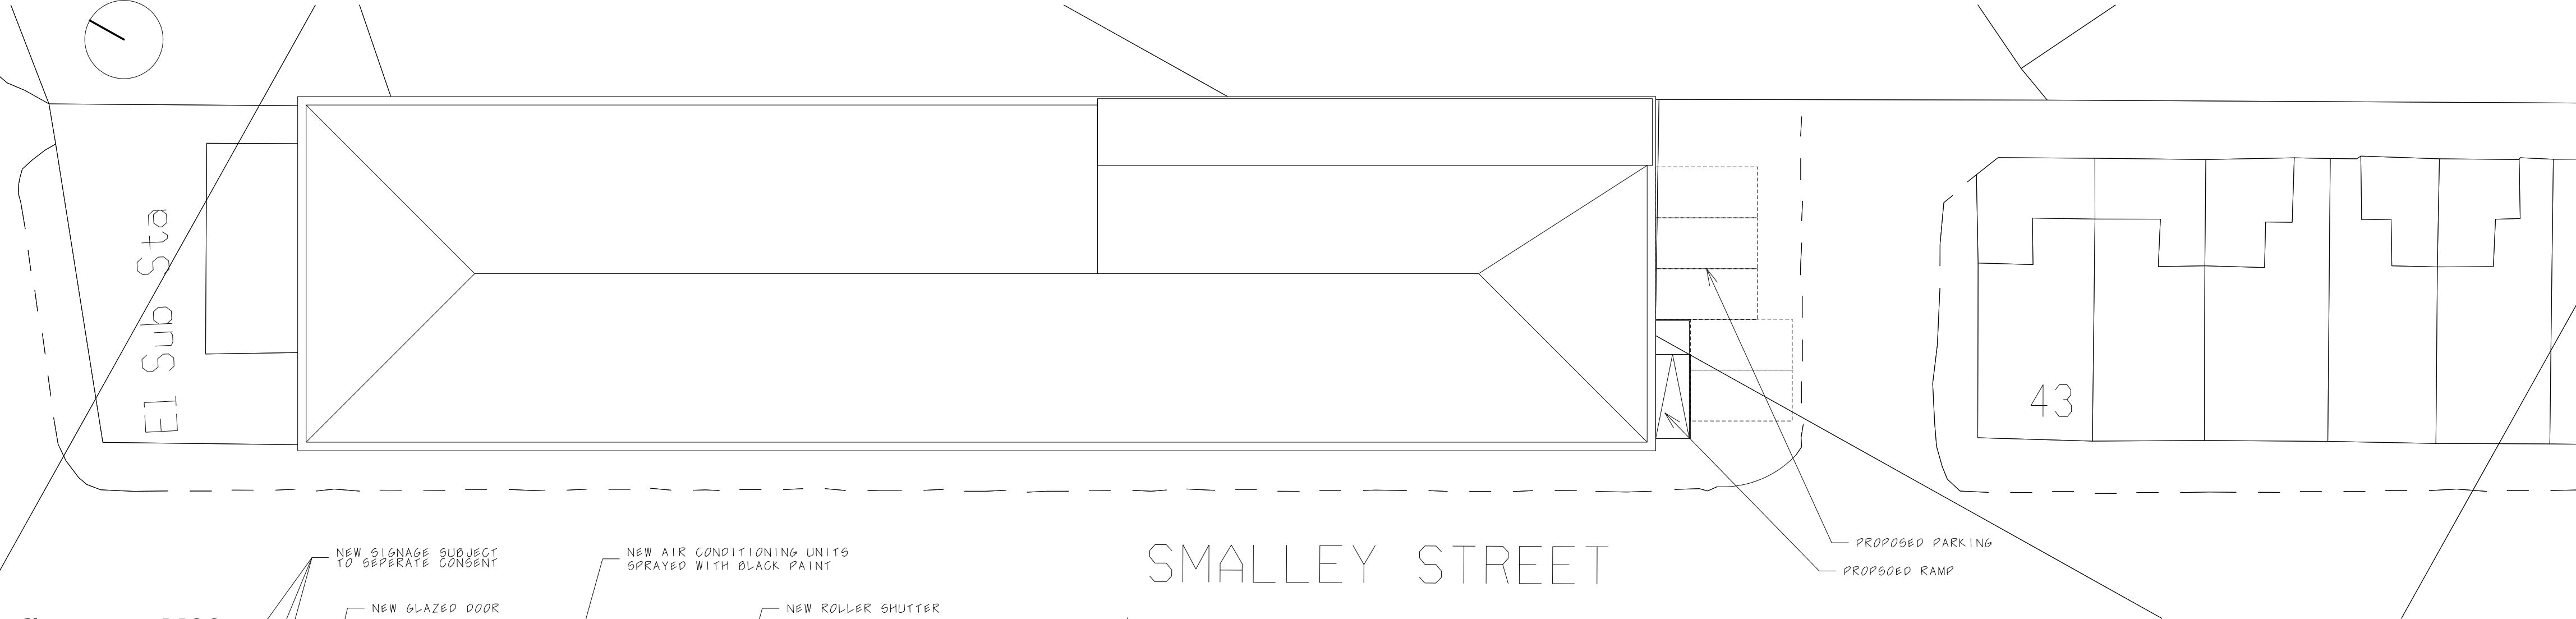

Elevations 1:100
S-E


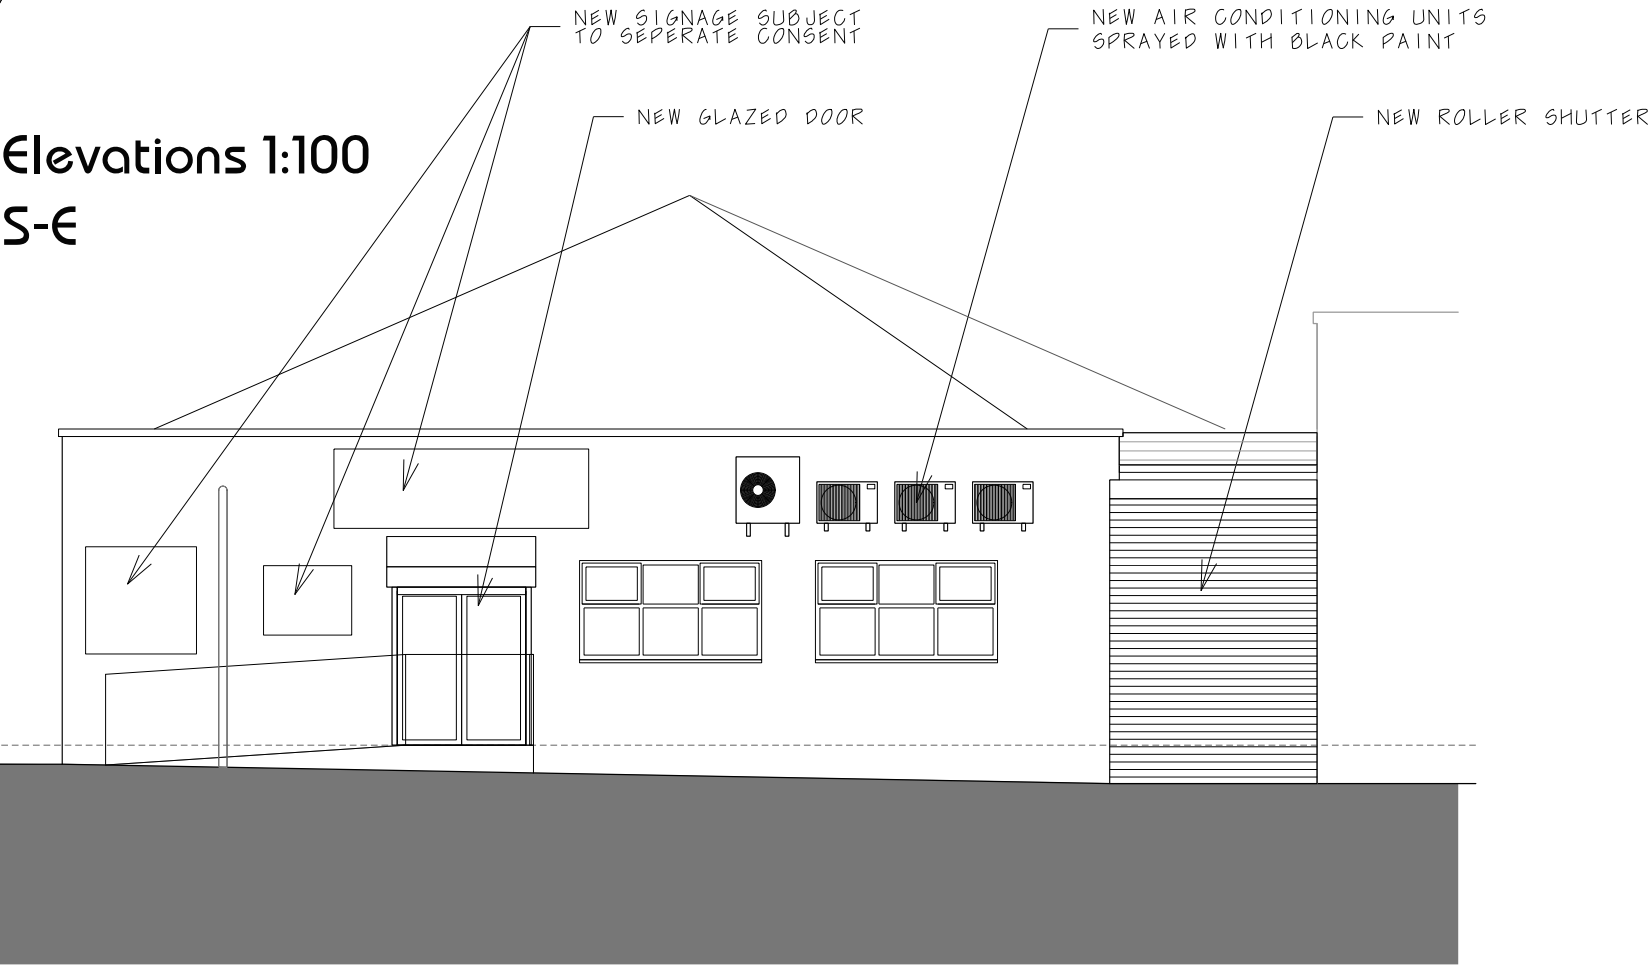


Partial S-W



Location Plan 1:1250

Ground Floor 1:100

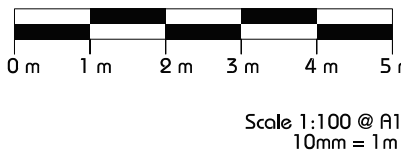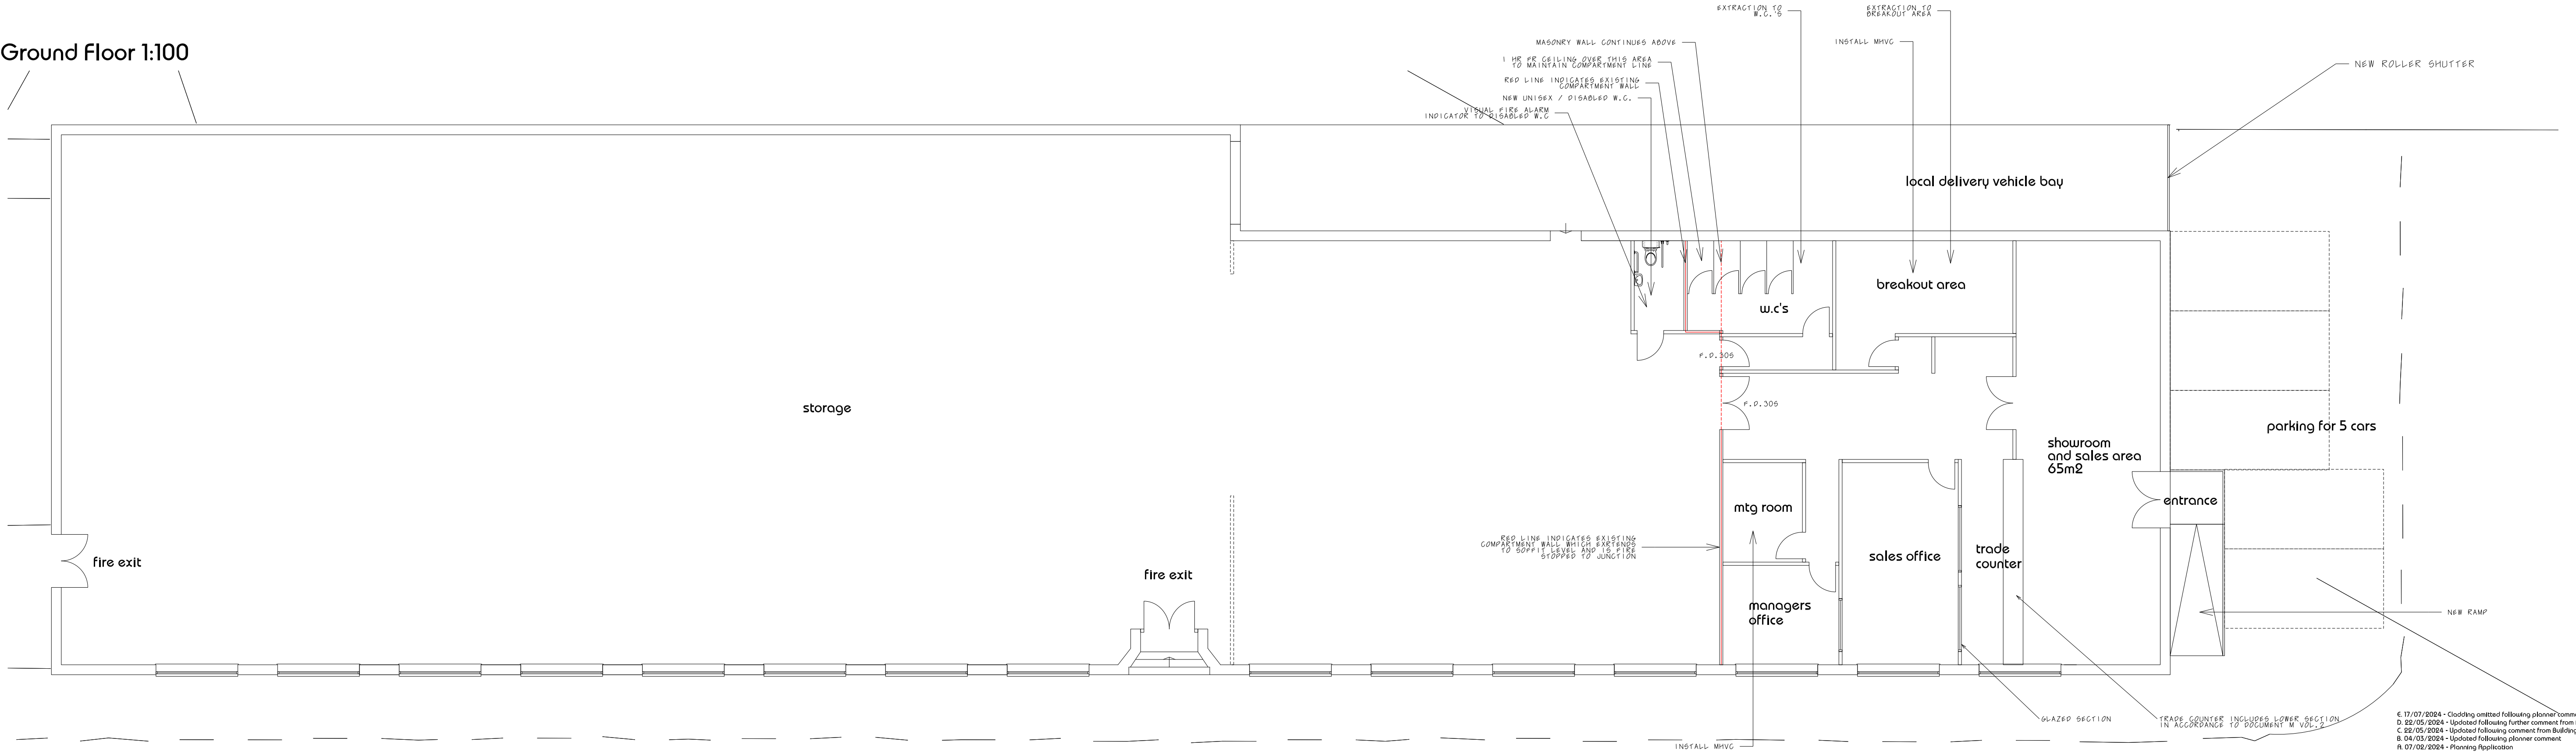

linberg design associates limited		Proj Title: Proposed Plan, Elevations, Site and Location Plan	
Project Title: Spartan Motor Factors 5 Smalley Street Rochdale, OL11 3DX		Drawn By / Date: PP01 Scale: 1: 100	Revision: € JL