


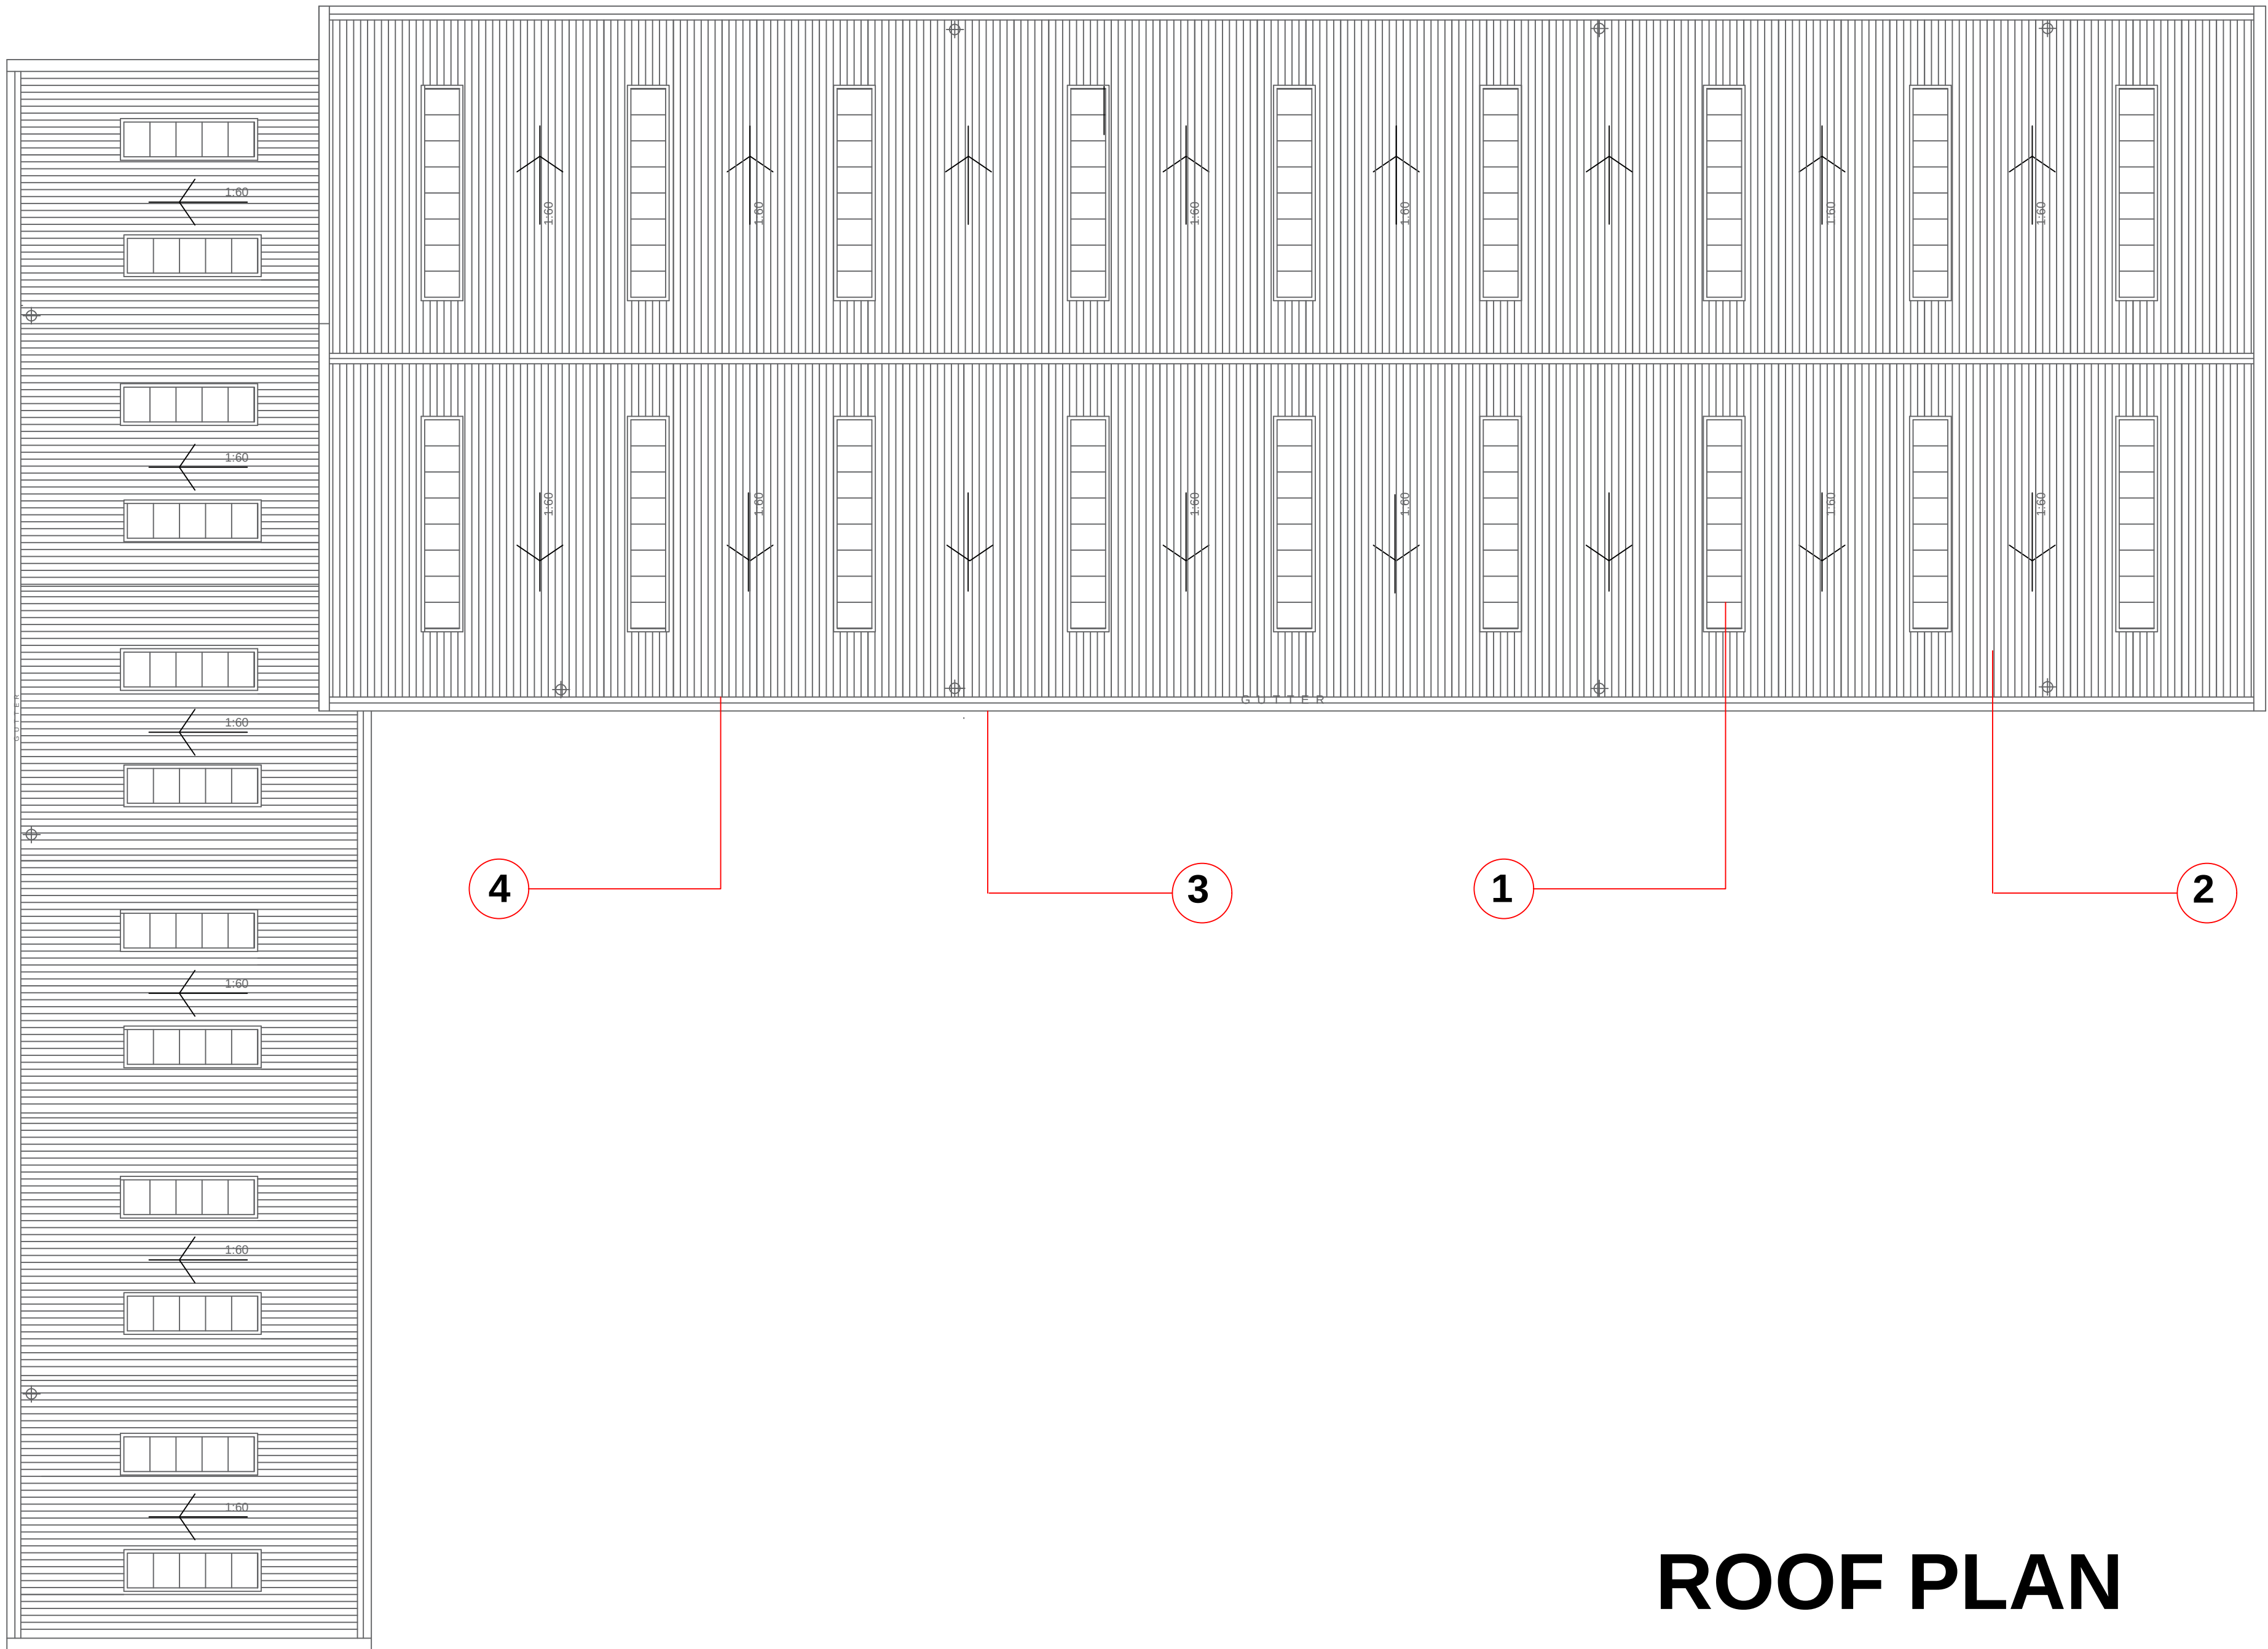

- ① Kingspan Day-Lite Trapezoidal - Opal Coour
- ② Kingspan Quadcore KS1000RW Panel 73mm - Goosewing Grey XL Forte
- ③ Dale Eaves Bull Nose Fascia
- ④Dales-Eaves Roof GutterFactory finished

Figured dimensions to be used. Do not scale from drawing										
A.	Inclusion of Bullnose fascia/Change to clear skylight						AO	MP	06.08.24	
Rev.	Revision detail						By	Chk.	Date	
 ROCHDALE BOROUGH COUNCIL										
PROPERTY & HIGHWAY SERVICES No. 1 Riverside, Smith Street, Rochdale, OL16 1XU Tel: (01706) 647474										
Client		ROCHDALE DEVELOPMENT AGENCY								
Project		MOSSFIELD SITE DEVELOPMENT								
Title		ROOF PLAN								
Drawn by		Date		Purpose of issue			Scale			
GB		MAY 21					1:100 @ A1			
Checked by		Date		Project No.						
				2003885						
Approved by		Date		Drawing No.				Rev		
				F - 07				A		