




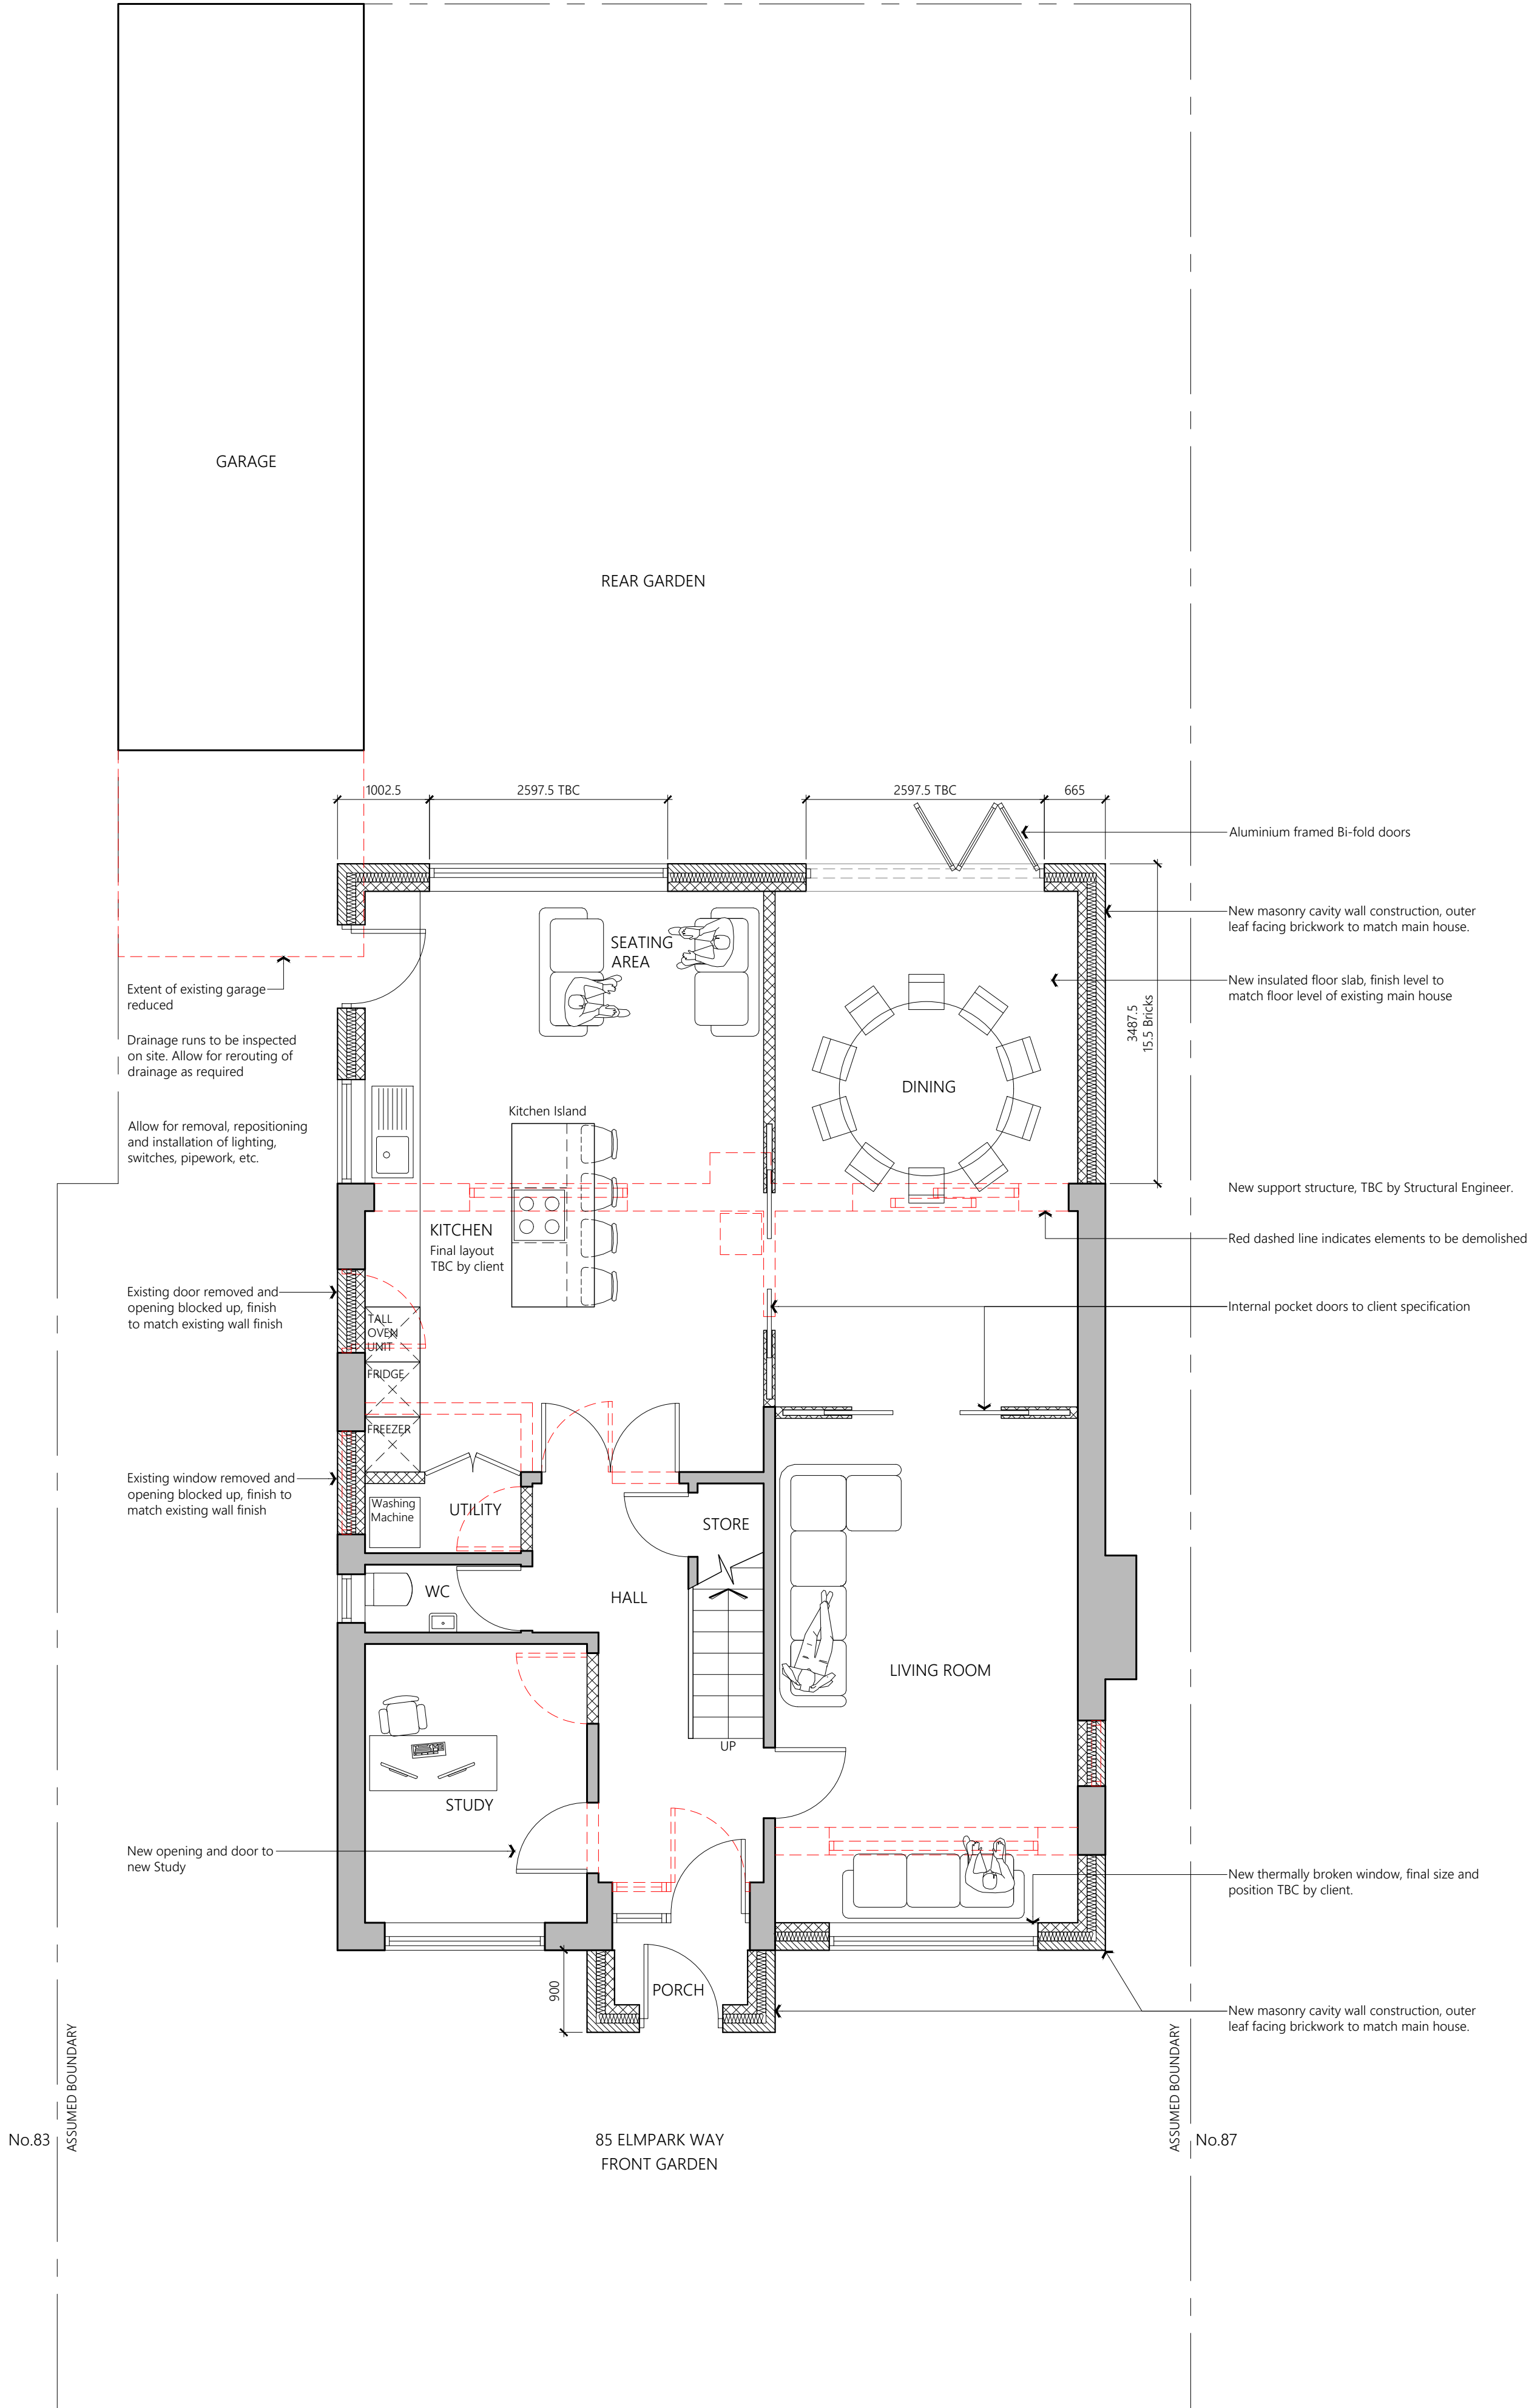

PROPOSED GROUND FLOOR PLAN

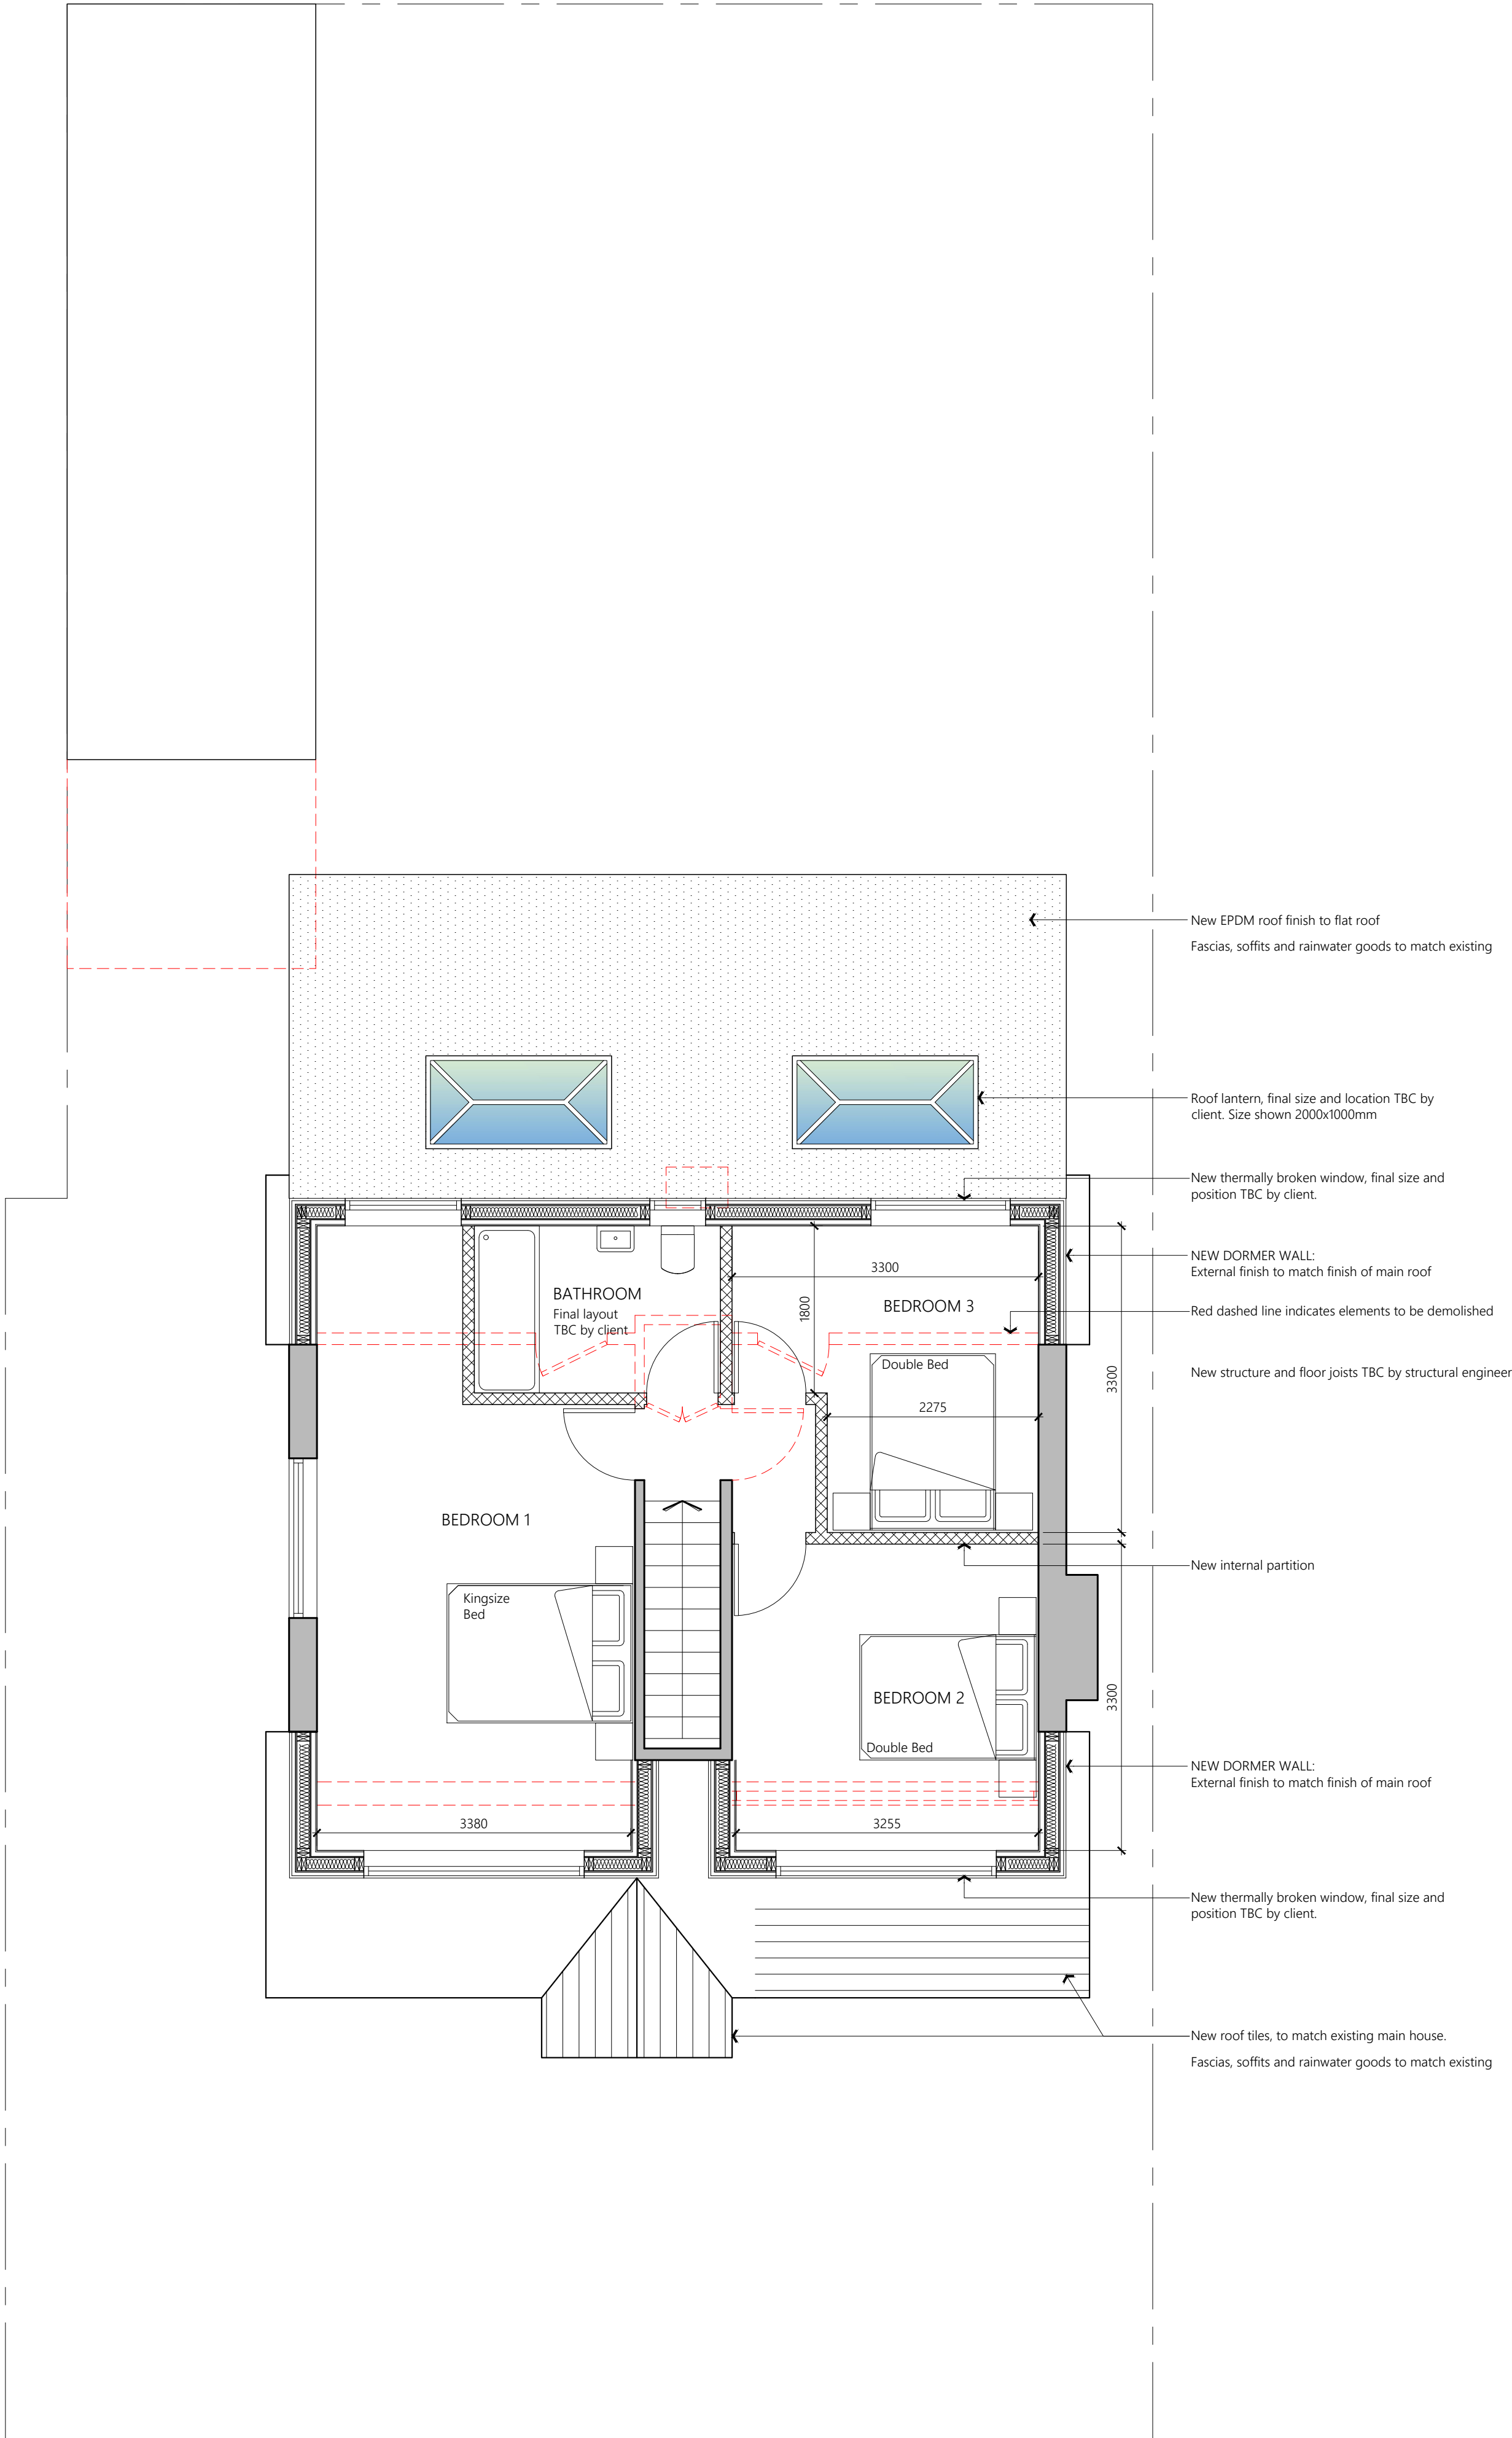

PROPOSED FIRST FLOOR PLAN

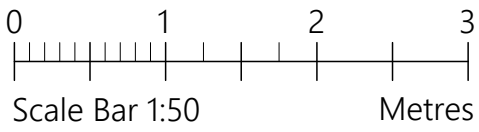

PROJECT	85 Elmpark Way Rochdale OL12 7JQ		
CLIENT	S Nisar		
STATUS	Information		
DRAWING	Proposed Plans		
DWG No.	2466-04	REV	
SCALE	1:50@A1	DATE	Dec '24
AGB CAD SERVICES			
website: www.agbcad.co.uk email: info@agbcad.co.uk telephone: 07912 090 125 DO NOT SCALE FROM THIS DRAWING			