




IMPORTANT NOTES
DO NOT SCALE FROM THIS PLAN
THESE ELEVATIONS ARE DRAFTED TO ALLOW THE PLANNING AUTHORITY TO MAKE A DECISION ON THE PROPOSED DEVELOPMENT AND FOR NO OTHER PURPOSE. THESE ELEVATIONS ARE NOT BUILDING REGULATION COMPLIANT AND SHOULD NOT BE RELIED UPON AS SUCH. THE DECISION NOTICE (WHEN AVAILABLE) SHALL PROVIDE THE EXACT DIMENSIONS OF THE PROPOSED BUILDING AND SHOULD BE RELIED UPON. THESE PLANS SHOULD NOT BE USED AS DEFINITIVE AND ANY MEASUREMENTS SHOULD BE TAKEN AND CHECKED FROM THE PROPOSED SITE.

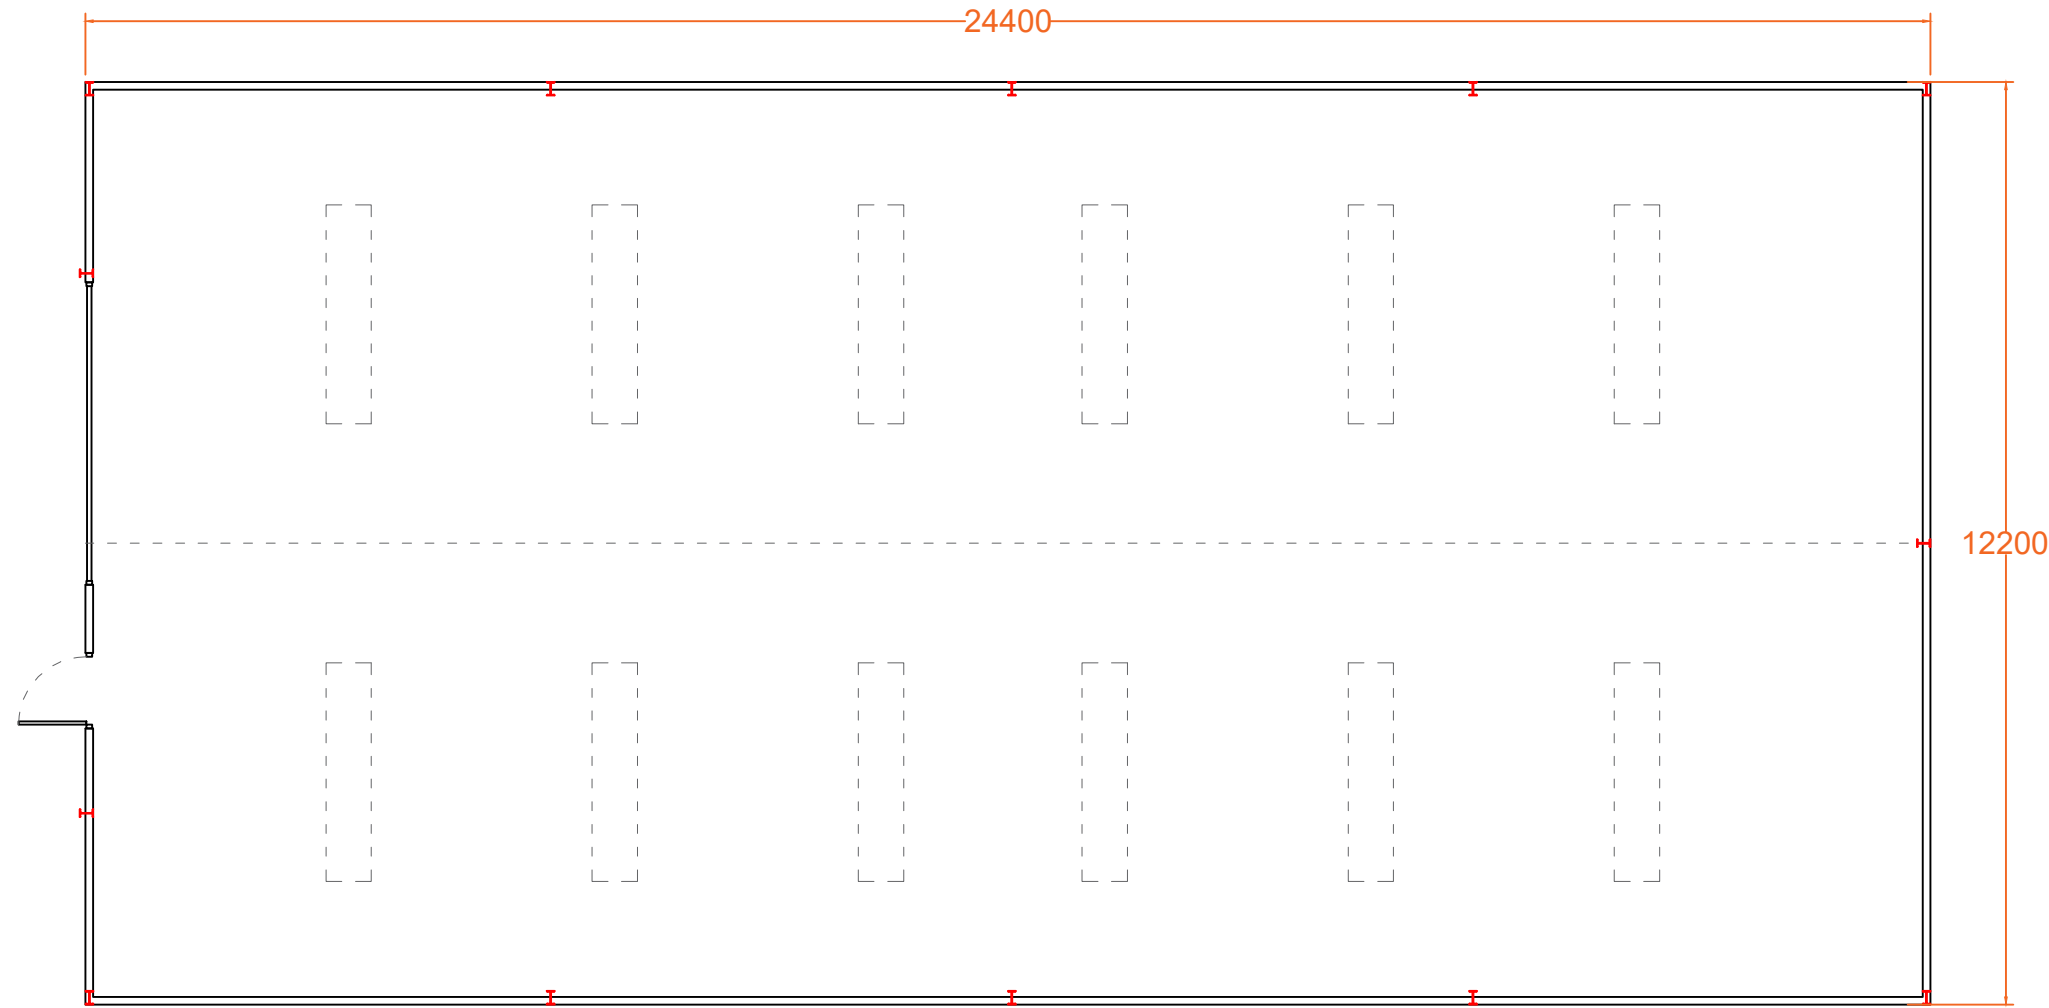


Proposed Floor Plan
Scale (1 : 1 0 0)

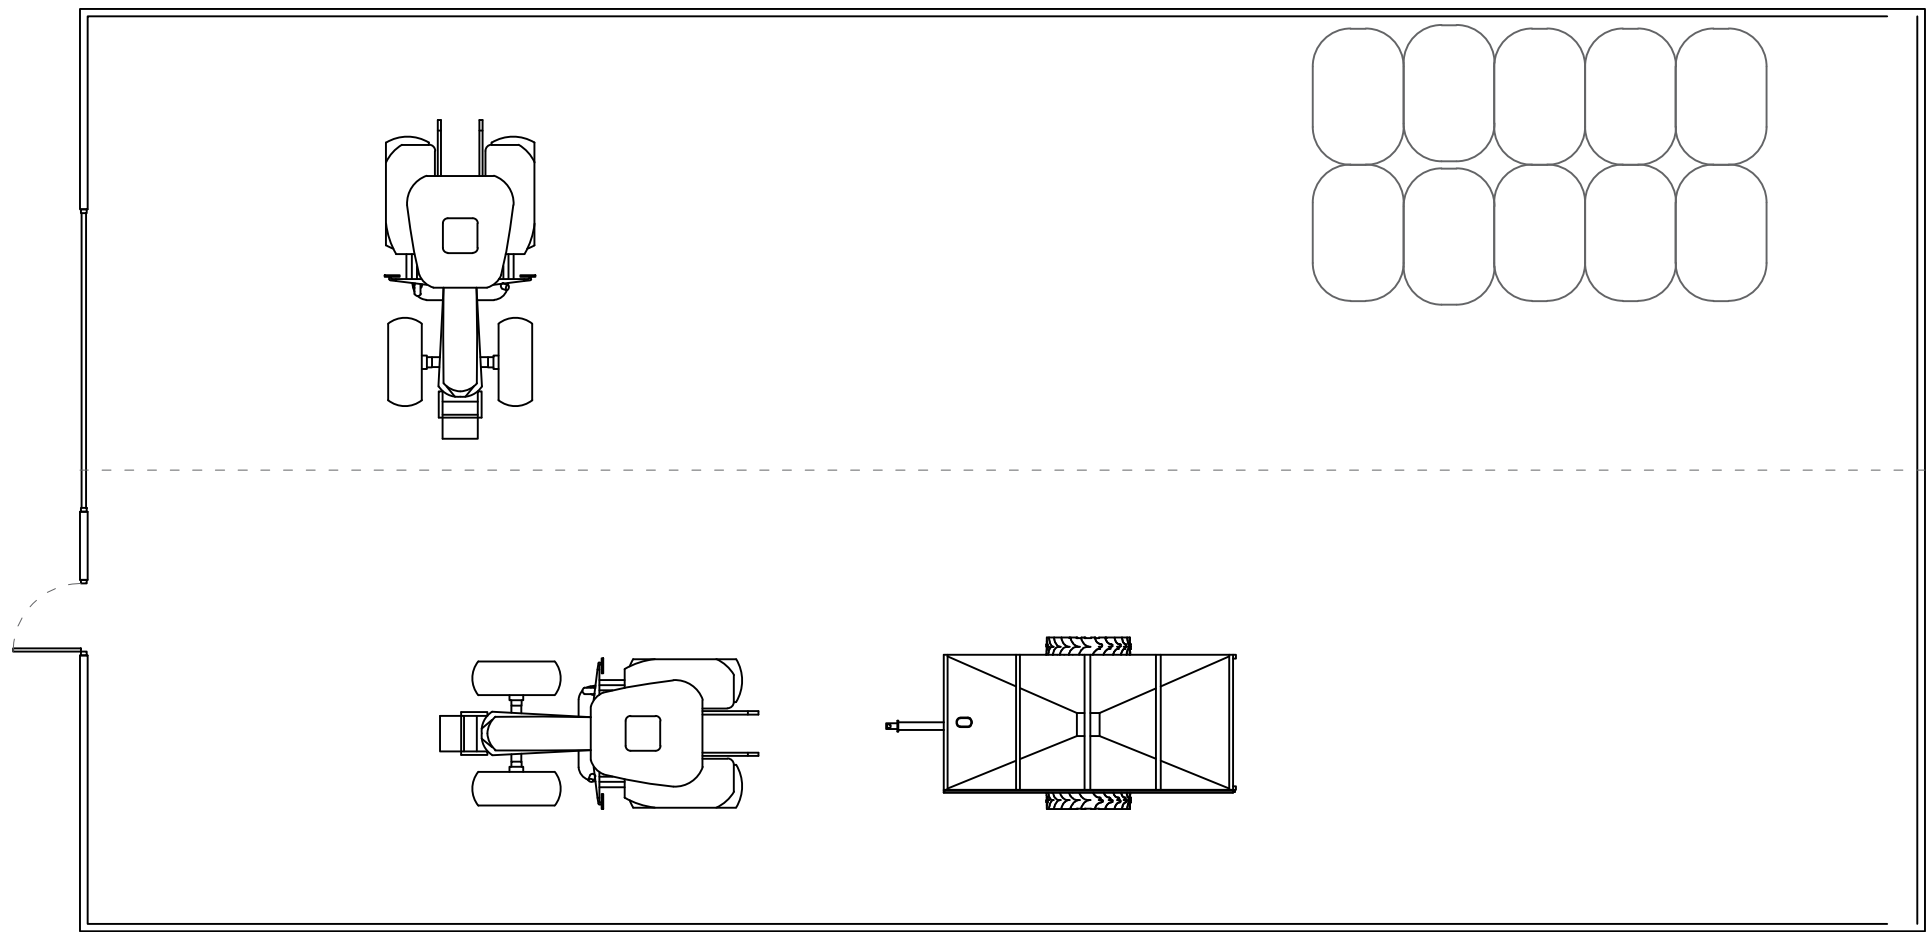


Proposed Floor Plan
Scale (1 : 1 0 0)

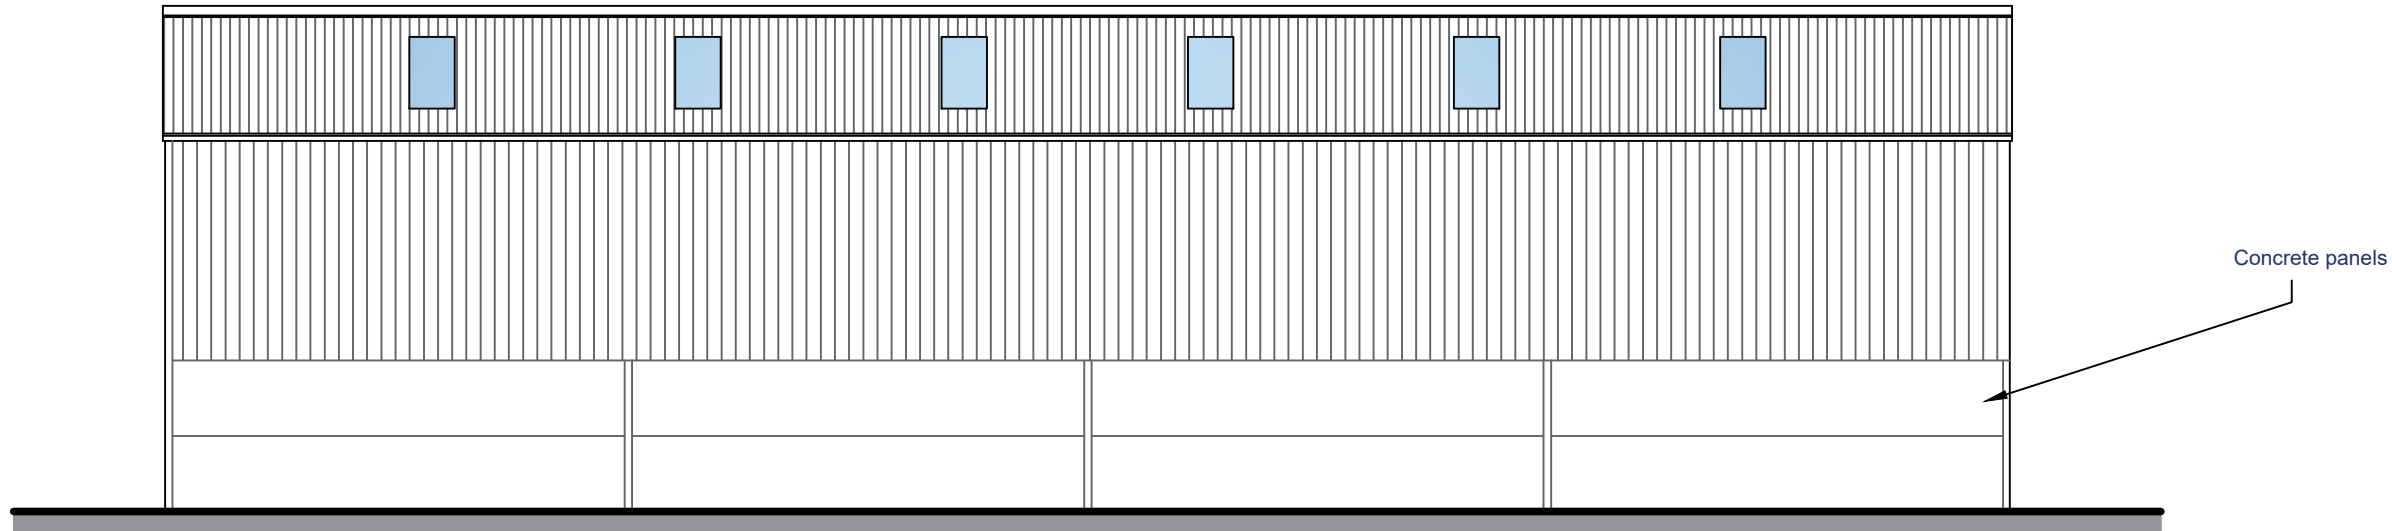


Proposed North- West Elevation
Scale (1 : 1 0 0)

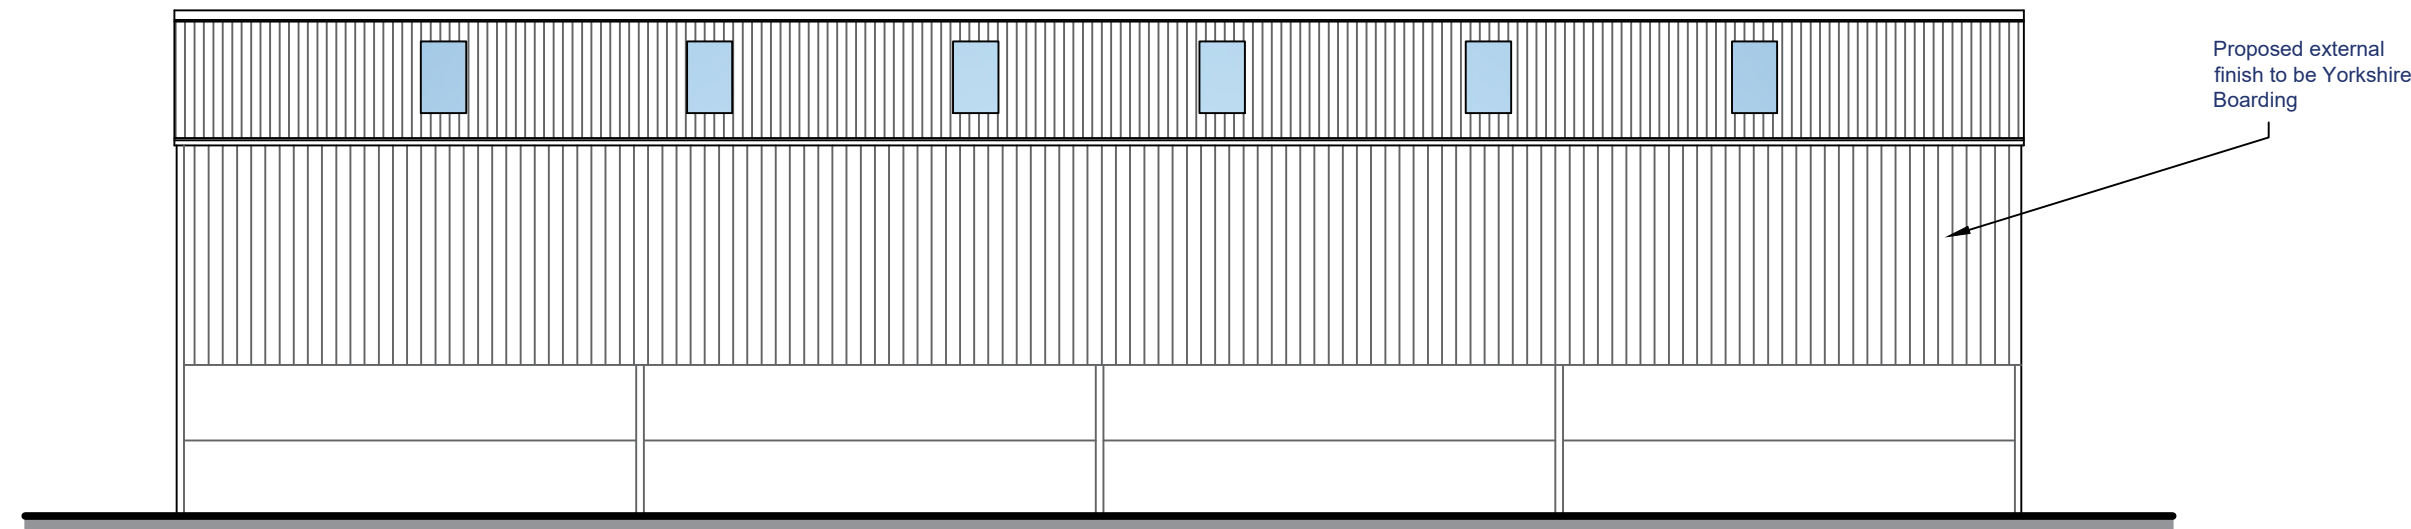


Proposed South - East Elevation
Scale (1 : 1 0 0)

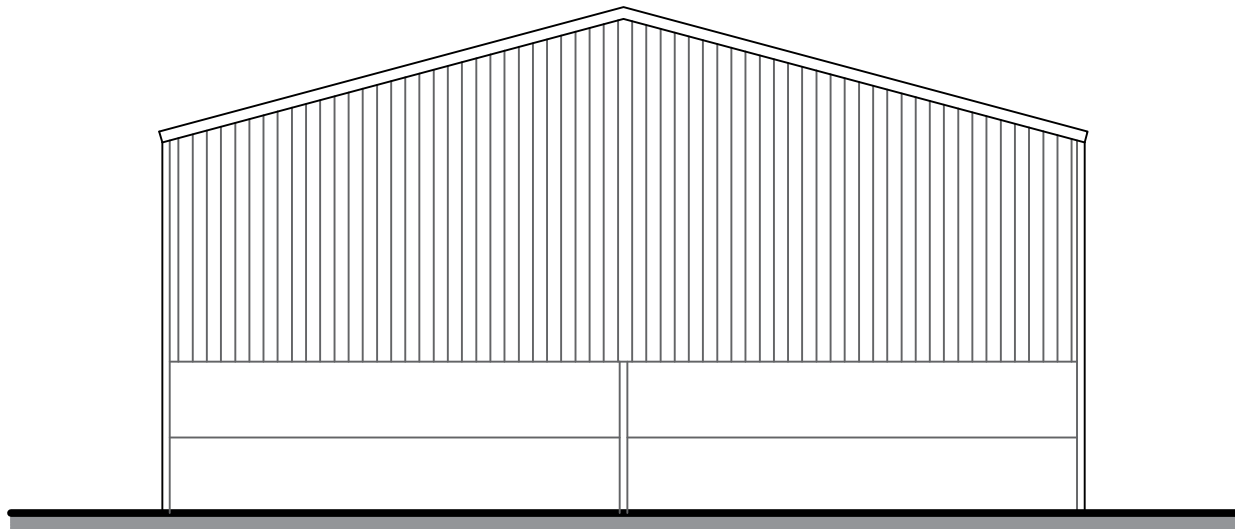


Proposed North - East Elevation
Scale (1 : 1 0 0)

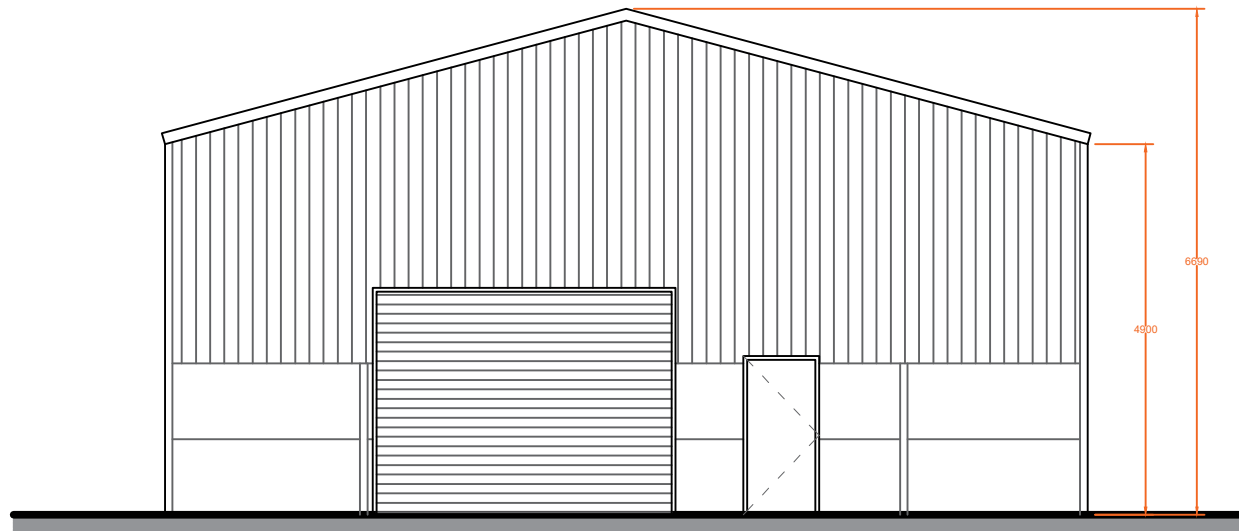

Proposed South - West Elevation
Scale (1 : 1 0 0)

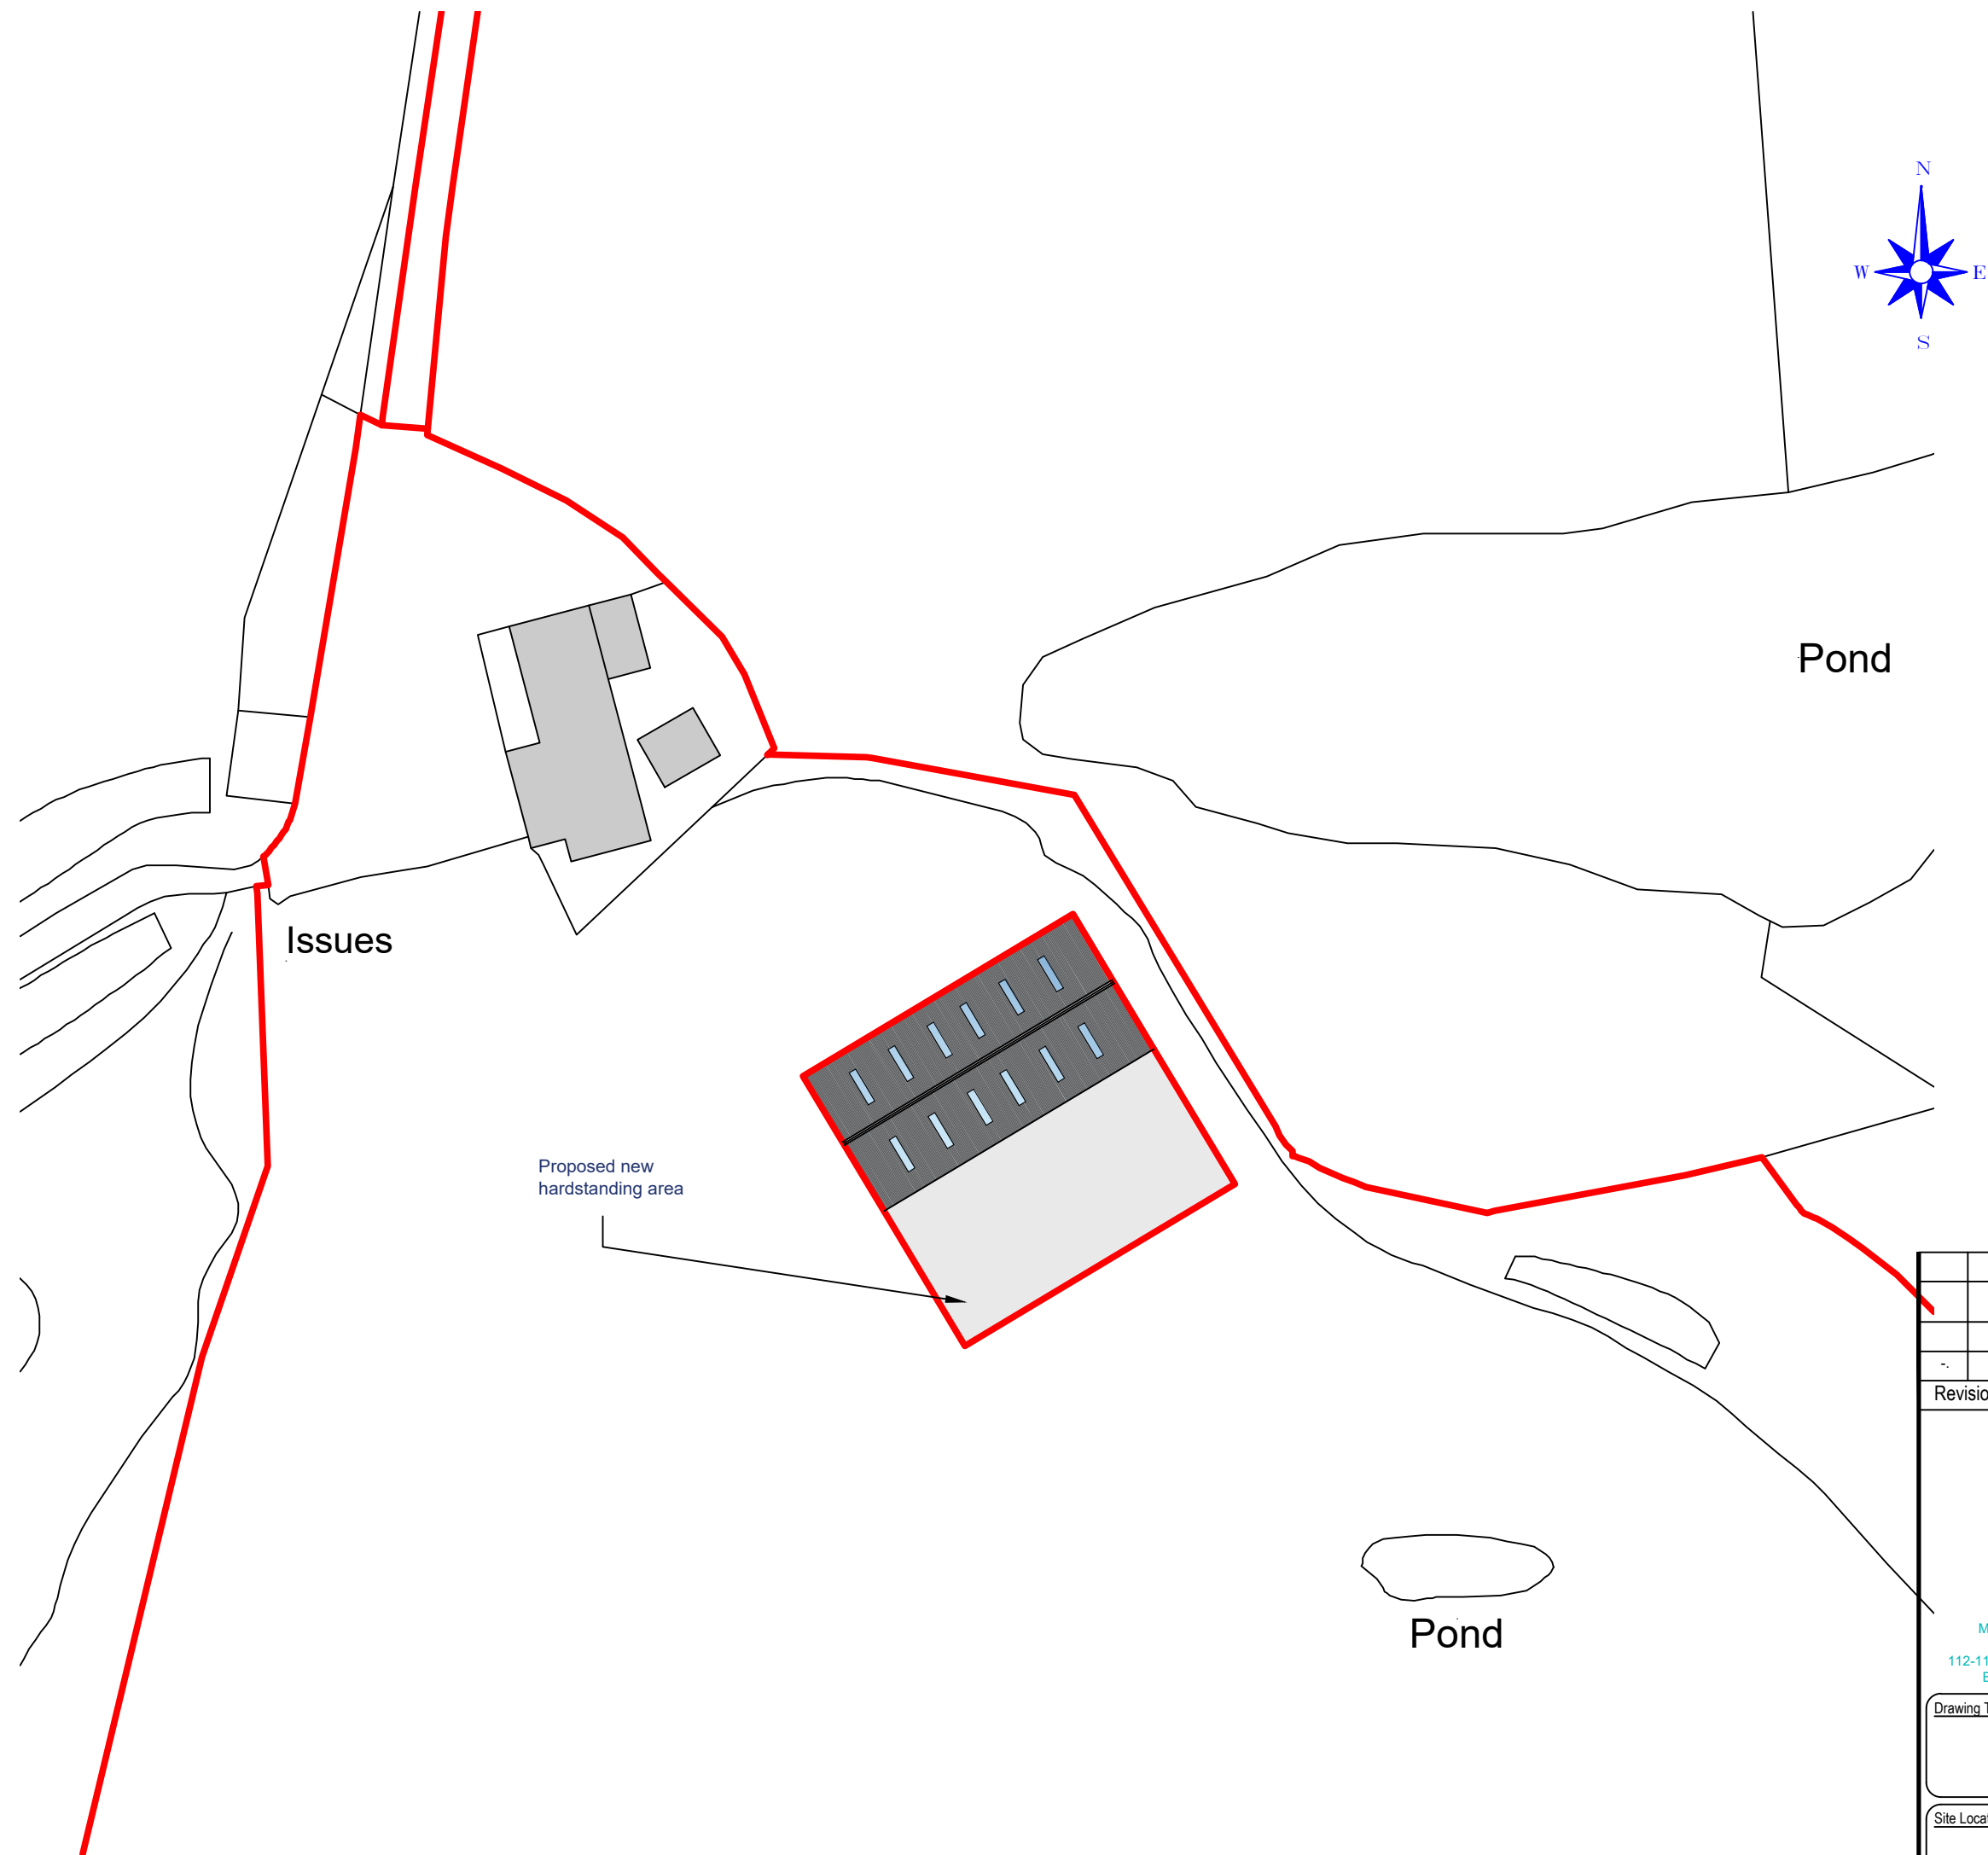

Proposed Site Plan
Scale (1 : 5 0 0)

 

Revision	Date
 MacMarshalls Ltd. 112-116 Chorley New Road, Bolton, BL1 4DH	
info@macmarshalls.co.uk Tel: 01204 565660 www.macmarshalls.co.uk	
Drawing Title: Proposed Agricultural Building	
Site Location: Land West of Ashworth Road	
Drawing Status: Proposed Plans	
Date: 25/02/2025	Drawn by: JHolden
Scale: As Stated @ A1	Ref: 001 - C 677
Client: Mr Ferris	