

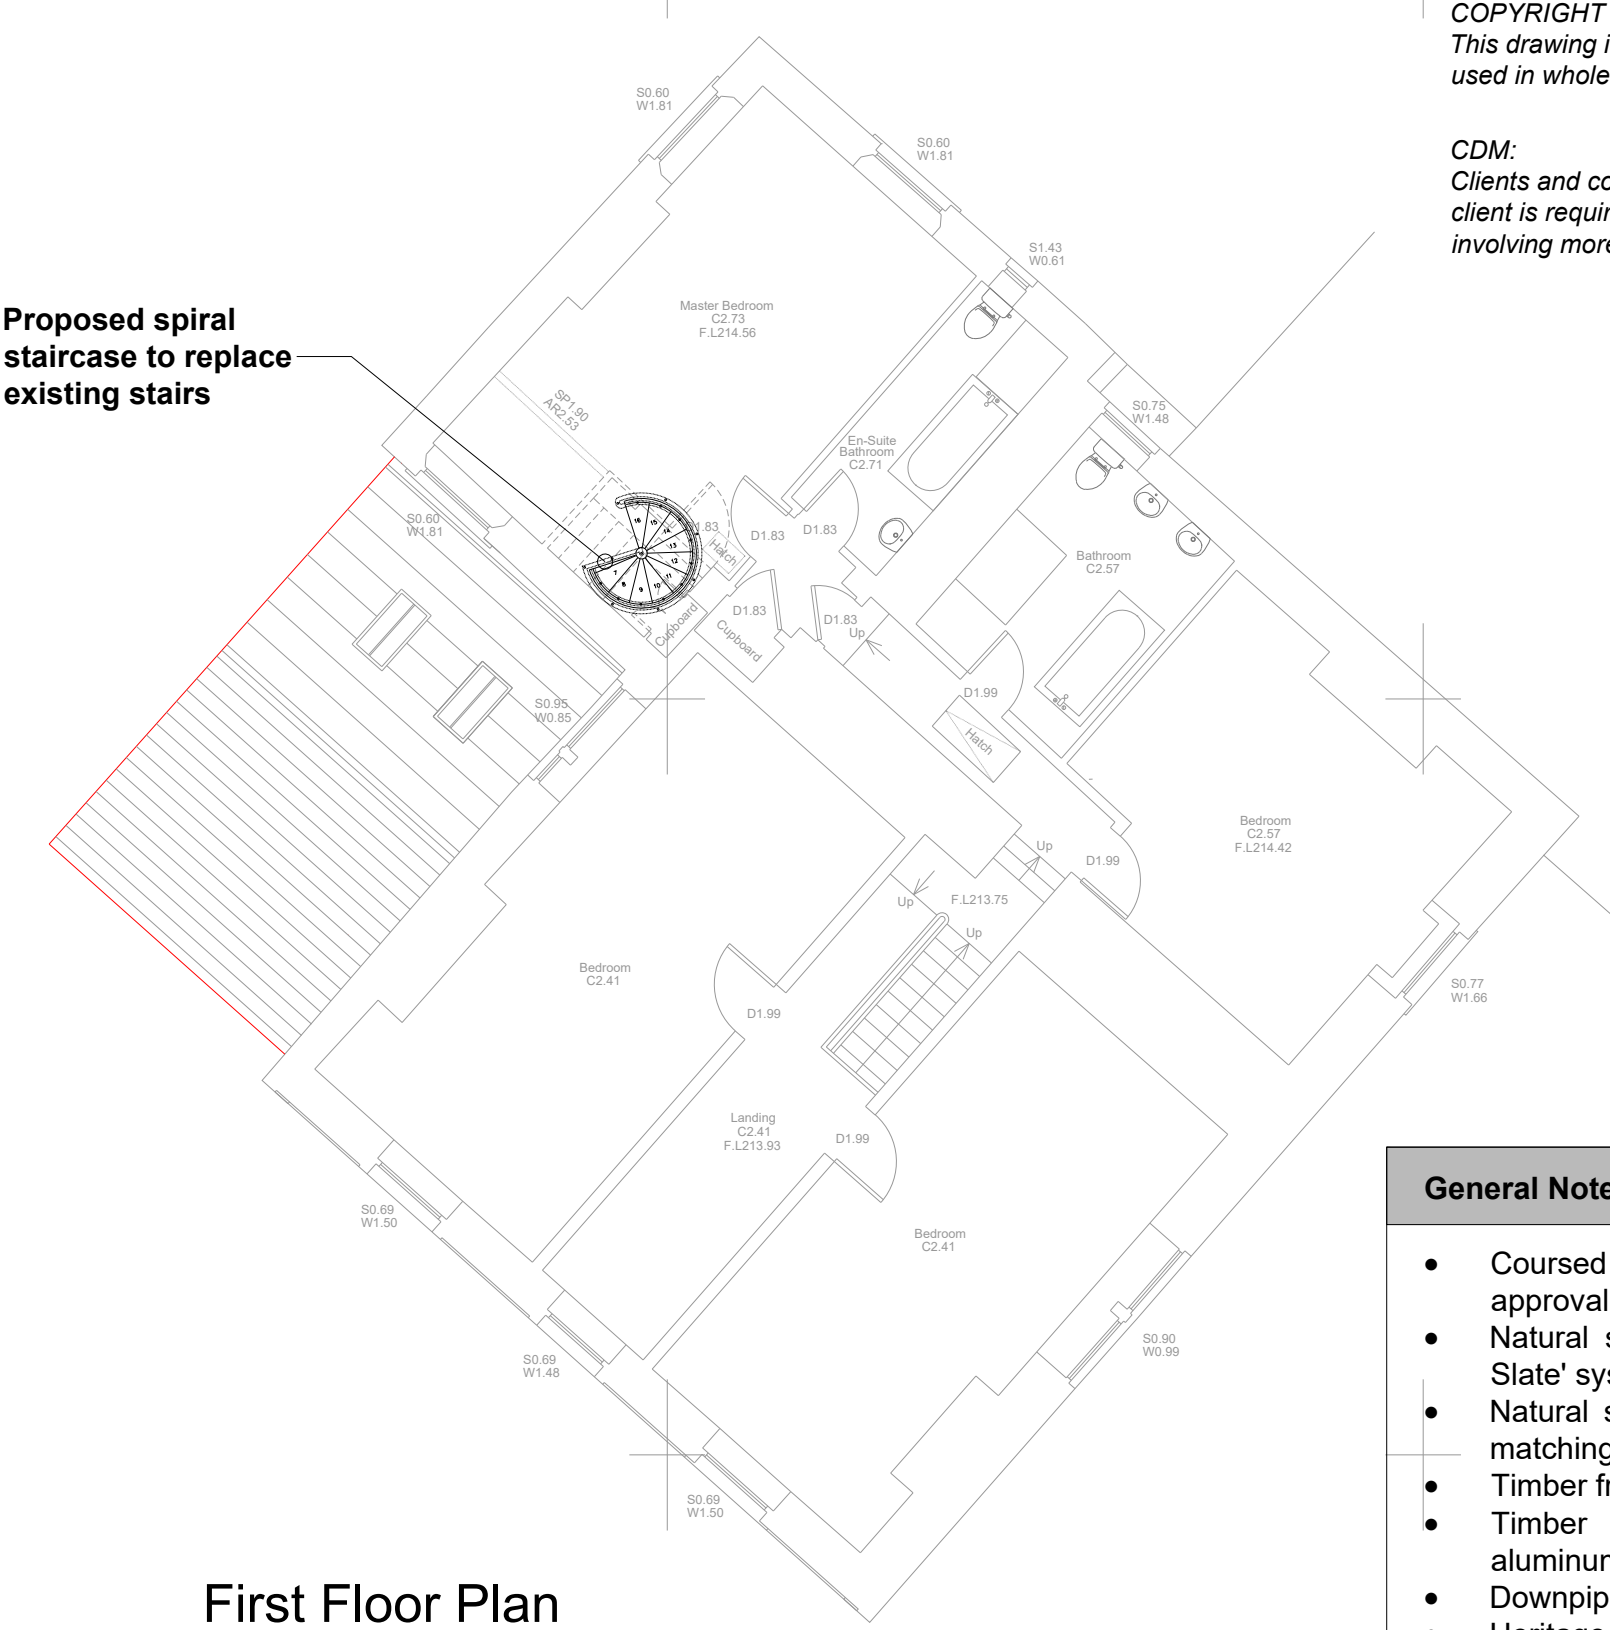
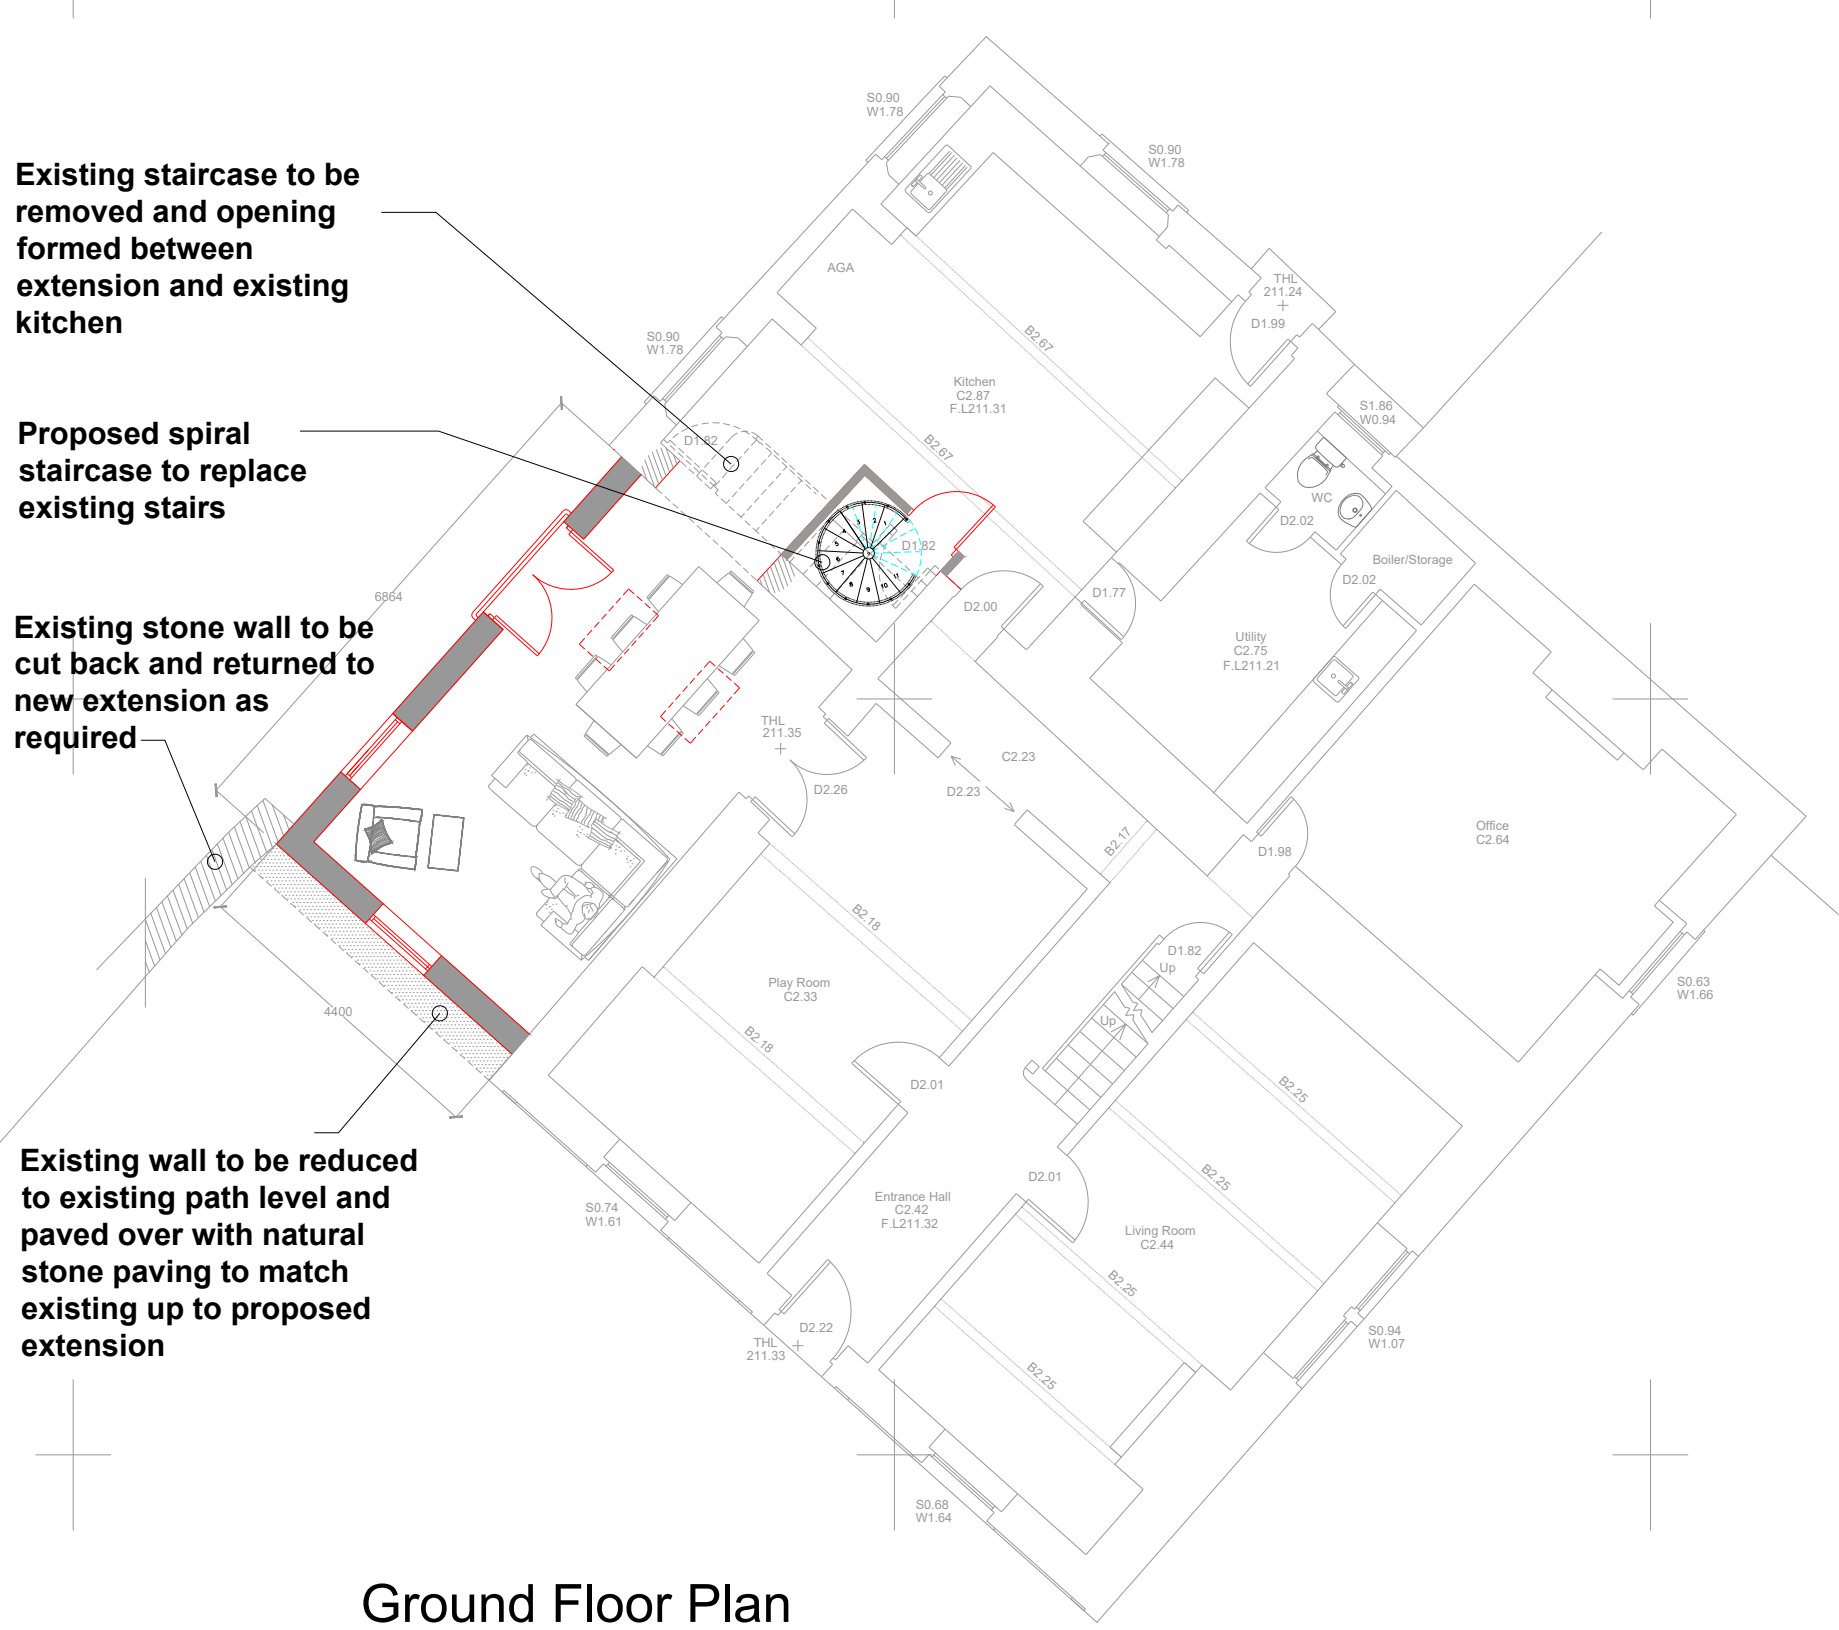


CDM:
Clients and contractors must fulfil their duties under the CDM regulations 2015. The client is required to notify the HSE of any projects lasting more than 30 days or involving more than 500 person days.

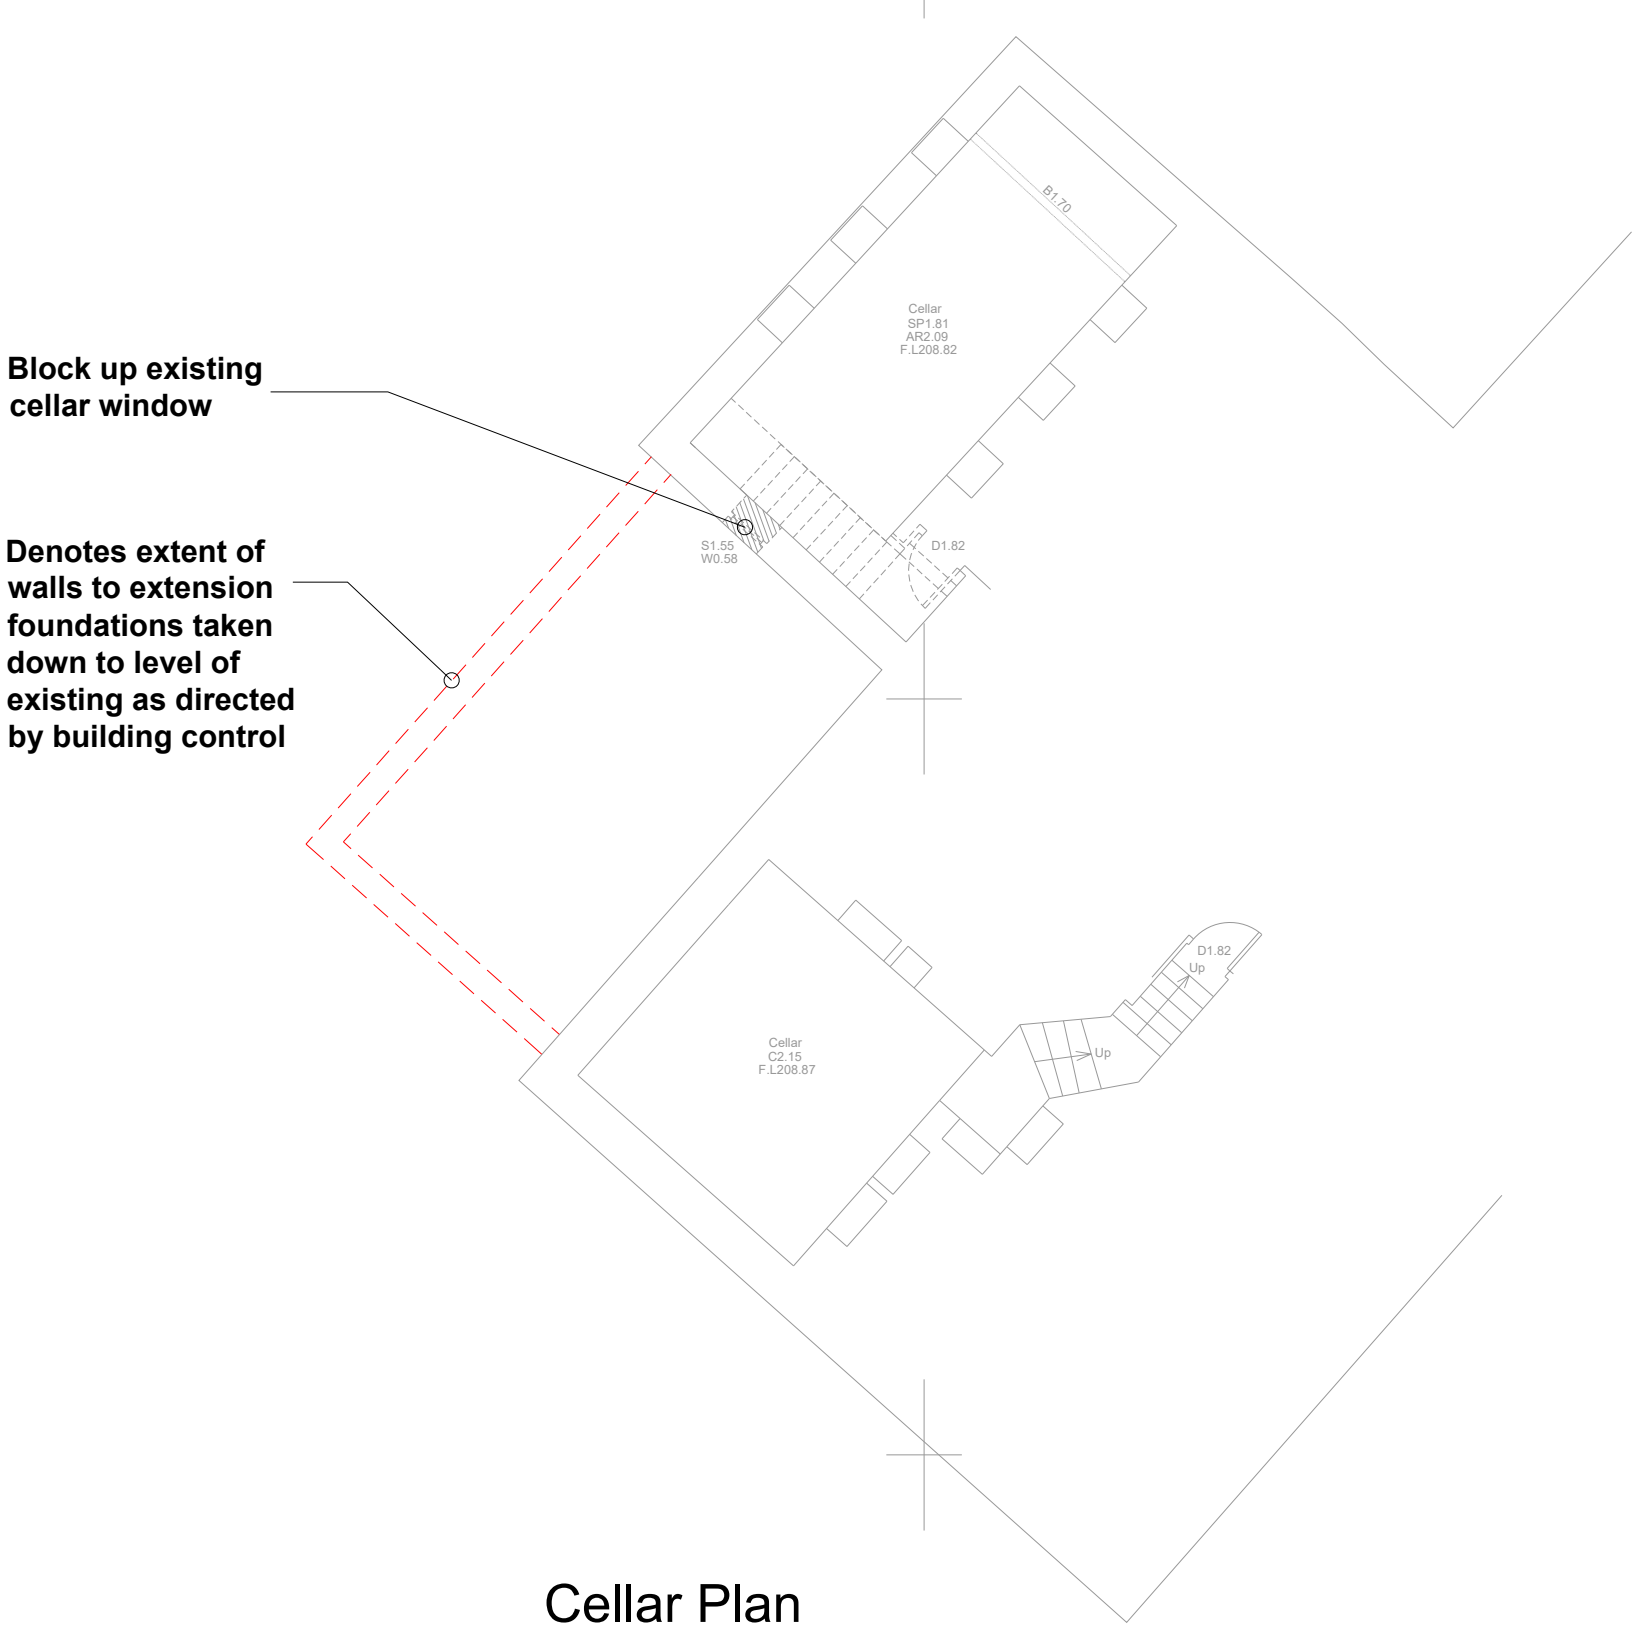

- General Notes;
- Coursed natural stone to outer leaf to match existing and to L.A. approval.
 - Natural slate roof covering to roof incorporating Permavent 'Easy Slate' system to enable slates to be laid to low pitch to L.A. approval
 - Natural smooth stone heads, sills and surrounds to openings with matching string course to front elevation.
 - Timber framed double glazed windows to match existing.
 - Timber fascia board to front elevation to match existing with aluminum profiled gutter.
 - Downpipes to match existing.
 - Heritage rooflights to inner roof slope.

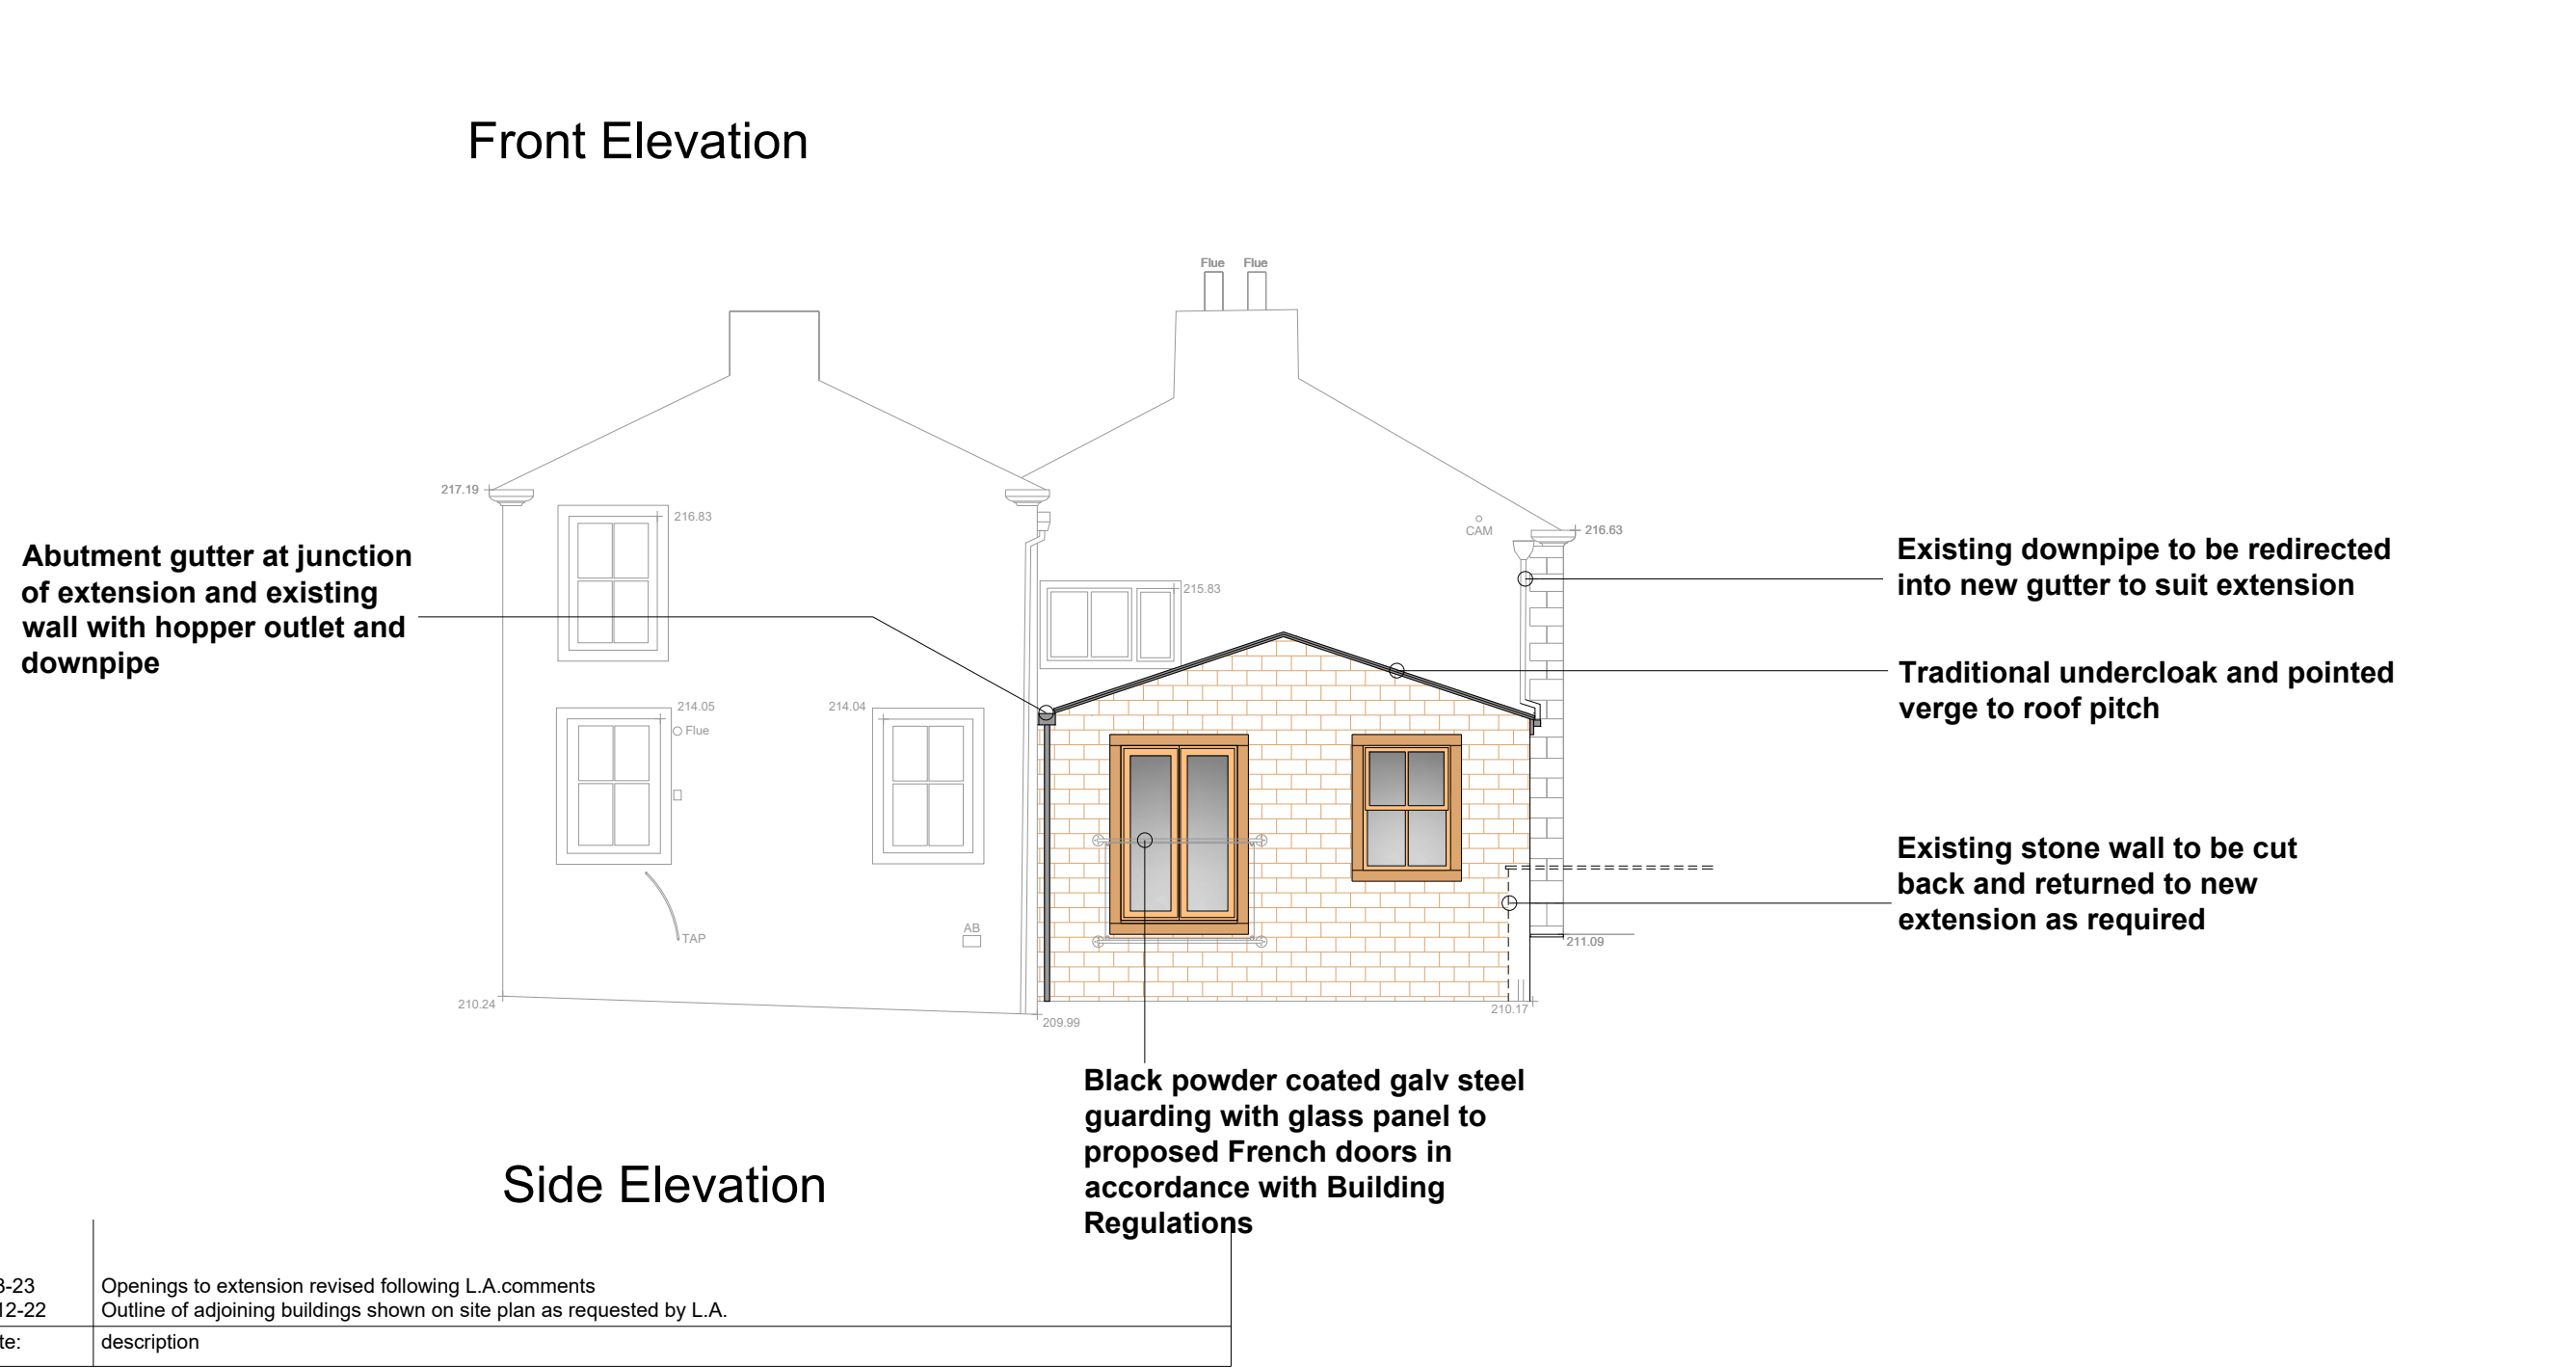

B	6-3-23	Openings to extension revised following L.A. comments
A	5-12-22	Outline of adjoining buildings shown on site plan as requested by L.A.
rev:	date:	description



New Century House
176 Drake Street
Rochdale
OL16 1UP
Tel: 01706 764880
Fax: 01706 764881
www.ajcockerassociates.co.uk
mail@ajcockerassociates.co.uk



Project:
Burnedge House, Broad Lane,
Rochdale
Proposals-extension to house

Client: Mr.&Mrs. Waterfall

scale: 1:100/1:200
date: Sept. 22
drawn: NL

Dwg. Nr. W350-01-B