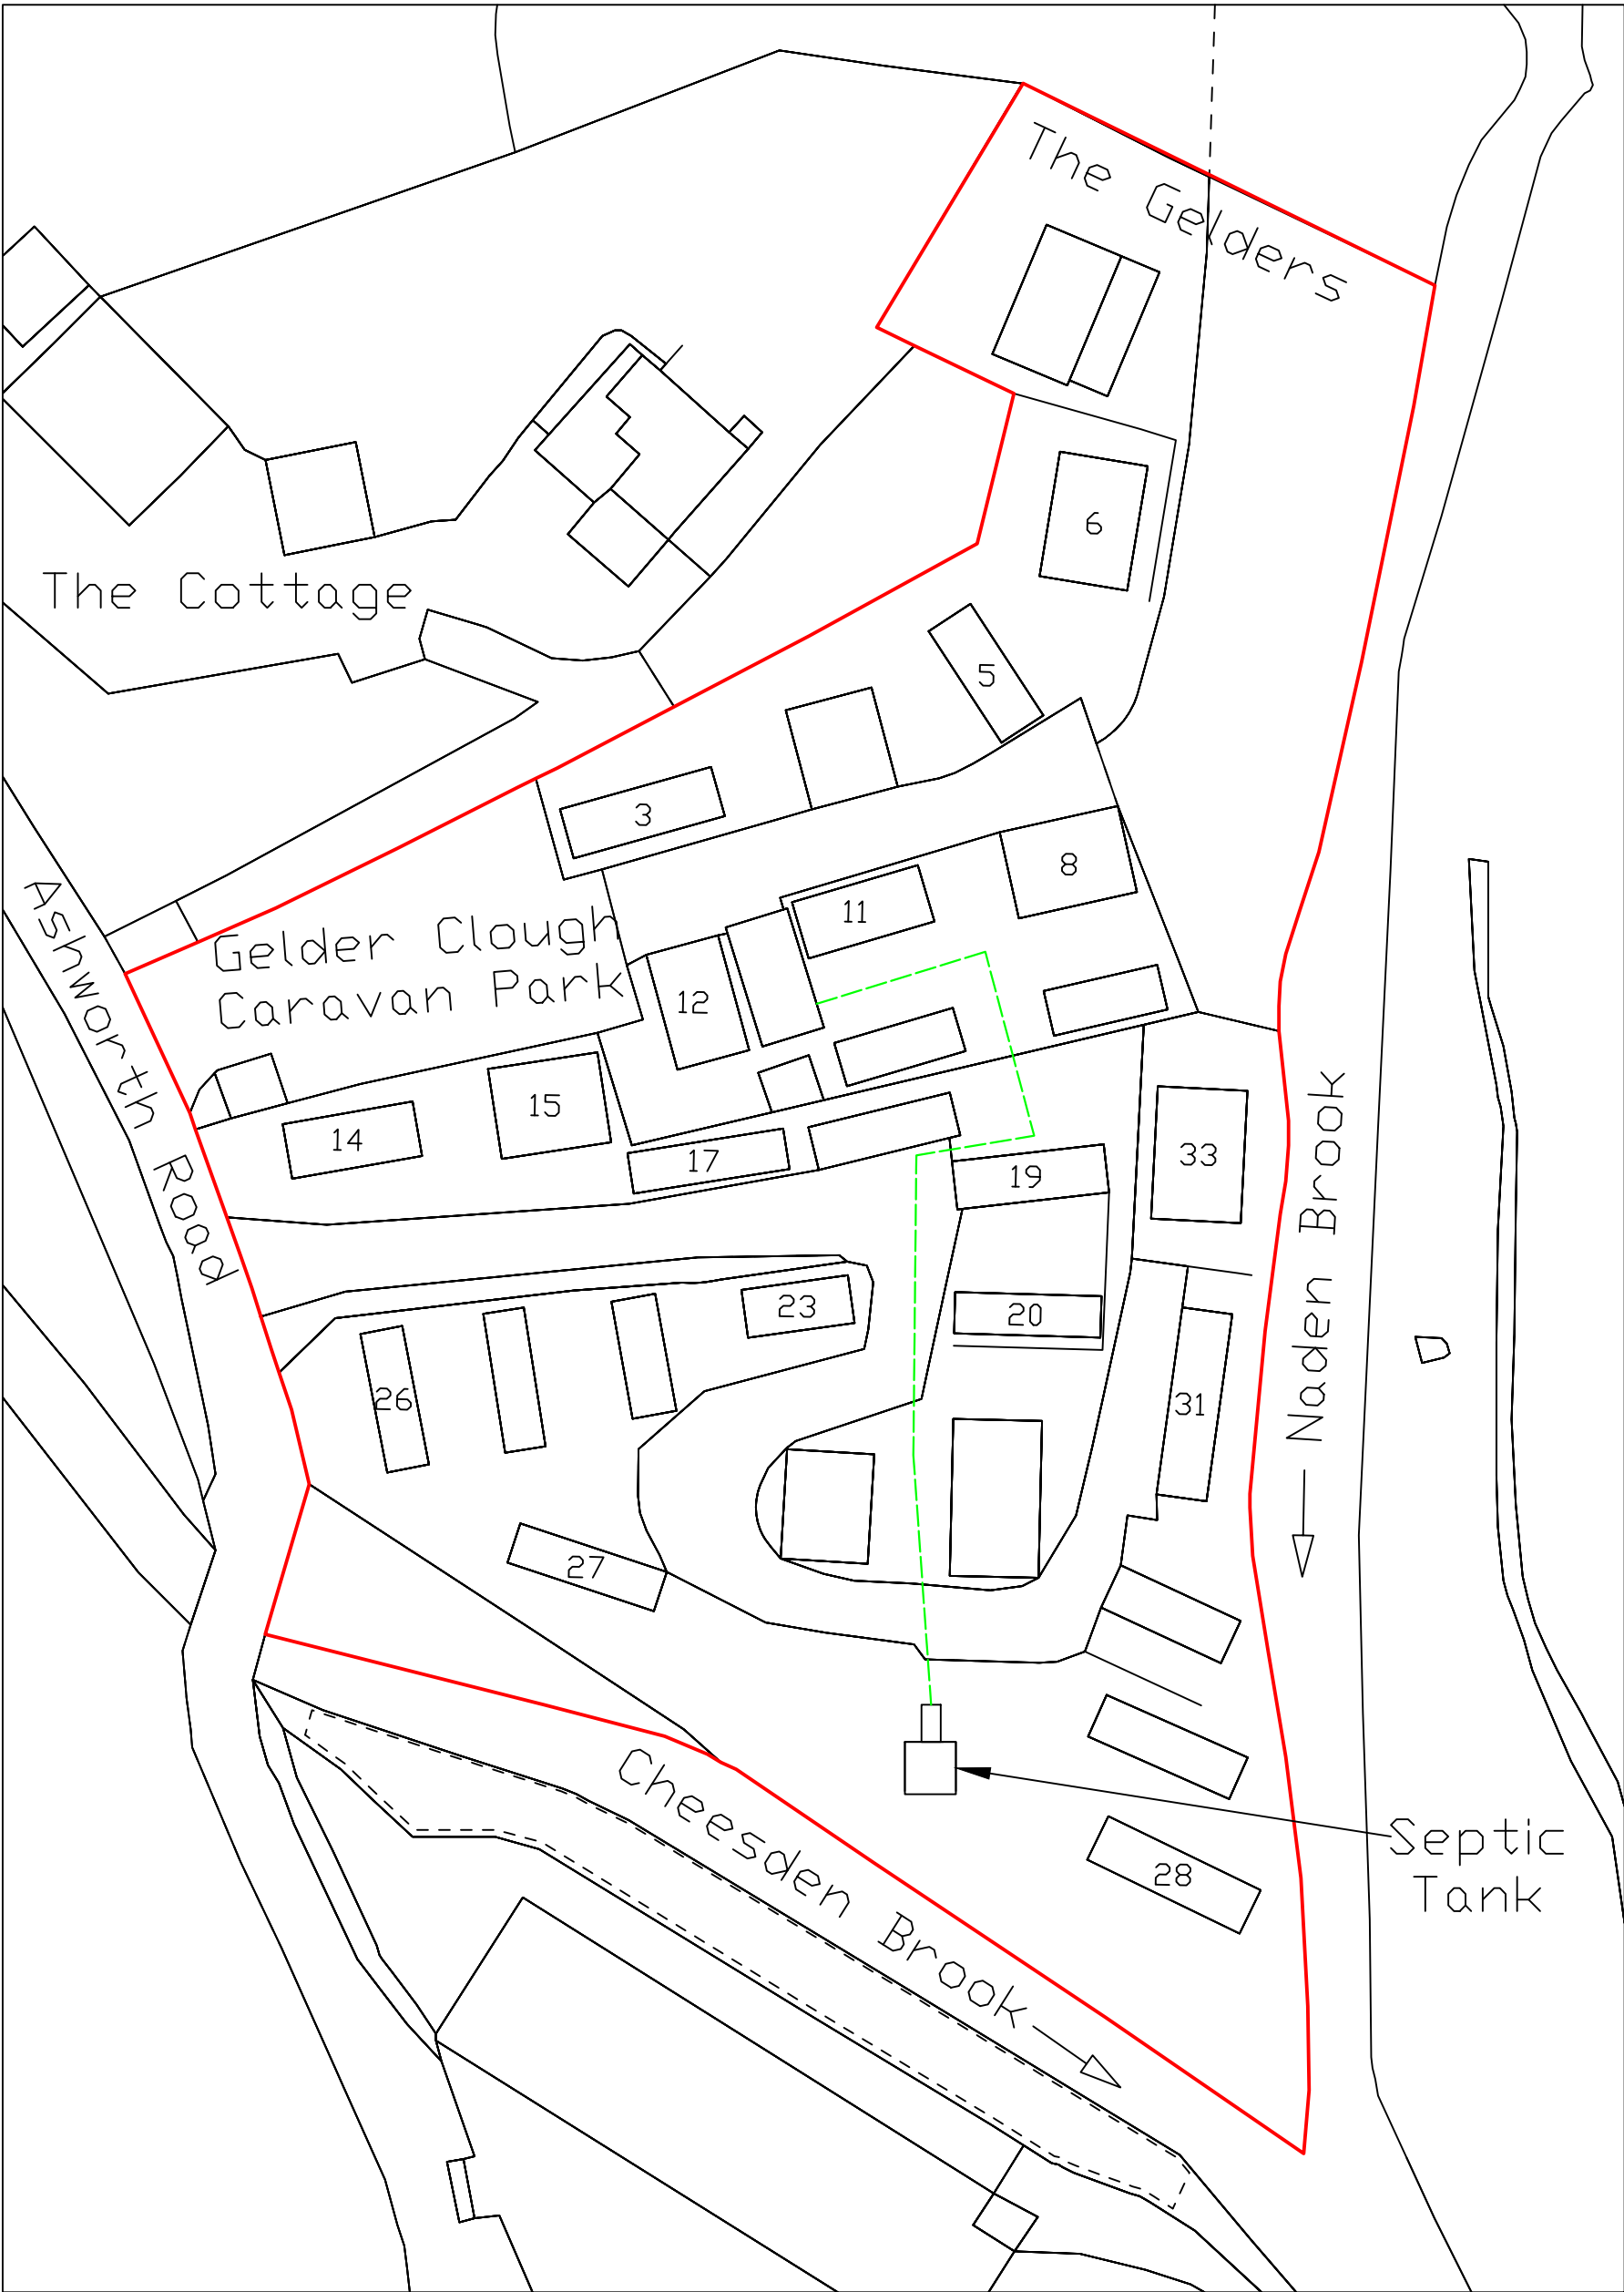


TITLE: SITE PLAN - SEPTIC TANK LOCATION

PROJECT: GELDER CLOUGH CARAVAN PARK,
ASHWORTH ROAD, HEYWOOD, OL10 4BD

DRAWING NO: GC150323

SHEET 1 OF 1

SCALE: 1:500 @ A3.

DATE: 13/03/2023

DRAWN: M.A.R.M

NOTES:
ASSUMED WASTE PIPE LOCATION - - - - -