




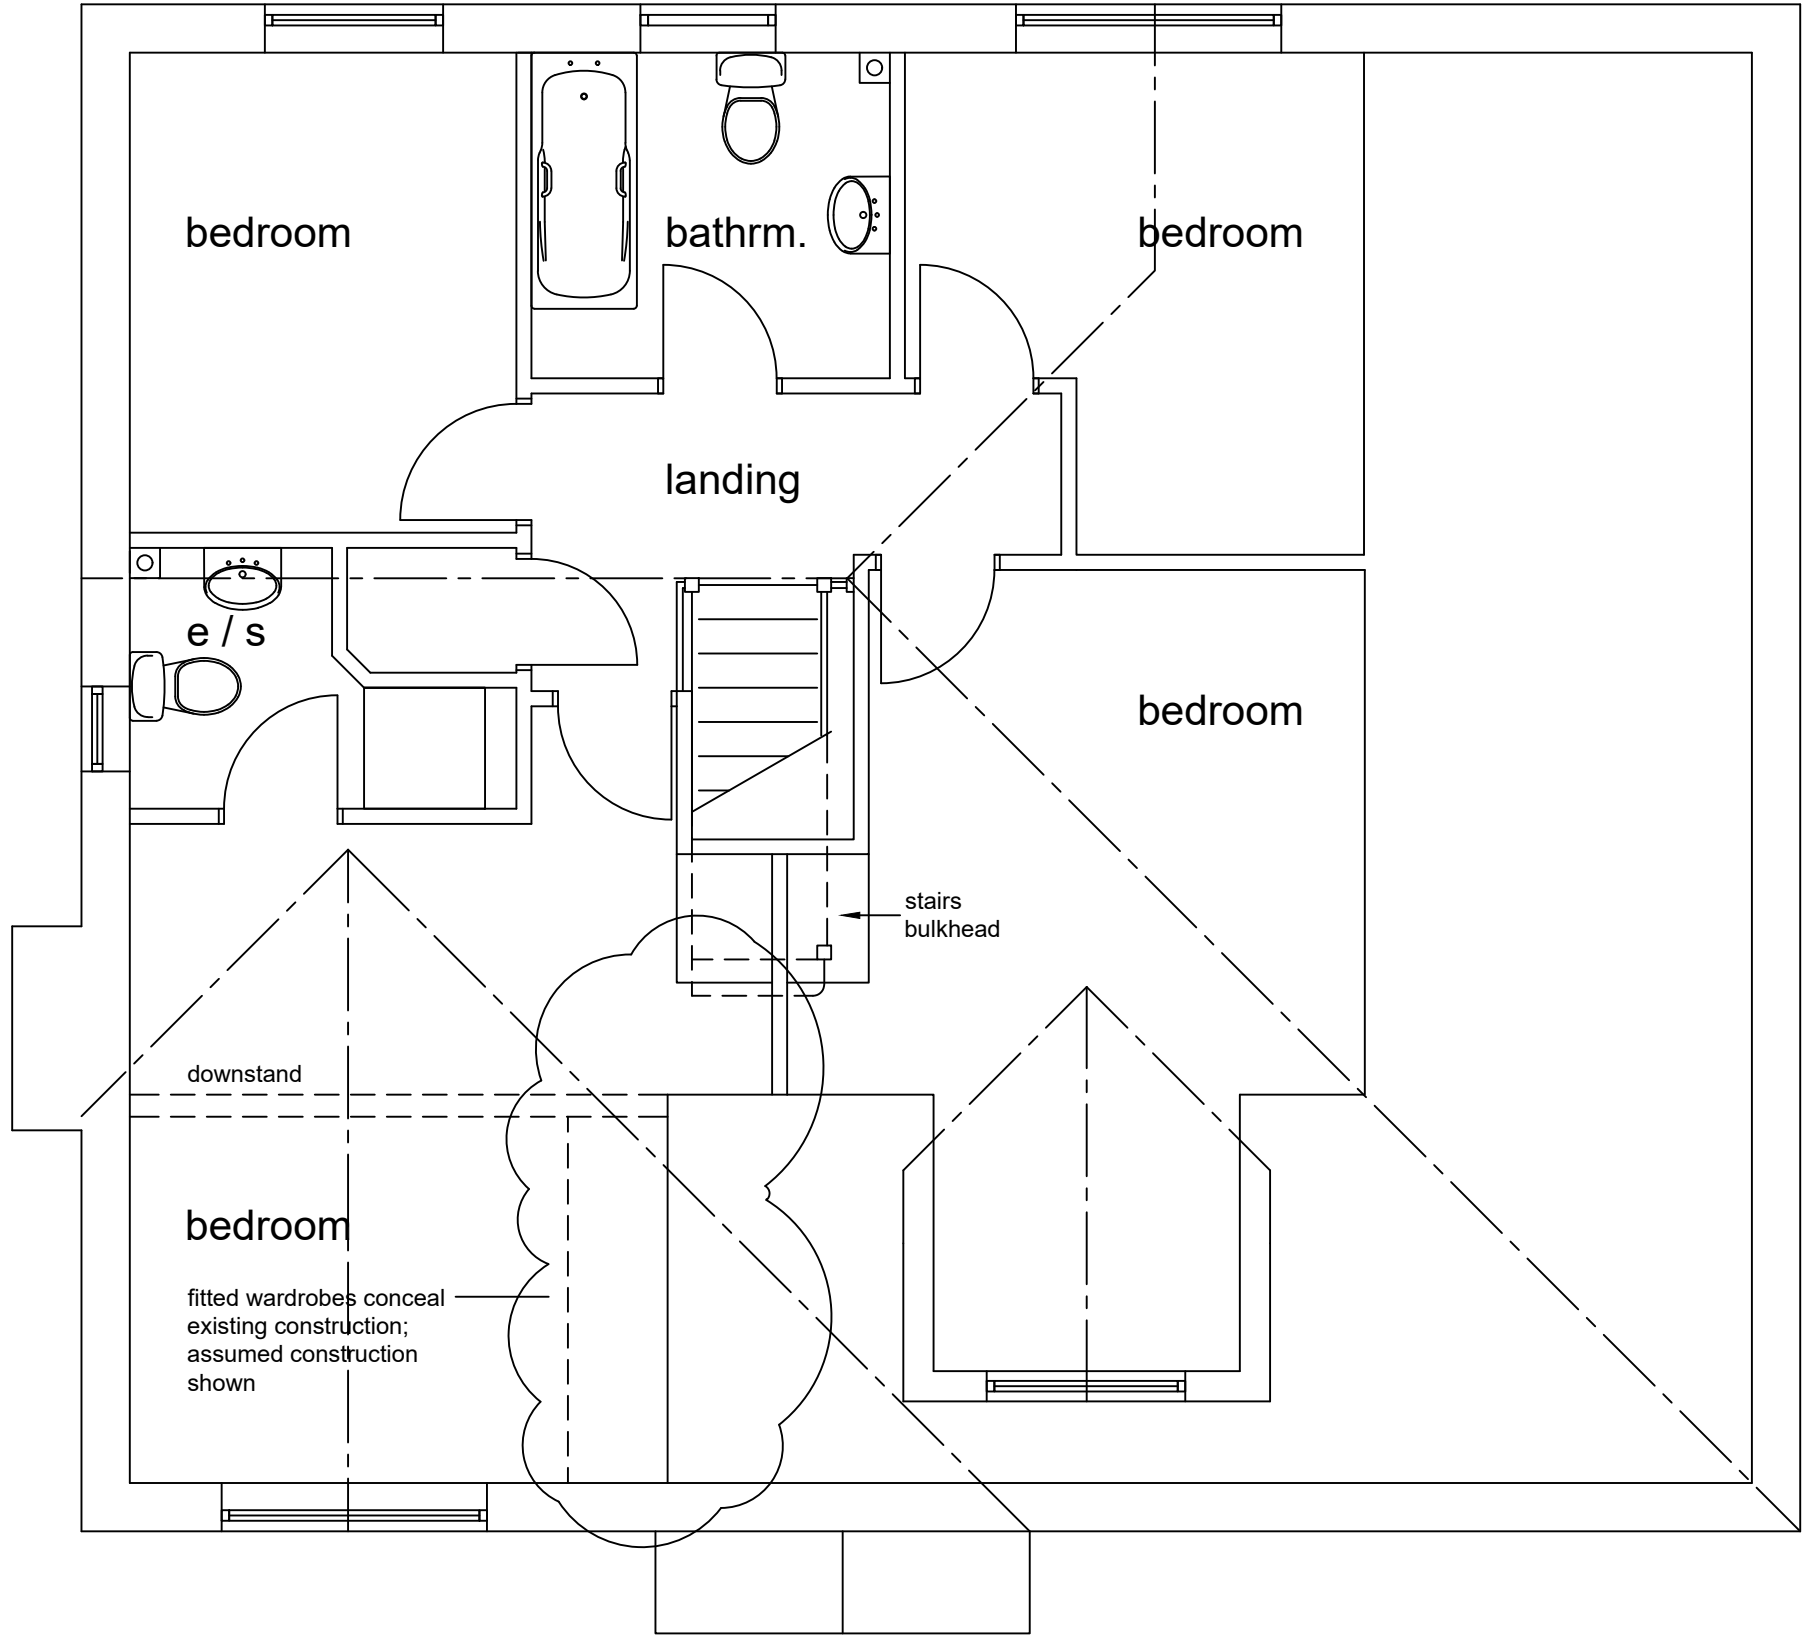


FIRST FLOOR PLAN
scale 1 - 50

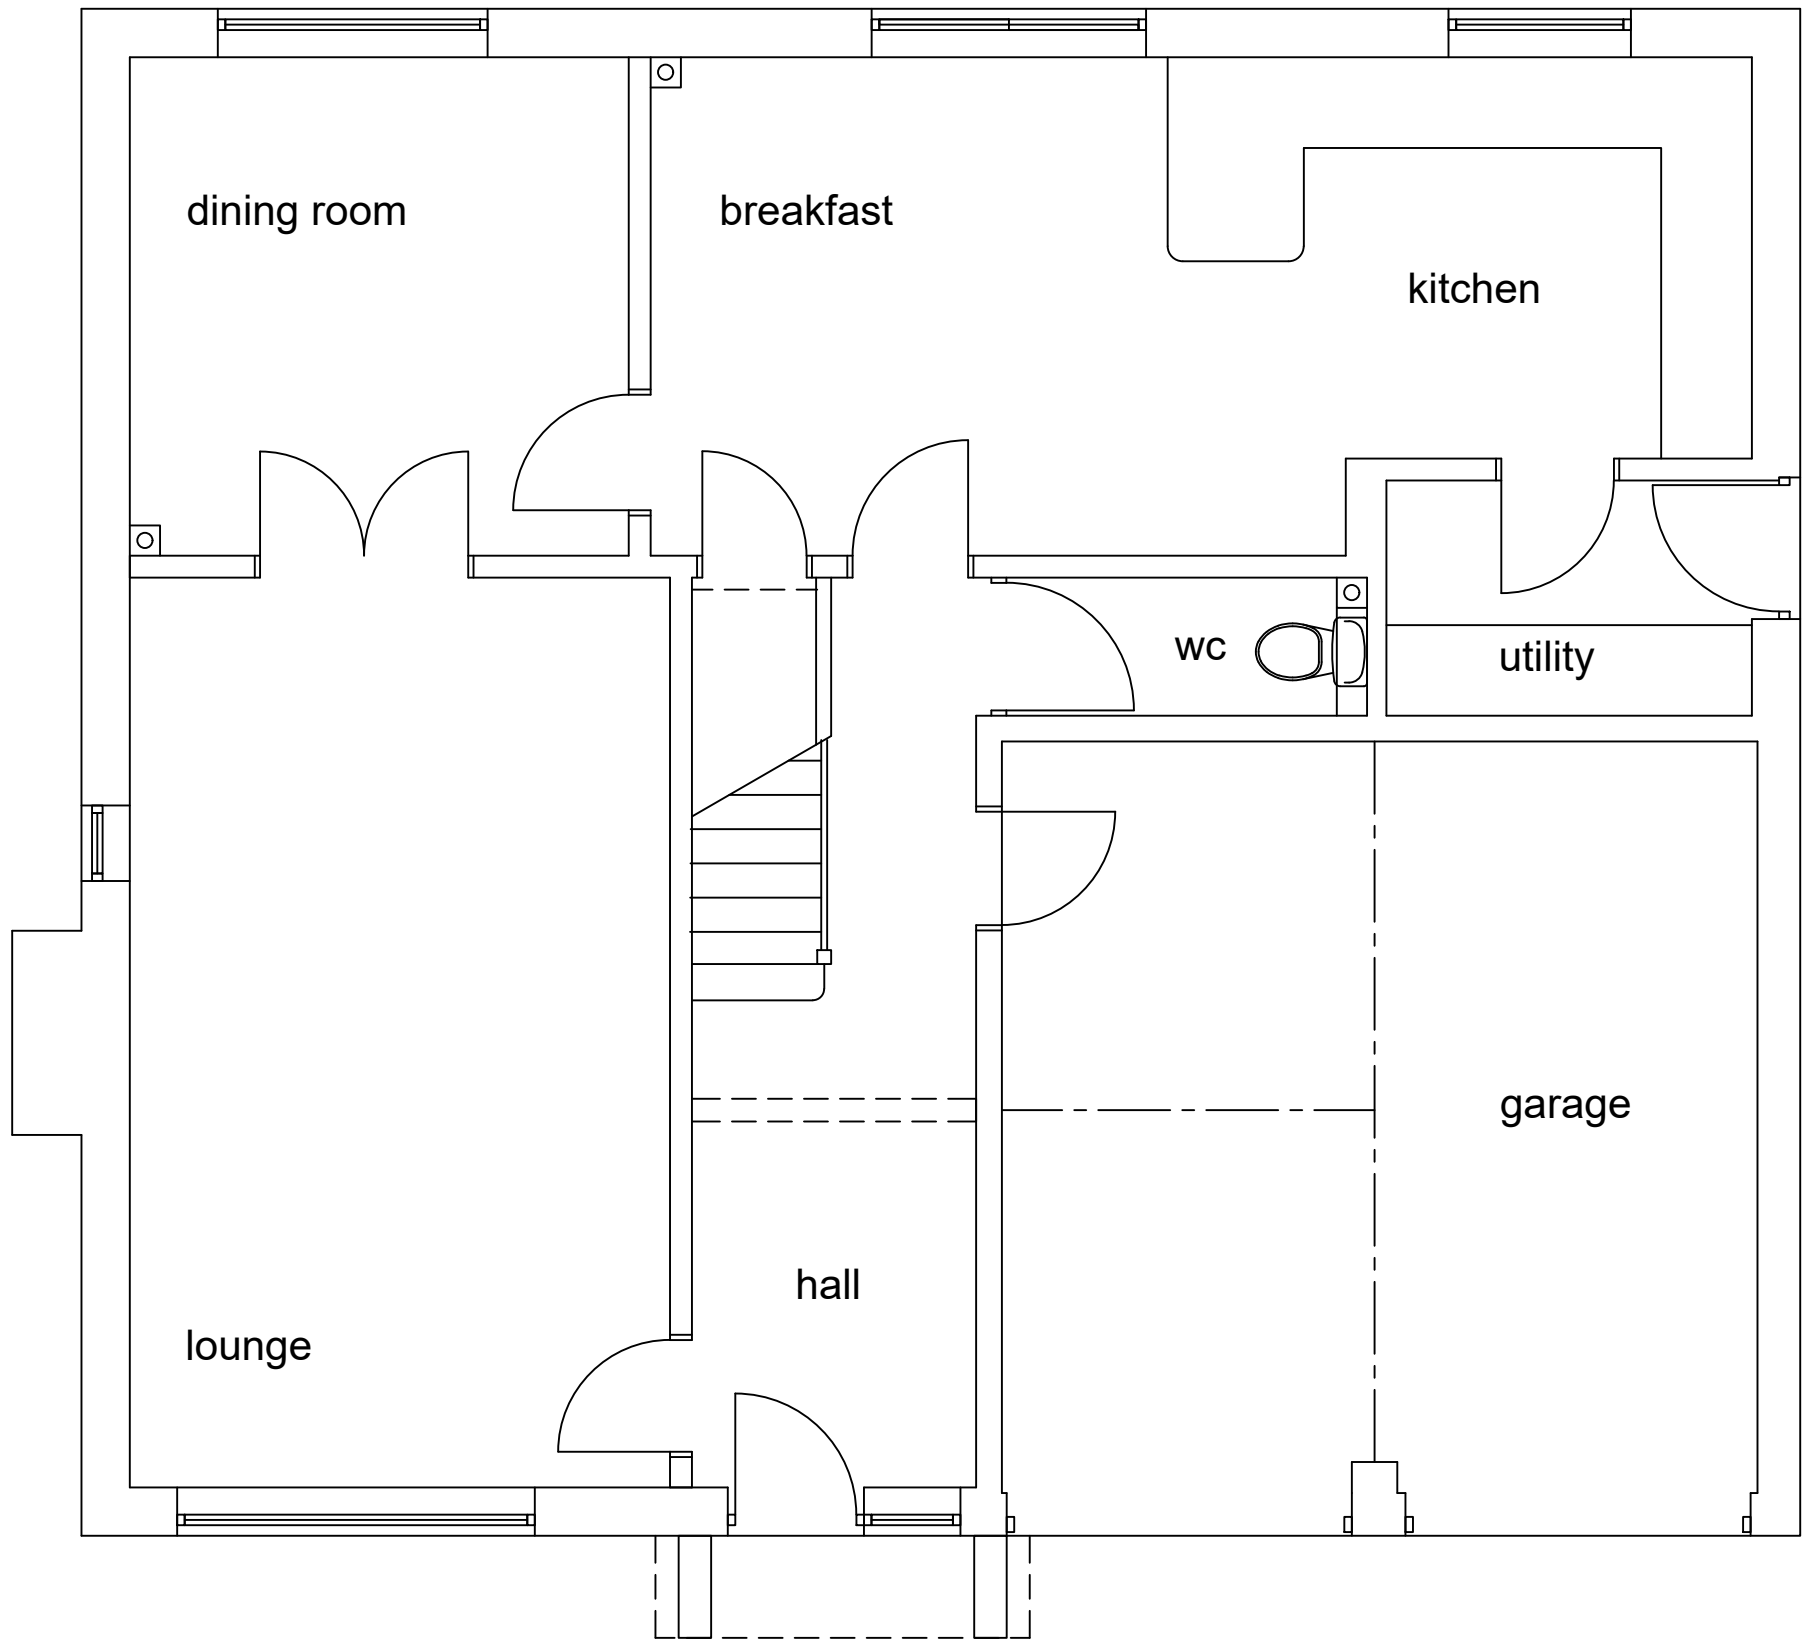

GROUND FLOOR PLAN
scale 1 - 50

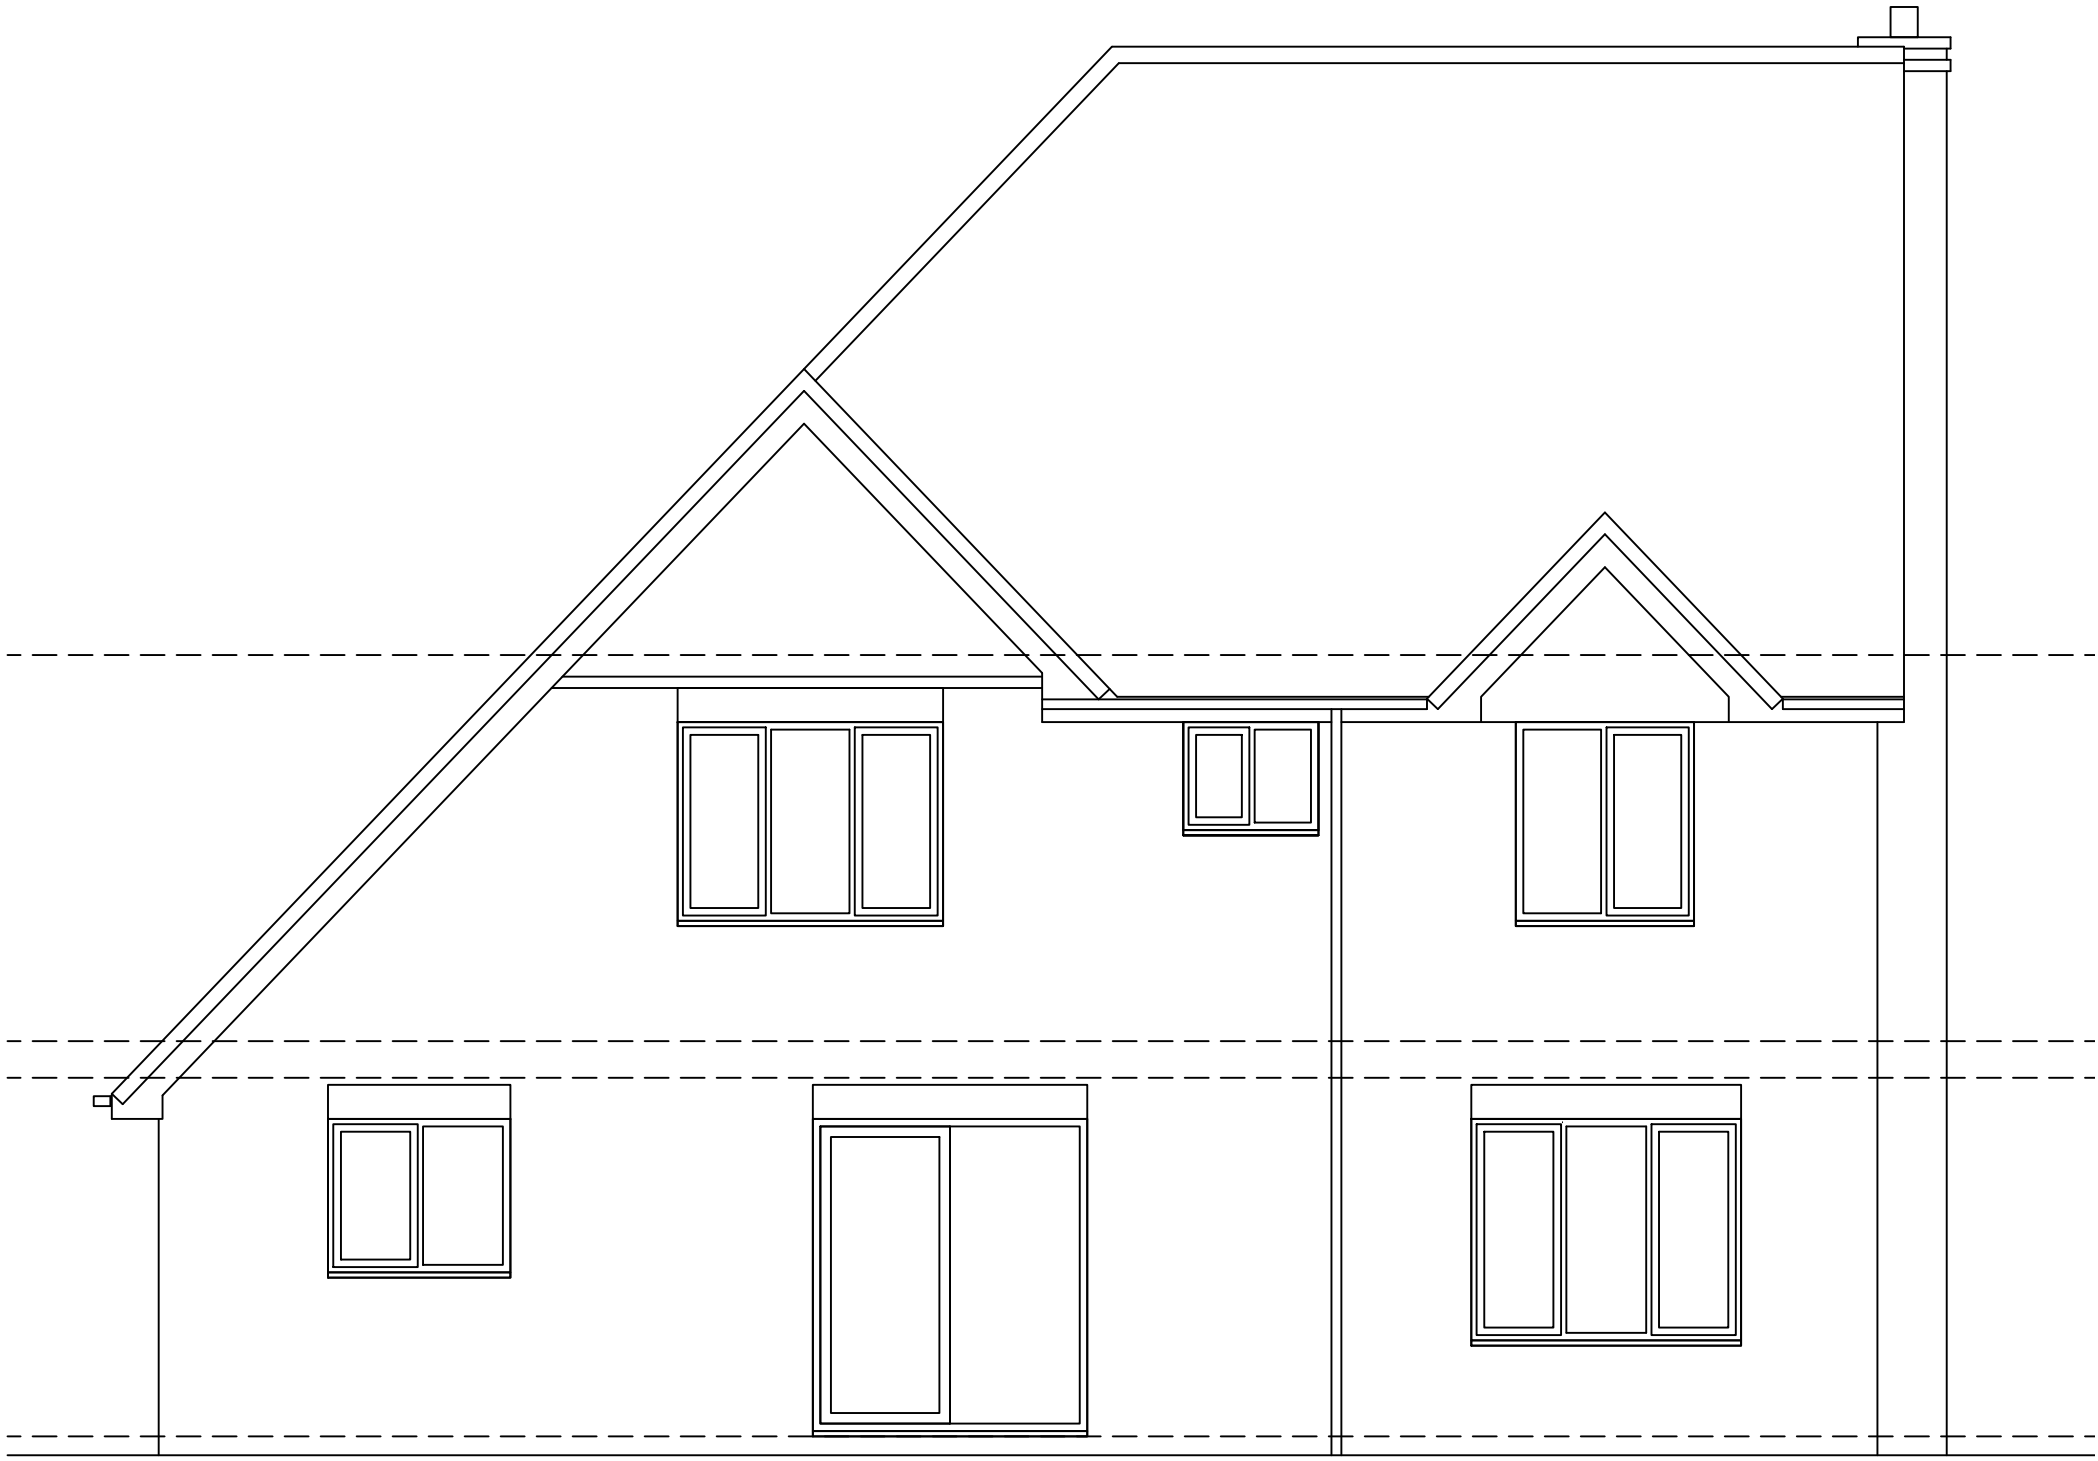


REAR ELEVATION
scale 1 - 50

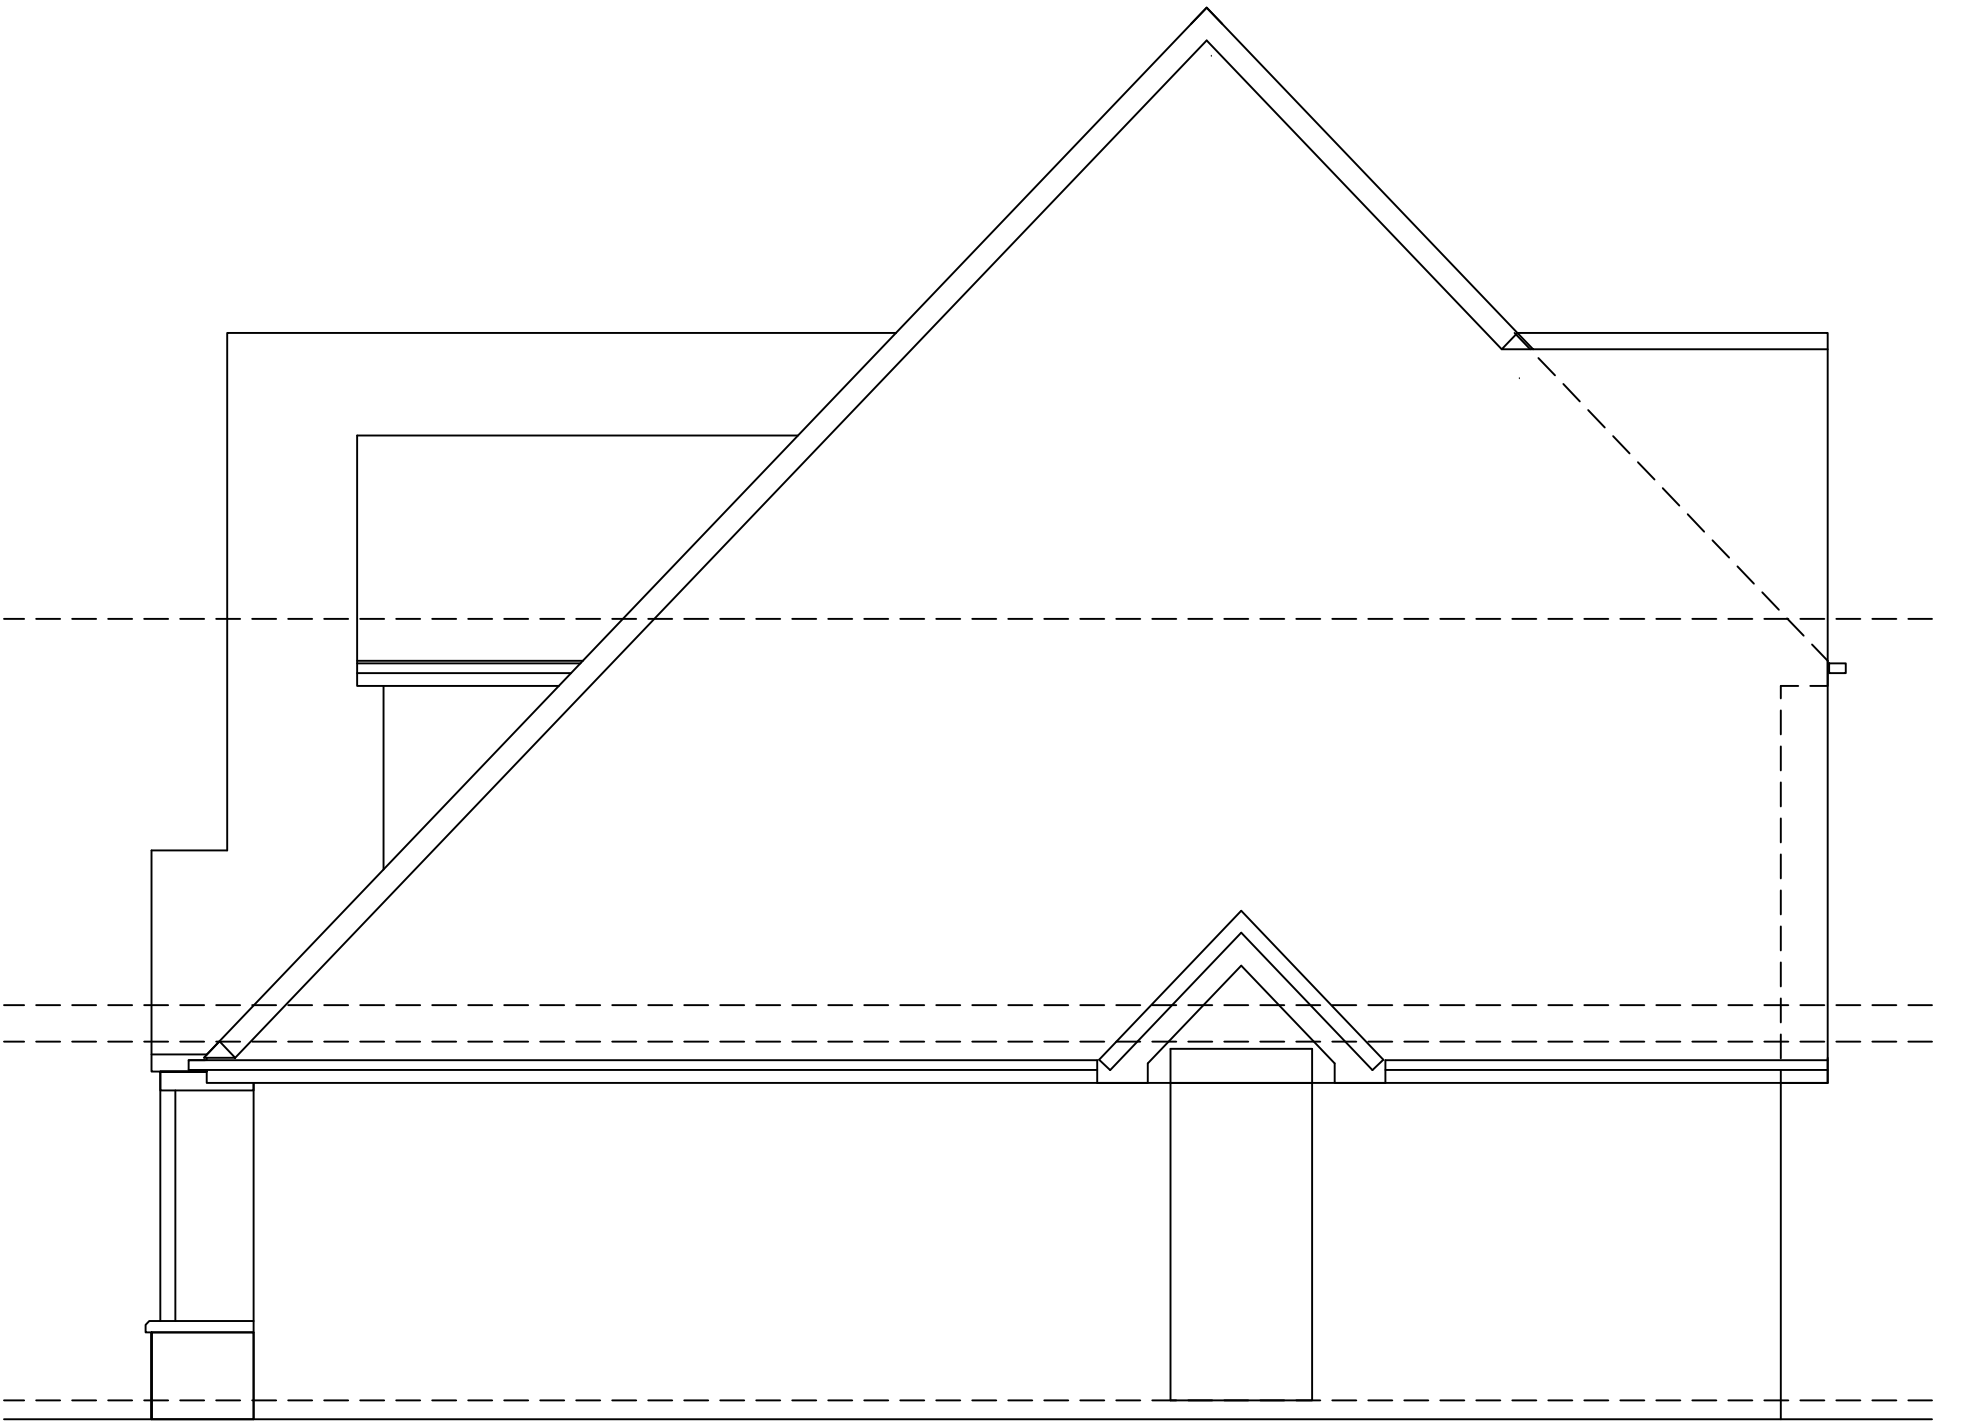

SIDE ELEVATION
scale 1 - 50



FRONT ELEVATION
scale 1 - 50

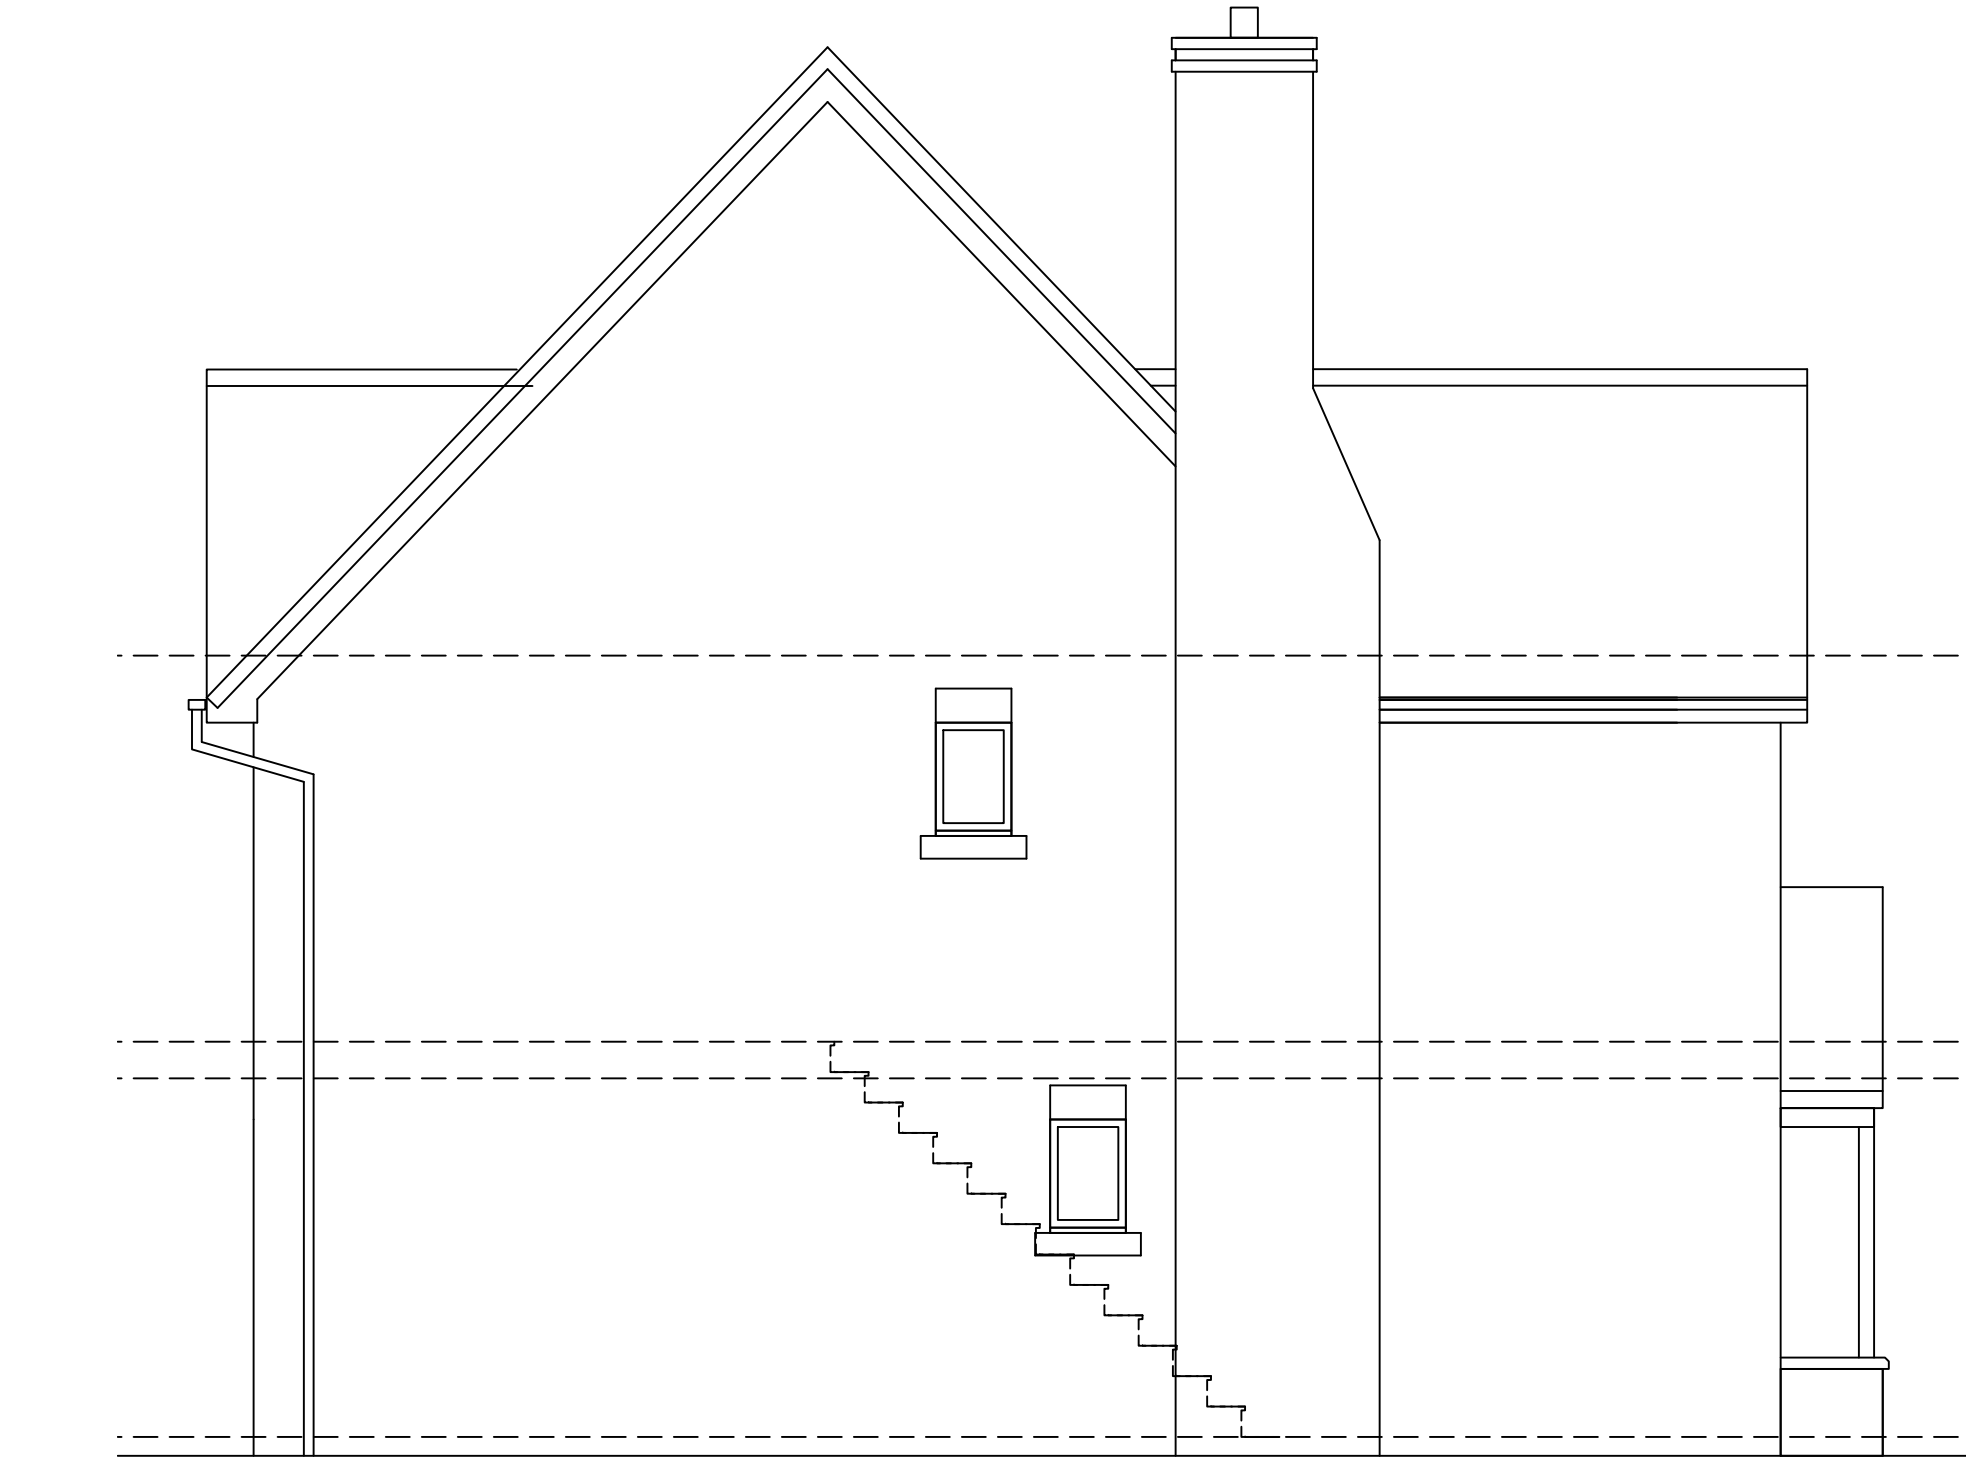

SIDE ELEVATION
scale 1 - 50

rev	date	description	
		New Century House 176 Drake Street Rochdale OL16 1UP Tel: 01706 764880 Fax: 01706 764881 www.ajcockerassociates.co.uk mail@ajcockerassociates.co.uk	
			
Project:		scale: as noted @ A1	
12 Wrenbury Drive Rochdale		date: Dec 22	
EXISTING LAYOUTS		drawn: IS	
Client: Richard Wood		Dwg. Nr. W354-01	