

ALL DIMENSIONS ARE FOR REFERENCE
PURPOSES ONLY DISCRPENCIES ARE TO BE
REPORTED TO THE DRAWINGS AUTHOR. DO NOT
SCALE FROM DRAWING.


MATERIALS / KEY




LAWN



VEGETATION AND HEDGES

 

KERB

 


BLACK TARMAc
TO COMPRISE OF
25mm Surface Course
50mm Binder Course
150mm MOT Type 01
Geo Textile Membrane
Sub Grade




CHANNEL DRAIN



GULLY

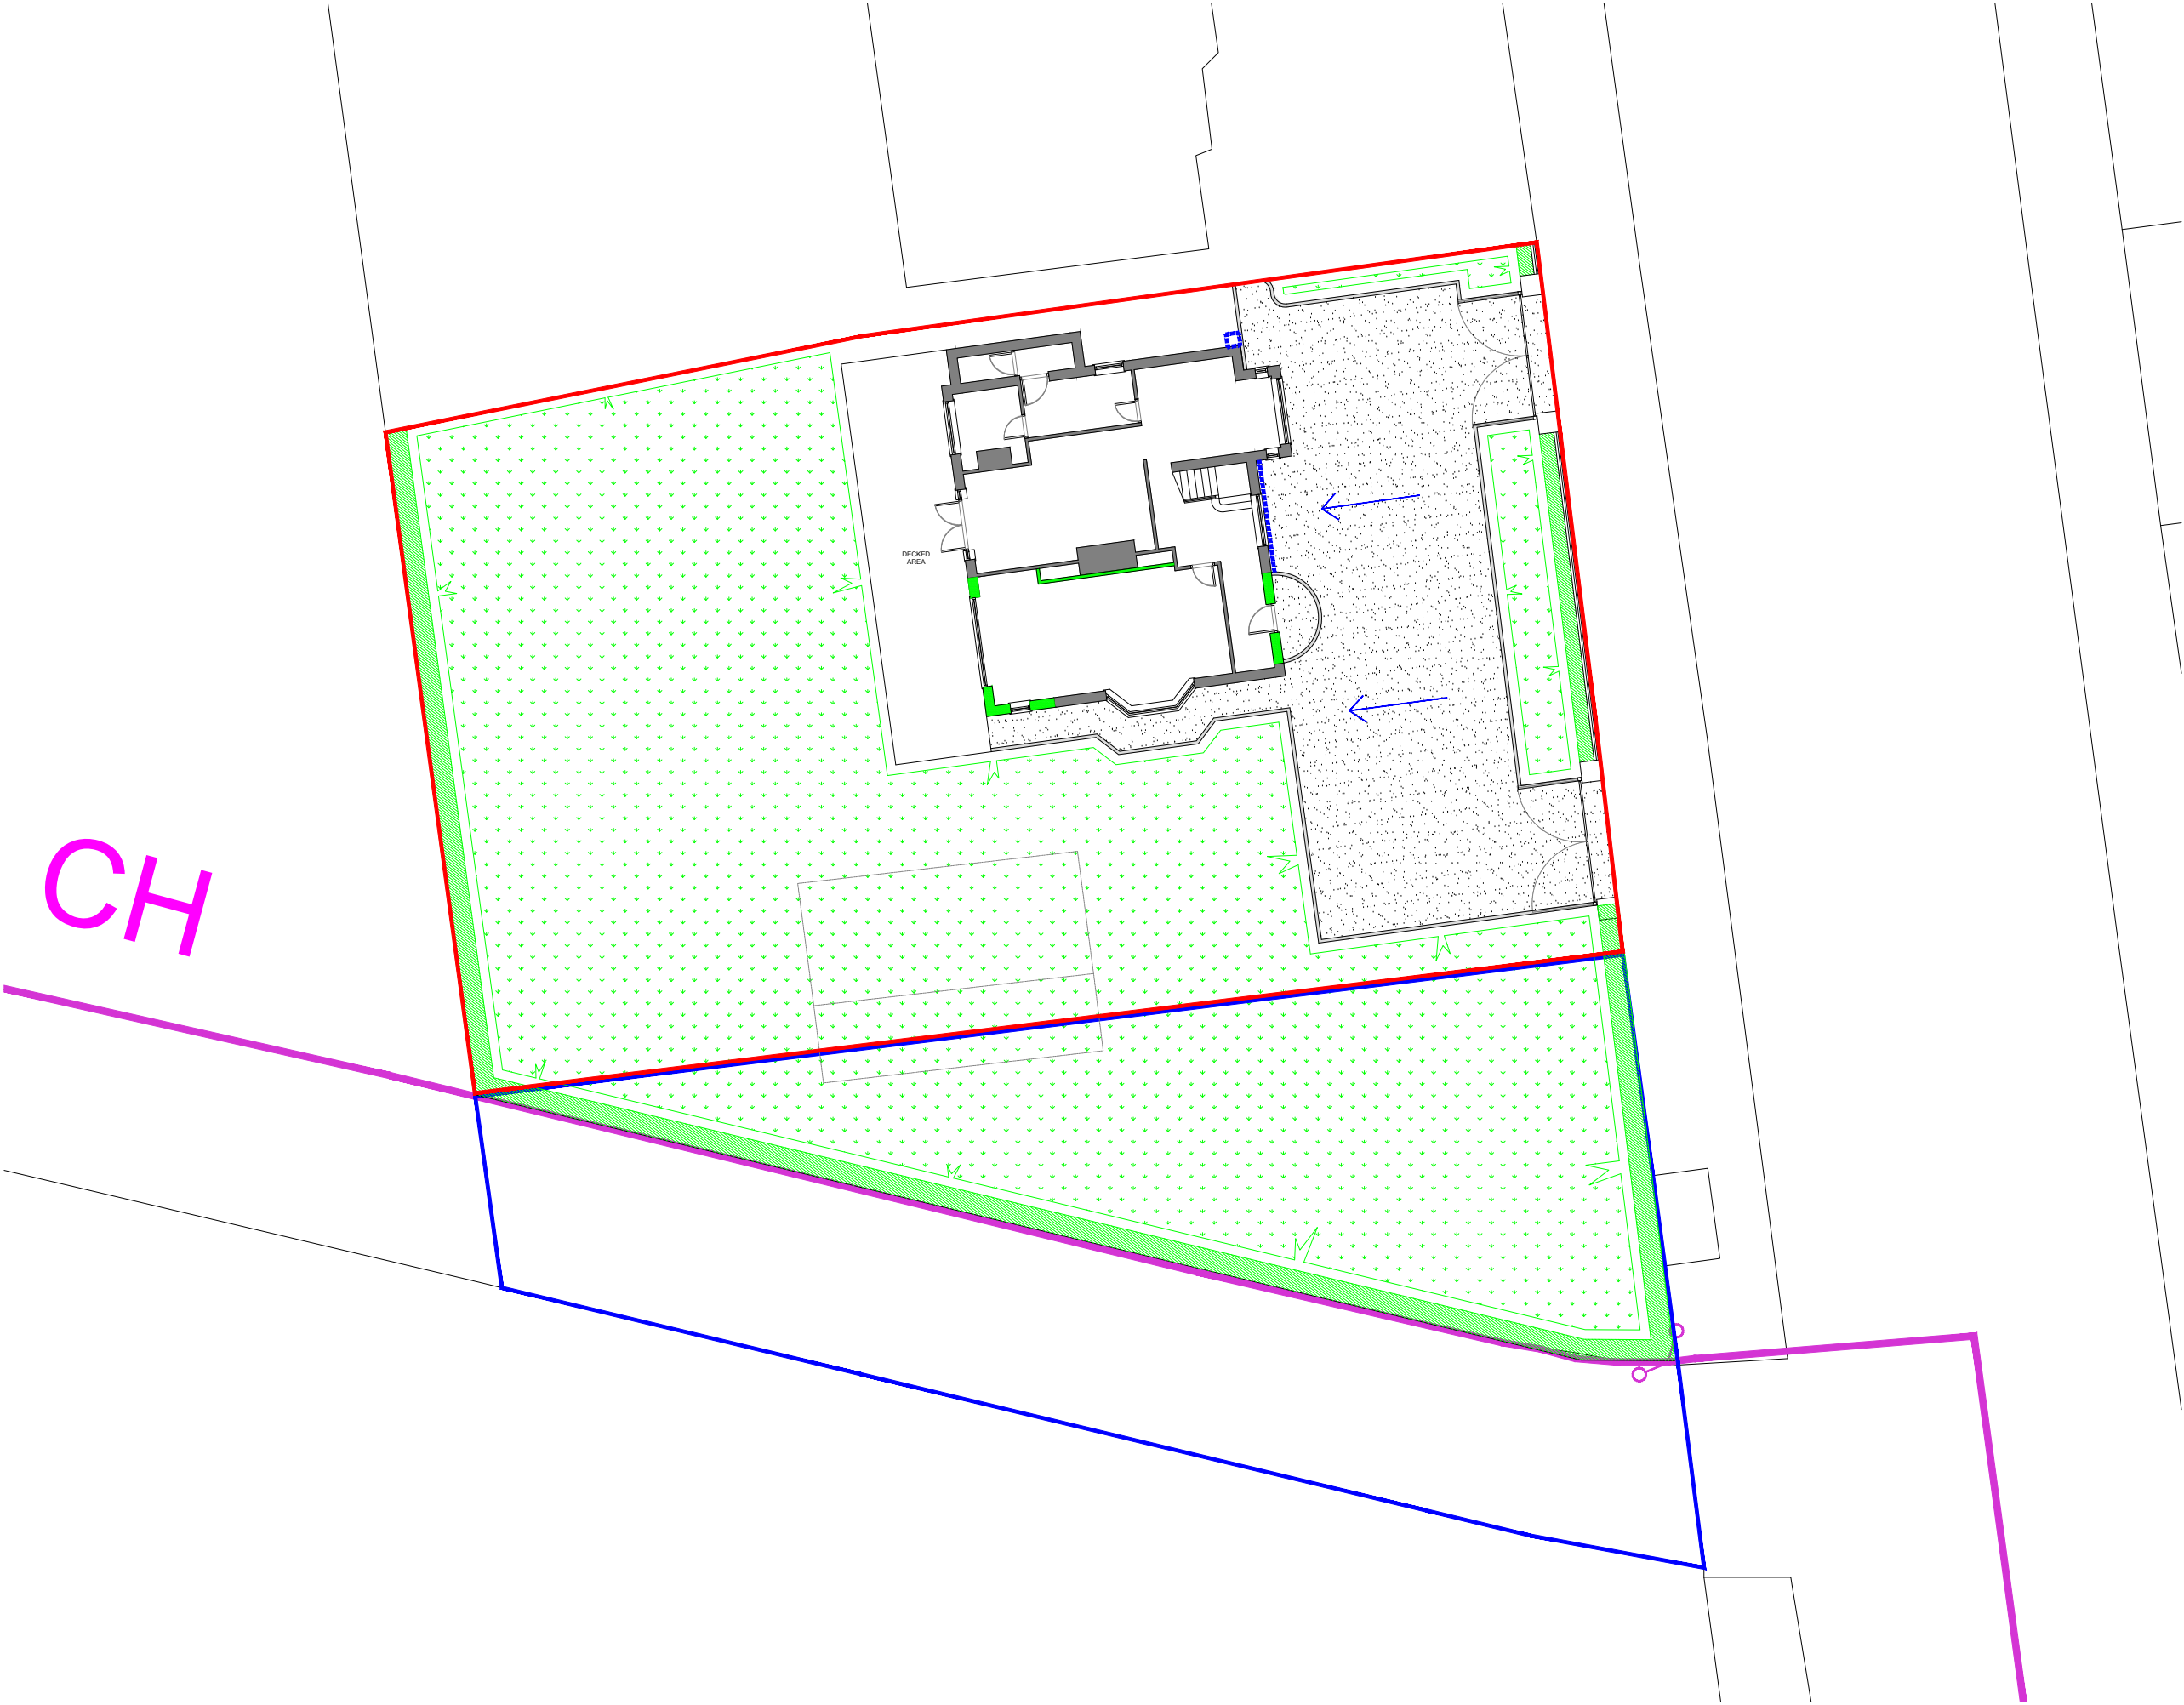

PROPOSED SITE PLAN

 

B	17.10.23	Red site boundary updated.		
A	06.10.23	Updated inline with planning officers comments. Renumbered in order to include existing site plan 101.		
Rev	Date	Description	Rev By	Chk'd By
Drawing Title		PROPOSED SITE PLAN		
Job-Dwg No		051ROC-102B		
Project Title		INTERNAL REMODEL / FACADE TREATMENT		
		300 MIDDLETON ROAD		
		HEYWOOD		
		MIDDLETON		
		OL10 2LG		
Client		MR LYNsky		
Status		PLANNING		
Scale	1:200	Drawing Size	A3	
Date	10/23			