

 
 



This drawing is protected by copyright and the information contained therein is the property of William McCall.
The drawing must not be copied and the information contained therein may not be used or disclosed without written permission of and in the manner permitted by William McCall.

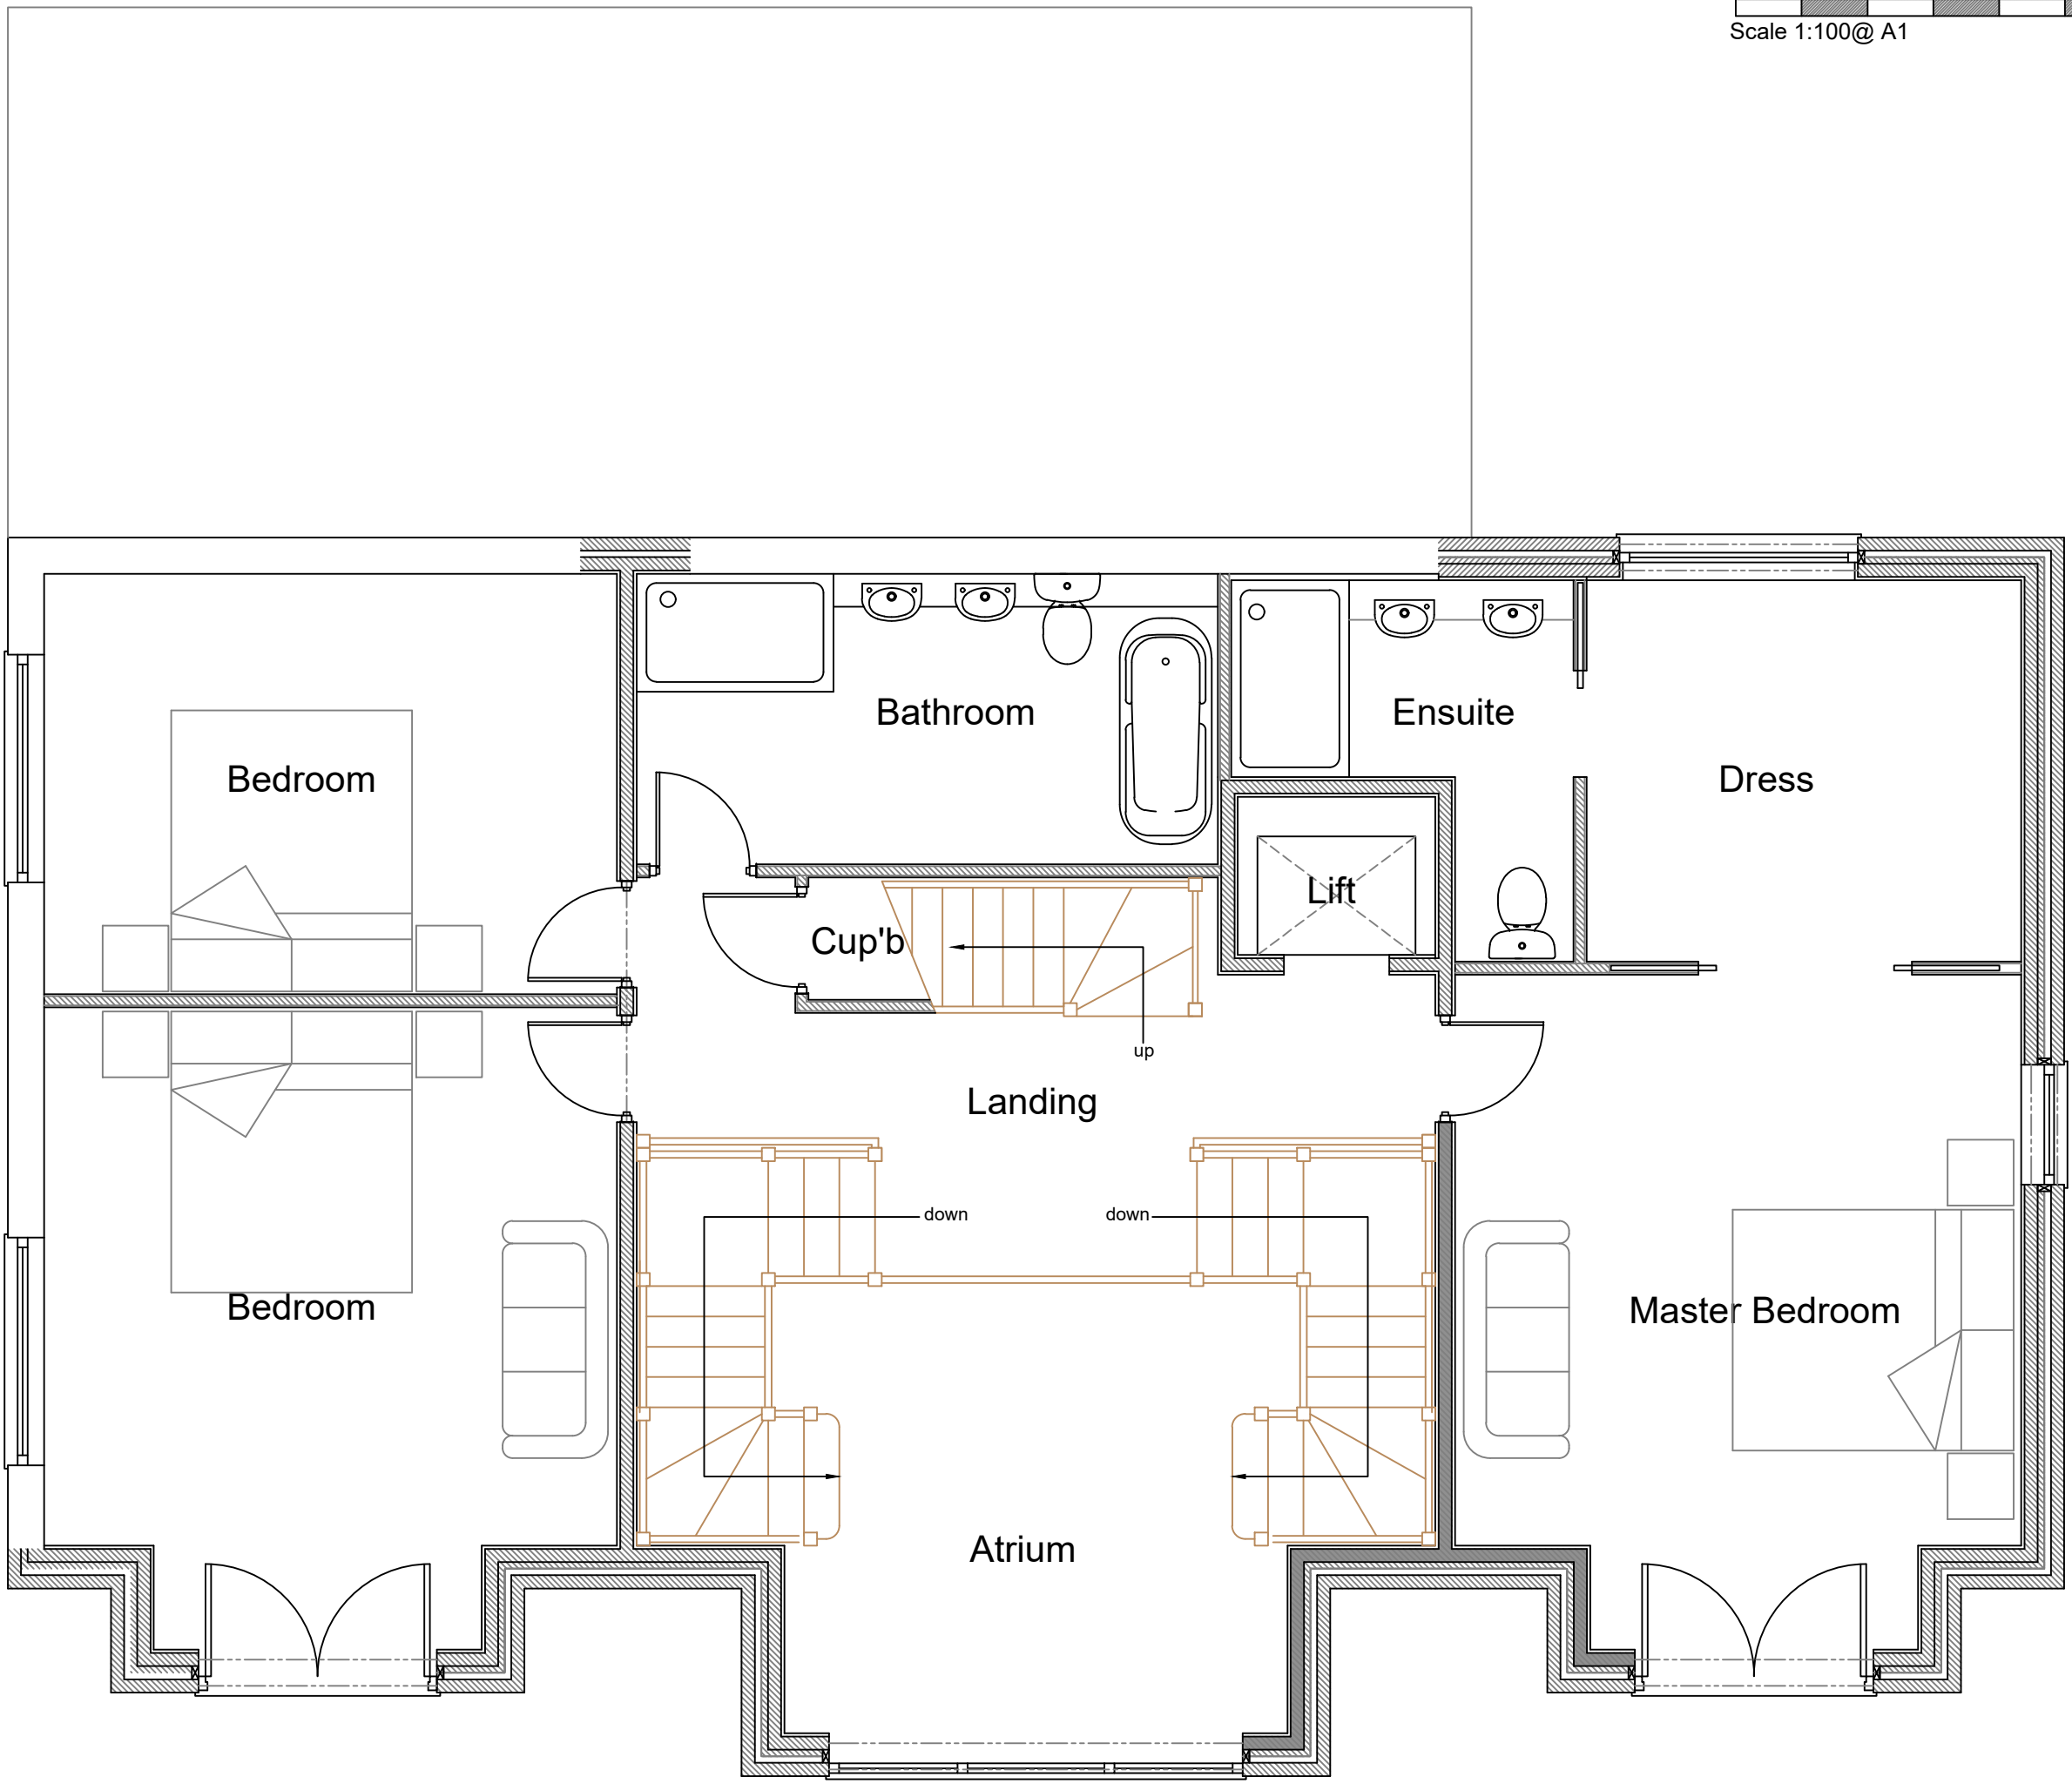

Scale 1:50@A1
Scale 1:100@A1

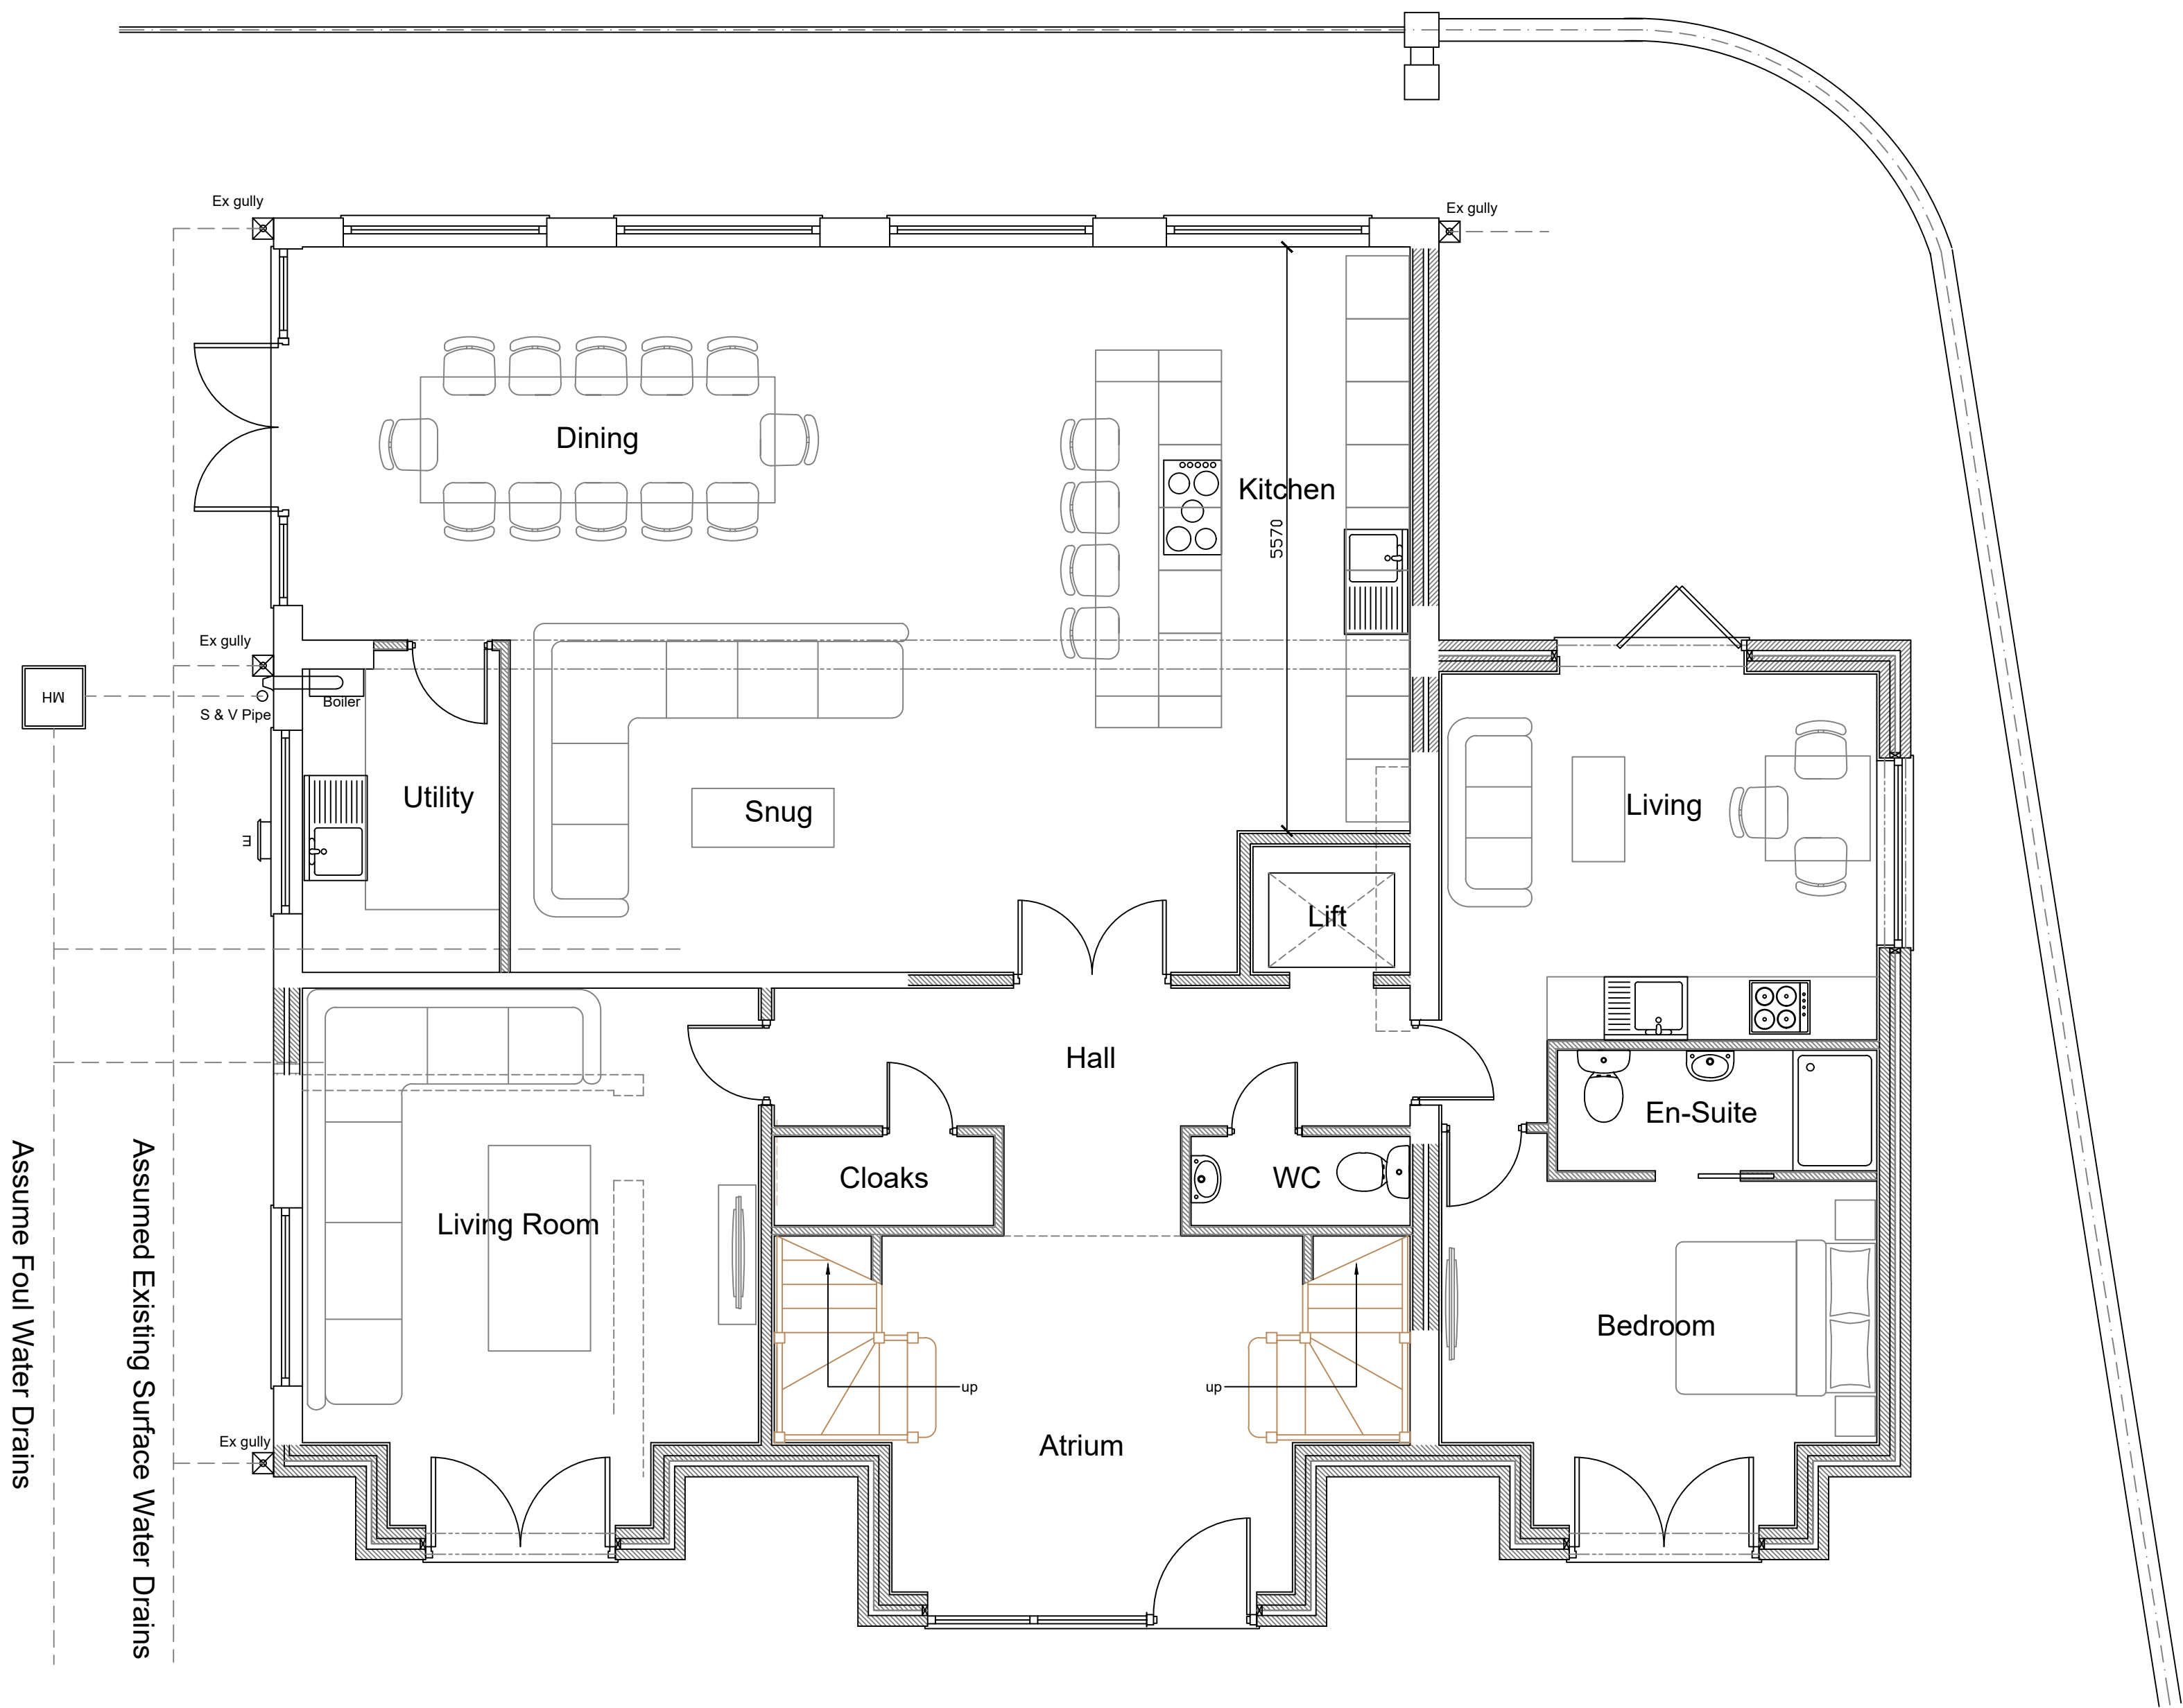

Proposed First Floor Plan

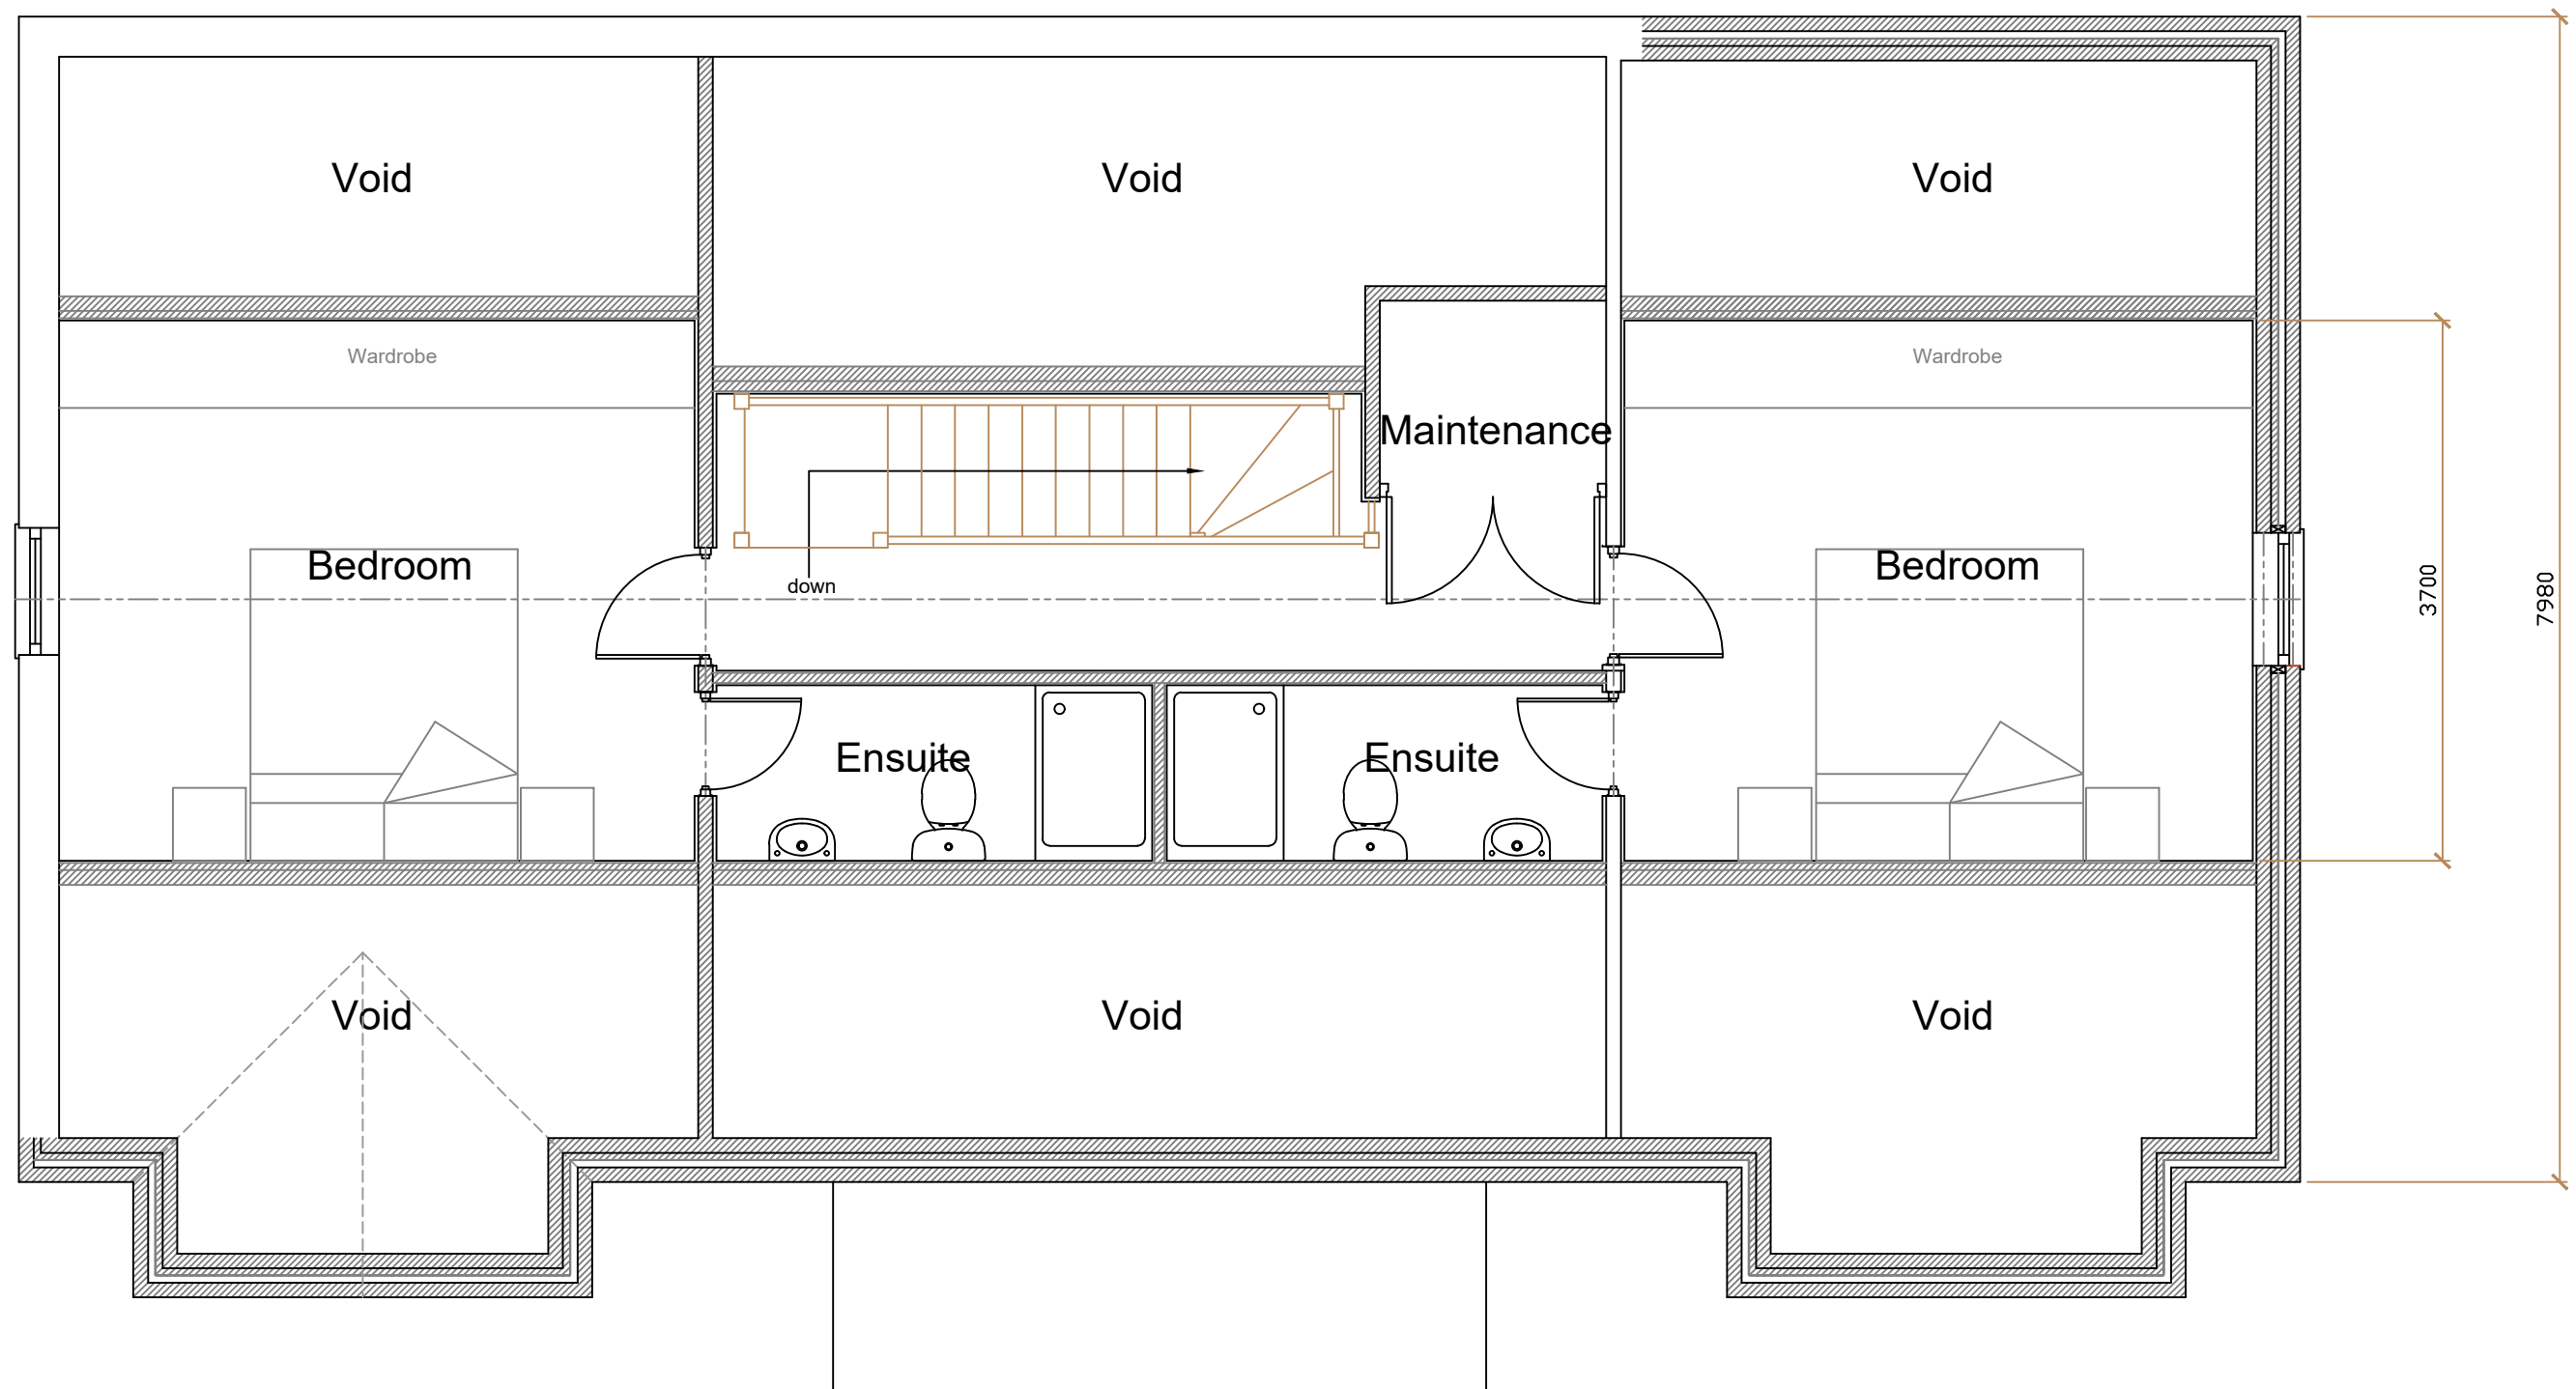

Proposed Second Floor Plan

Stage :- Householder Planning			
Project Title :-		Proposed Two Storey Side Extension	
Drawing Title :-		Proposed Floor Plans	
Client :-		Mr Turner	
Drwg No :- 06/21/107	3 of 4	Date :- June '21	Rev :-
Scale :- 1:50@A1		Drawn:- SCM	Checked :-
Site Address :-		Bradley Hall Manor, Boardman Lane, Heywood, M24 4SL	
The Old Post Room 34 Chew Valley Road Greenfield Saddleworth OL3 7DA Tel: 01457 871202 www.william-mccall.com enquiries@william-mccall.com			
