


COPYRIGHT OF THIS DRAWING IS RESERVED BY BM ARCHITECTURAL, AND IT MUST NOT BE COPIED OR REPRODUCED WITHOUT WRITTEN CONSENT. FIGURED DIMENSIONS ONLY ARE TO BE TAKEN FROM THIS DRAWING. DO NOT SCALE OFF THIS DRAWING. IT IS PRINT AS IS.  
ALL CONTRACTORS MUST VISIT THE SITE AND BE RESPONSIBLE FOR TAKING AND CHECKING ALL DIMENSIONS RELATIVE TO THEIR WORK. ONE TO BE ADVISED OF ANY VARIATION BETWEEN DIMENSIONS AND SITE CONDITIONS.  
ELECTRONIC DATA DRAWINGS ISSUED AS READ ONLY AND SHOULD NOT BE INTERFERED FOR MEASUREMENT.  
ALL DIMENSIONS AND LEVELS SHOULD BE READ ONLY FROM THESE VALUES STATED IN TEXT ON THE DRAWINGS.

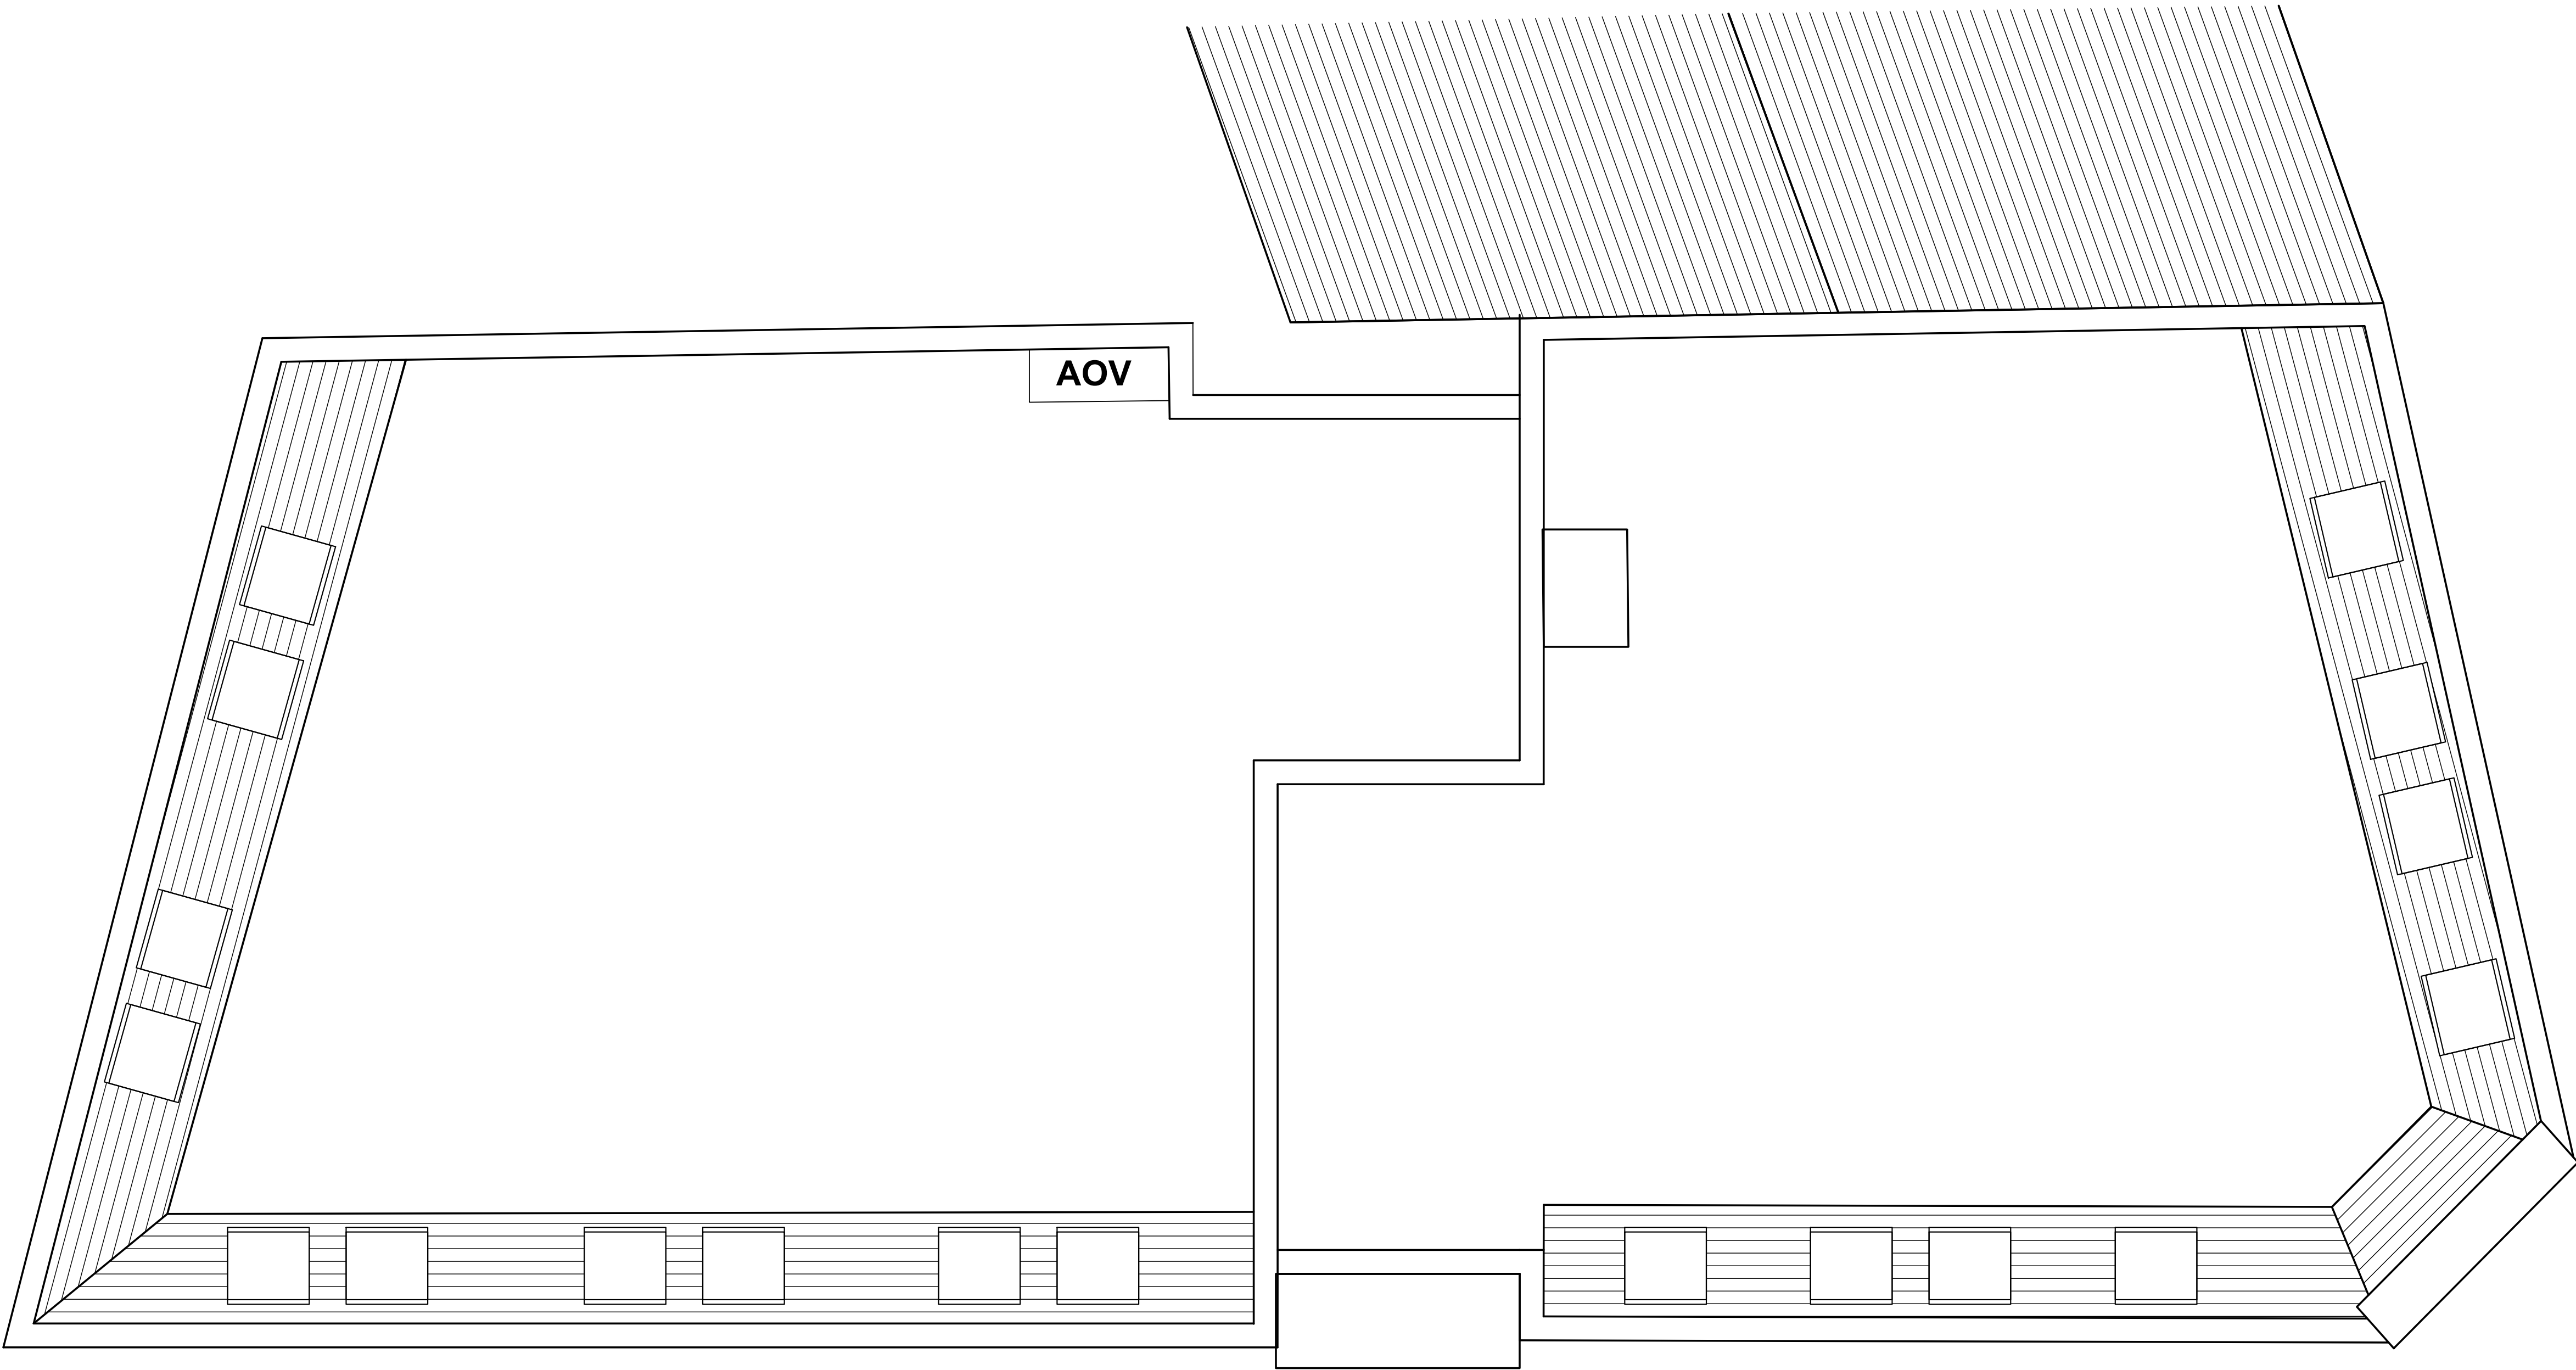

# ROOF PLAN

REV: | DATE: | DETAILS:

BM ARCHITECTURAL DESIGNS  
APARTMENT 8  
224 GREAT CLOWES STREET  
MANCHESTER M7 2ZS  
TEL: 07415 493002

PROJECT: NEW BUILDING,  
42-46 DRAKE STREET  
AND NELSON STREET,  
ROCHDALE OL16 1NU

CLIENT: CASSEL AND FLETCHER PROPERTY  
MANAGEMENT LTD.

TITLE: ROOF PLAN

SCALE 1:50@A1 DATE: 01/ 2024 DRAWN: BM

STATUS: PLANNING

DRAWING NO: BM/0124/DRAKE/PL8 REV: