


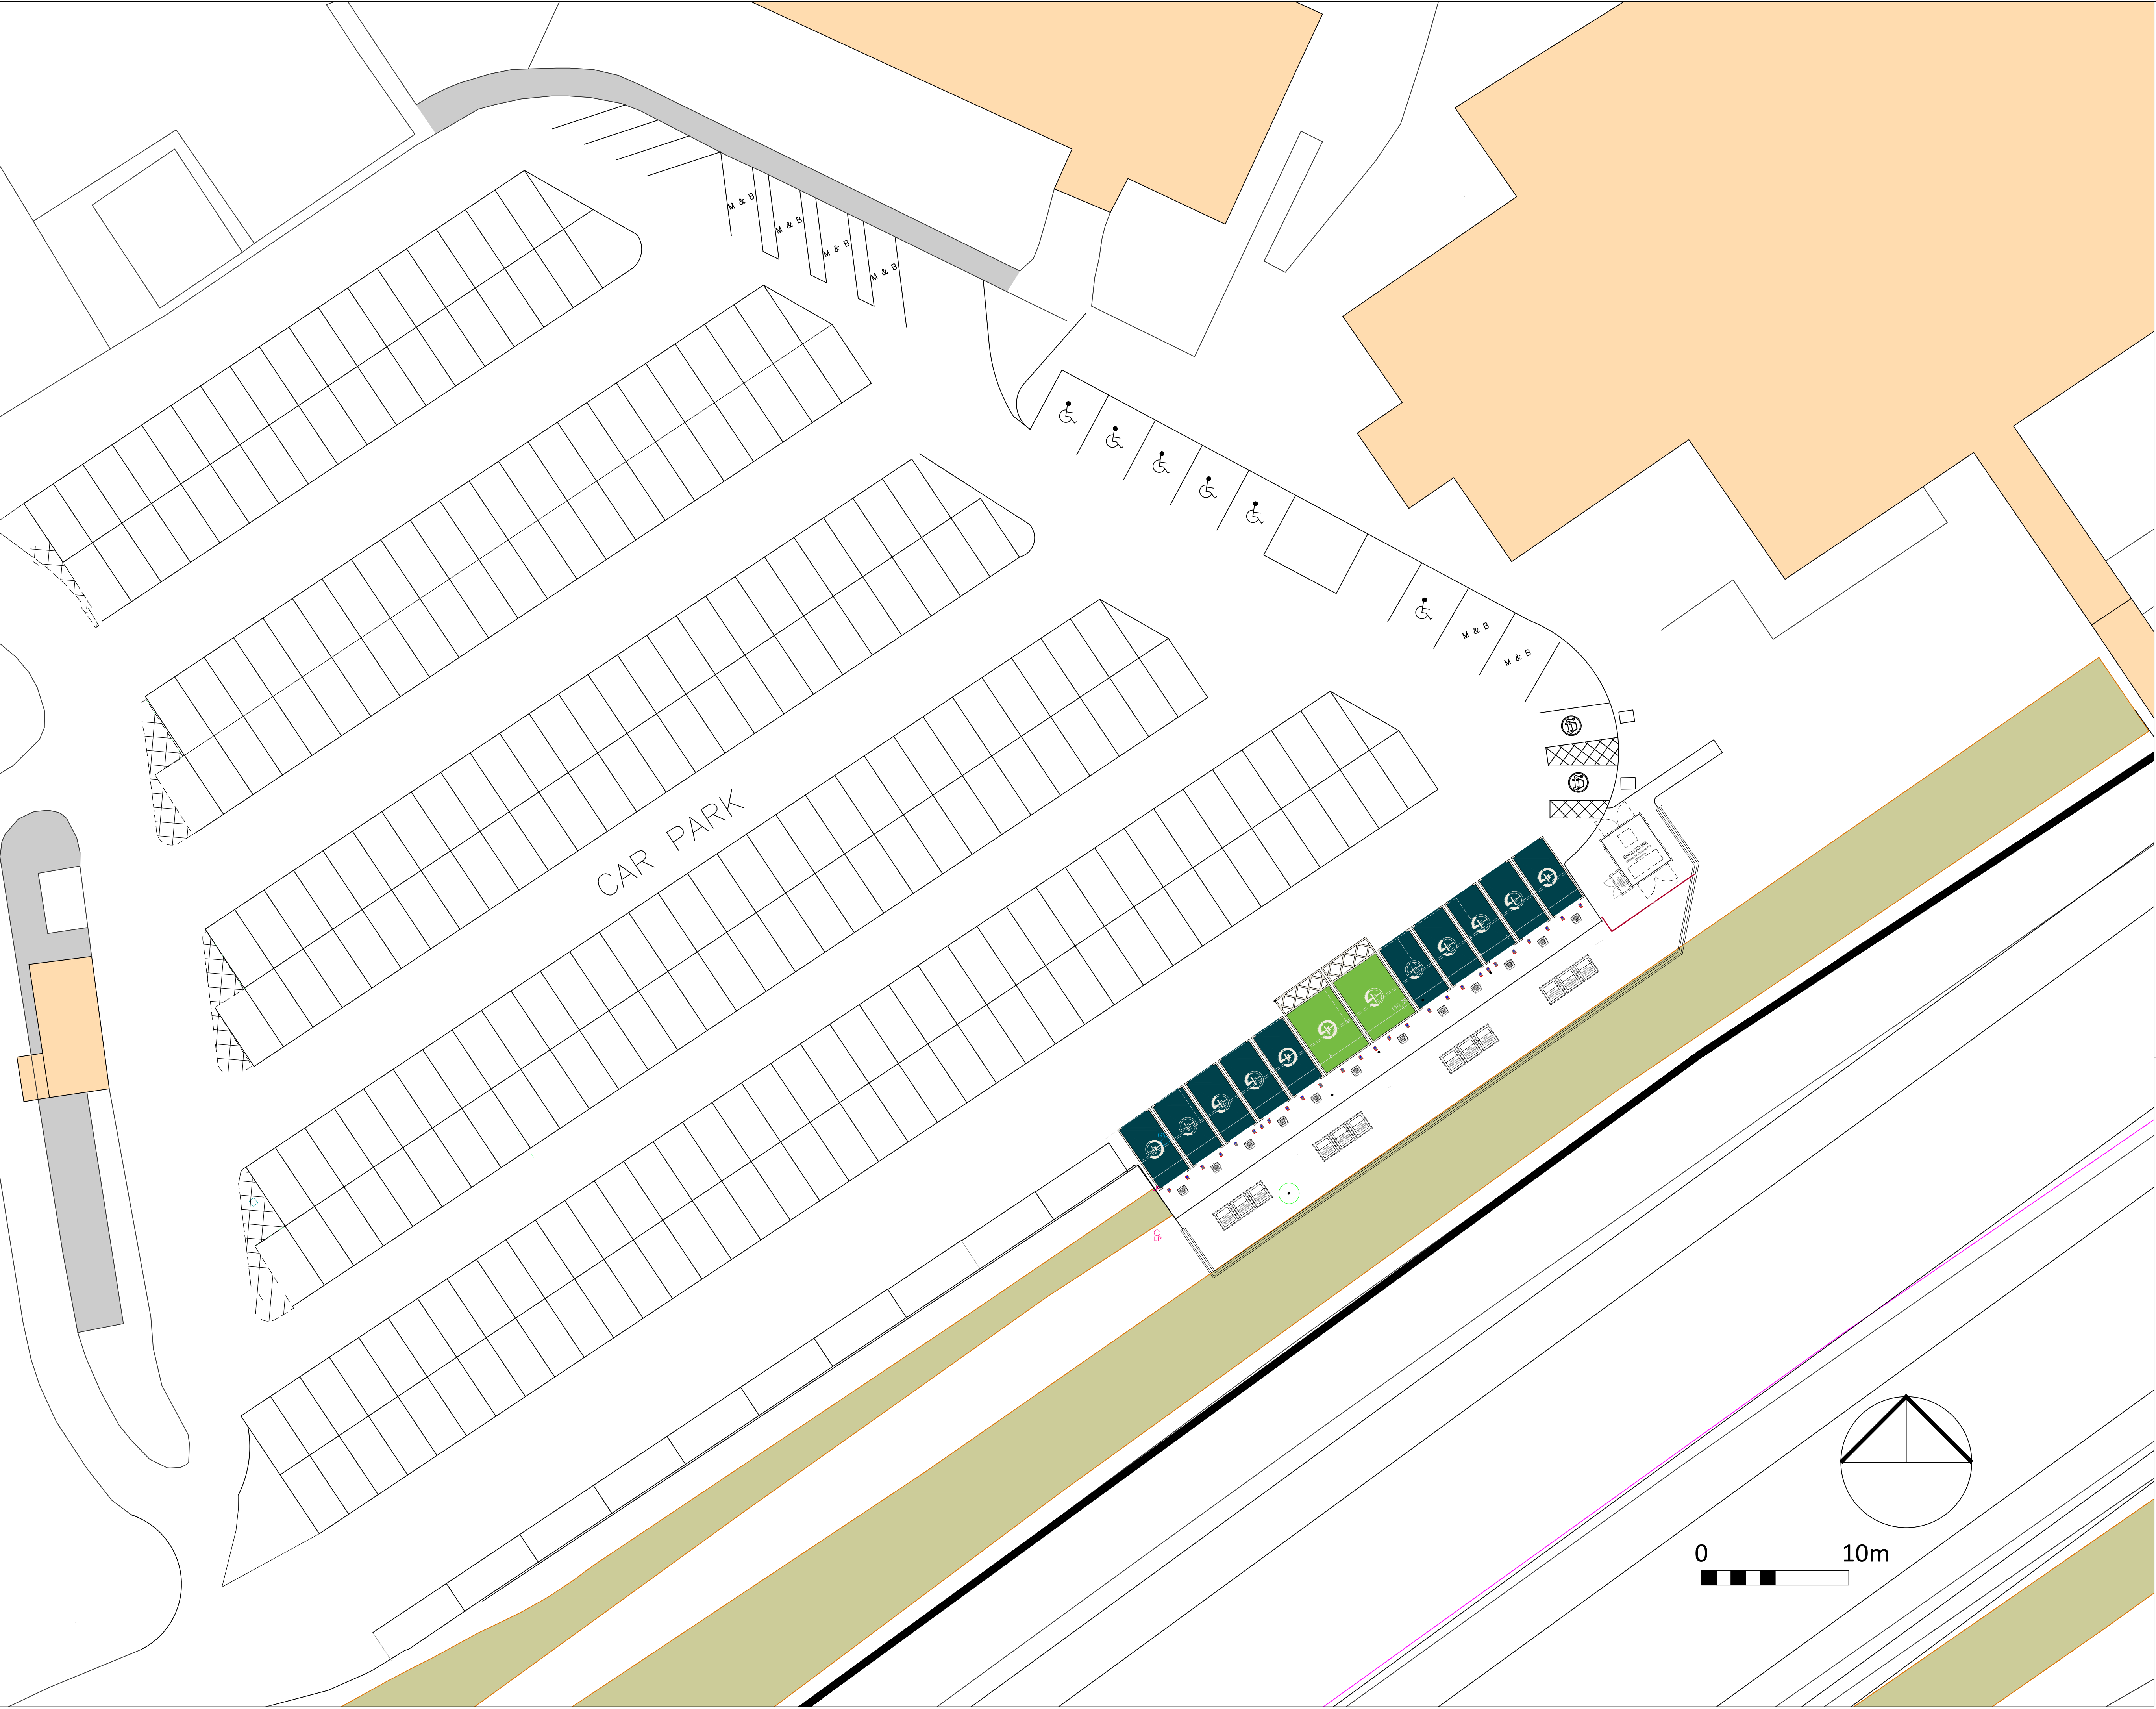

Copyright KMB
If in doubt contact KMB Ltd.
All materials specified should be used in accordance with the manufacturers recommendations and all relevant current codes of practice.

Rev	Date	Description	Drawn	Checked	
Amendments					

Drawing Status

PLANNING

Construction Consultants

PROJECT
Moto Birch EB
EV Charging Hub

CLIENT
The Electric Highway Company Ltd

TITLE
Site Plan as Proposed

SCALE 1:200 @ A1	DATE March 2024
---------------------	--------------------

DRAWN BY DH	CHECKED BY	DRAWING NO. 7928_412	REV -
----------------	---------------------	-------------------------	----------

The Old Bakehouse, Willington Road, Kirtor, Lincolnshire.
t: 01205 724016 e: kmb@kmb-ld.co.uk