
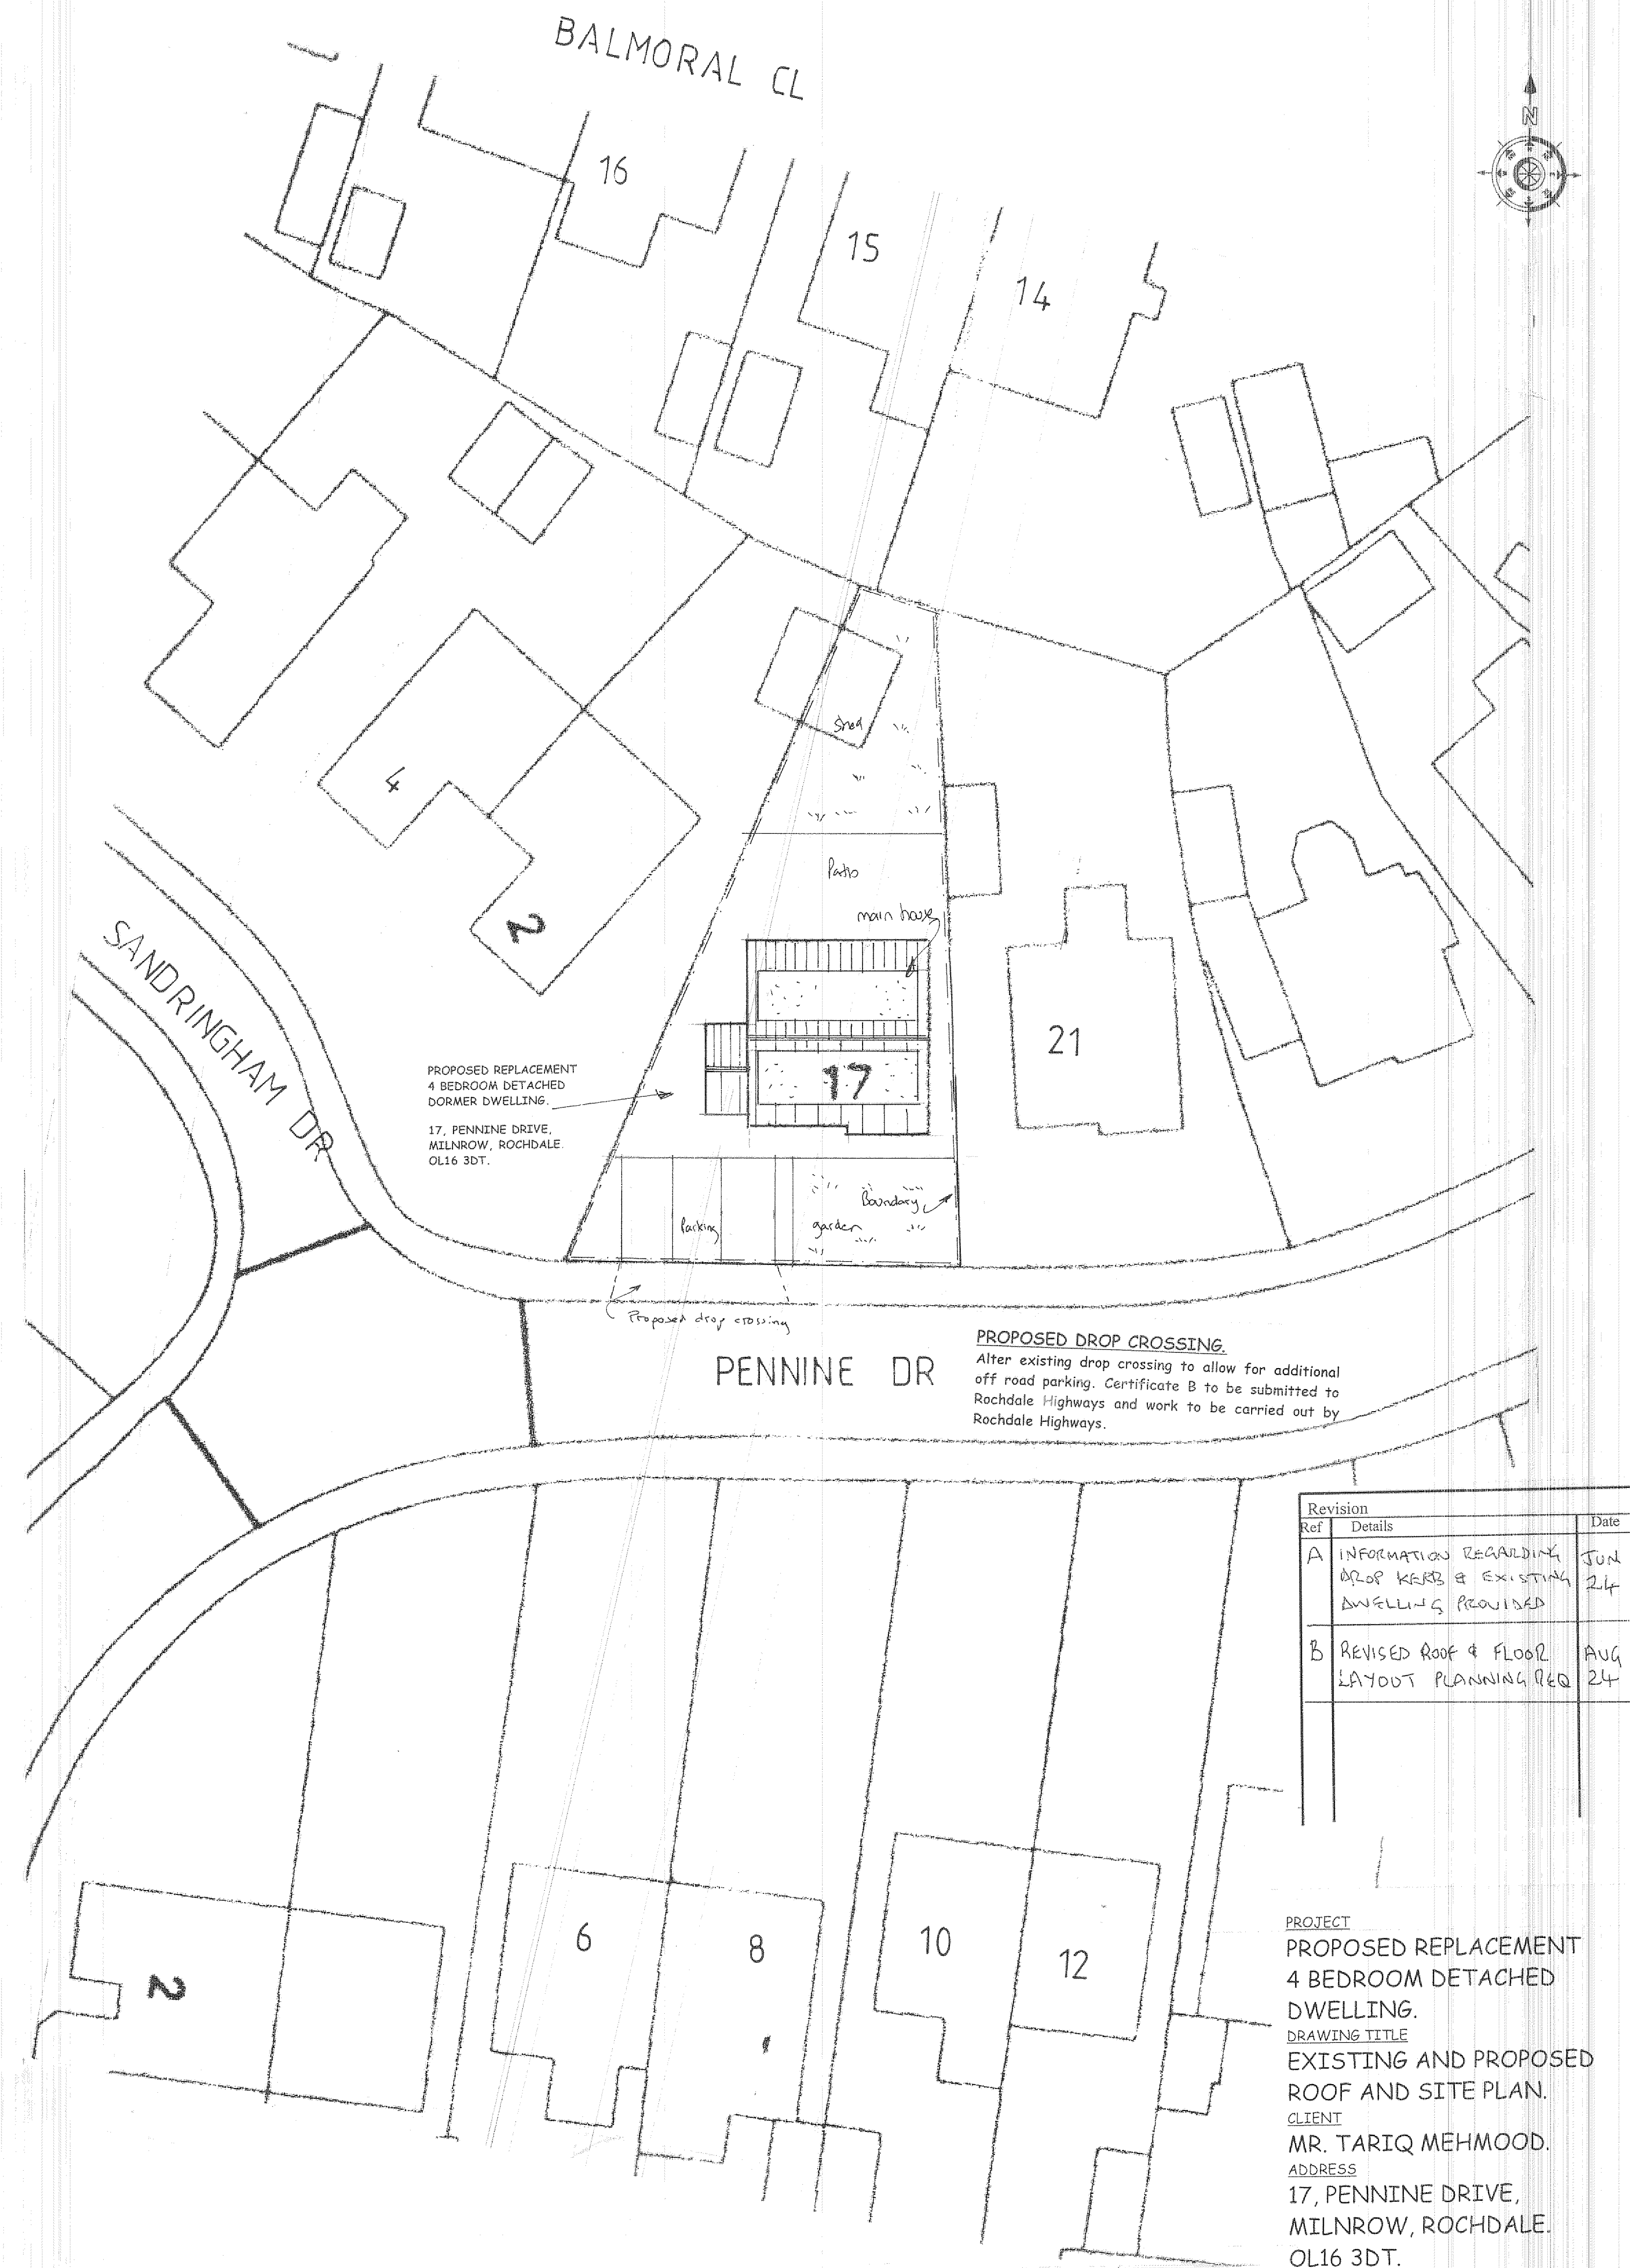


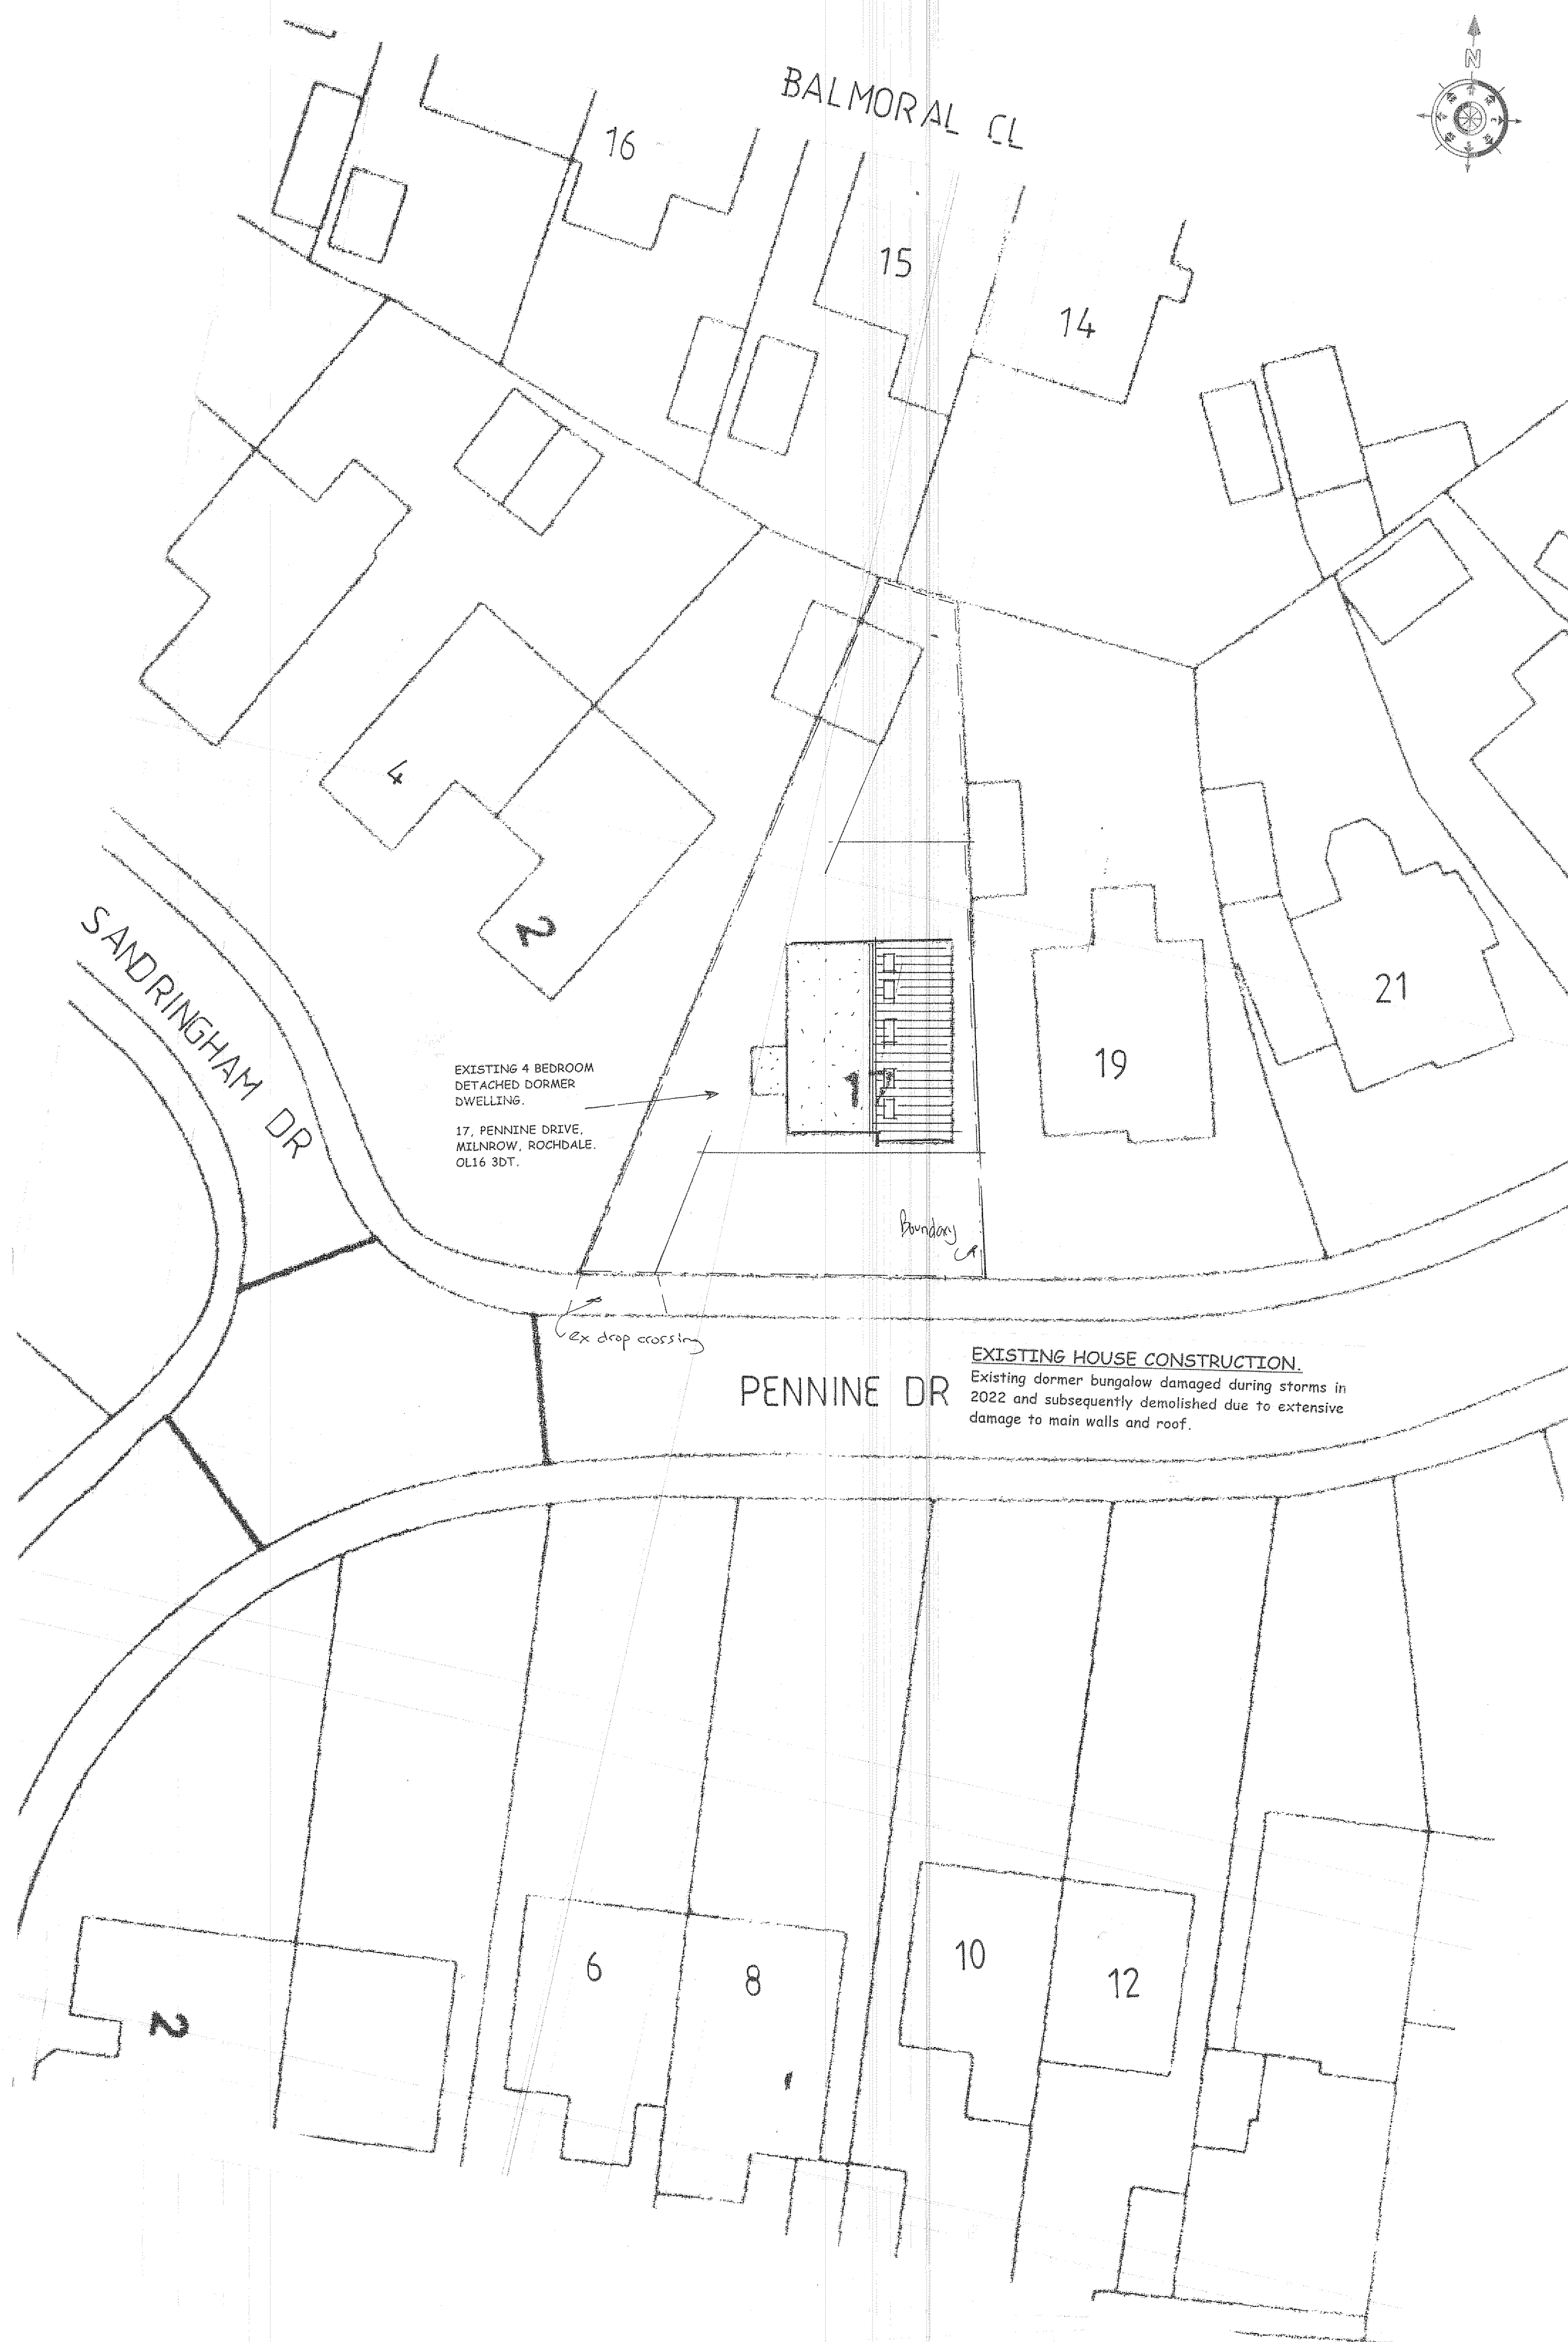

Revision		
Ref	Details	Date
A	INFORMATION REGARDING DROP KERBS & EXISTING DWELLING PROVIDED	JUN 24
B	REVISED ROOF & FLOOR LAYOUT PLANNING REQ	AUG 24

PROJECT
PROPOSED REPLACEMENT 4 BEDROOM DETACHED DWELLING.

DRAWING TITLE
EXISTING AND PROPOSED ROOF AND SITE PLAN.

CLIENT
MR. TARIQ MEHMOOD.
ADDRESS
17, PENNINE DRIVE, MILNROW, ROCHDALE, OL16 3DT.

SCALE
SCALE 1:200@A1

DATE
MAY 2024.

DRAWING No
CL 05245897/3. A.B.

