






Proposed Front Elevation

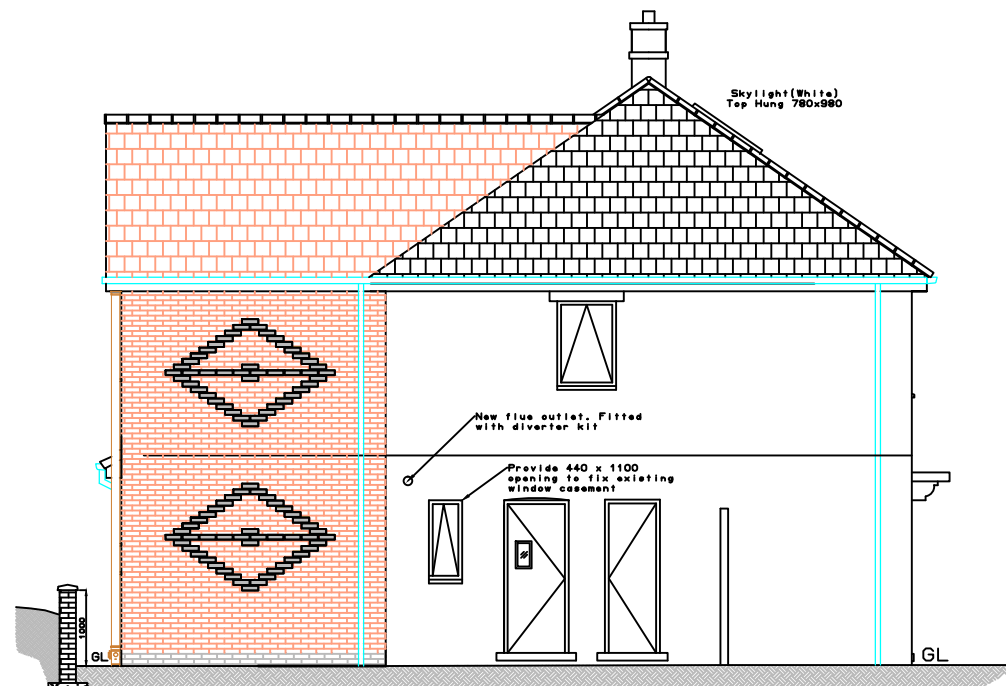


Proposed Right Elevation

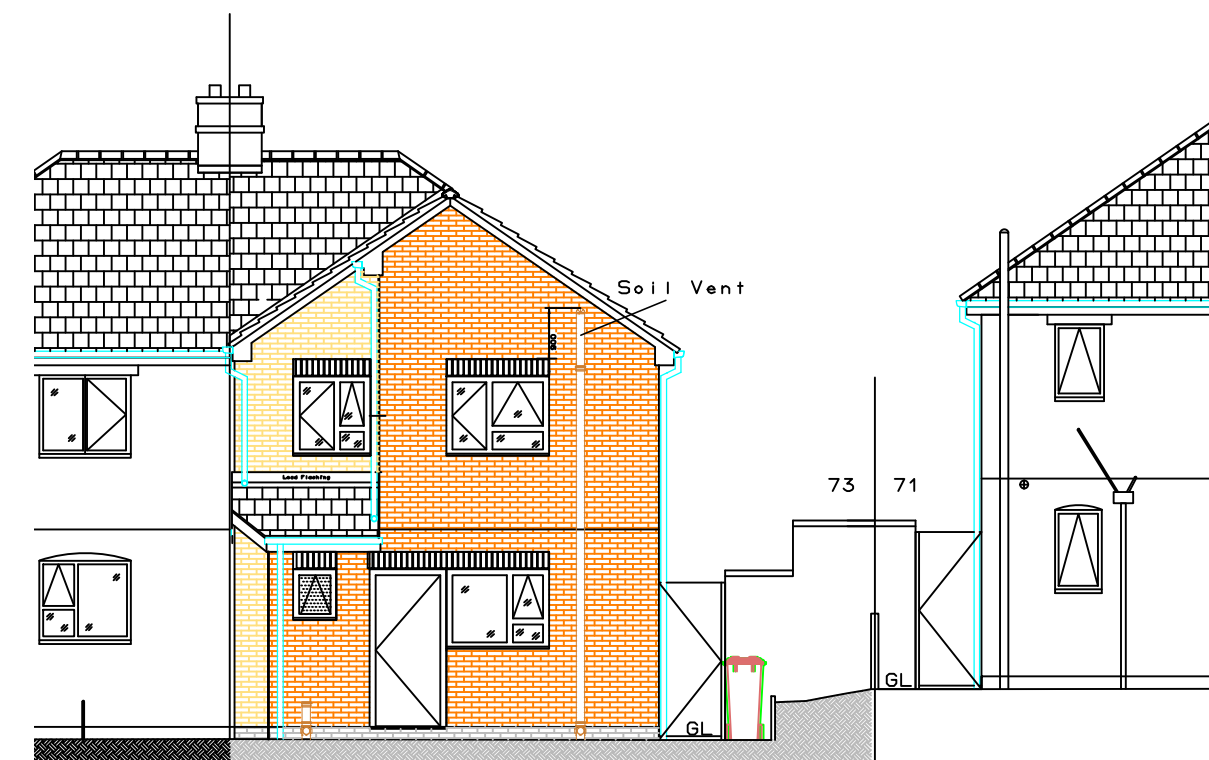


Proposed Rear Elevation

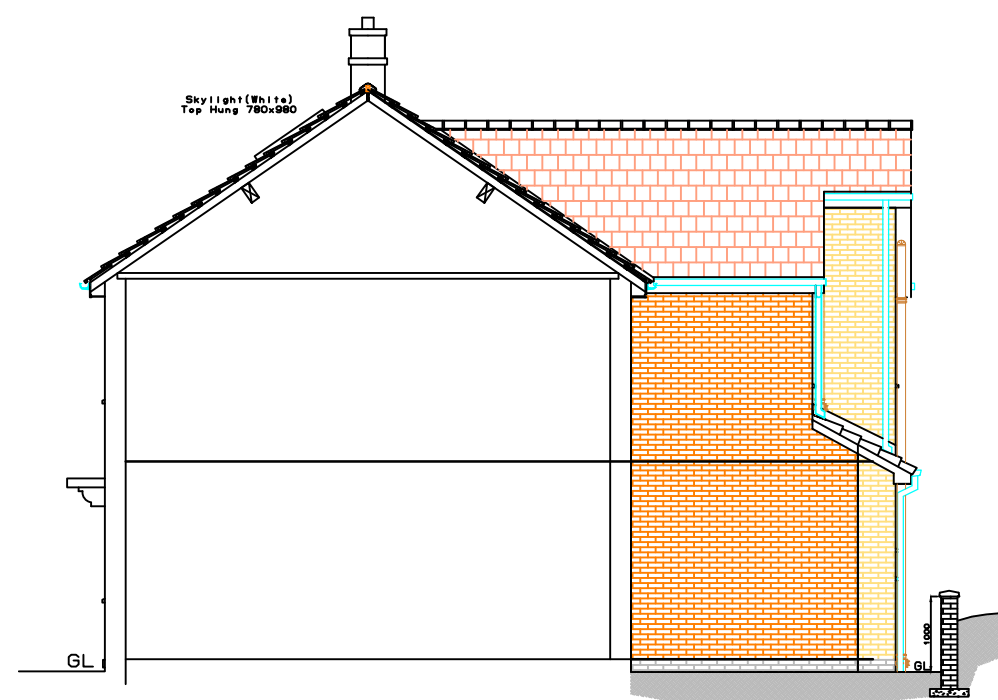


Proposed Left Elevation

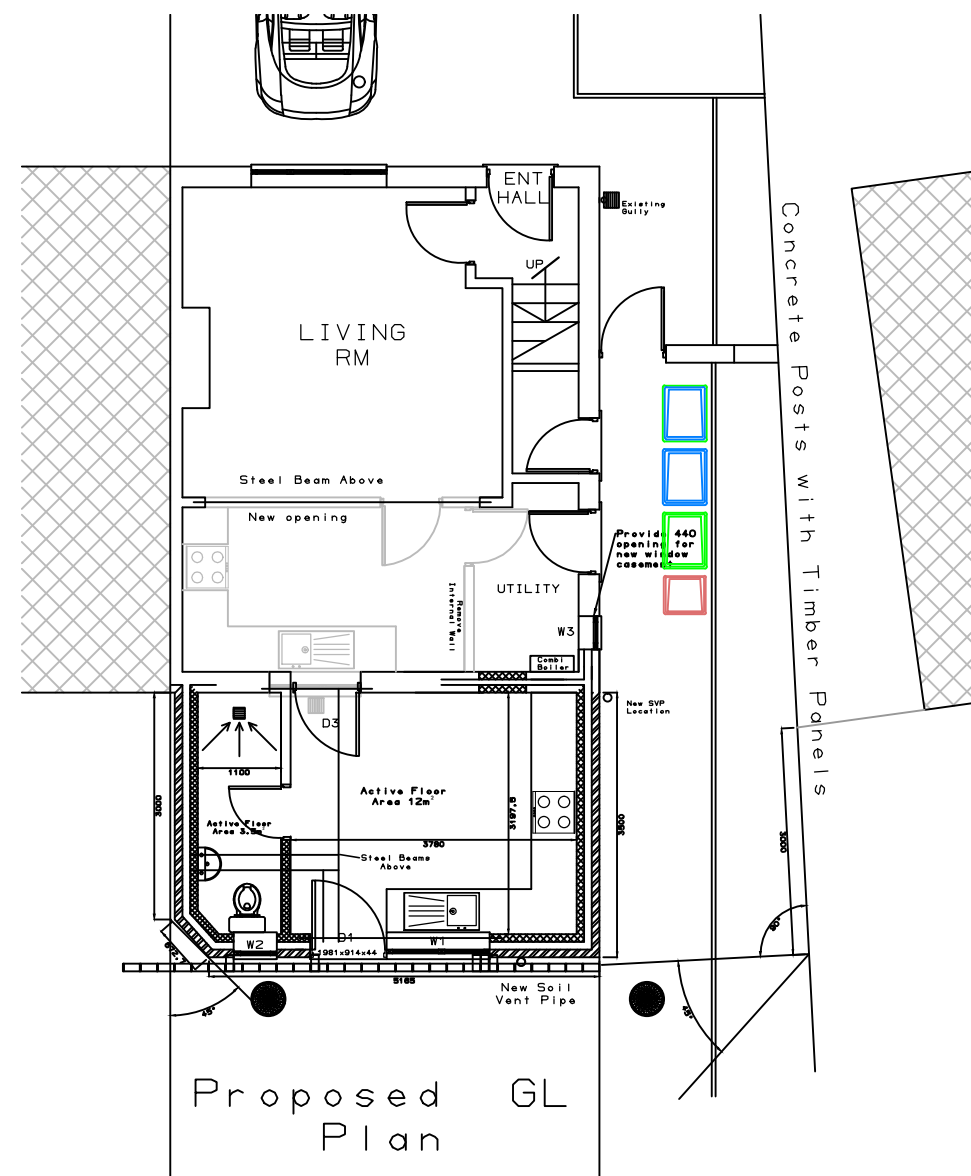

Proposed Plan

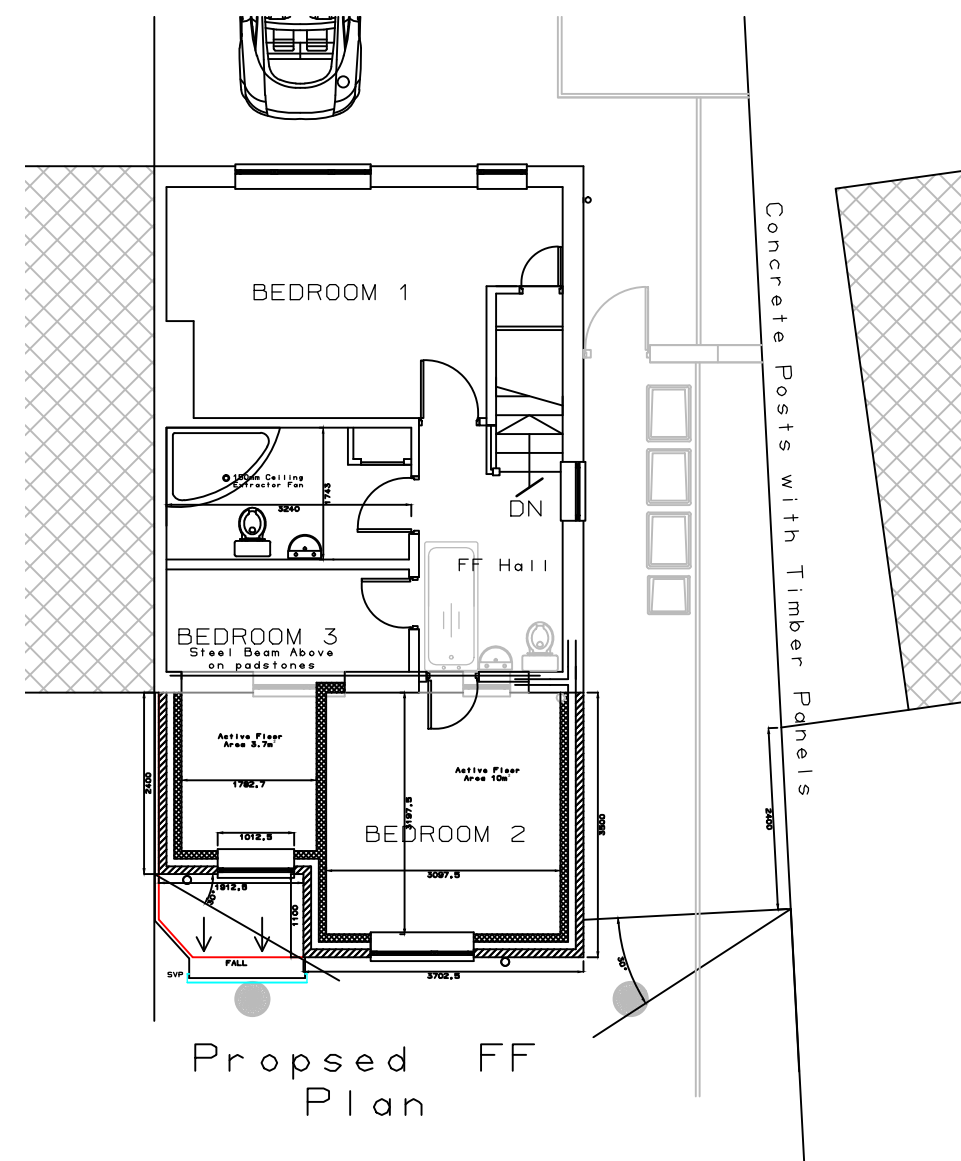

Proposed FF Plan

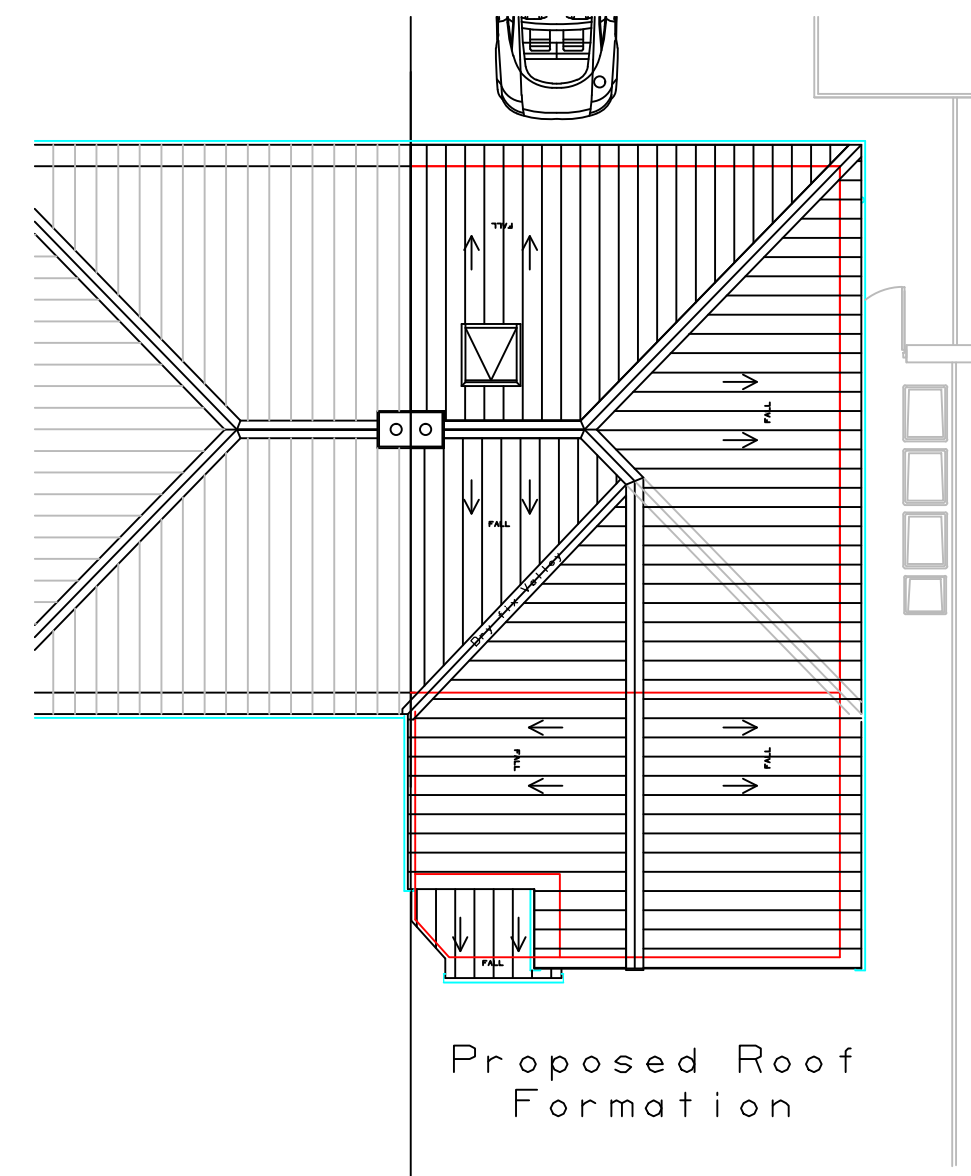

Proposed Roof Formation

Bricks: 65mm Deep Red, Class B Facing Bricks
Contrasting Bricks: 65mm, Staffordshire slate blue
Roofing Tiles: Marley Wessex Grey to match existing
Windows/Door: PVC Double Glazed White
Guttering: Black guttering and down pipes
Facia & Soffits: White to match existing

Applicant: Hammad Anwer	
Address: 73 Friars Crescent, Kirkcaldy, Rochdale, OL11 2SF	
Project: Two Storey Rear Extension	
Drawing: Proposed Elevations, GF, FF and Roof Plan	
Scale: 1:100	Paper: A2
Drawn By: TM	Date: 19/08/2024