




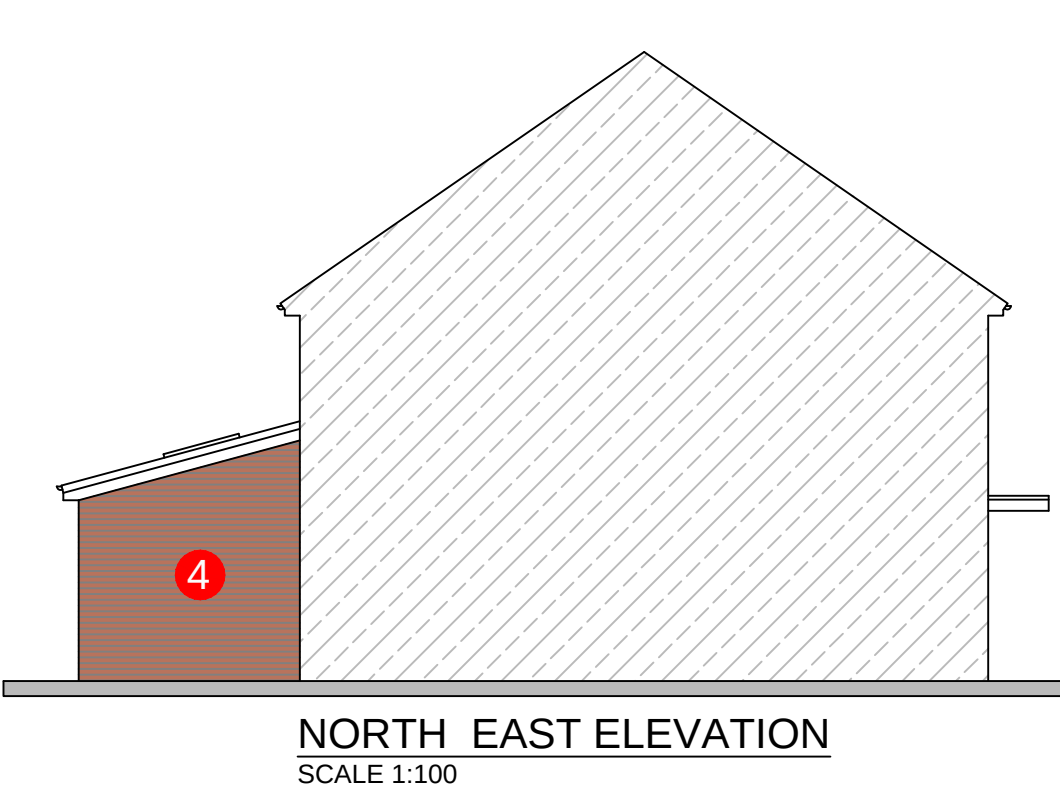


NORTH EAST ELEVATION
SCALE 1:100

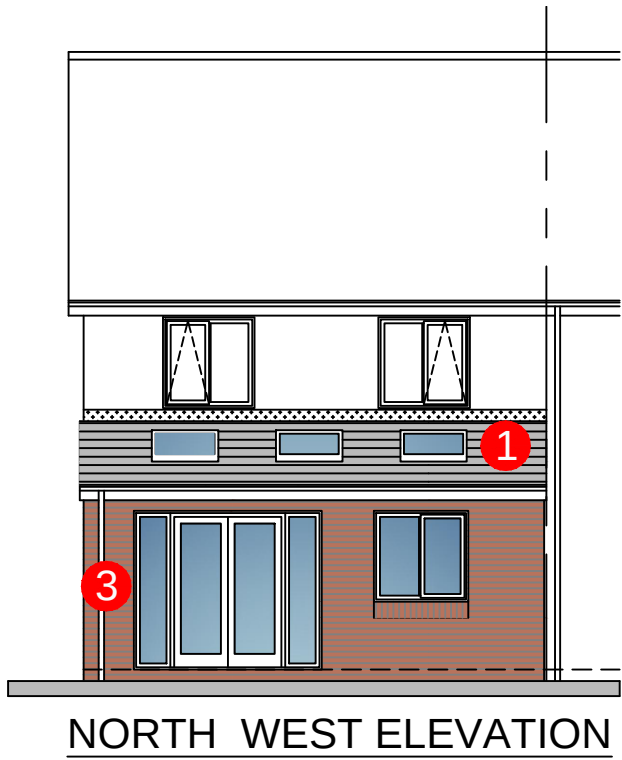


NORTH WEST ELEVATION

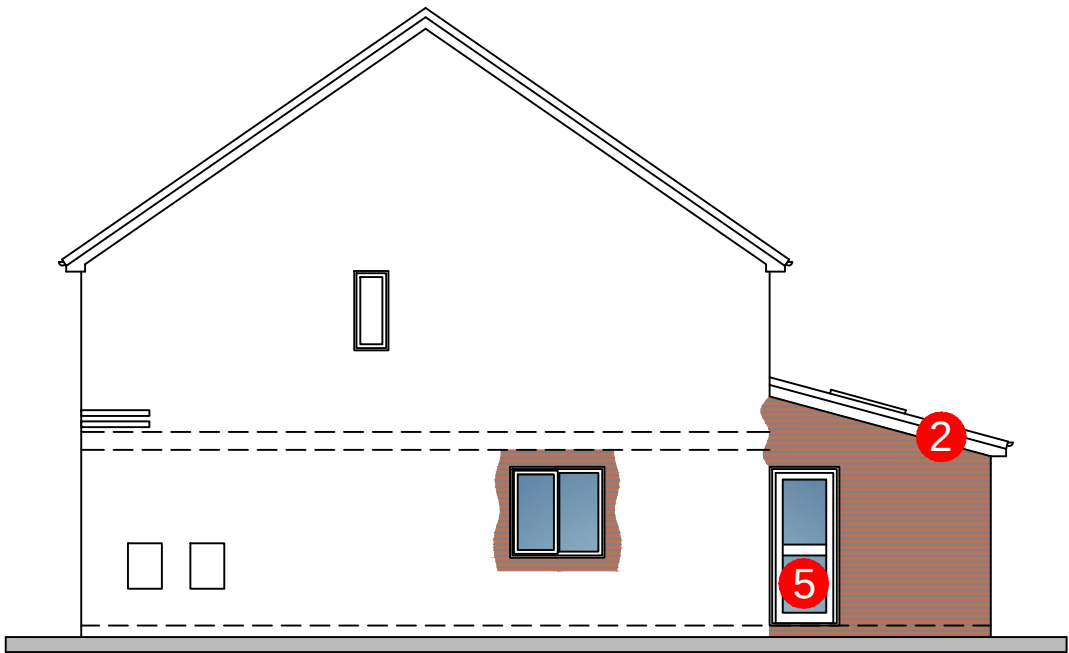

SOUTH WEST ELEVATION

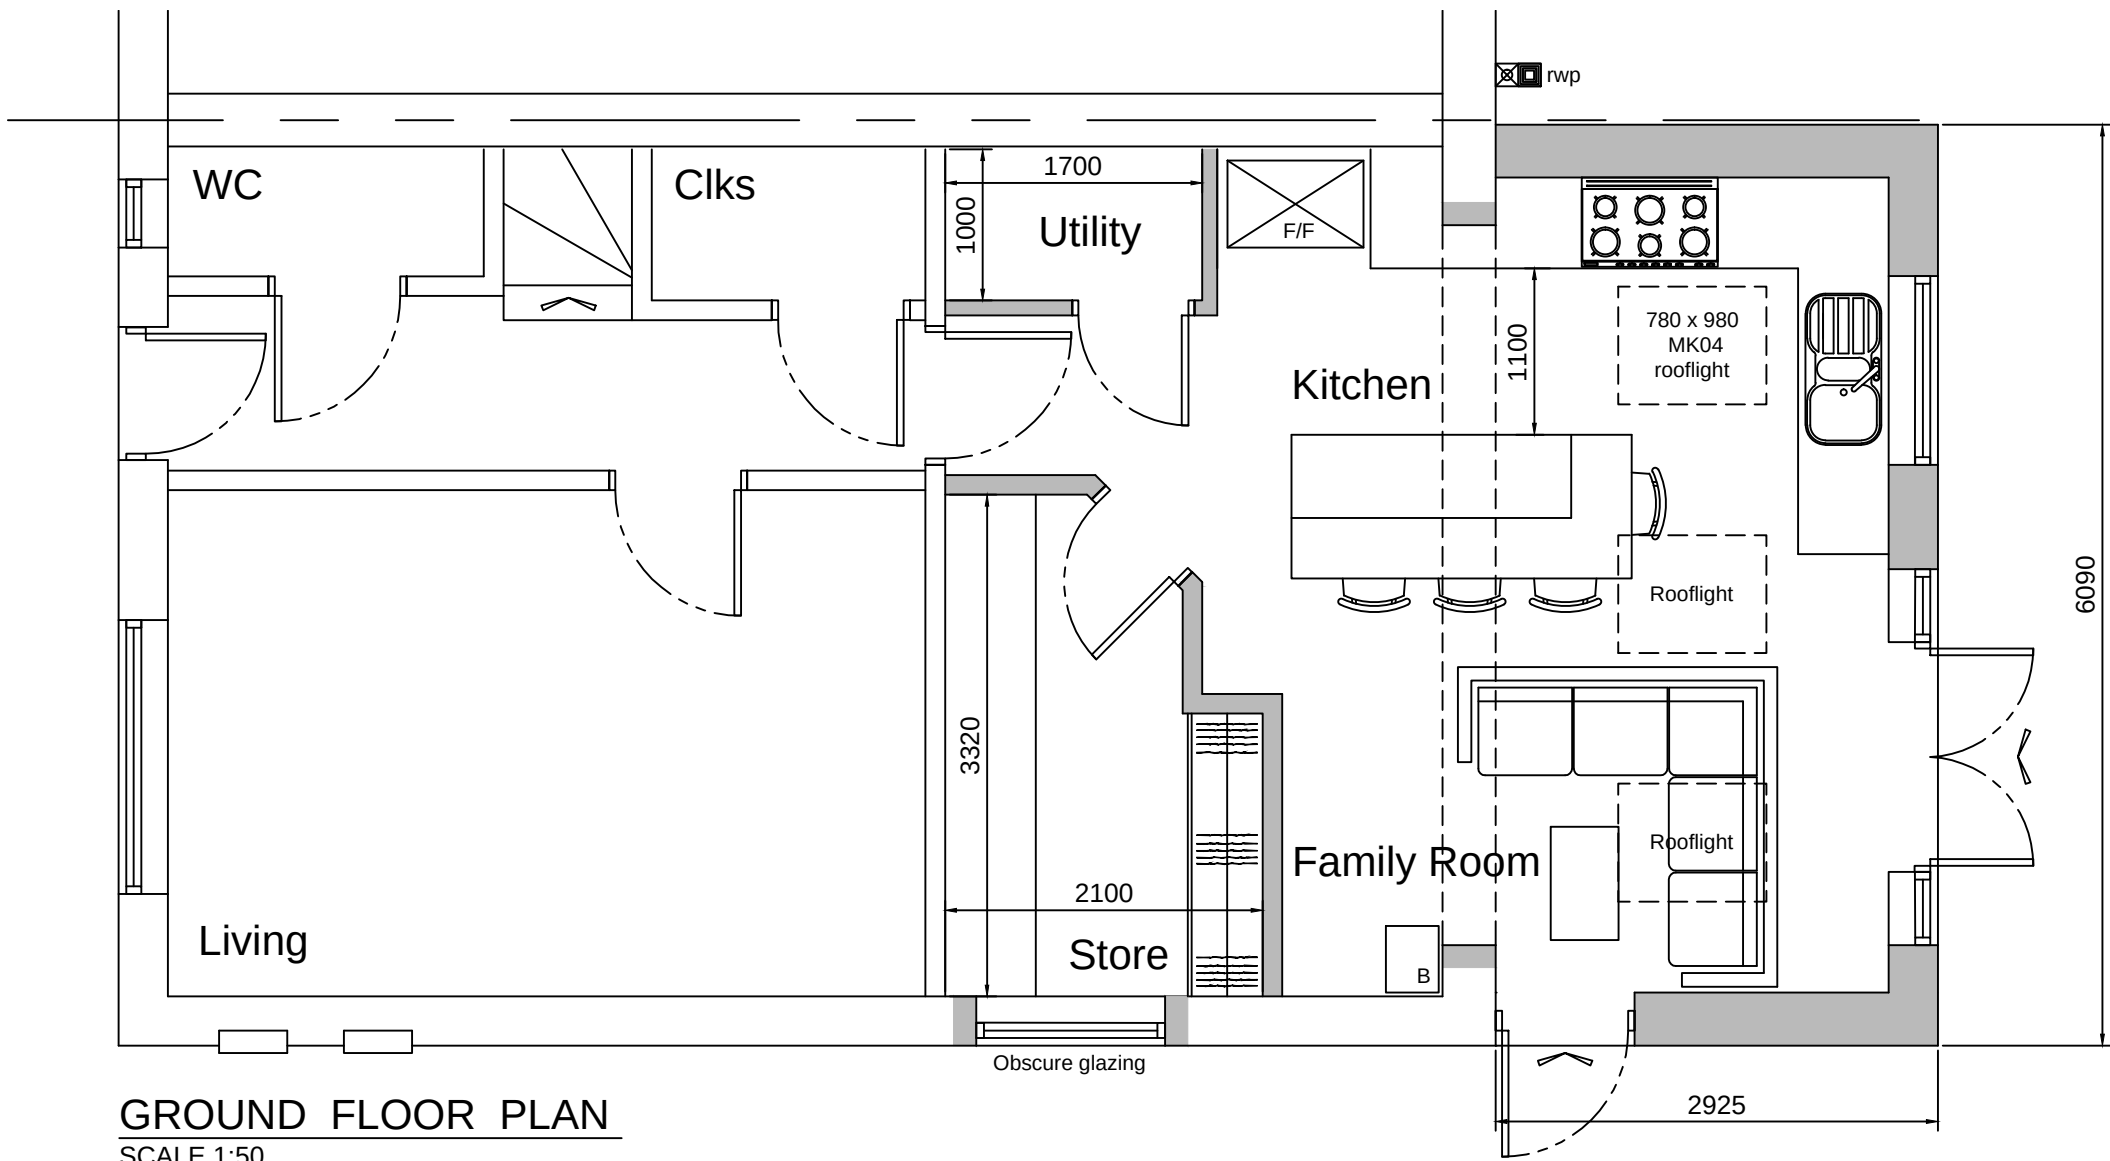

GROUND FLOOR PLAN
SCALE 1:50

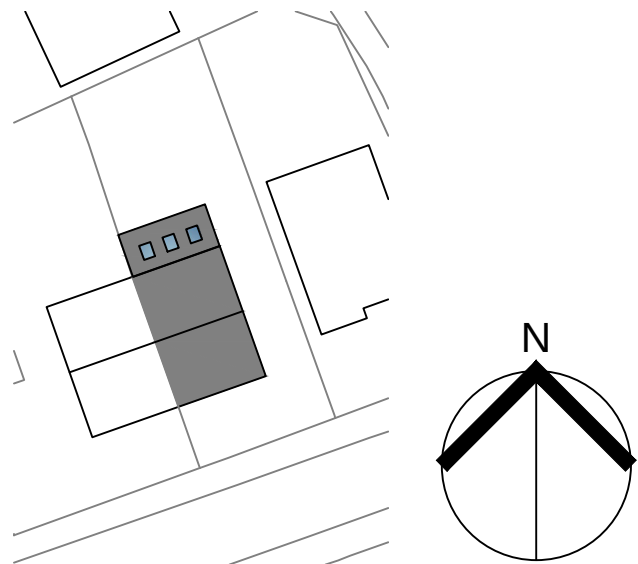

SITE PLAN
SCALE 1:500

IMPORTANT

- © This drawing is copyright and remains the property of this practice
- All dimensions to be checked on site
- Positions of existing services to be confirmed prior to proceeding

REVISION STATUS

- S Information issued for feasibility or scheme design
- T Information issued for tender purposes only
- C Information issued for Construction
- NB: Only those drawings containing a C revision to be used for construction

NOTES

MATERIAL SCHEDULE

- Pitched Roof: Four Seasons roof with polymer tiles; Colour to match
- Foil faced barge and fascia boards; Colour: Black to match
- uPVC Rainwater goods over PVCU fascia; Colour: Black
- Walls: Red facing brickwork to match
- Door & Windows: PVCu Double Glazed; Colour: White to match

P3	11.10.24	Planning Status
P2	01.10.24	Planning Status
P1	03.09.24	Planning Status
S2	27.08.24	Scheme Design
S1	26.01.24	Scheme Design

REVISION	DATE	DESCRIPTION
----------	------	-------------



CLIENT
Mr & Mrs Akintunde

PROJECT
5 Falcon Drive, Middleton
Manchester M24 5BA

DRAWING TITLE
Floor Plan & Elevations
as PROPOSED

SCALE	DATE	DRAWN	CHECKED
Shown@A2	Aug'24	DT	

DRG NO.	REVISION
10923.02	P3