


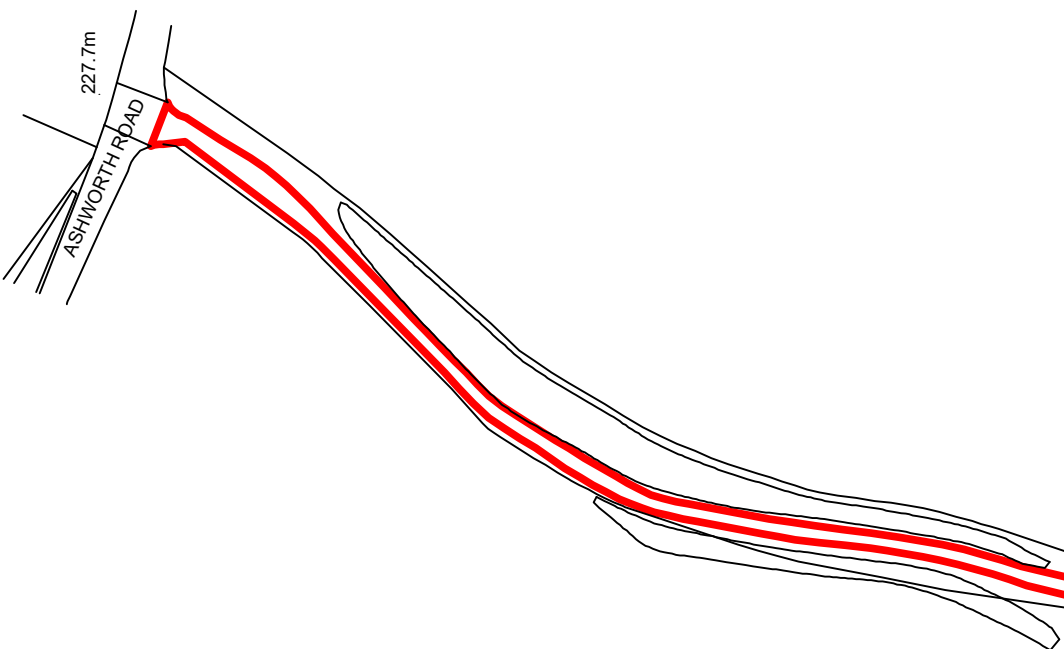
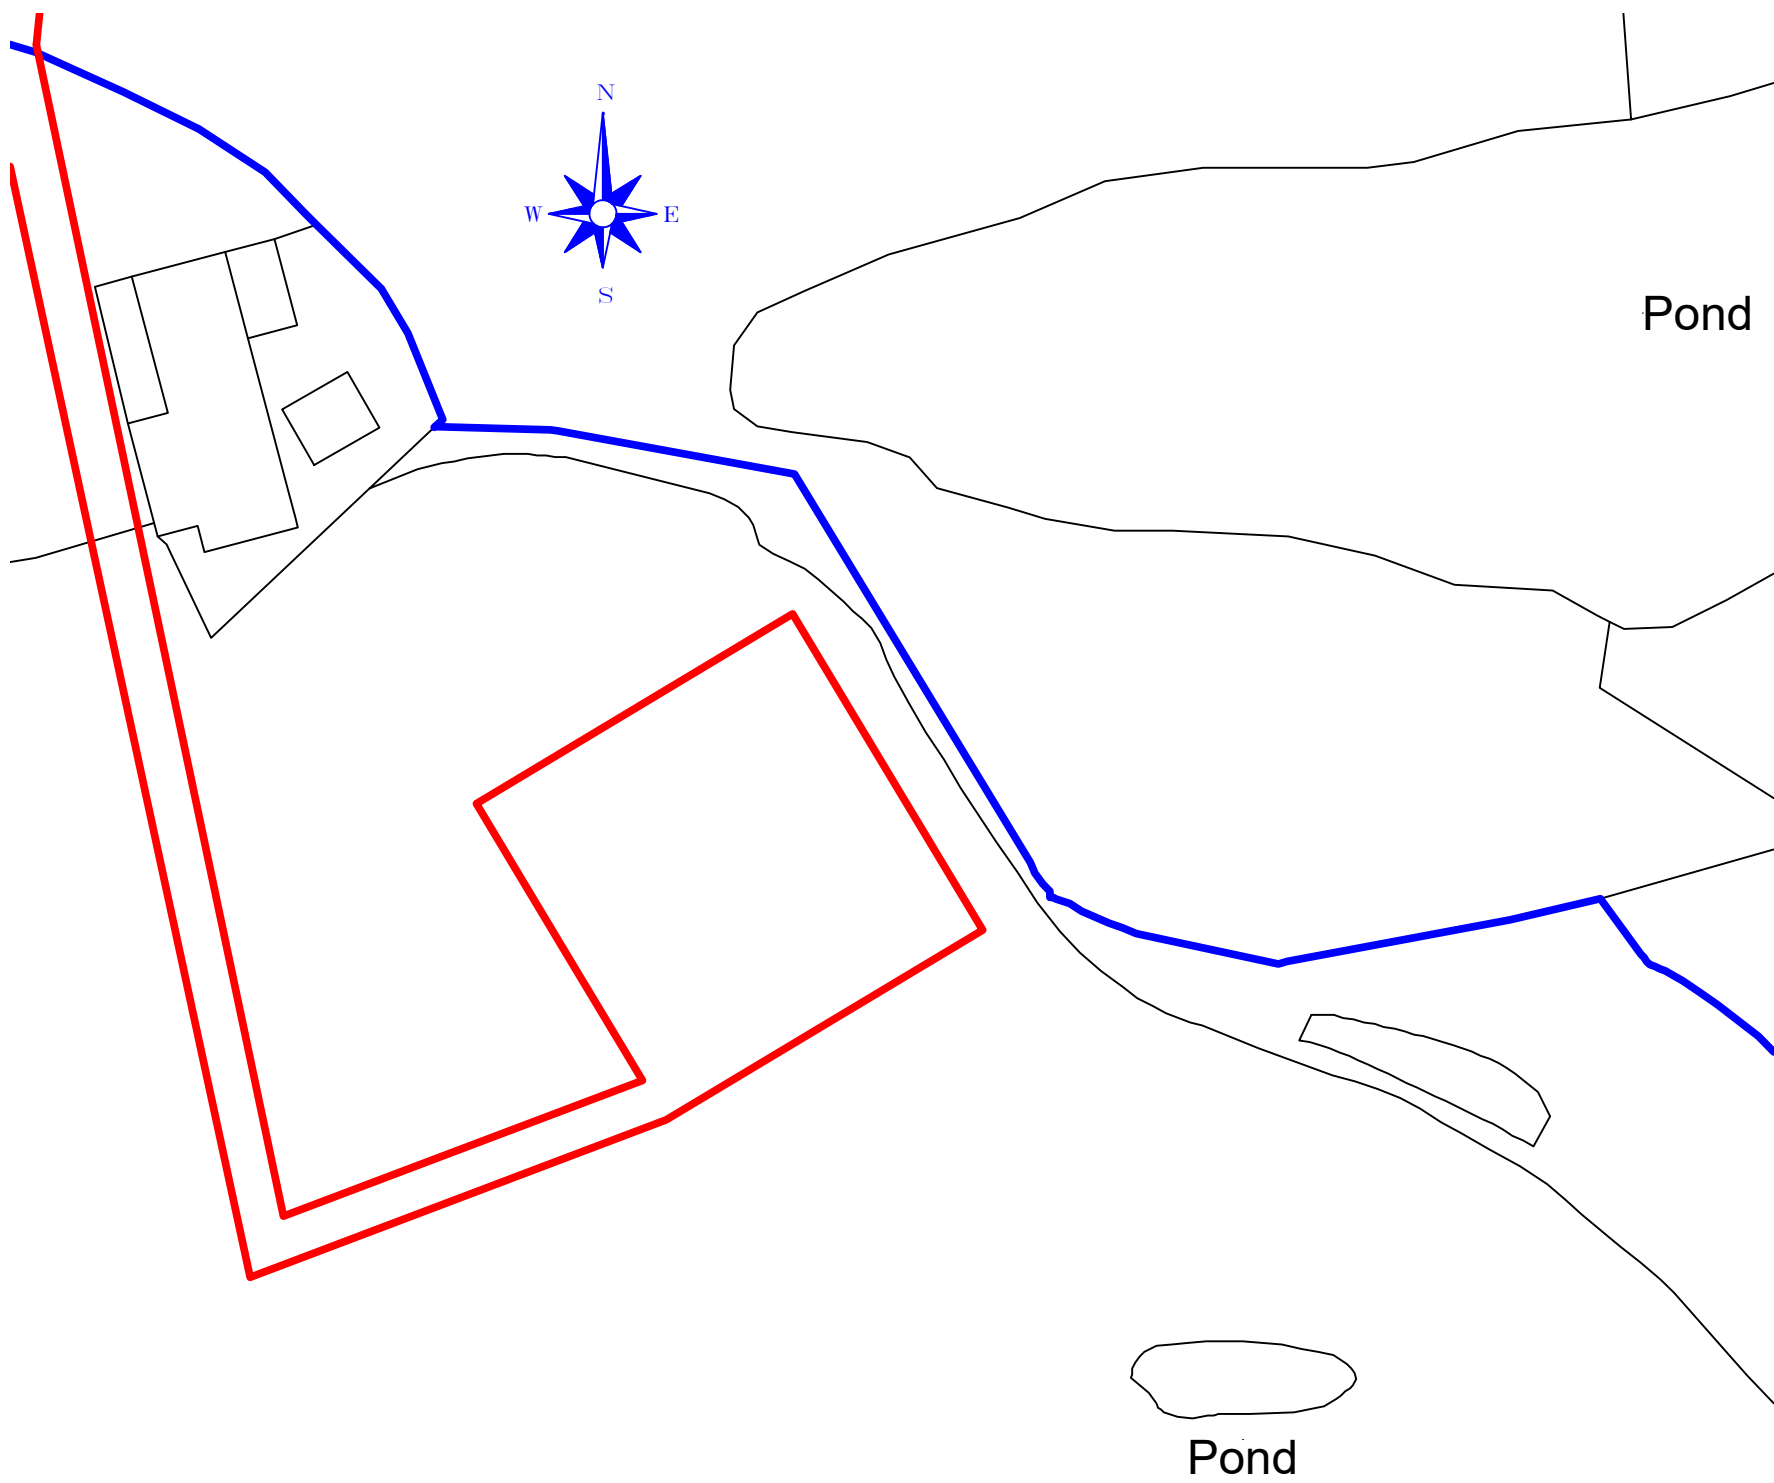


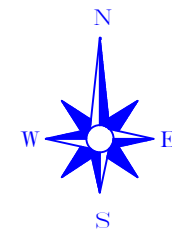

Location Plan
Scale (1:1250)
©Crown Copyright and database rights 2025 OS Licence No 100041041

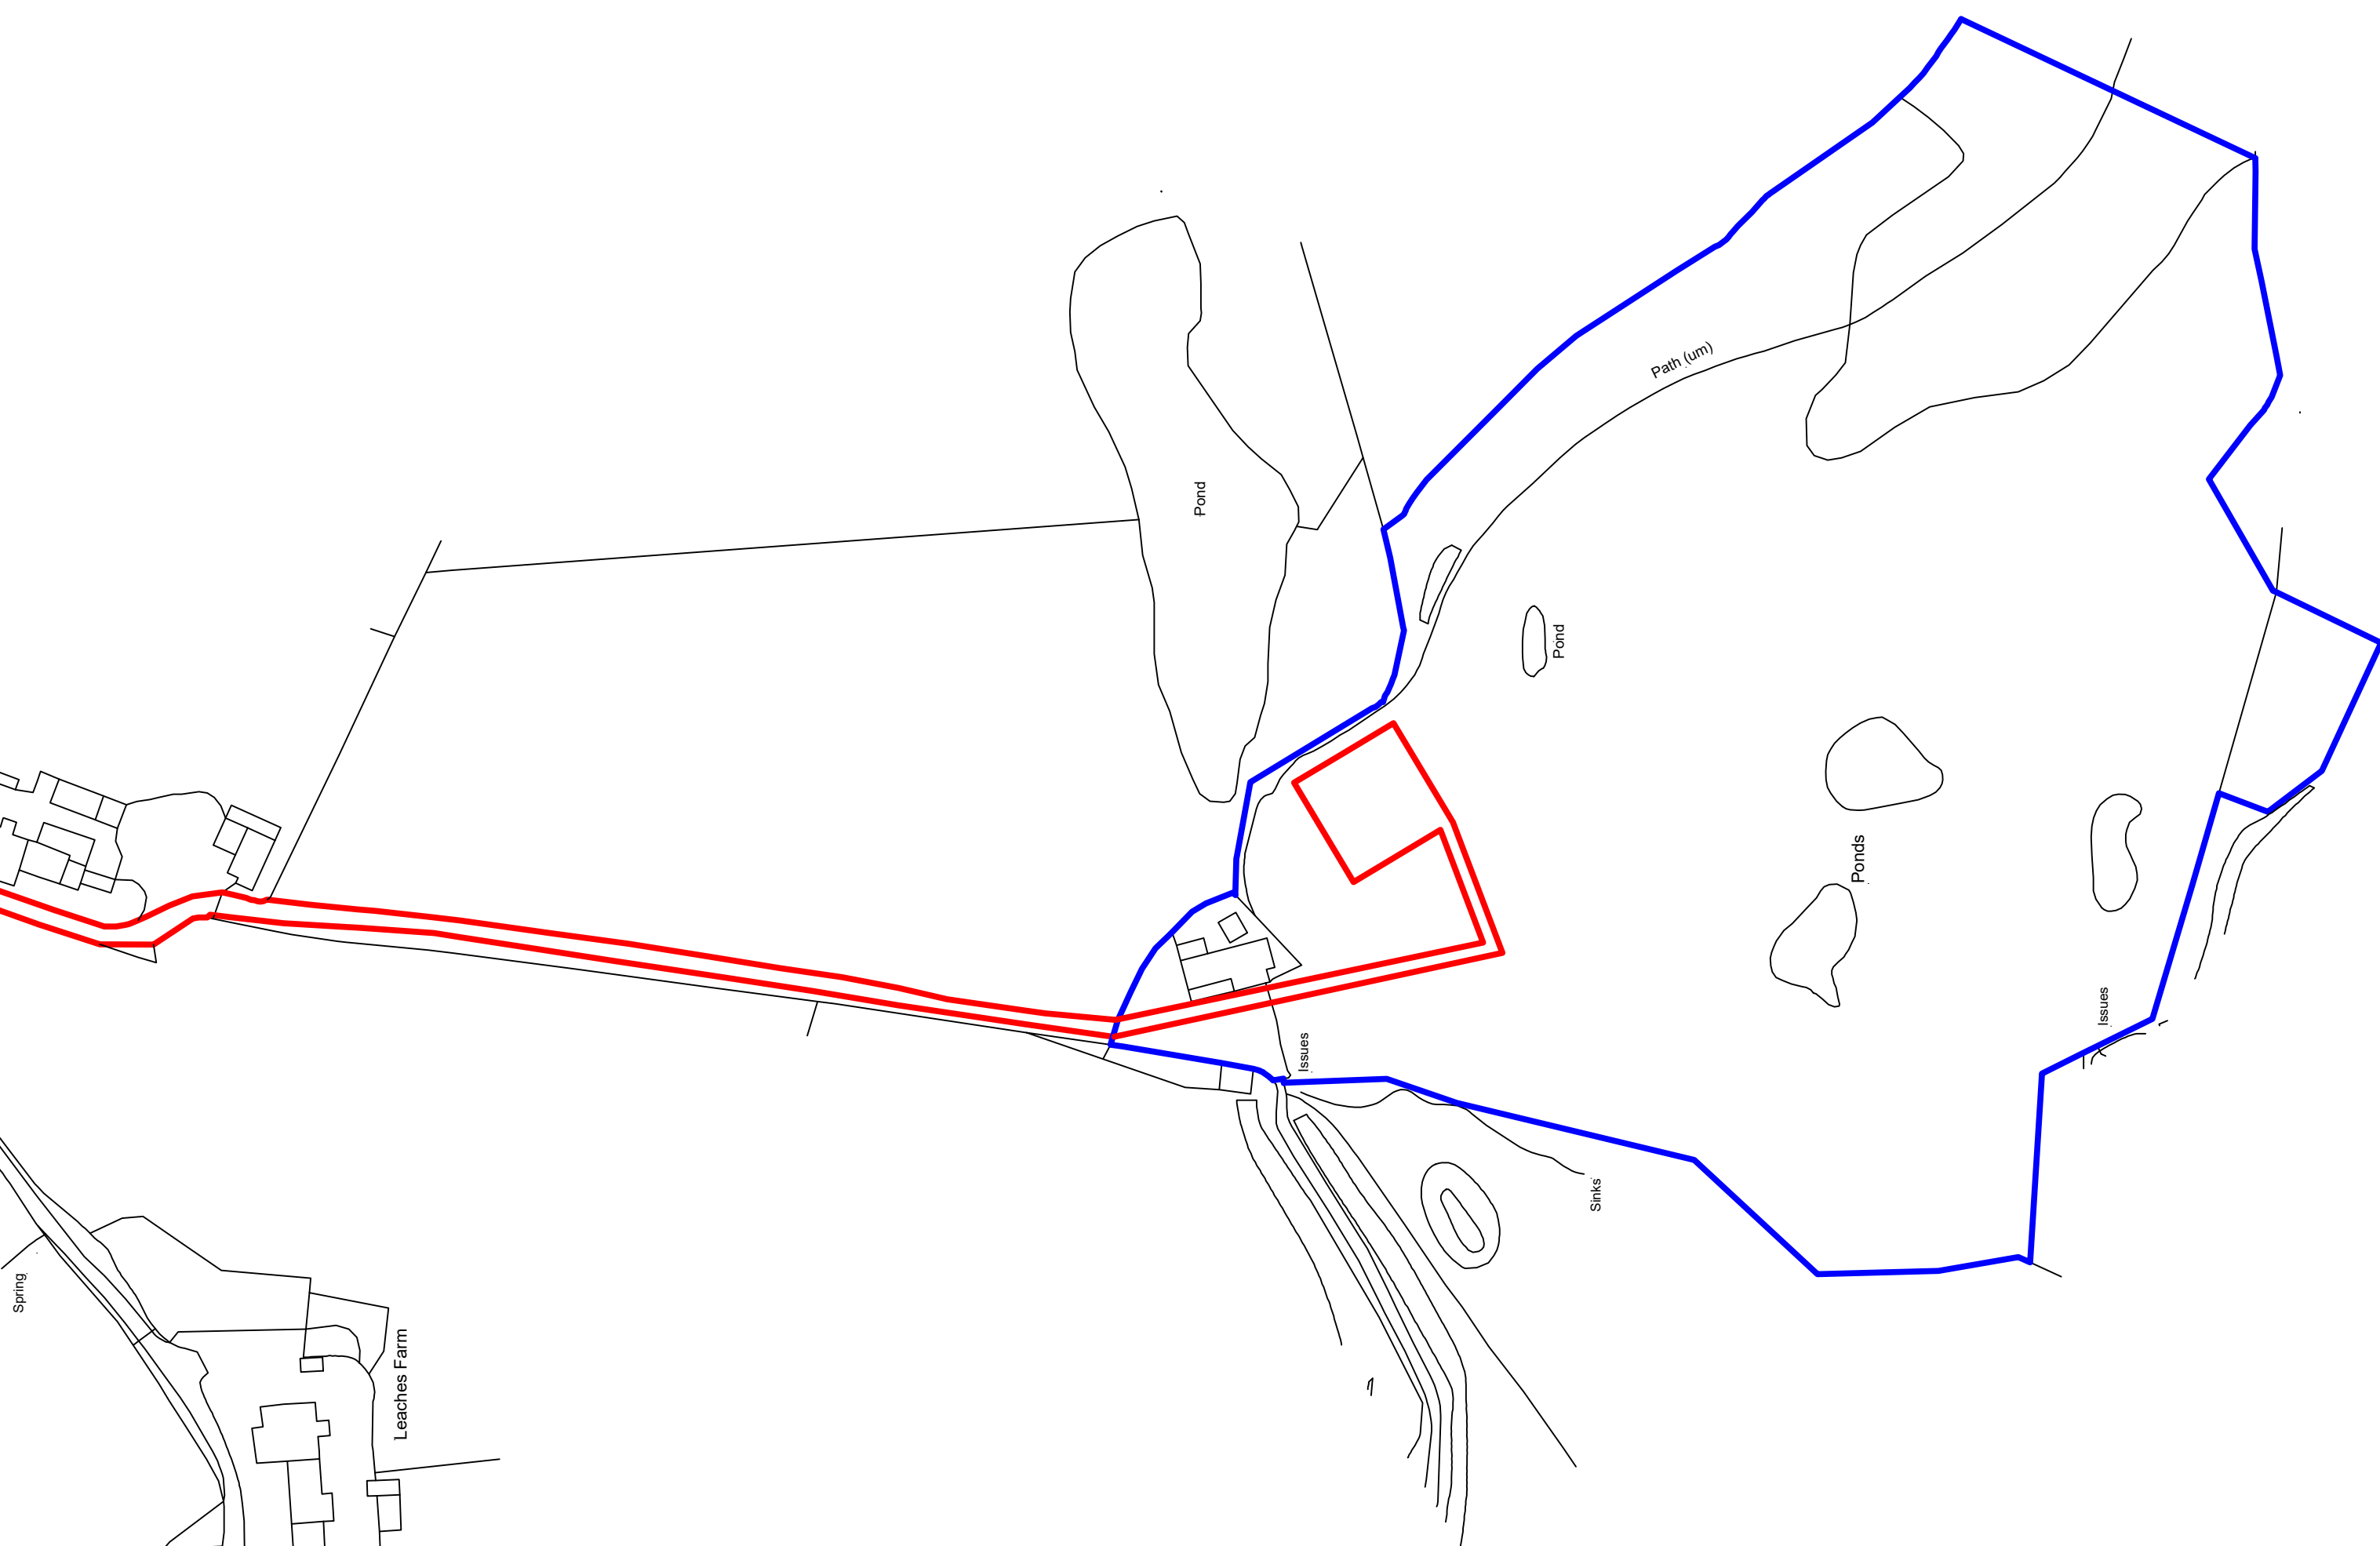

Existing Site Plan
Scale (1:500)

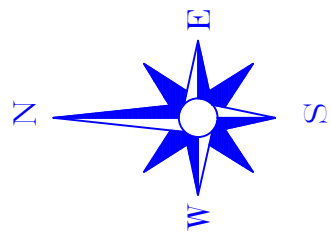

IMPORTANT NOTES
DO NOT SCALE FROM THIS PLAN
THESE ELEVATIONS ARE DRAFTED TO ALLOW THE PLANNING AUTHORITY TO MAKE A DECISION ON THE PROPOSED DEVELOPMENT AND FOR NO OTHER PURPOSE. THESE ELEVATIONS ARE NOT BUILDING REGULATION COMPLIANT AND SHOULD NOT BE RELIED UPON AS SUCH. THE DECISION NOTICE (WHEN AVAILABLE) SHALL PROVIDE THE EXACT DIMENSIONS OF THE PROPOSED BUILDING AND SHOULD BE RELIED UPON. THESE PLANS SHOULD NOT BE USED AS DEFINITIVE AND ANY MEASUREMENTS SHOULD BE TAKEN AND CHECKED FROM THE PROPOSED SITE.

B. Blue and Red edge amended at request of MM.		07/04/2025
A. Red edge amended at request of L.A.		02/04/2025
Revision	Date	

MACMARSHALLS
LANDSCAPE ARCHITECTS & PLANNERS
112-116 Chorley New Road, Bolton, BL1 4DH
info@macmarshalls.co.uk
Tel: 01204 565660
www.macmarshalls.co.uk

Drawing Title: Proposed Agricultural Building	
Site Location: Land West of Ashworth Road	
Drawing Status: Site and Location Plans	
Date: 25/02/2025	Drawn by: JHolden
Scale: As Stated @ A1	Ref: 002 - C 677
Client: Mr Ferris	