


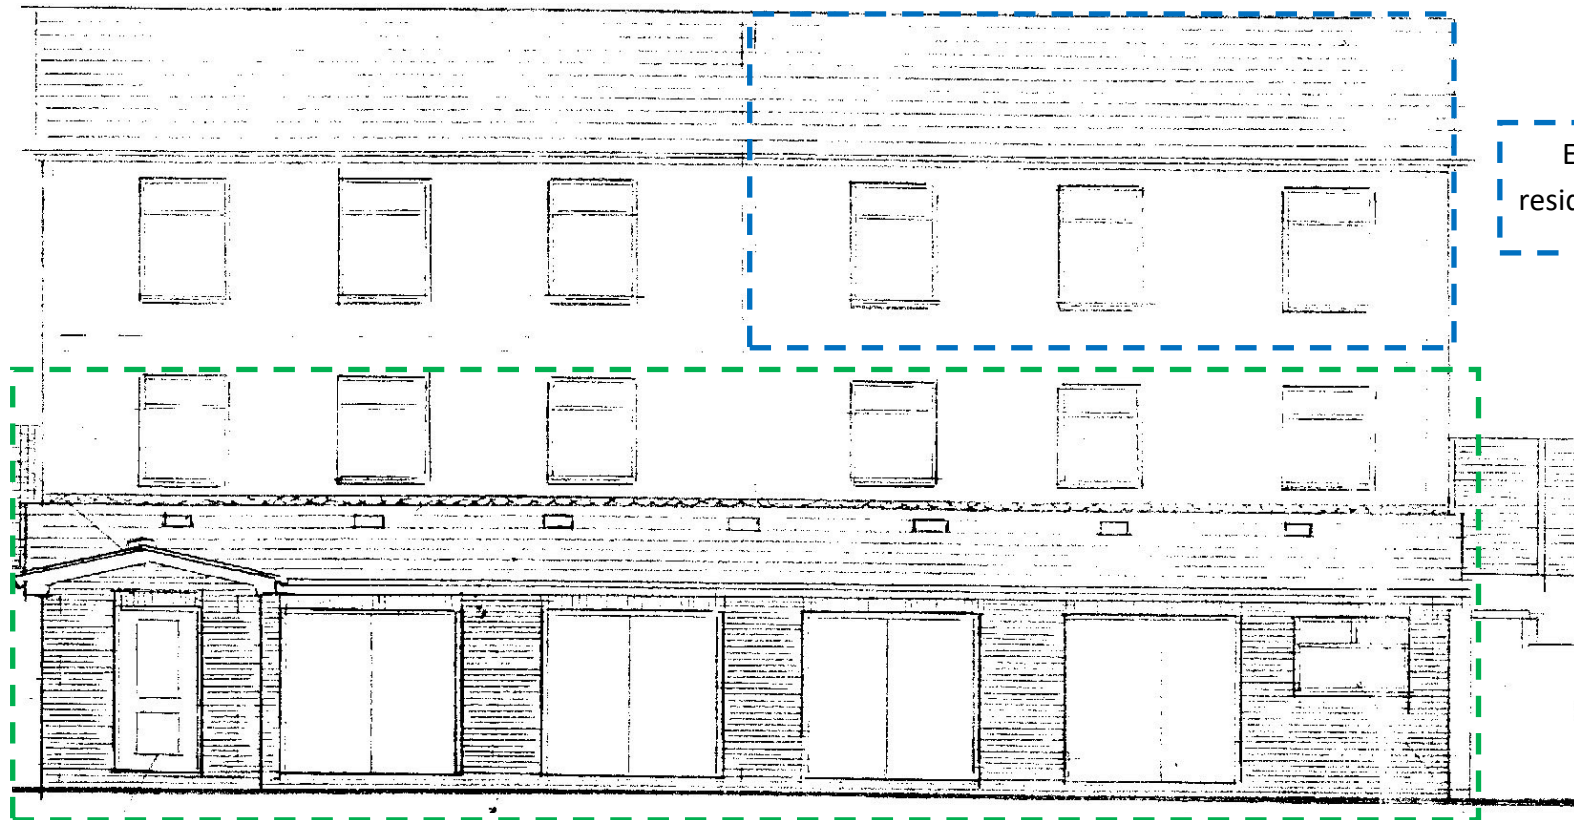

Existing
residential flat

Wendy's Private Day Nursery
and School Holiday Club

Sheet 3 of 10

Scale 1 : 100

Floor plans and elevations

Longford St elevation. EXISTING

Proposed one bedroom residential first floor
flat at Premier House, Longford St. Heywood.
OL10 4NH
for Mr P Bowdler

November 2022