



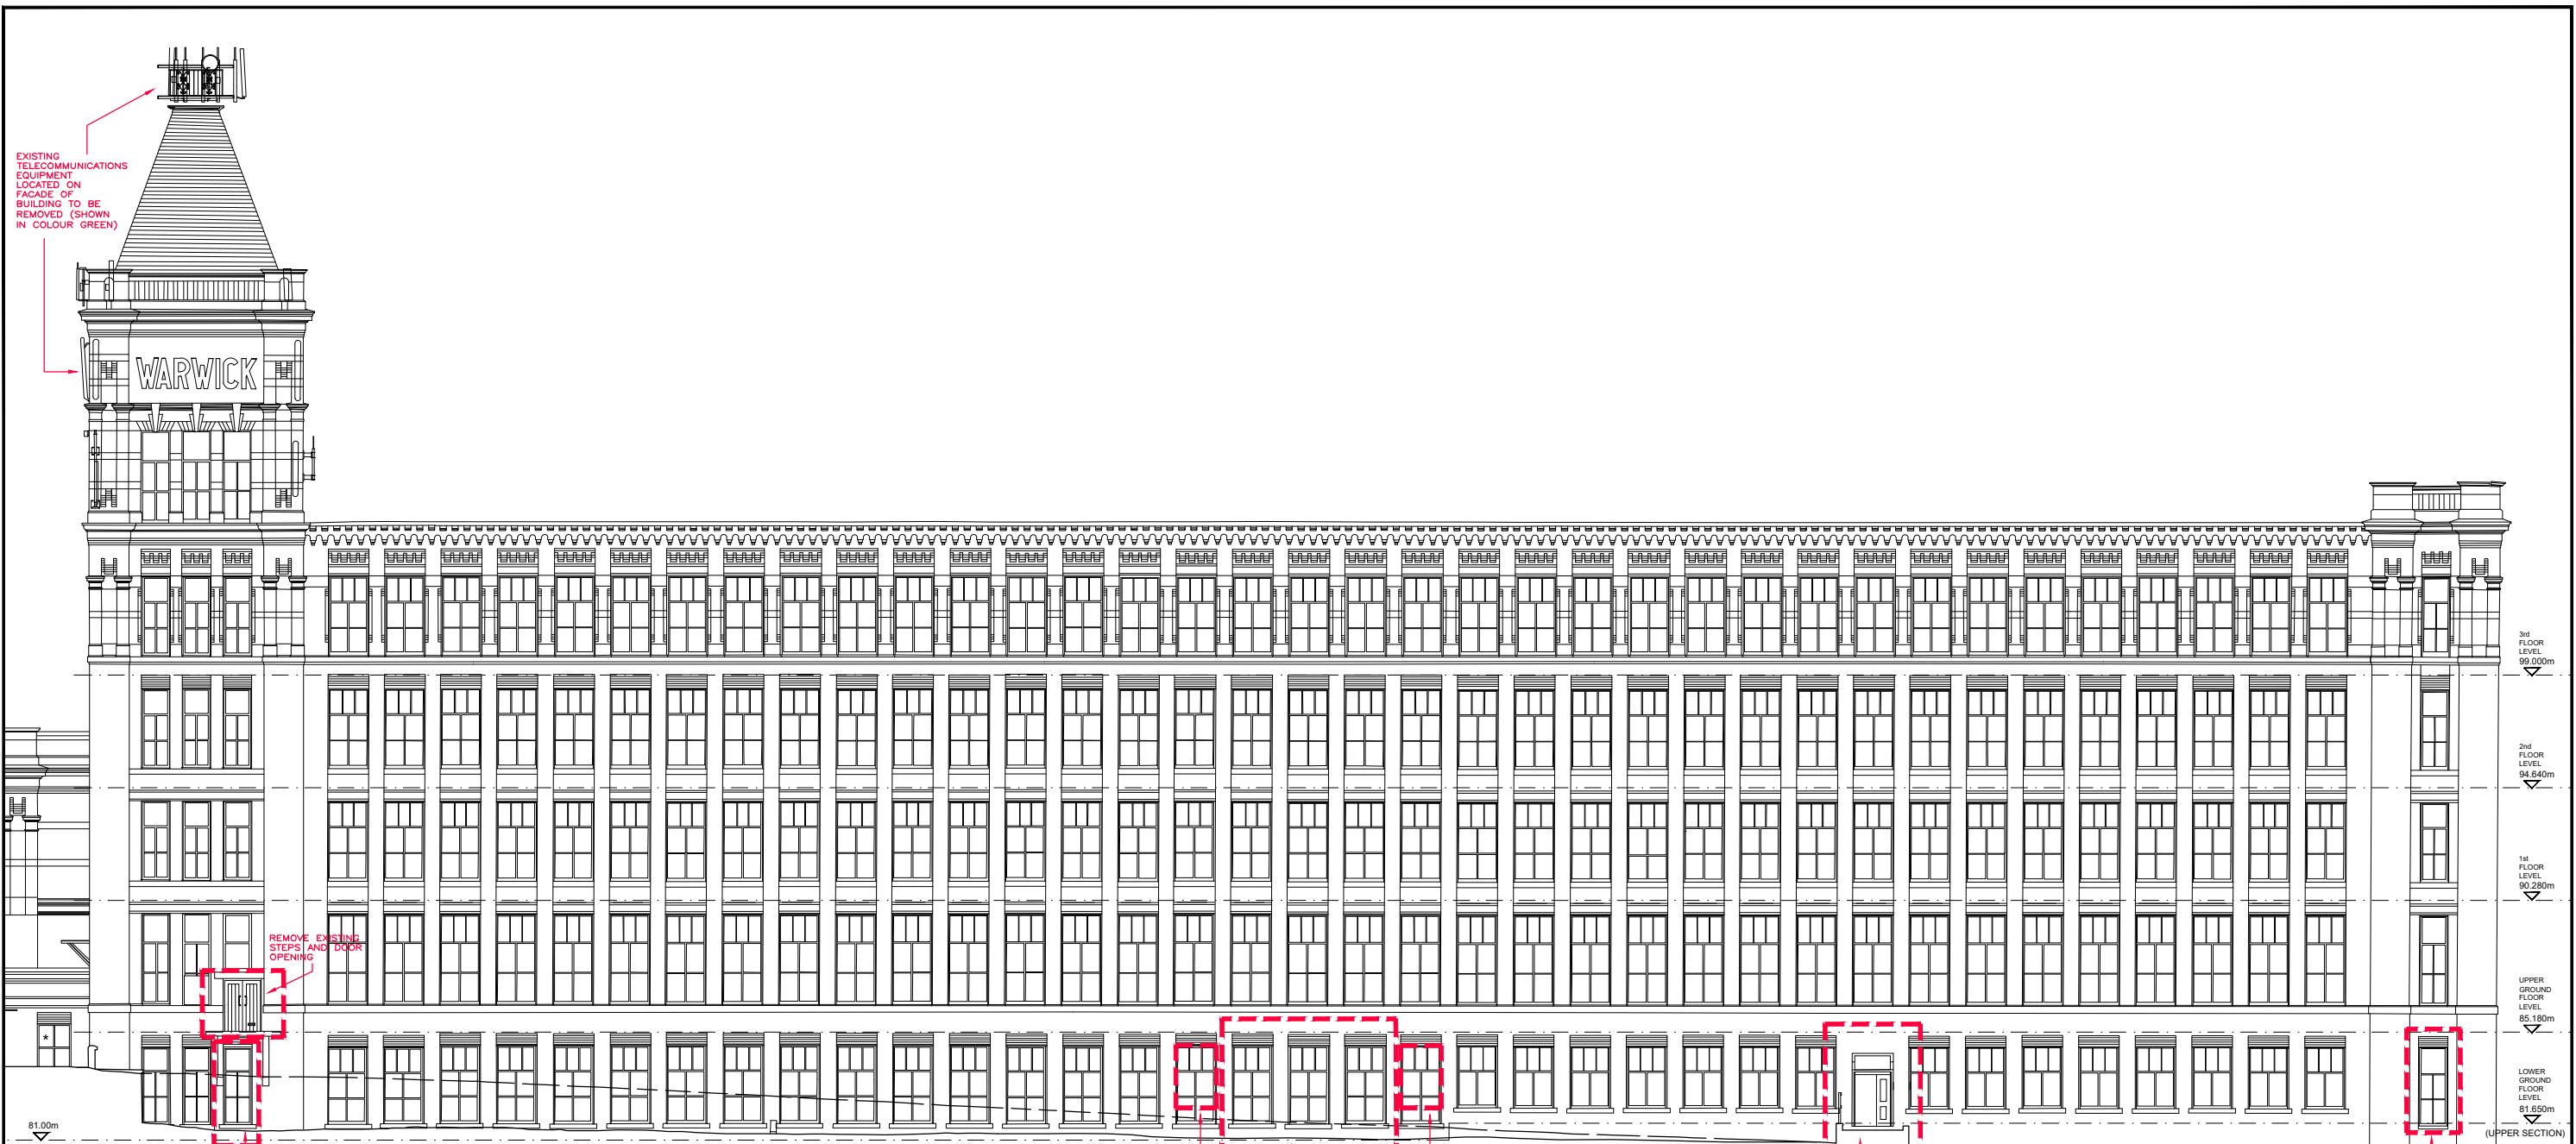

NORTH ELEVATION - MAIN MILL BUILDING

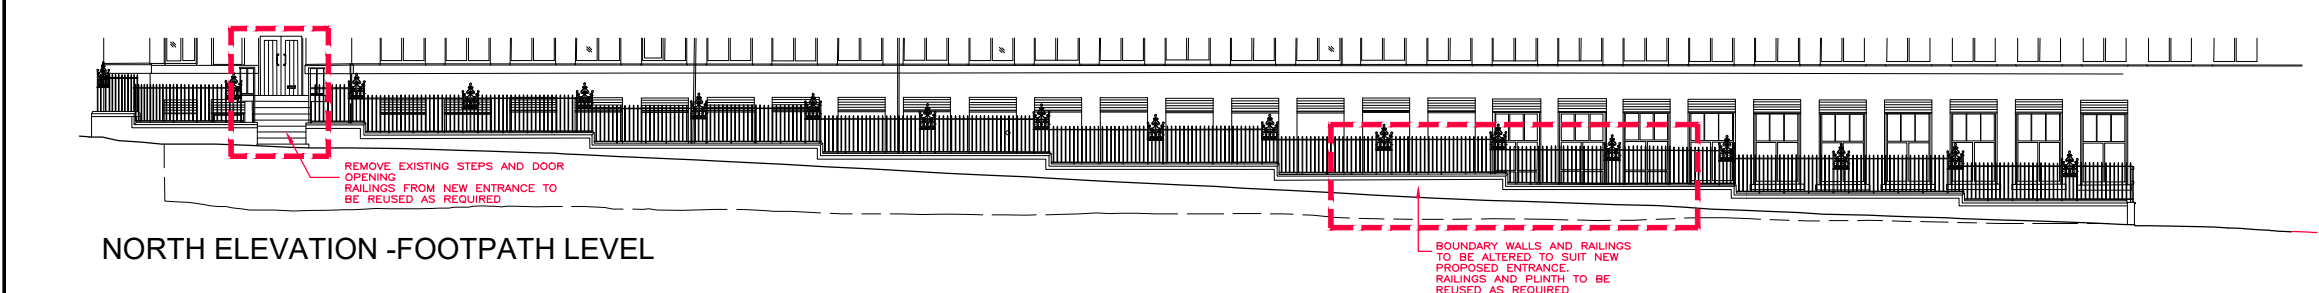

NORTH ELEVATION - FOOTPATH LEVEL

- Notes :
- Dimensions are to be checked on site before fabrication and construction
  - Any discrepancies are to be immediately notified to the architects
  - Structural measurements are to be taken from the structural engineers drawings
  - Do not scale
  - Copyright reserved by GMA

- GENERAL NOTES
- 1.0 REMOVE ALL EXTERNAL PIPEWORK (RAINWATER GOODS AND SOIL PIPES TO BE REPLACED TO MATCH EXISTING)
  - 2.0 REPLACE ALL EXISTING WINDOWS AND DOORS TO MATCH EXISTING
  - 3.0 REMOVE ALL EXTERNAL SIGNAGE EXCLUDING BUILDING NAME
  - 4.0 REMOVE ALL EXISTING TELECOMMUNICATIONS EQUIPMENT
  - 5.0 DRAWING TO BE READ IN CONJUNCTION WITH DEMOLITION PLANS Dwg No's. WM-DM-101-106

|     |             |      |   |  |                                                       |  |                                |                         |                             |                 |                   |
|-----|-------------|------|---|--|-------------------------------------------------------|--|--------------------------------|-------------------------|-----------------------------|-----------------|-------------------|
| REV | DESCRIPTION | DATE | <b>GMA ARCHITECTURE</b><br>Architects and Designers<br>UK House 82 Heath Road Twickenham TW1 4BA<br>Telephone 020 8891 5959 Fax 020 8607 9933<br>Email enquiries@gmaarchitecture.co.uk<br>www.gmaarchitecture.co.uk |  | DRAWING ISSUE STATUS<br><br><b>PLANNING</b>           |  | Client<br><br>KAM LEI FONG LTD | Scale<br><br>1:250 @ A3 | Date<br><br>June 23         | Drawn<br><br>MD | Checked<br><br>IL |
|     |             |      | Project<br><br>WARWICK MILL<br>MIDDLETON MANCHESTER   |  | Drawing<br><br>Proposed DEMOLITION<br>NORTH ELEVATION |  | Type<br><br>01                 | Client<br><br>277-01    | Drawing No<br><br>WM DM-301 | Revision        |                   |