


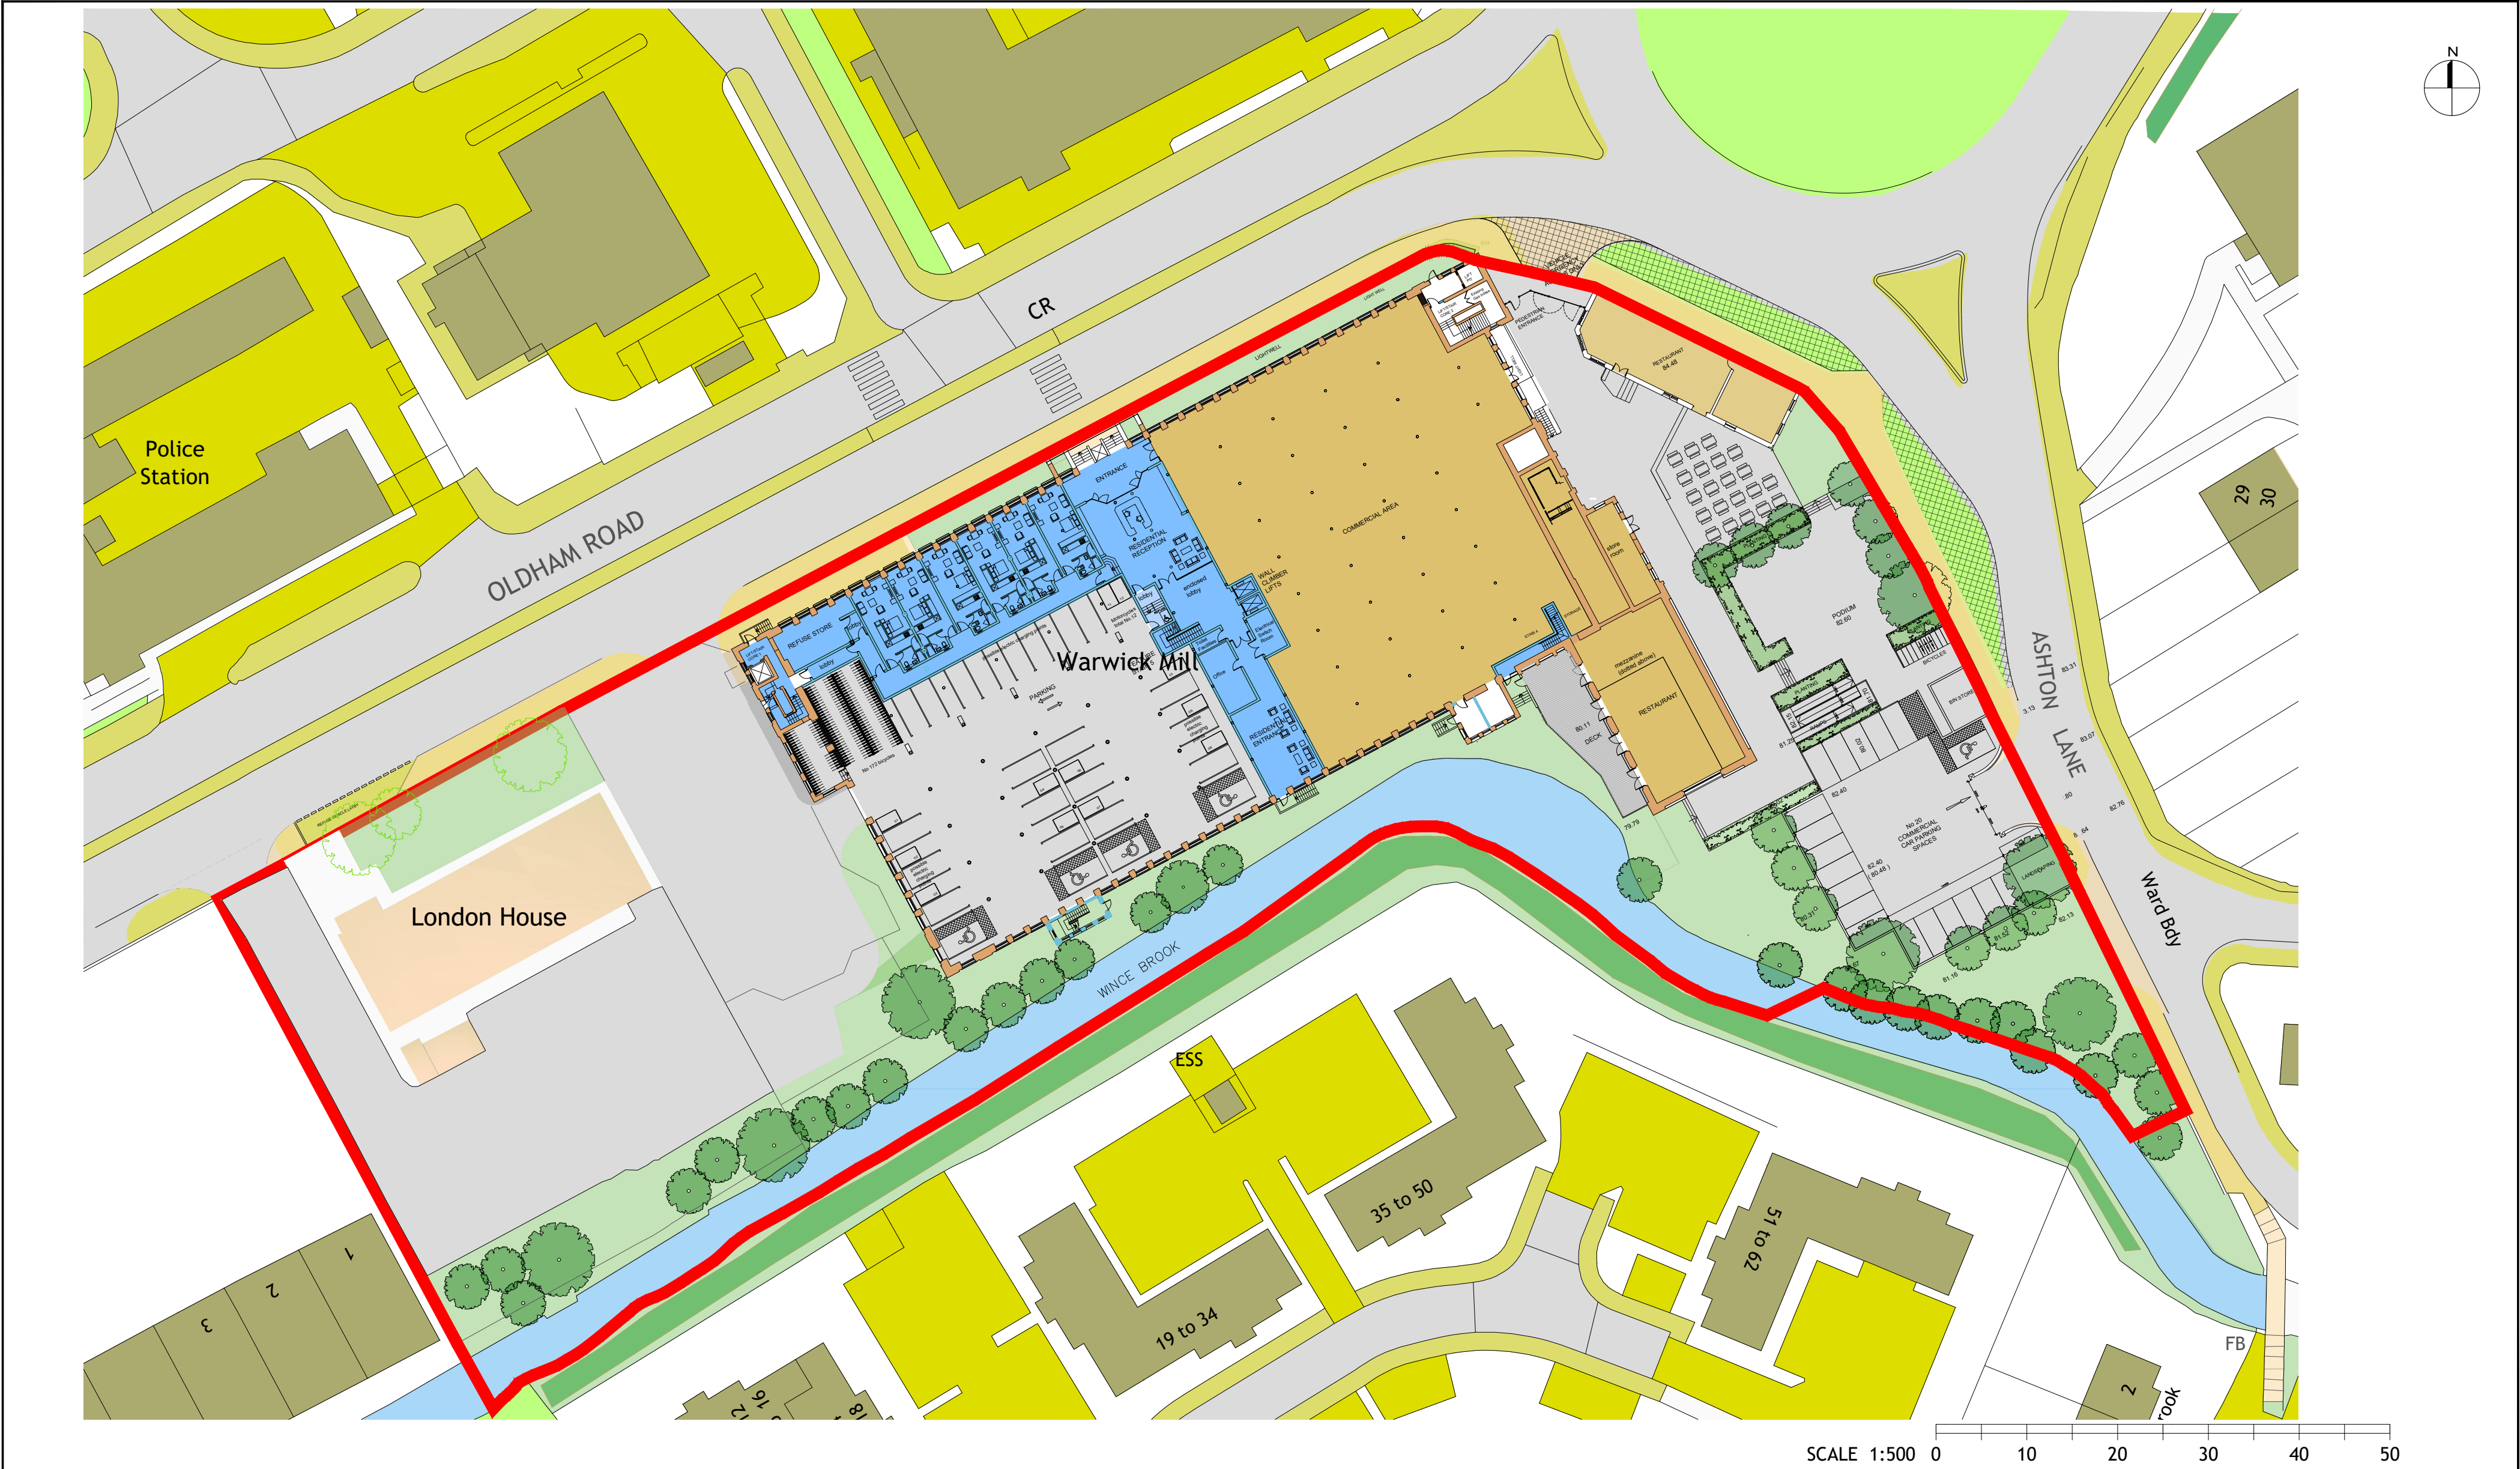

Notes : ■ Dimensions are to be checked on site before fabrication and construction ■ Any discrepancies are to be immediately notified to the architects ■ Structural measurements are to be taken from the structural engineers drawings ■ Do not scale ■ Copyright reserved by GMA	REV DESCRIPTION DATE	GMA ARCHITECTURE Architects and Designers UK House 82 Heath Road Twickenham TW1 4BA Telephone 020 8891 5959 Fax 020 8607 9933 Email enquiries@gmaarchitecture.co.uk	DRAWING ISSUE STATUS planning Project WARWICK MILL MIDDLETON MANCHESTER	Client KAM LEI FONG LTD Drawing Warwick Mill Development LISTED BUILDING SITE PLAN	Scale 1:500@A2	Date June 23	Drawn PA	Checked IL
					Type 01	Client 277/01	WM EH 012	