

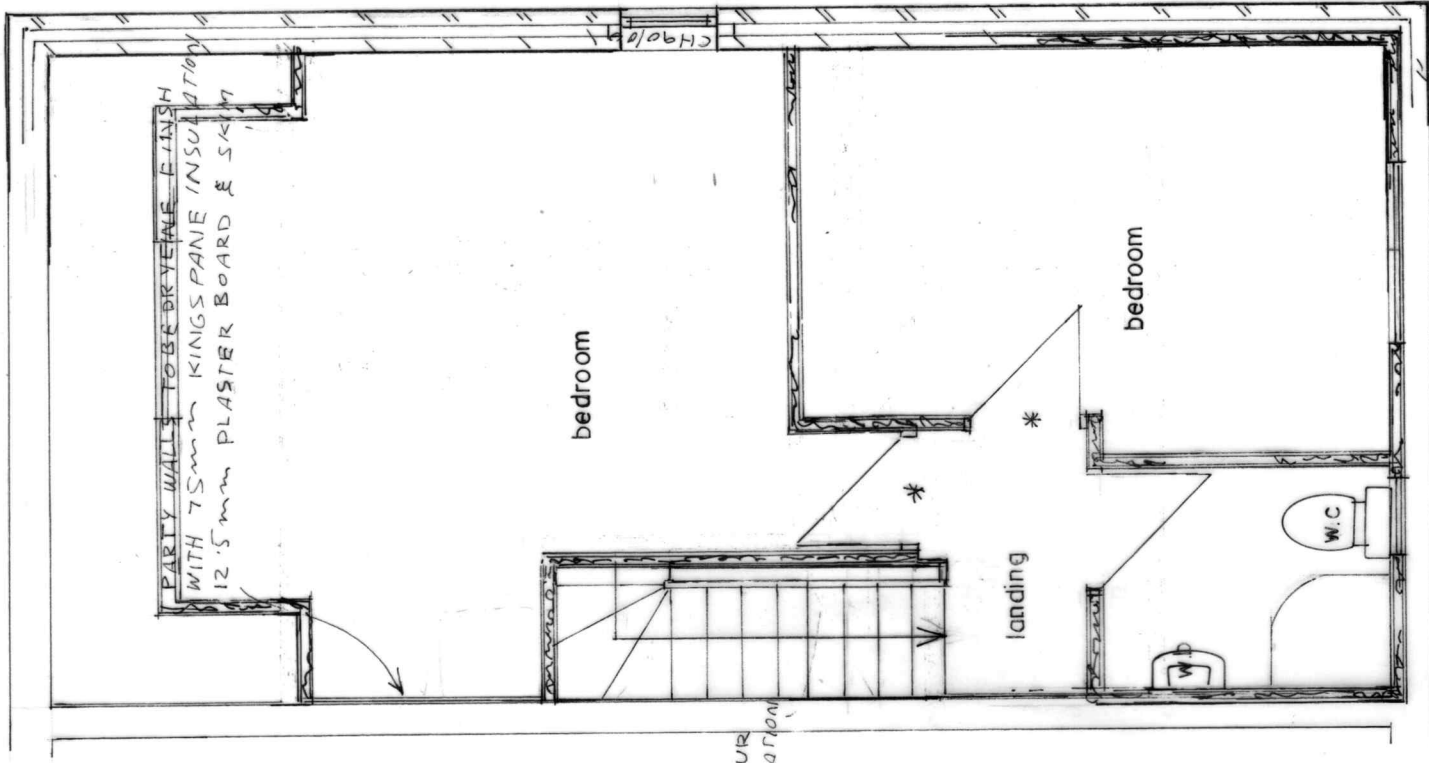
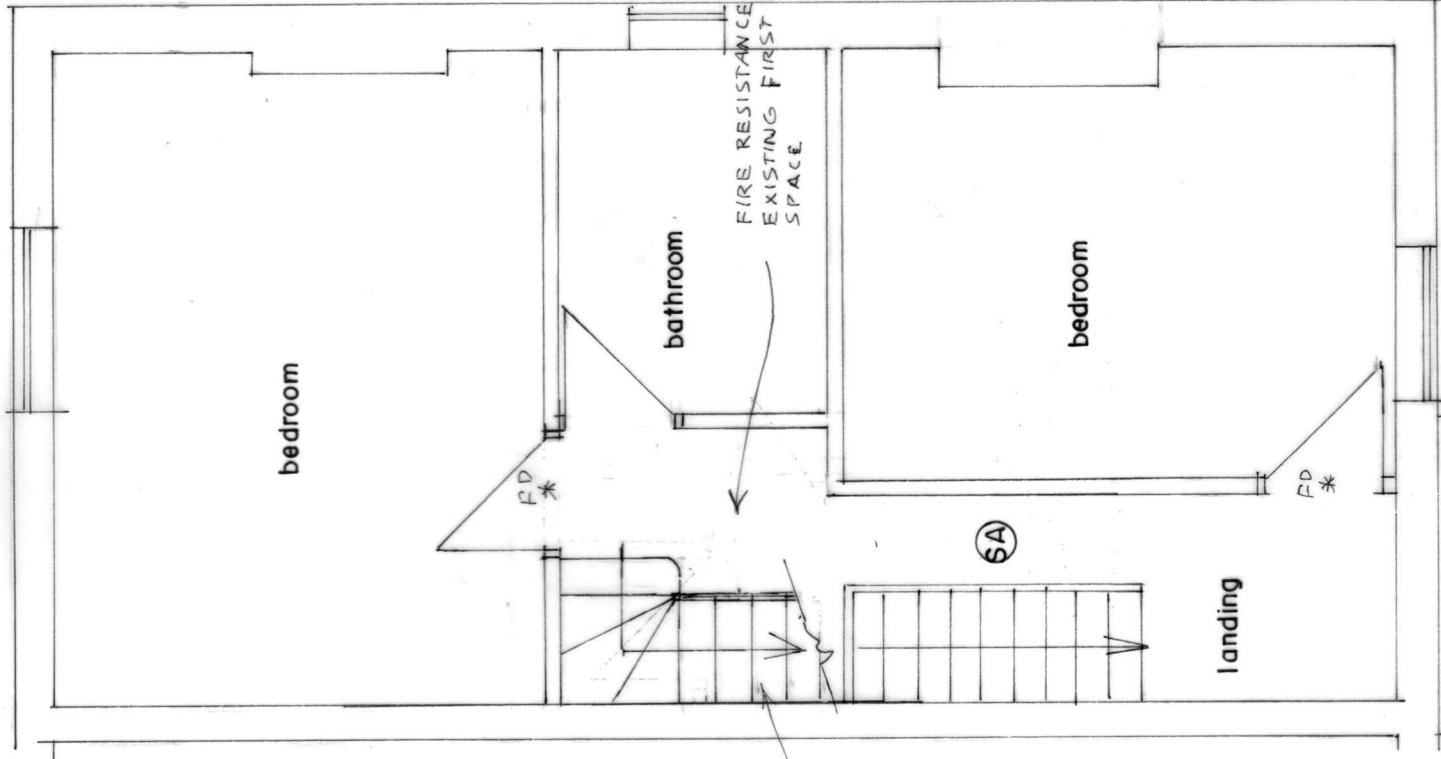


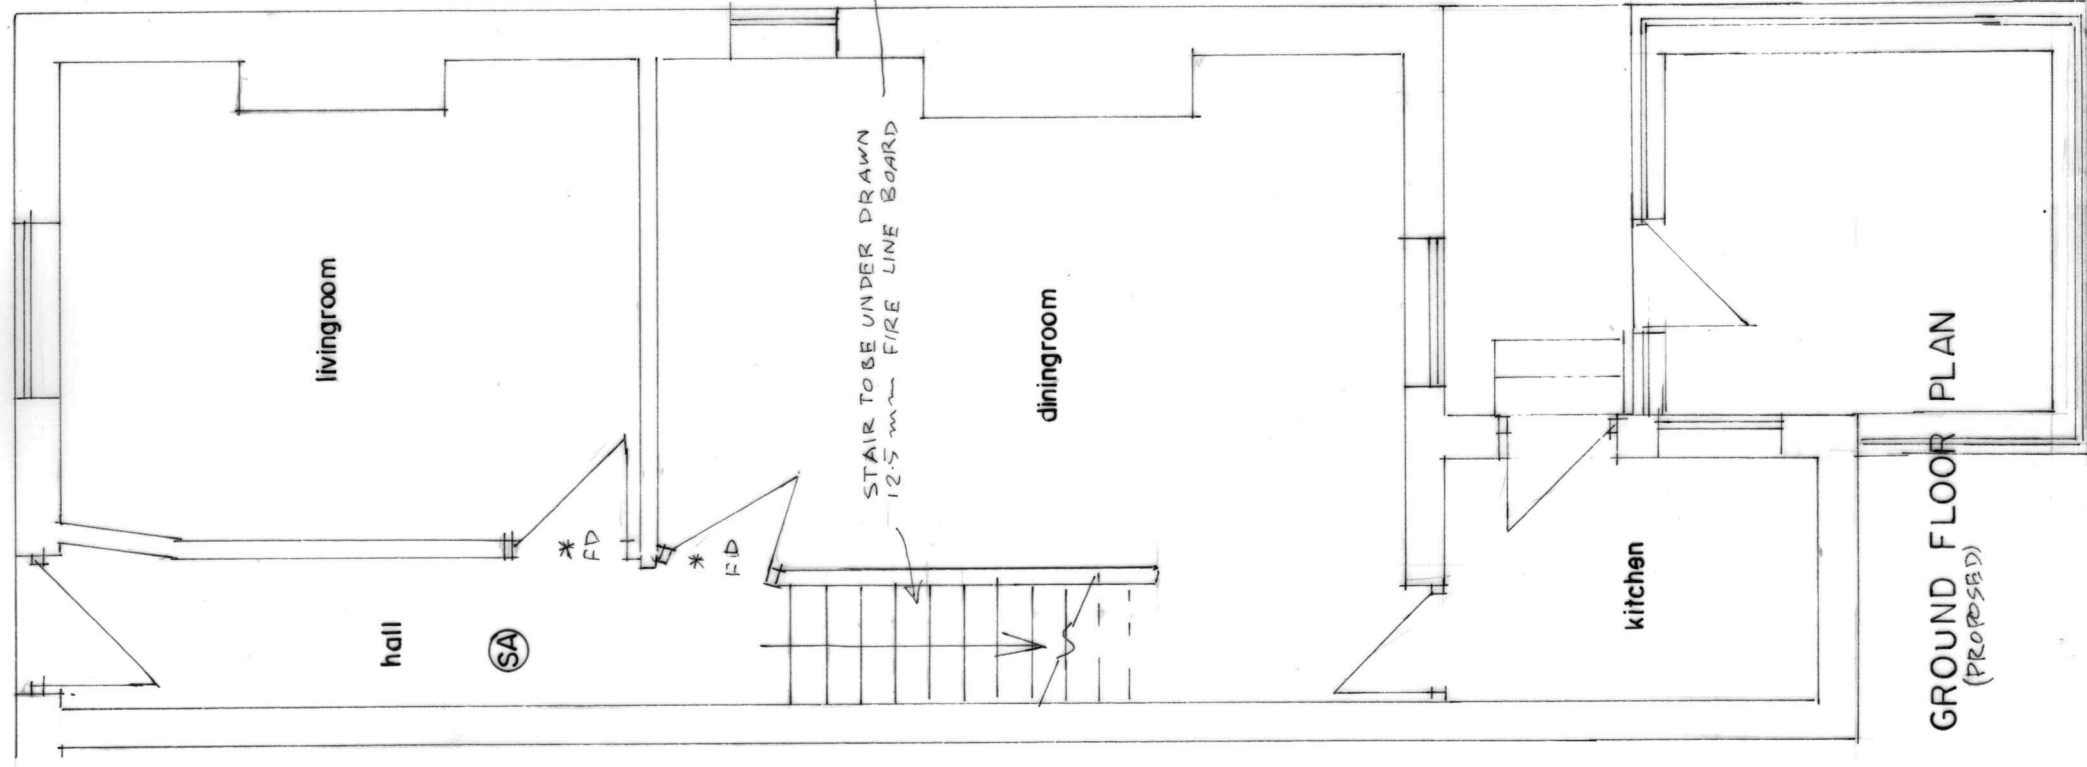

ATTIC FLOOR PLAN (PROPOSED)

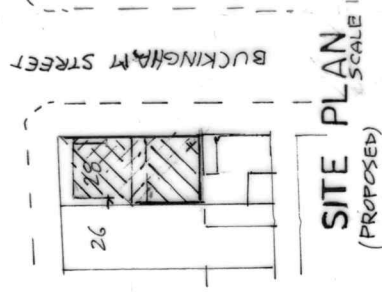

BUILDING DESIGN SERVICES
M. FAROOQ
 6 Stock Close, Shawclough, Rochdale OL12 6BB
 Tel: 01706 712231 Mob: 07967605763

PROPOSED DORMER EXTENSION AND GABLE WALL AT
28 SOUTH STREET ROCSDALE OL16 2ER

For: Mr & Mrs JEHANGIR AHMED

Plan

Scale 1:50

A 1914/2