


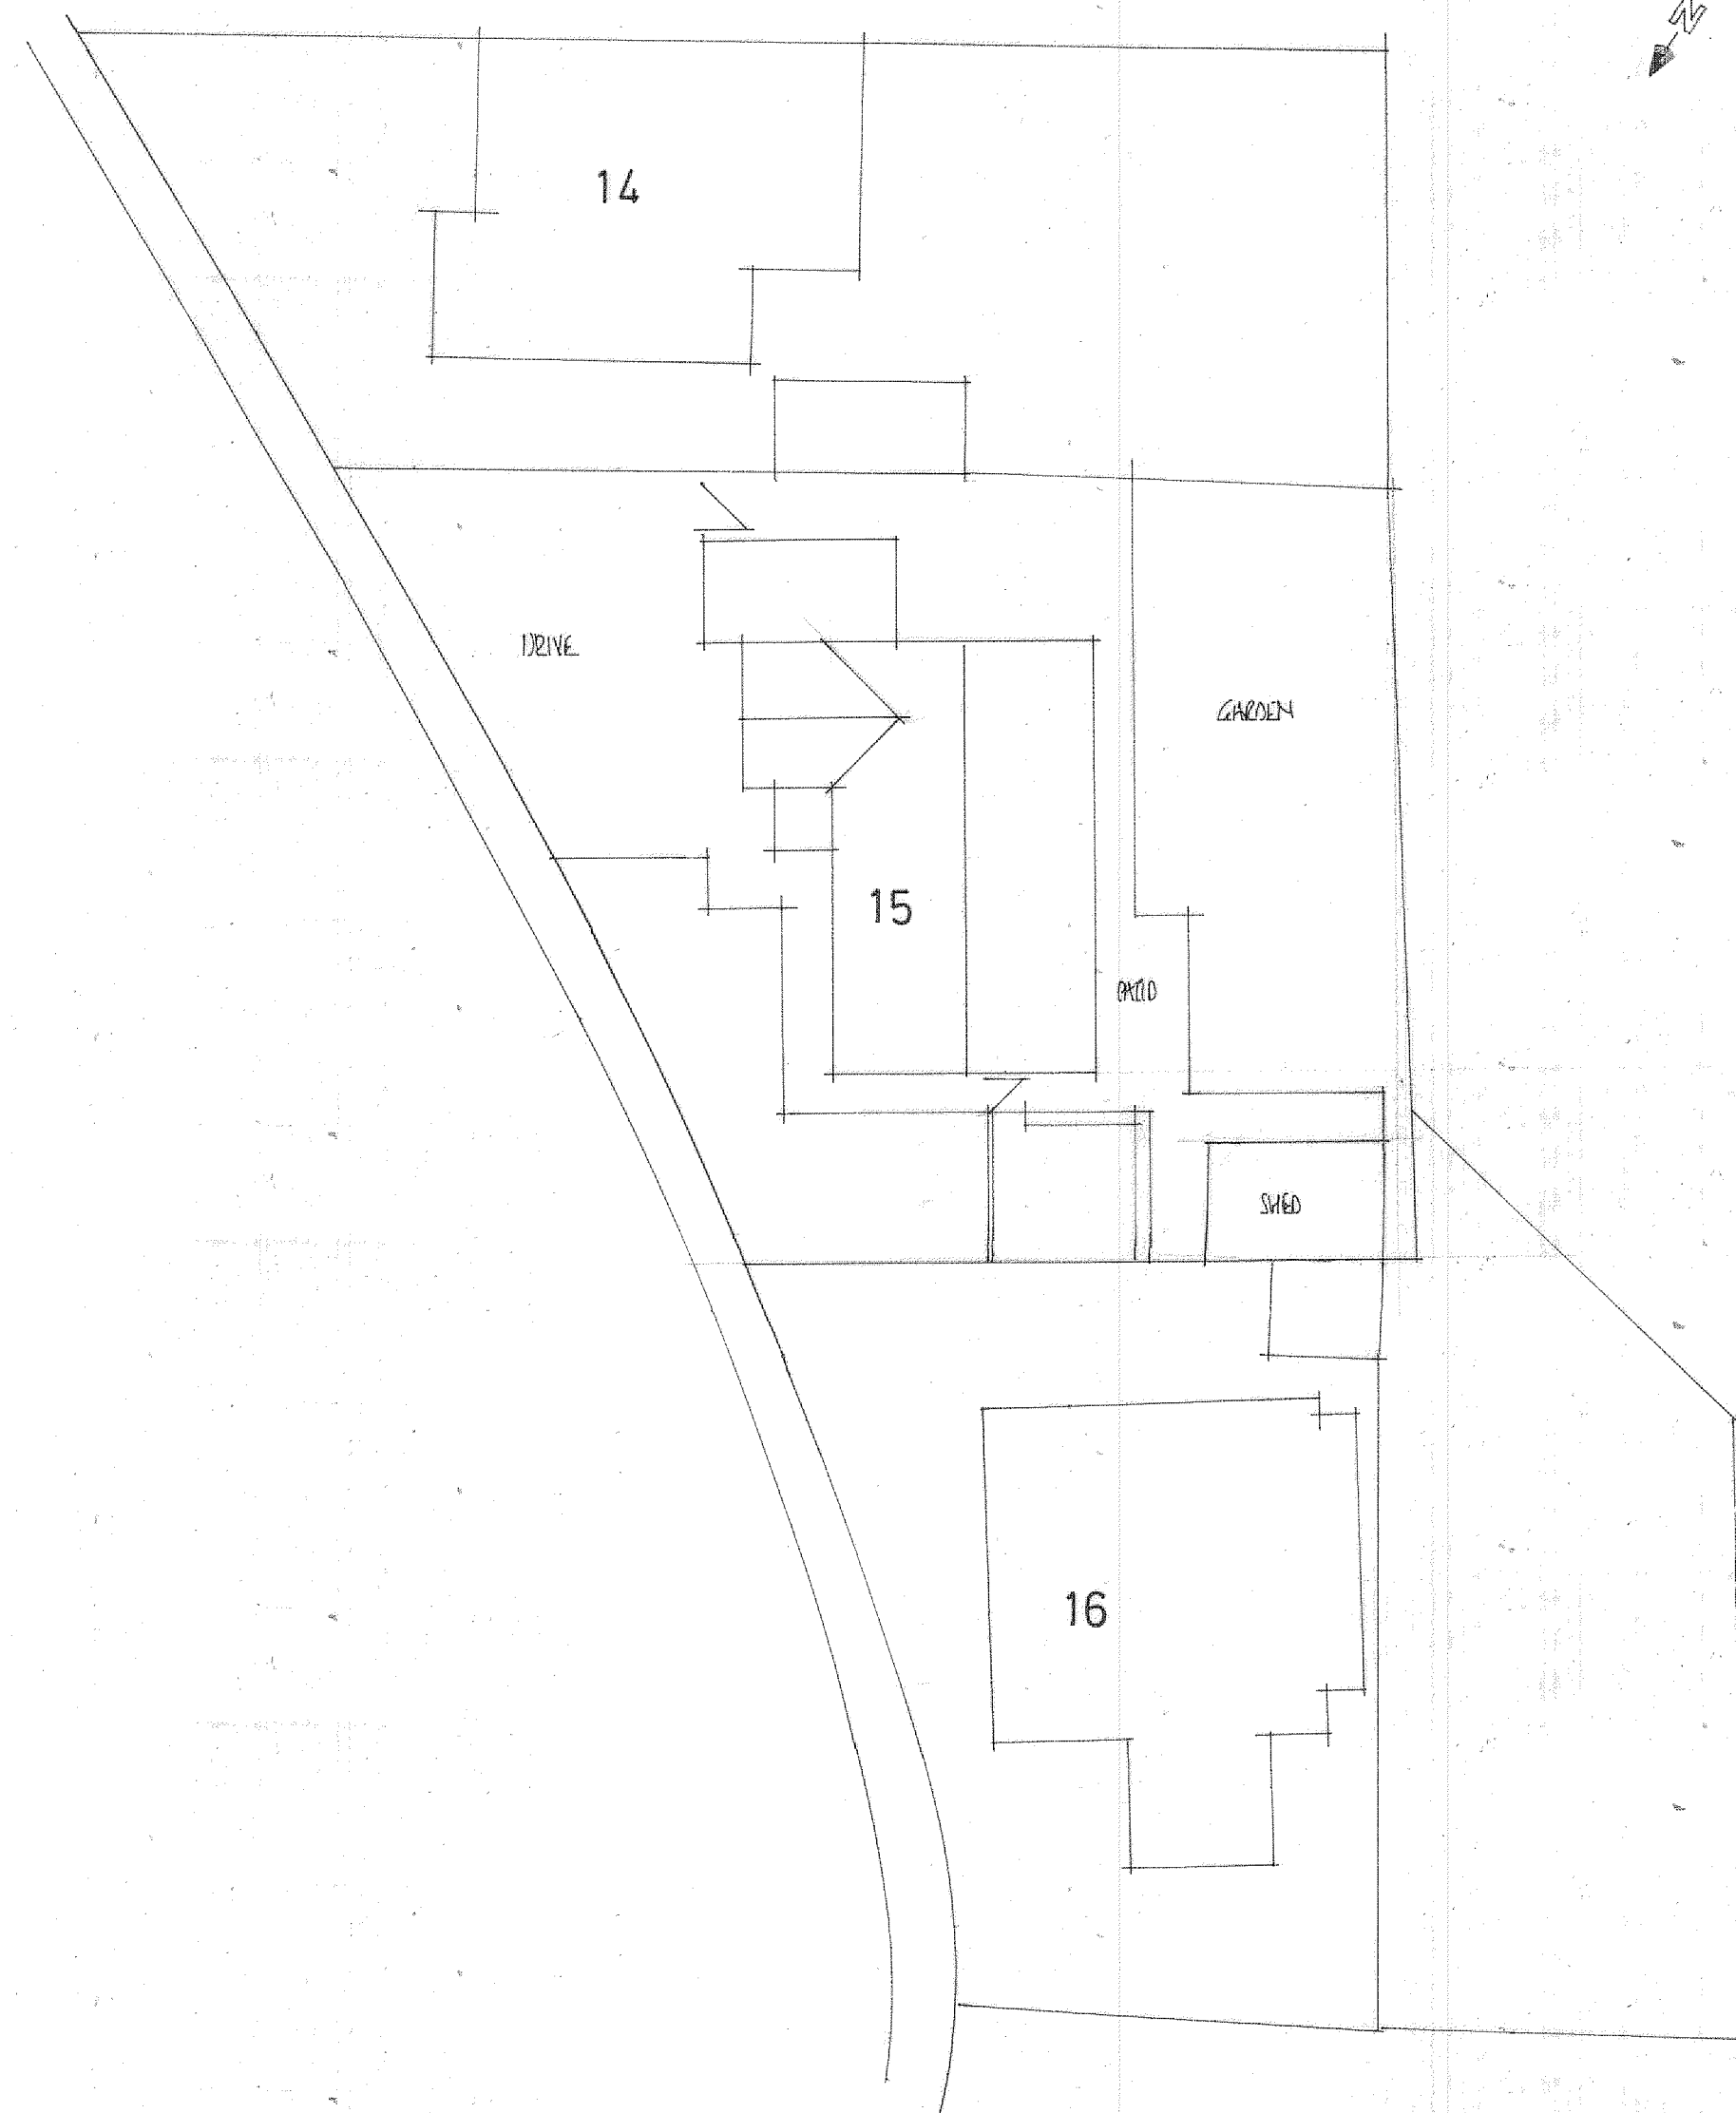


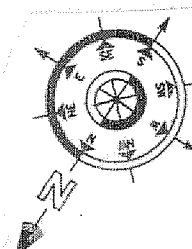

EXISTING SITE AND ROOF PLAN SCALE 1:200

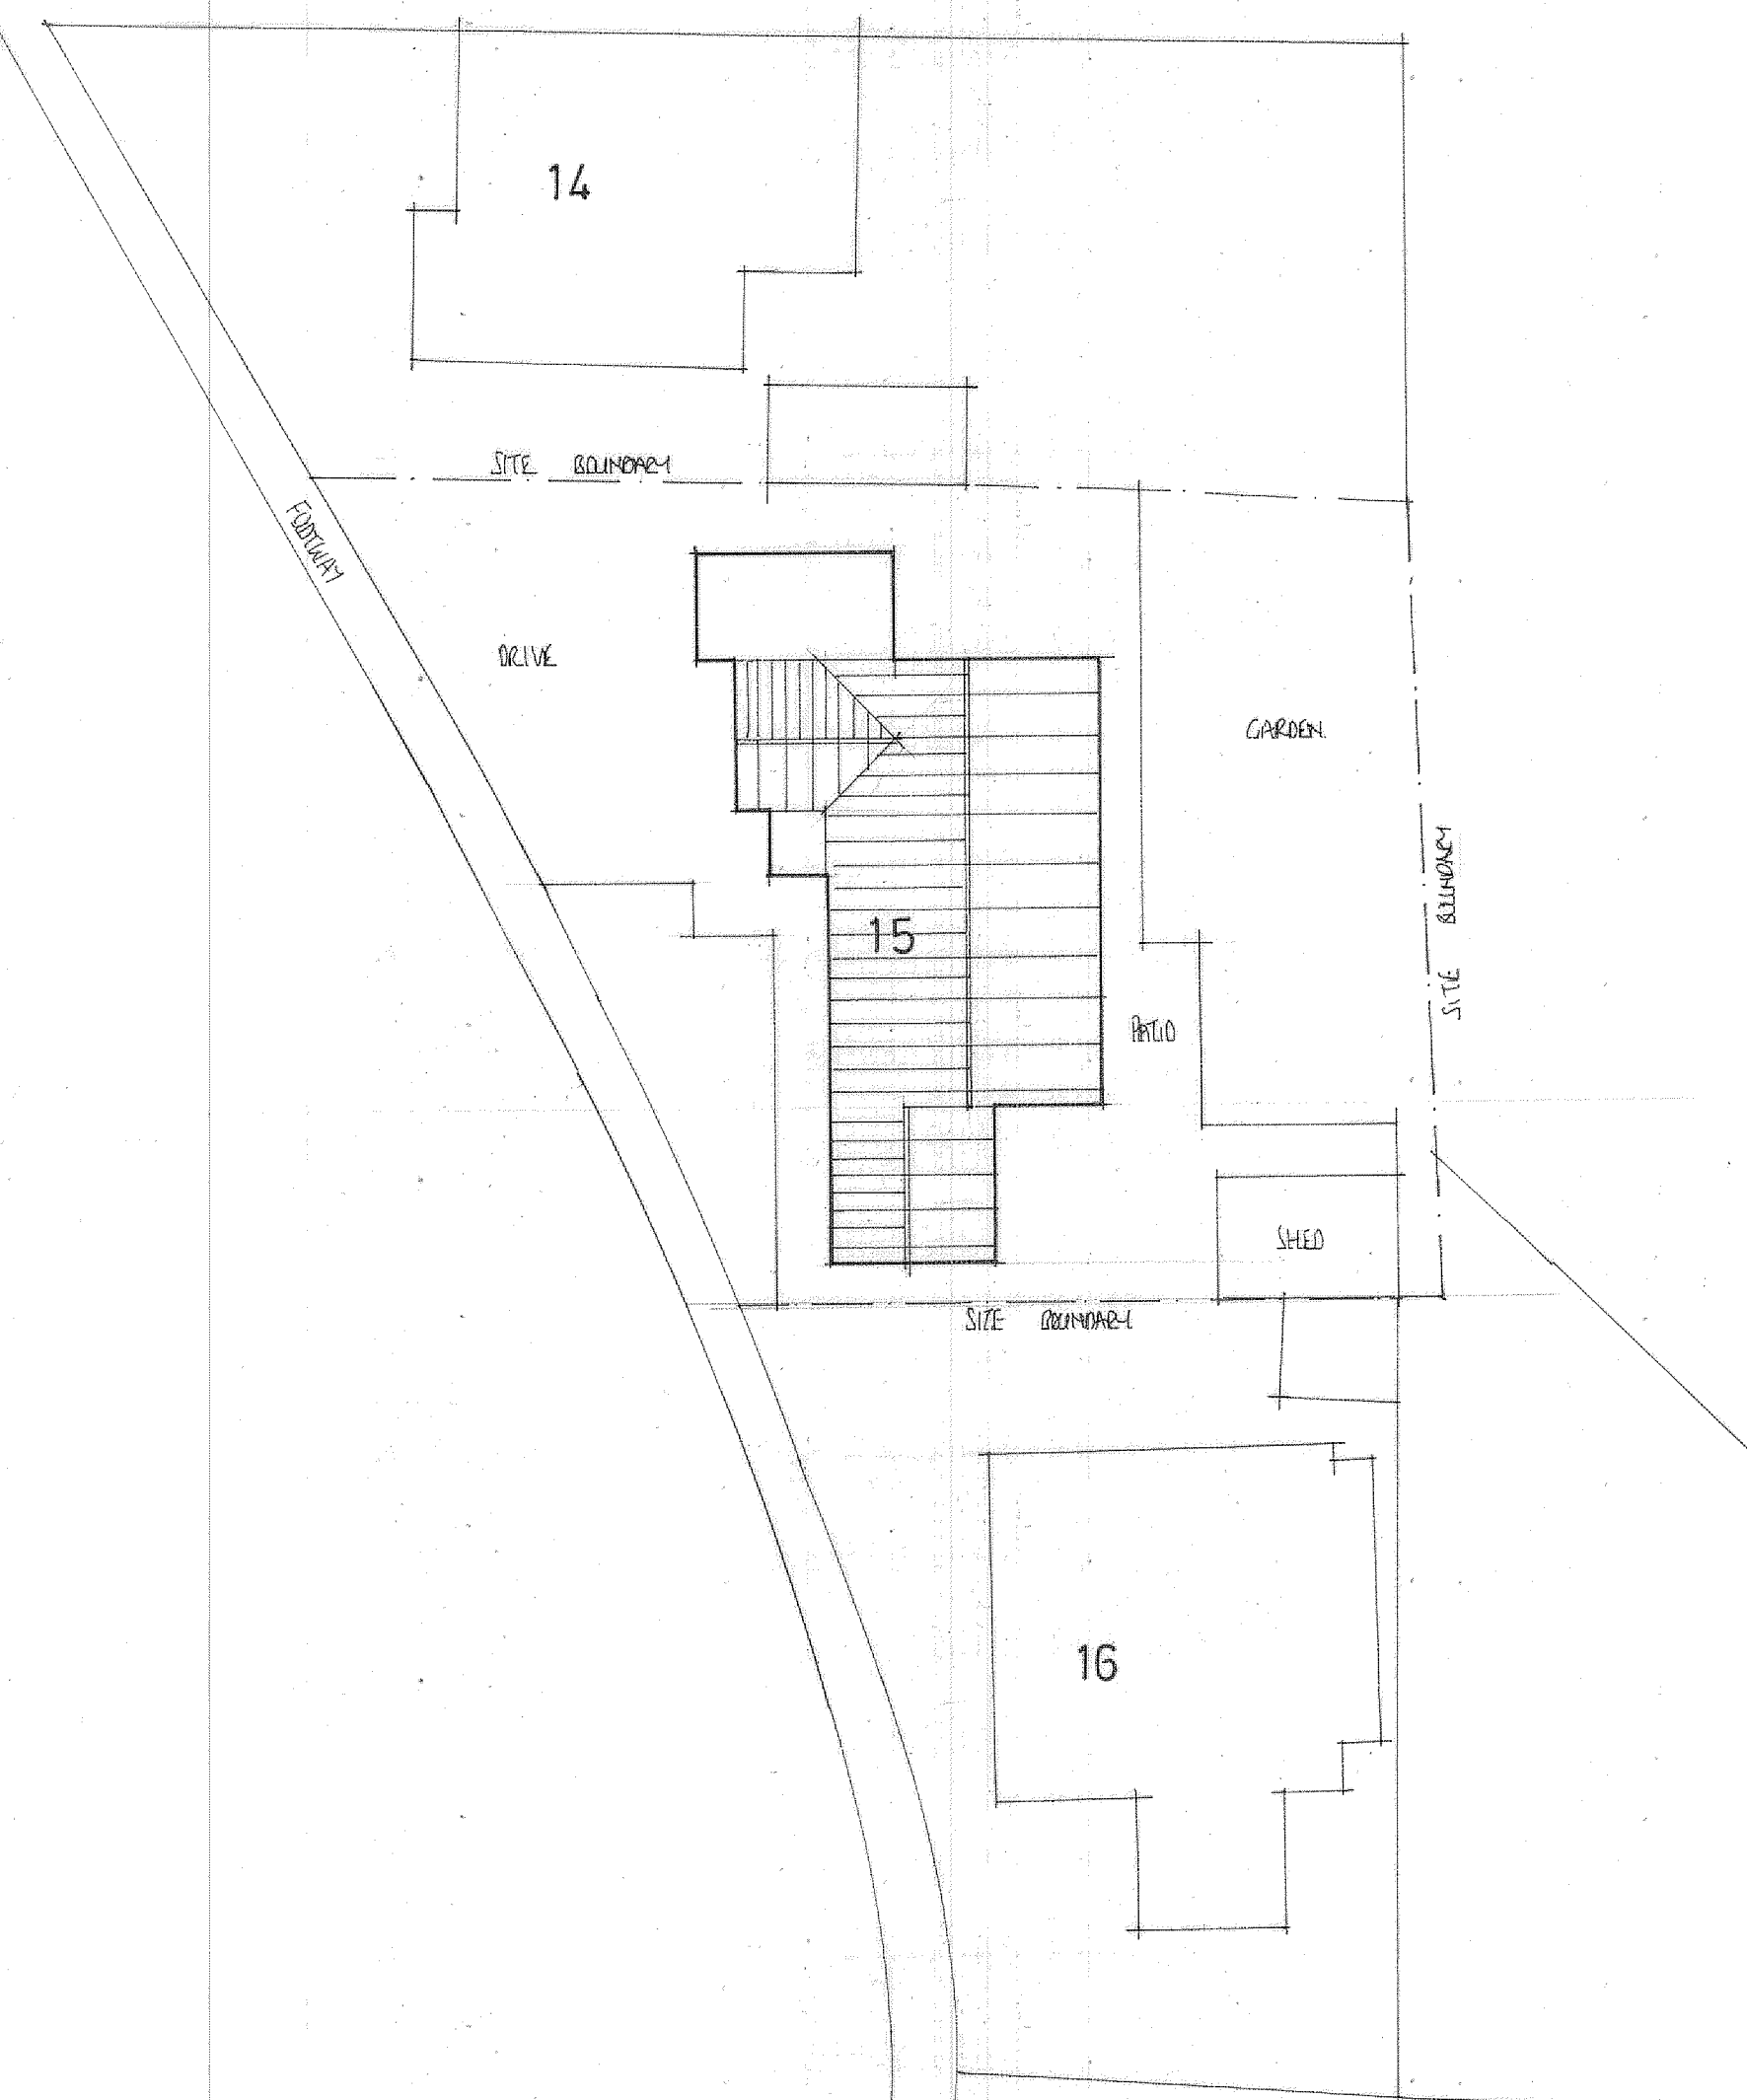

PROPOSED SITE AND ROOF PLAN SCALE 1:200

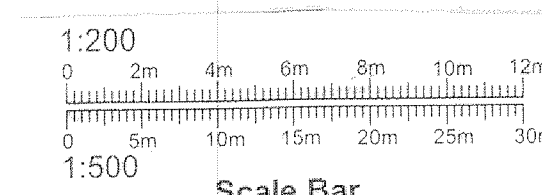

PROJECT
PROPOSED SINGLE STOREY
SIDE BEDROOM EXTENSION.
DRAWING TITLE
EXISTING AND PROPOSED
ROOF AND SITE PLAN.
CLIENT
MR. D. BREWSTER.
ADDRESS
15, WHITFIELD CRE,
NEWHEY, ROCHDALE.
SCALE
SCALE 1:200@A1
DATE
SEPT 2023.
DRAWING No
FO 09235854/5.