



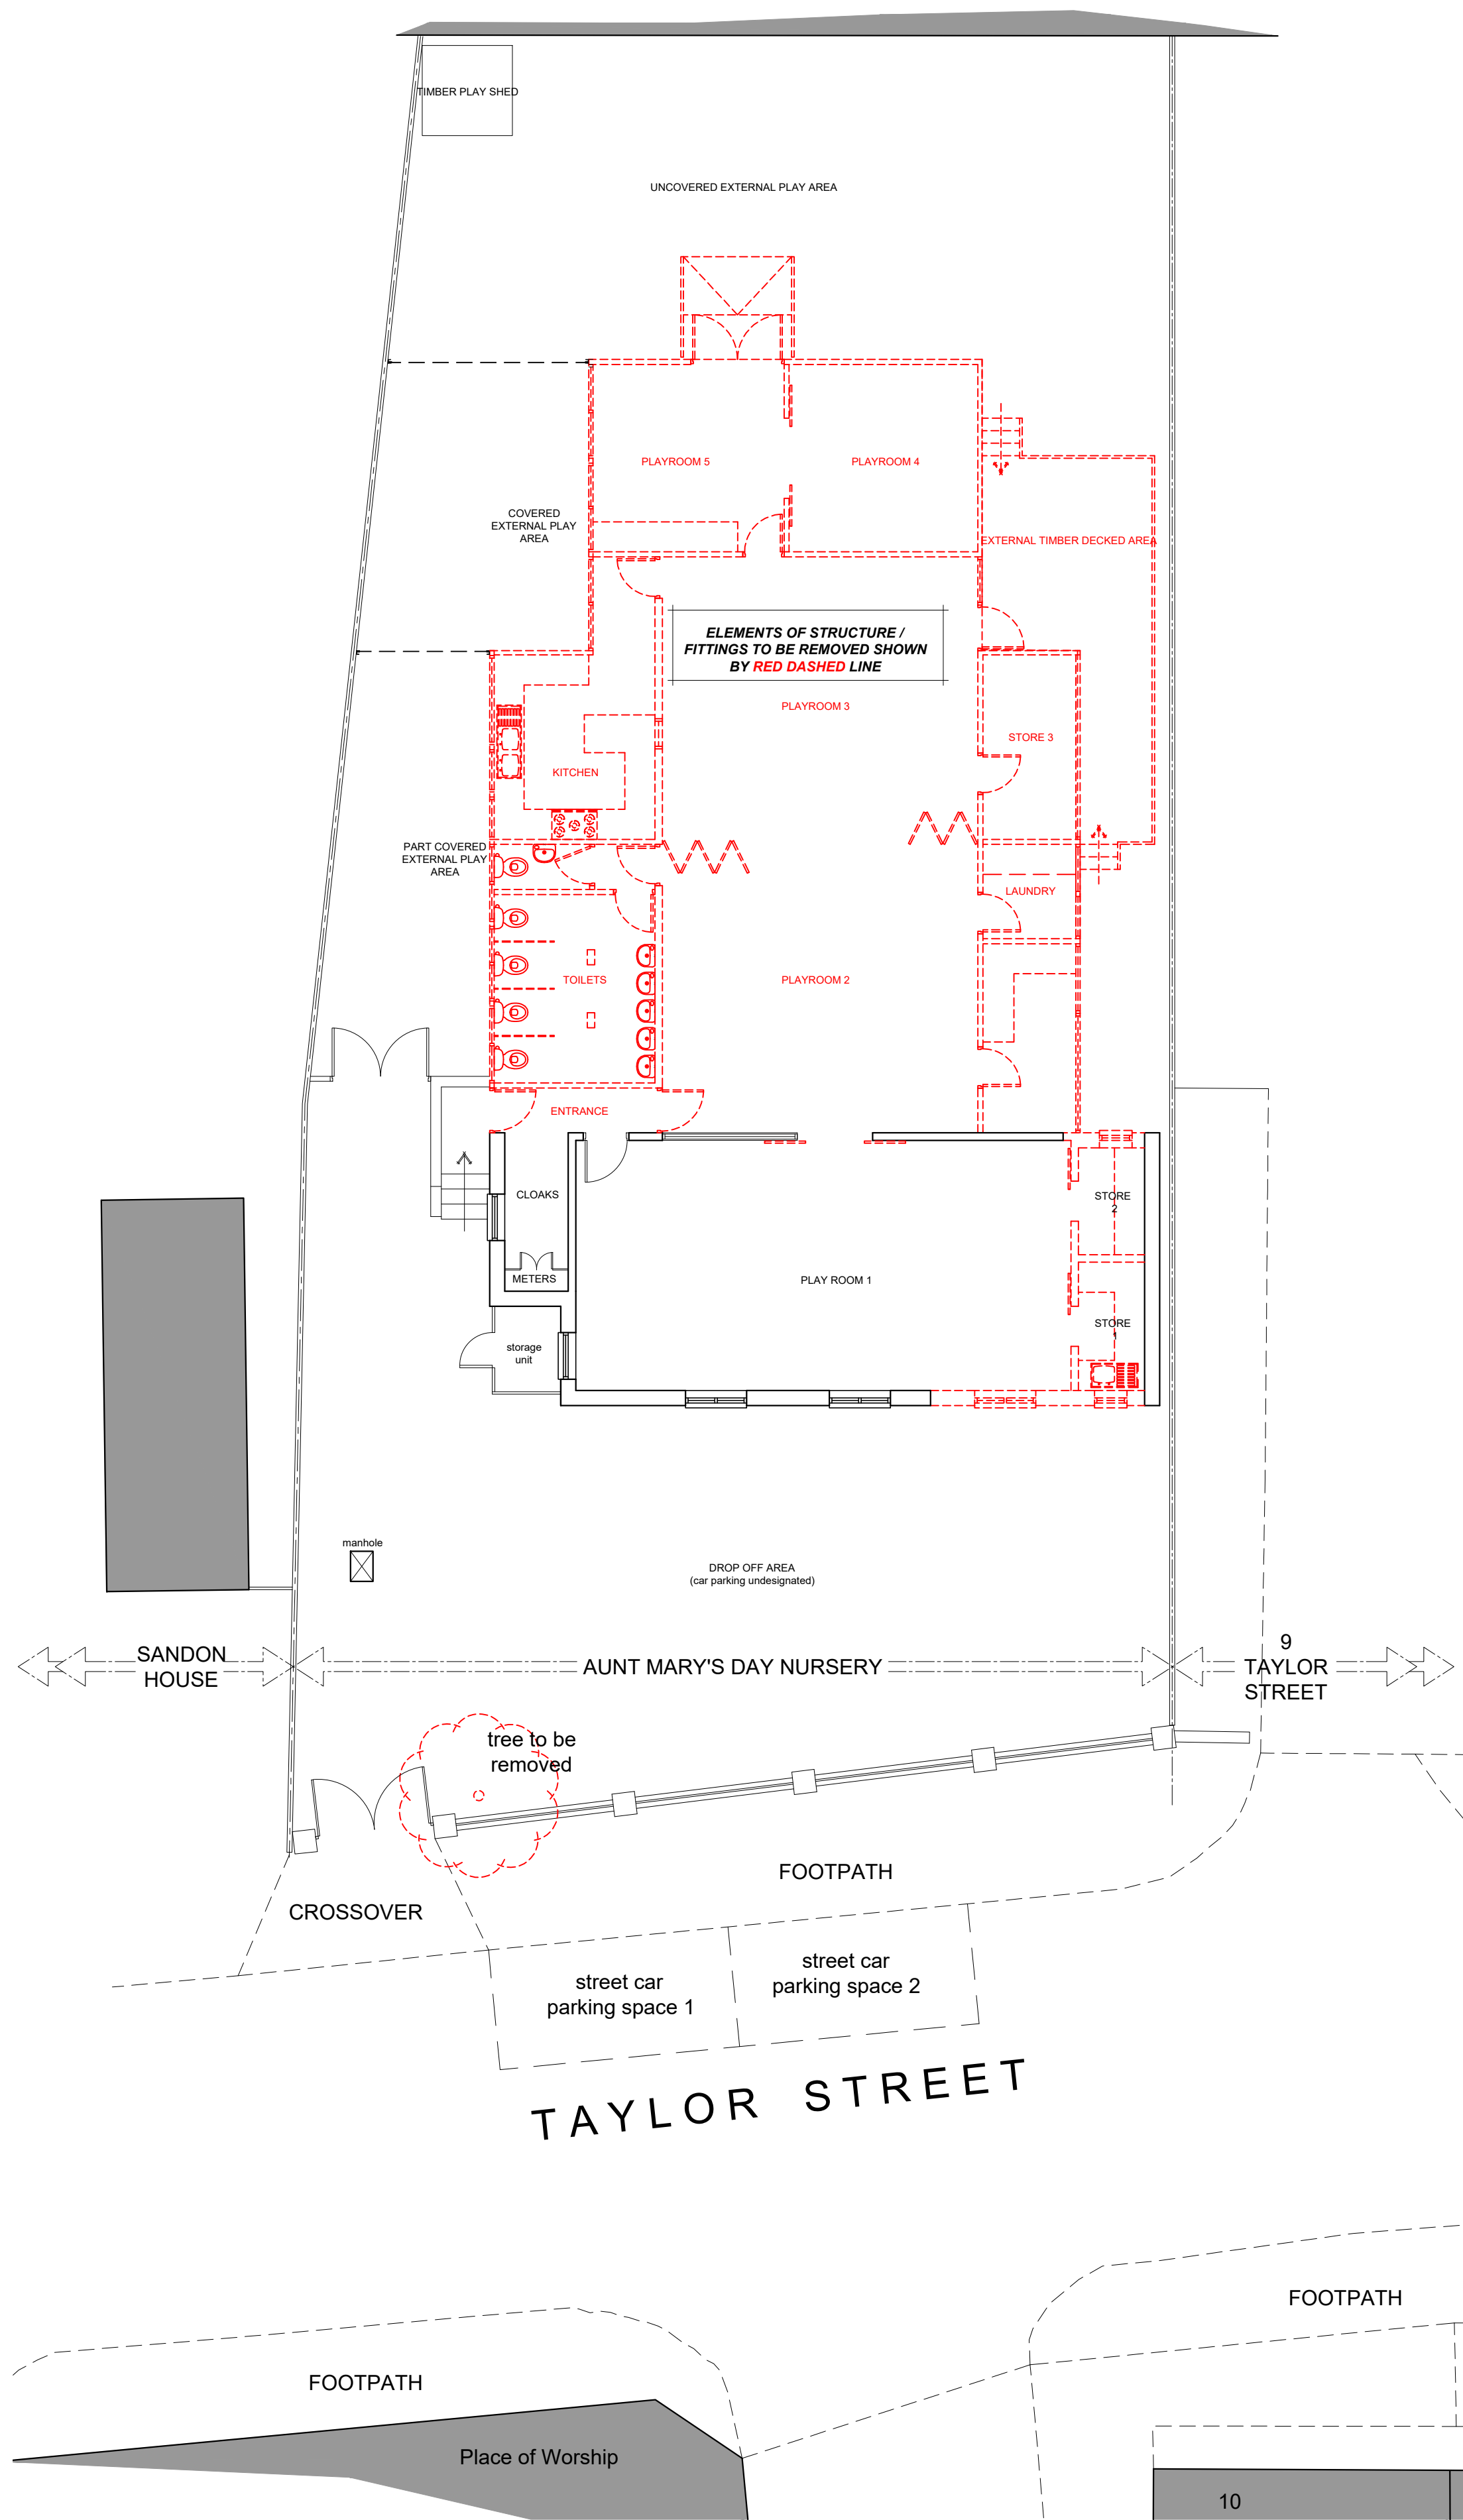

Existing Ground Floor / Site Plan (1:100)

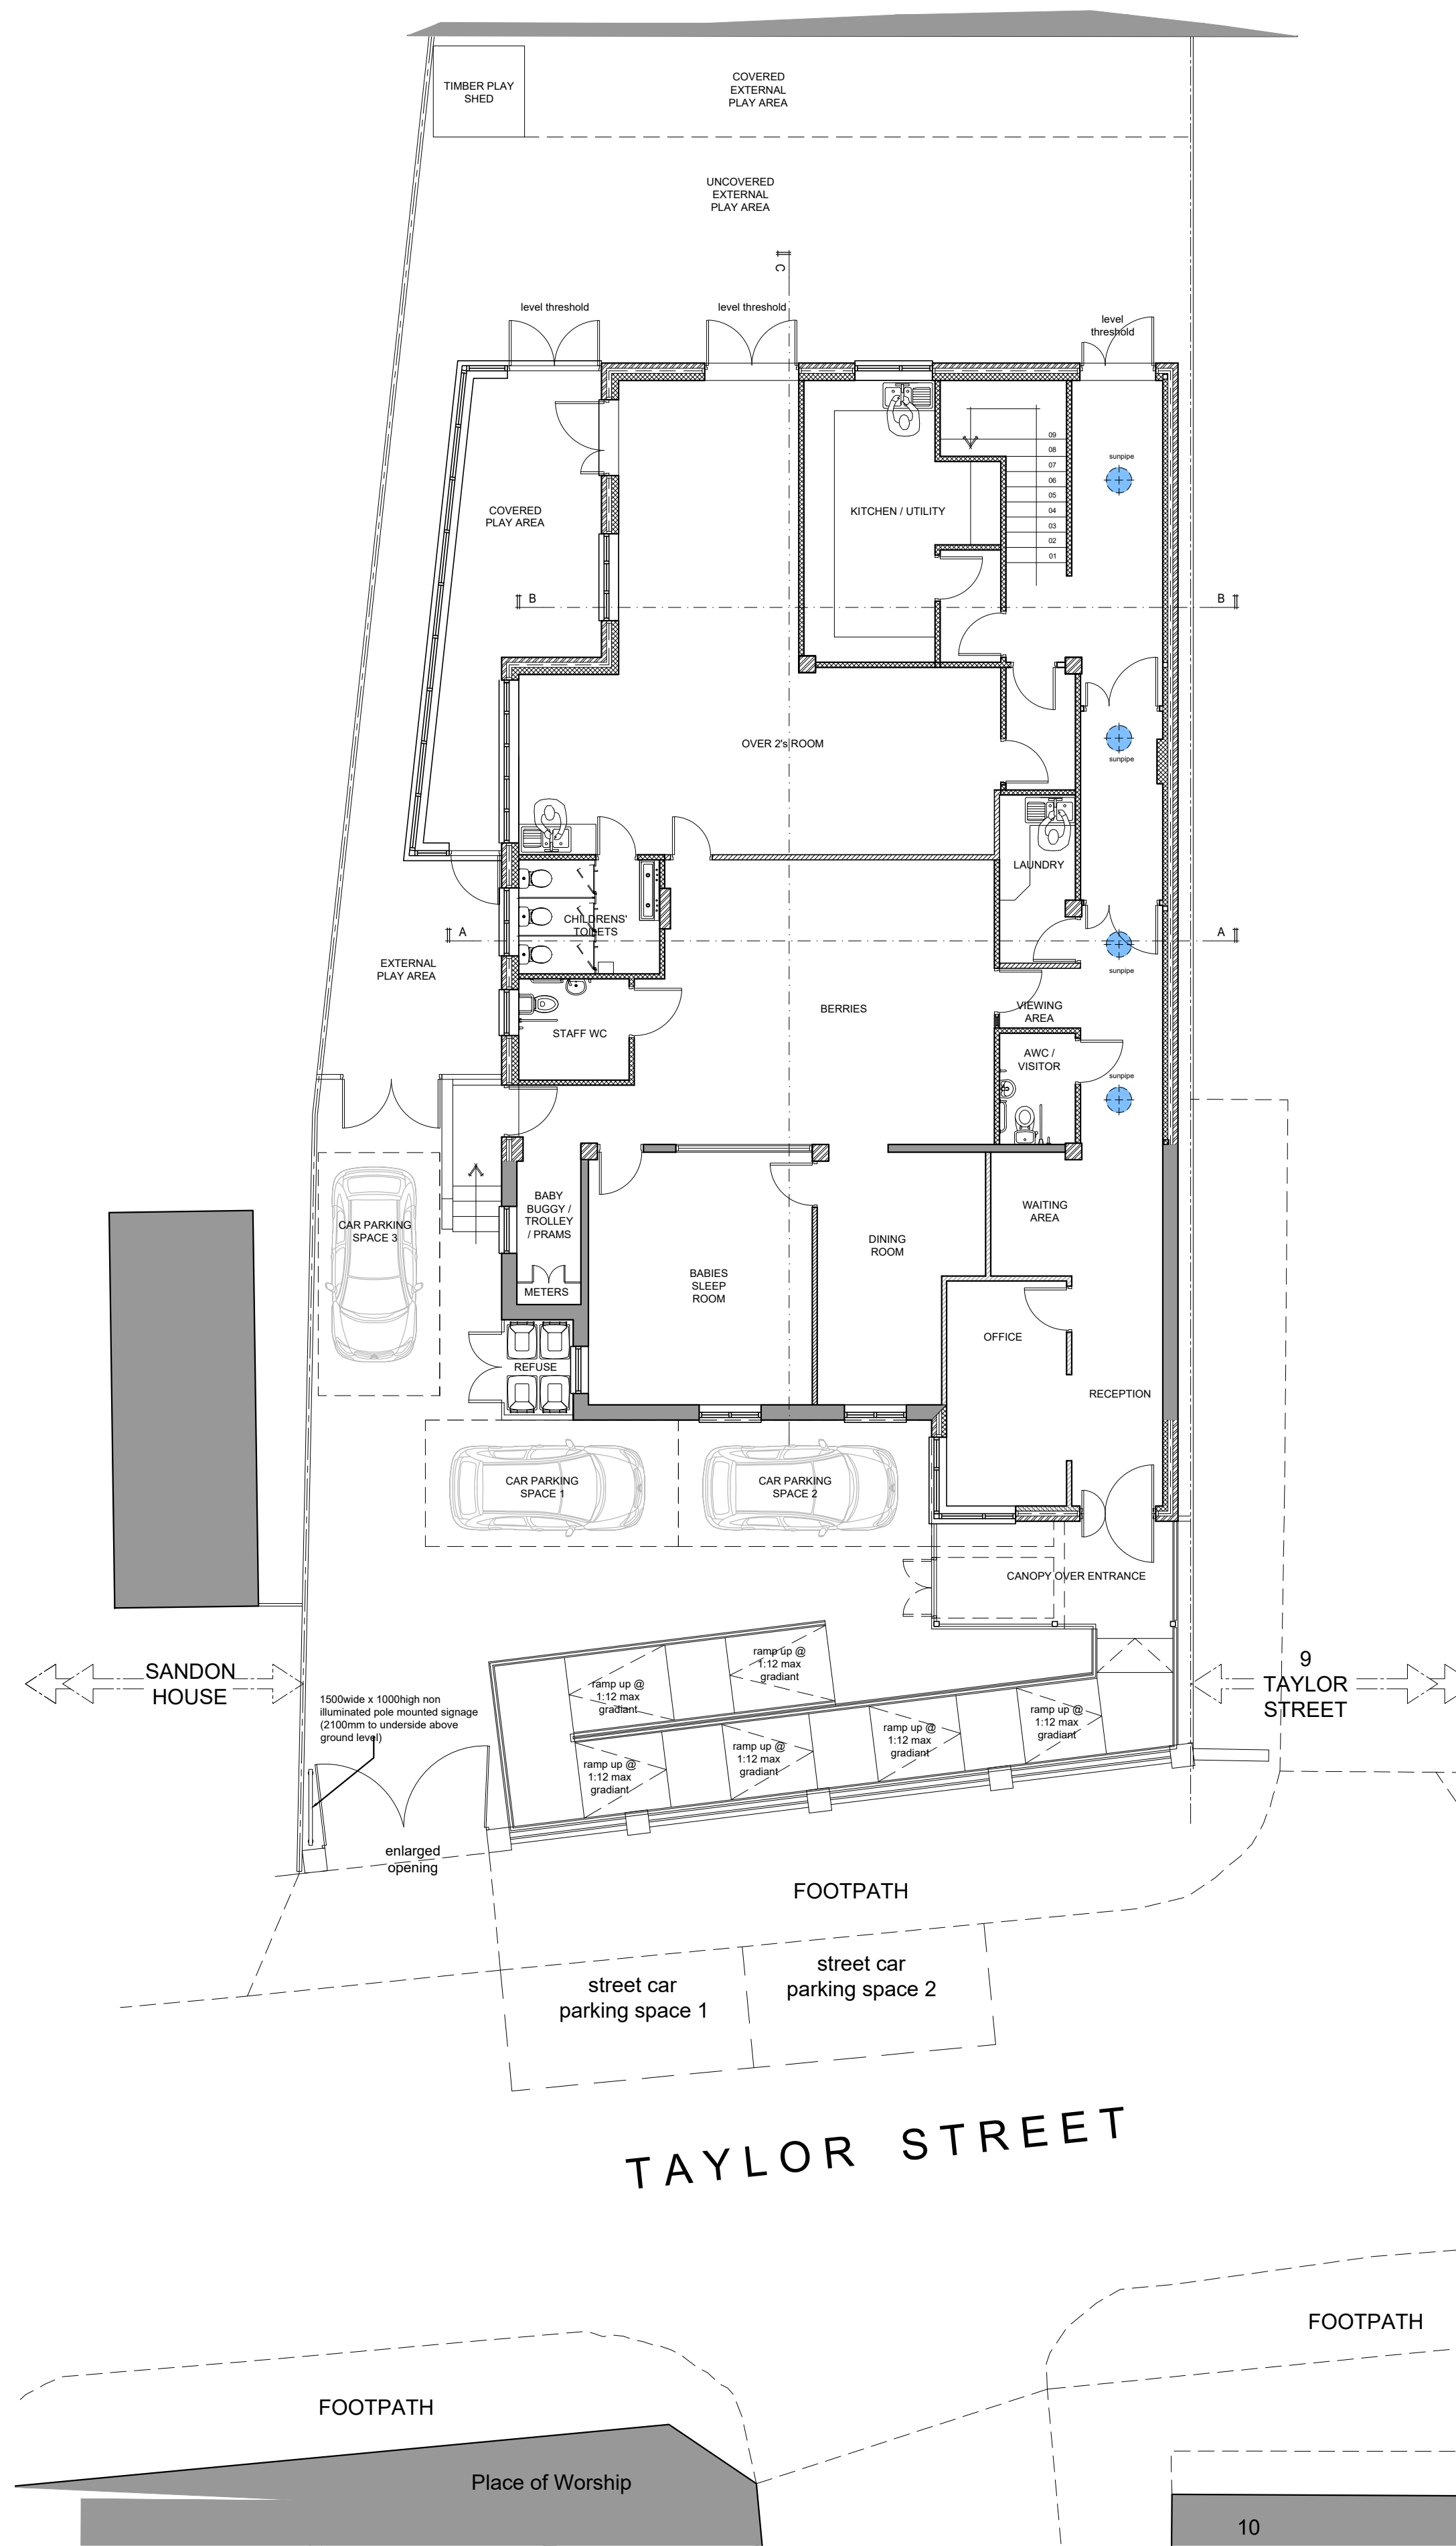

Location Plan (1:1250)

Rev	Date	Description
C	28/06/23	Updated following Client revisions
B	08/04/22	Design Development
A	30/03/22	Building Regulations Issue

Site: Aunt Marys Day Nursery Taylor Street Heywood. OL10 1EF	
Project: Ground Floor Entrance extension / internal alterations / partial re-build of external walls / first floor extension / external works to form additional covered play areas	
Drawing Title: Existing & Proposed Site Plan Site Location Plan	
Date: 08/12/20	Scale: 1:100 / 1:1250 @ A1
Drawing Number: LM-01/06	Revision: C