



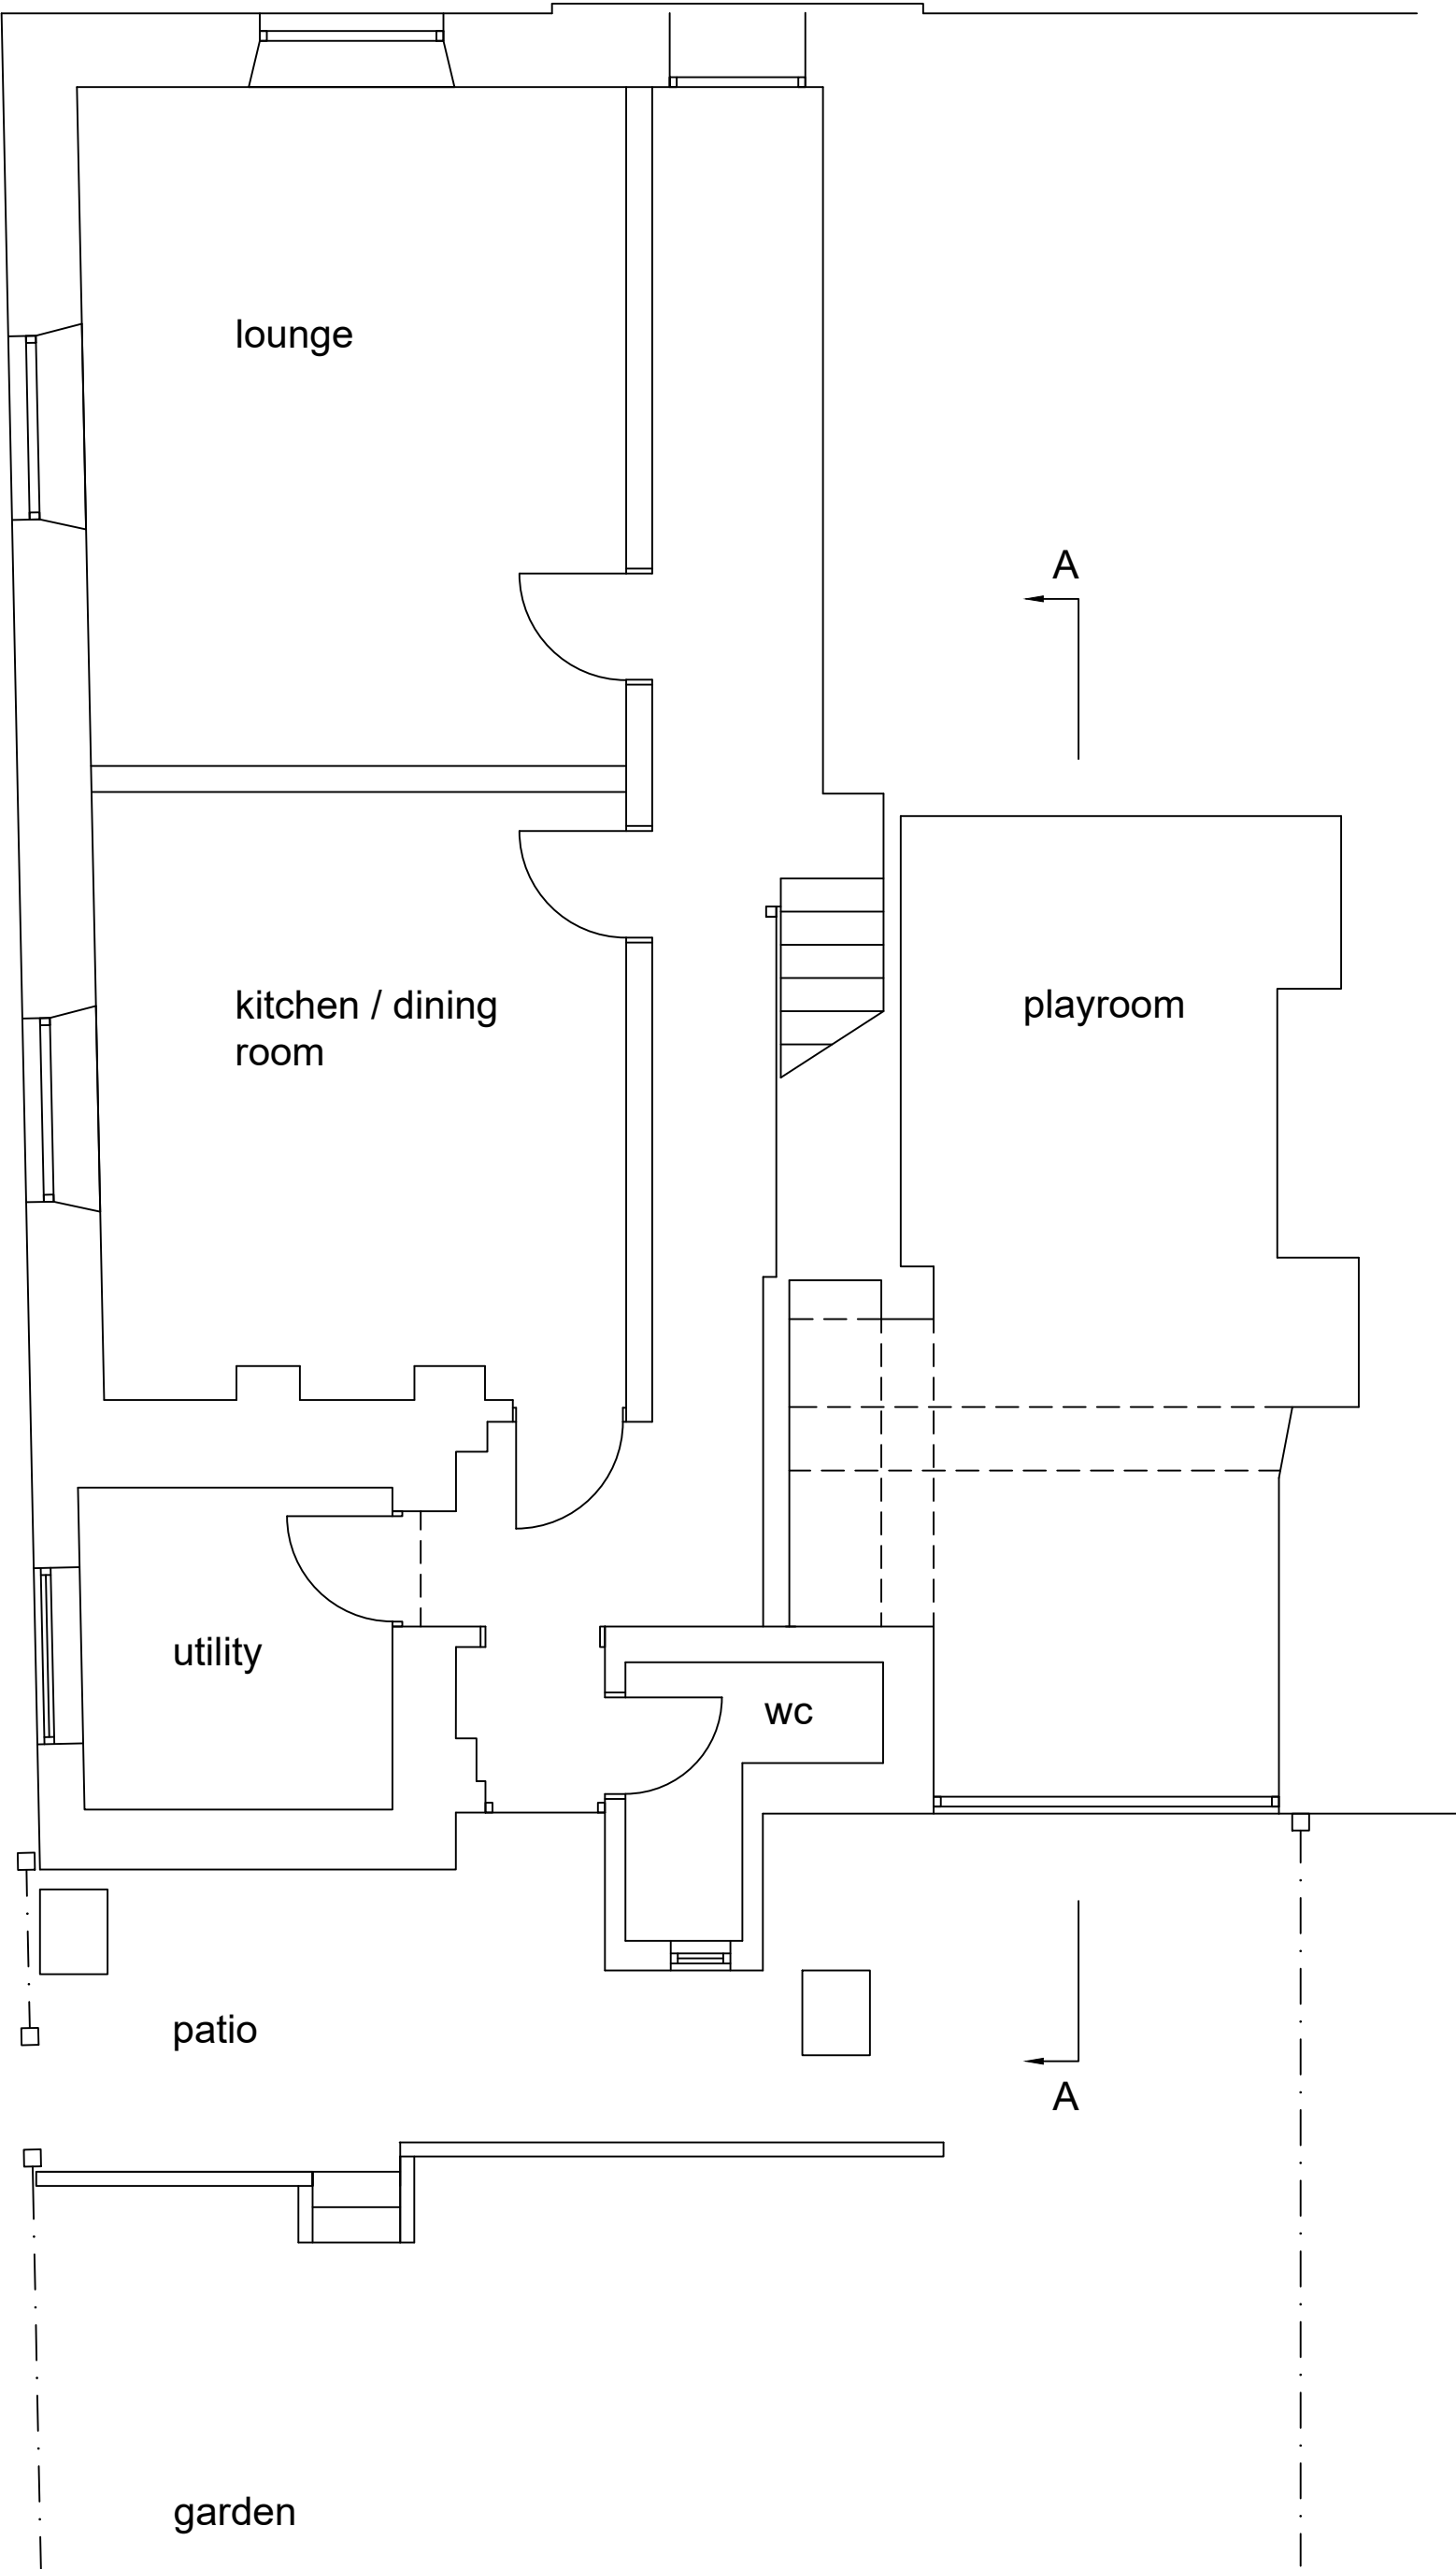


GROUND FLOOR PLAN
scale 1 - 50



ELEVATION TO ALBERT STREET
scale 1 - 50

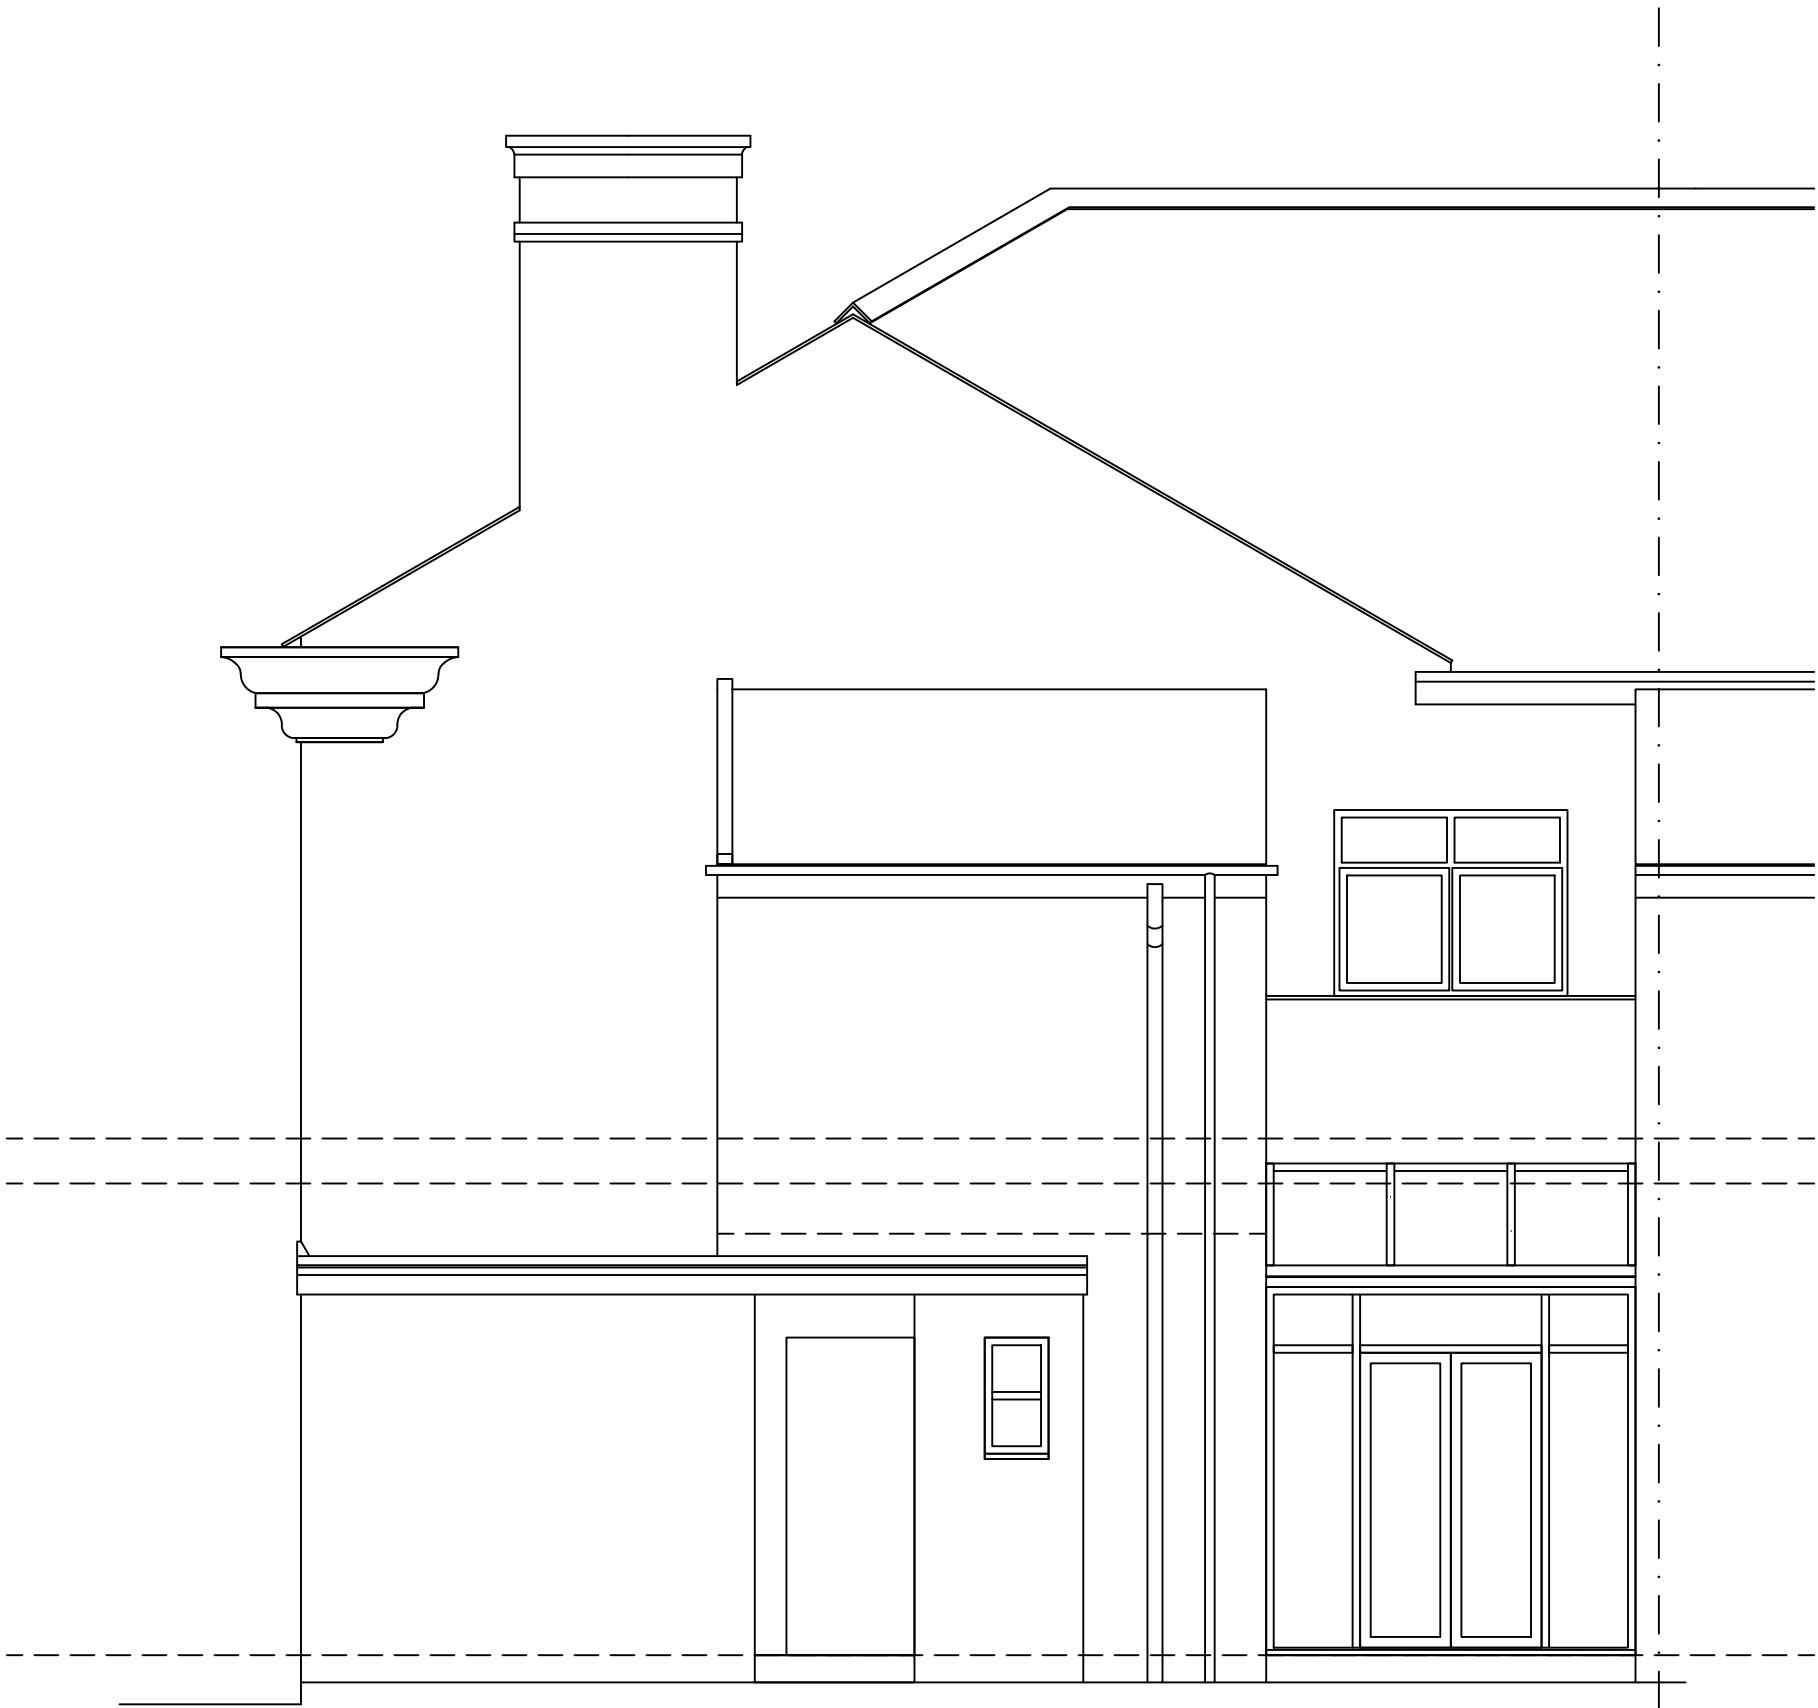

REAR ELEVATION
scale 1 - 50

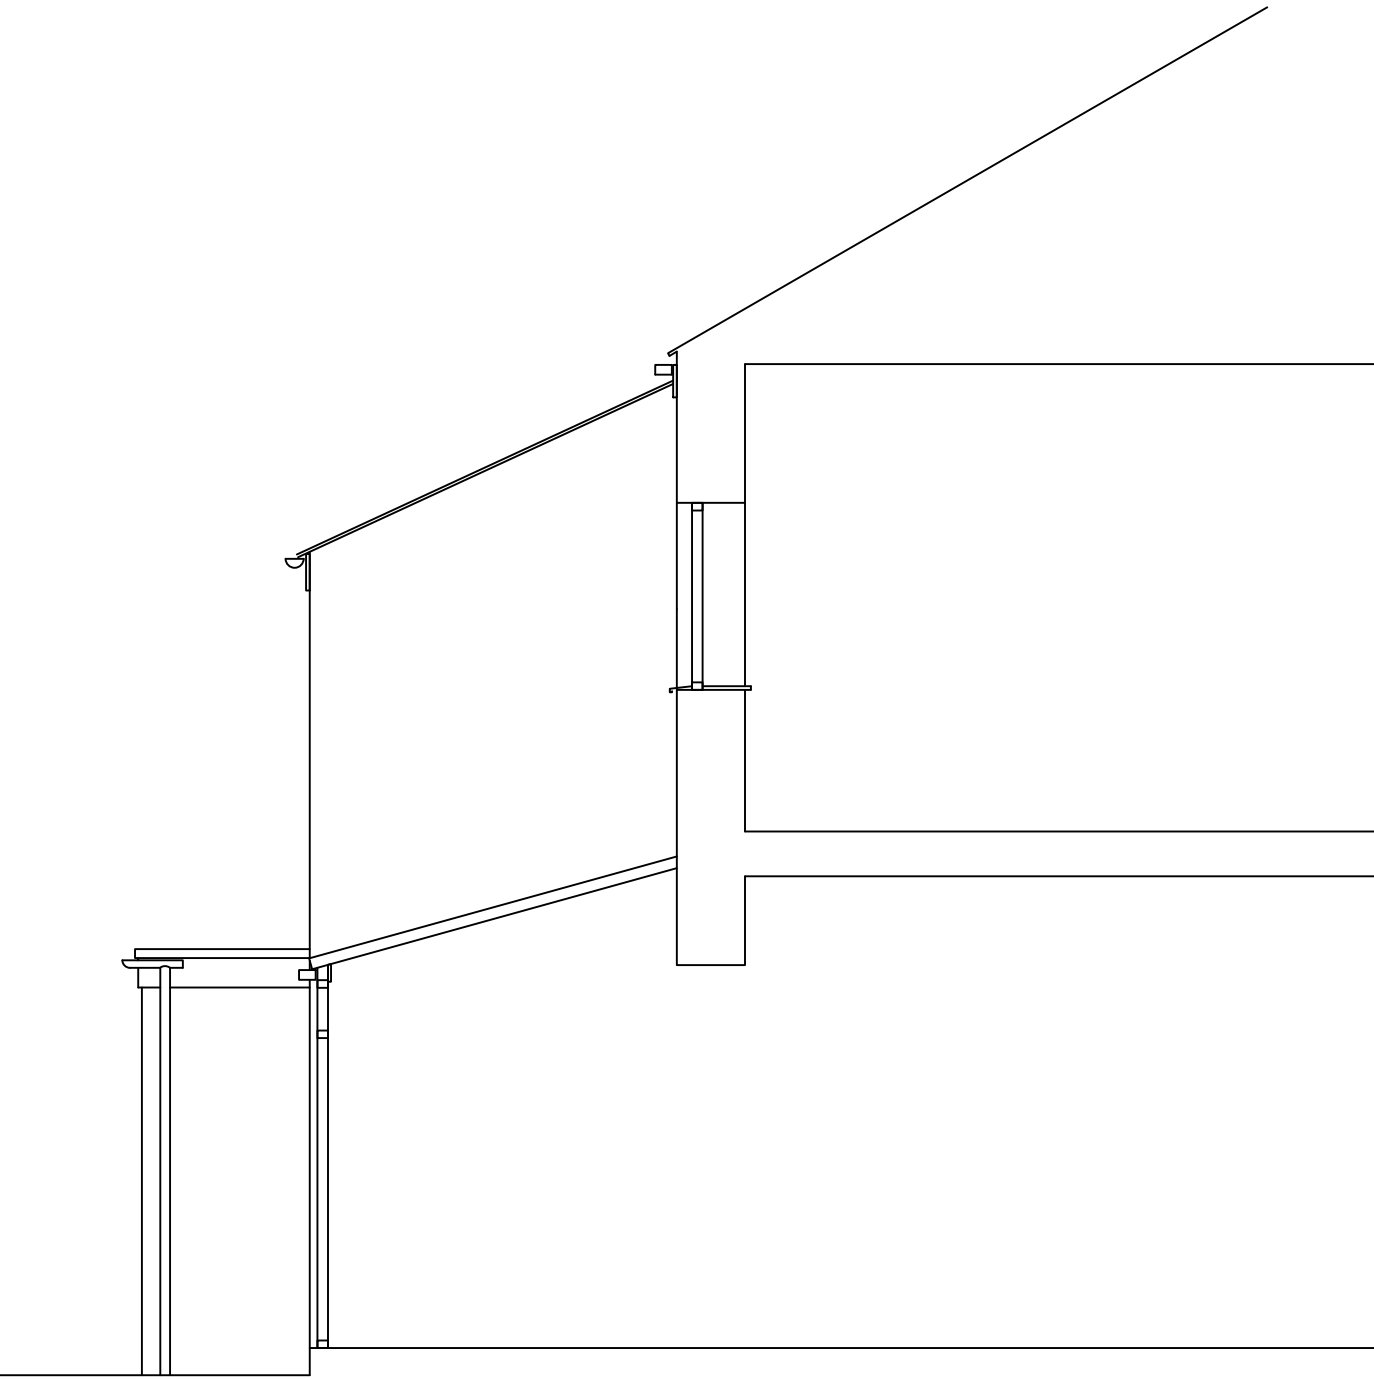

CROSS SECTION AA
scale 1 - 50

rev:	date:	description			
 AJ COCKER ASSOCIATES CHARTERED BUILDING SURVEYORS			New Century House 176 Drake Street Rochdale OL16 1UP Tel: 01706 764880 Fax: 01706 764881 www.ajcockerassociates.co.uk mail@ajcockerassociates.co.uk		 RICS the mark of property professionalism worldwide
Project:					scale: as noted @ A1
110 CHURCH ST LITTLEBOROUGH as existing					date: May 23
					drawn: IS
Client: James Demain					Dwg. Nr. D249-01