



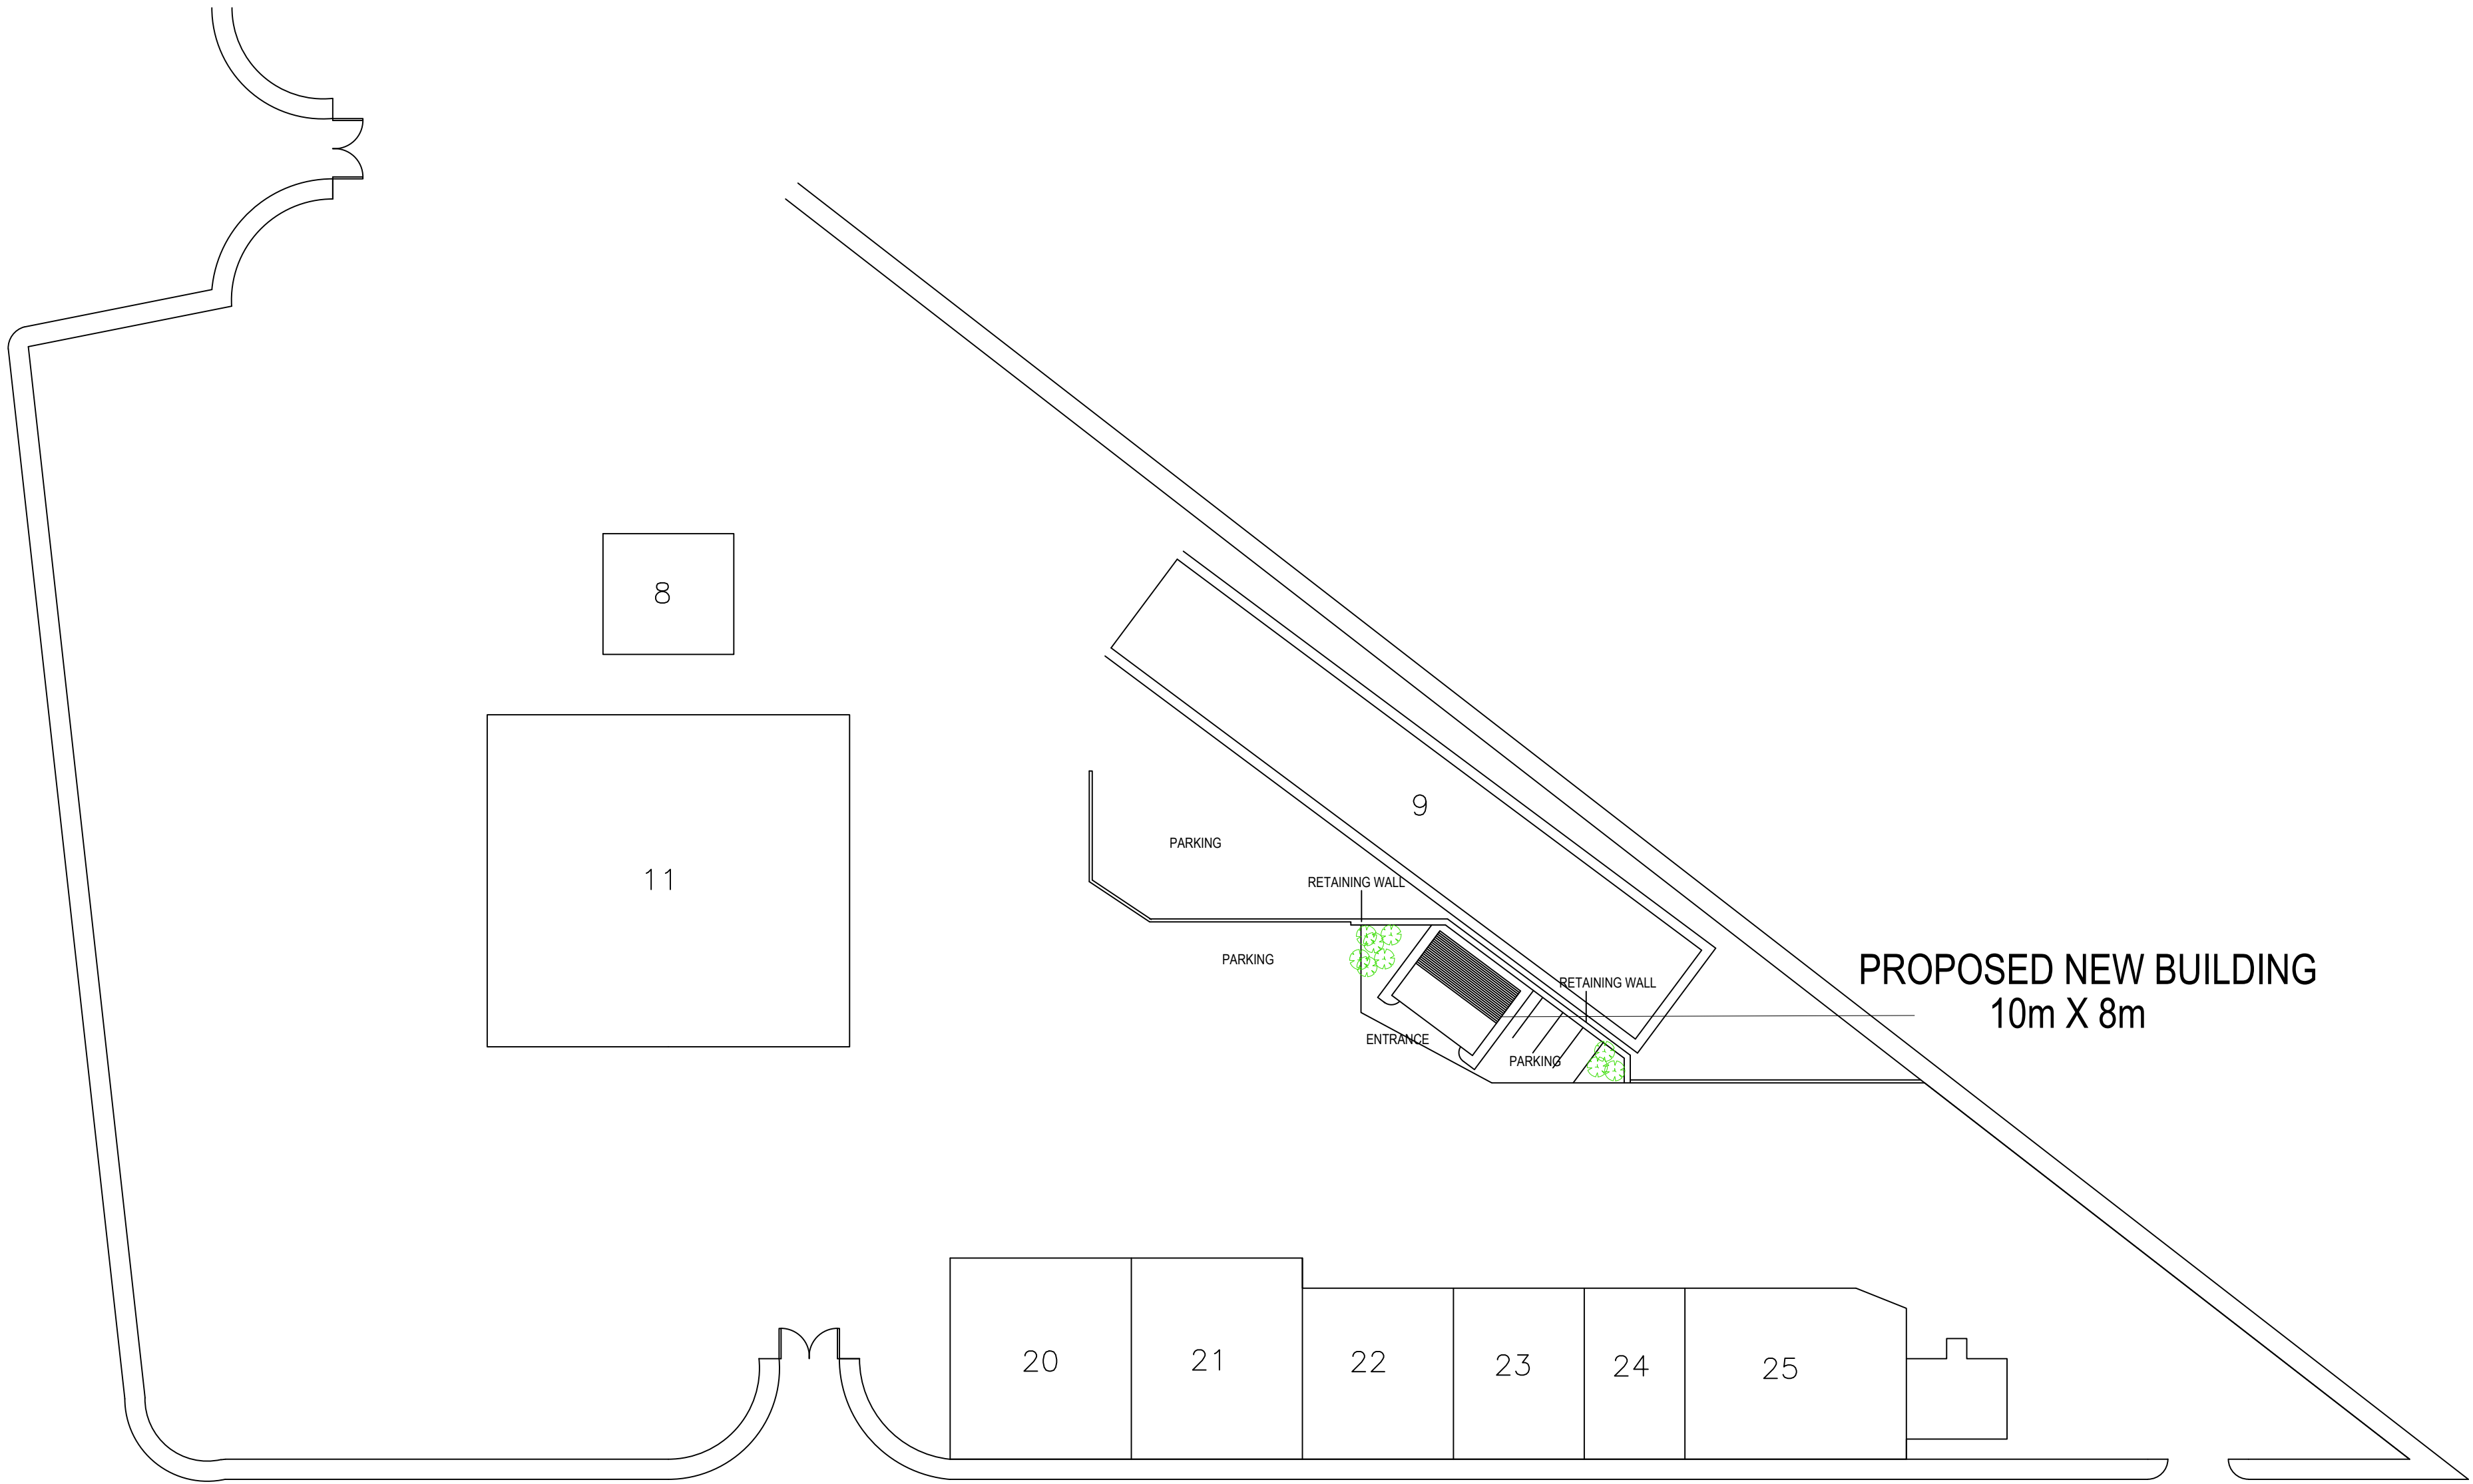

PROPOSED SITE PLAN

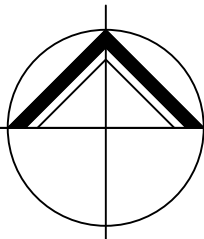

**NORTHERN
DESIGN**
(OLDHAM)
CHARTED ARCHITECTS

NORTHERN DESIGN
17 STATION LANE
GROTTON
OLDHAM
OL4 5GY
TELEPHONE : 07753 859616

CLIENT

SENSOR TECHNOLOGIES UK LTD

PROJECT

PROPOSED INDUSTRIAL UNIT
SOUTHGATE IND PARK
HEYWOOD

DRAWING TITLE

PROPOSED SITE PLAN

Rev.	Notes	Date	Drawn
*	*	*	*

SCALE1:500 AT A108.23AD

PROJECT No.	DRAWING No.	Rev.
2368	02	-