


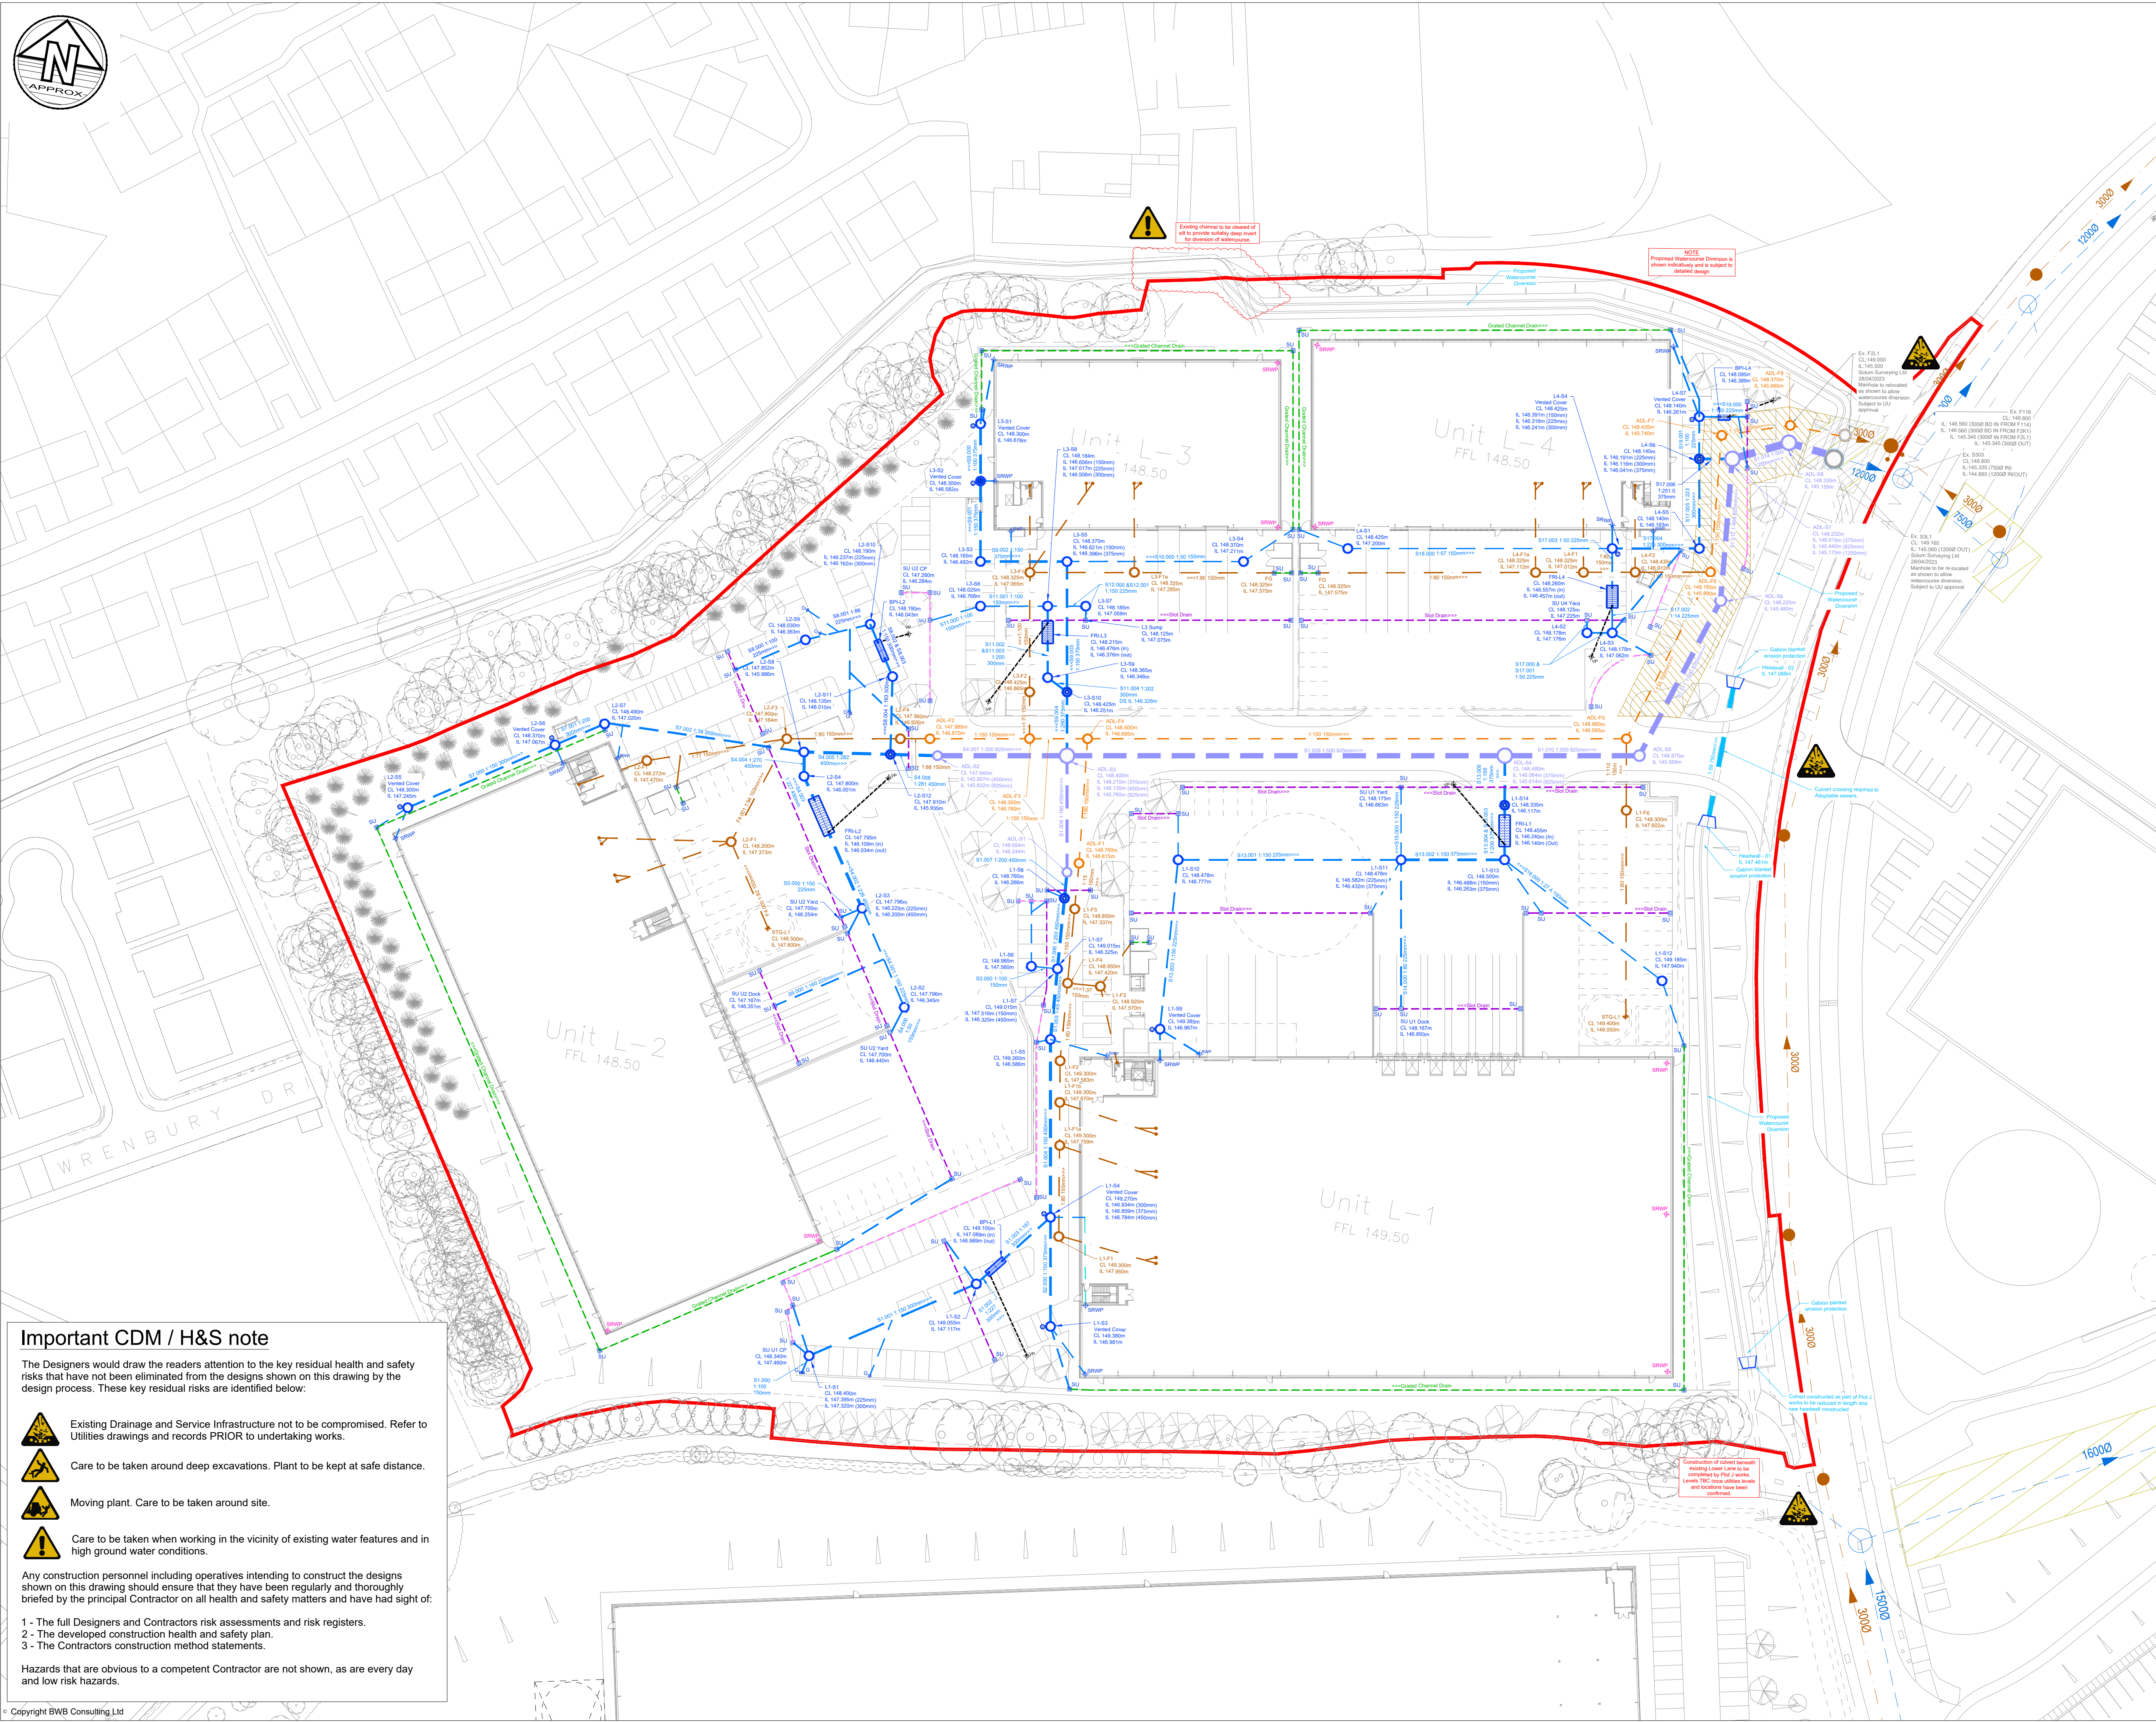

1. Do not scale this drawing. All dimensions must be checked/ verified on site. If in doubt ask.
2. This drawing is to be read in conjunction with all relevant architects, engineers and specialists drawings and specifications.
3. All dimensions in millimetres unless noted otherwise. All levels in metres unless noted otherwise.
4. Any discrepancies noted on site are to be reported to the engineer immediately.

	Proposed Surface Water Drainage
	Adoptable Surface Water Drainage
	Culvert and Ditch Drainage
	Channel Drain
	Kerb Drain
	Slot Drain - QMax
	Gully
	Siphonic Rain Water Pipe
	Secondary Siphonic Rain Water Pipe
	Channel Drain Sump
	Surface Water Ventilated Access Chamber
	Penstock Chamber
	Headwall
	Full Retention Interceptor
	Bypass Interceptor
	Petrol Interceptor Vent Pipe
	Proposed Foul Drainage
	Adoptable Foul Sewer
	Foul Pop Up
	Sprinkler Tank Drain Down
	Envisaged Sewer Easement
	Existing Surface Water Drainage
	Existing Foul Drainage
	Existing Sewer Easement

P04	15.09.23	Minor amendments as requested by client	IB	PJL
P03	08.09.23	Updated to suit the latest site plan. Planning Issue	IB	KMJ
P02	15.05.23	Planning Issue	CKR	PJL
P01	26.04.23	Planning Issue	PJL	CKR
Rev	Date	Details of issue / revision	Drw	Rev

 BWB
A CAF GROUP COMPANY

☐ Birmingham | 0121 233 3322
☐ Leeds | 0113 233 8000
☐ London | 020 7407 3879
☒ Manchester | 0161 233 4260
☐ Nottingham | 0115 924 1100

www.bwbconsulting.com

Project Title

Plot L

Kingsway Business Park

Drawn:	S. McGill	Reviewed:	P. Laidler		
BWB Ref:	222009	Date:	Apr '23	Scale@A1:	1:500
Drawing Status					
Planning					
Project - Originator - Zone - Level - Type - Role - Number				Status	Rev
PLK-BWB-DDG-XX-DR-D-0500				S8	P04

The Designers would draw the readers attention to the key residual health and safety risks that have not been eliminated from the designs shown on this drawing by the design process. These key residual risks are identified below:

- Any construction personnel including operatives intending to construct the designs shown on this drawing should ensure that they have been regularly and thoroughly briefed by the principal Contractor on all health and safety matters and have had sight of

- Hazards that are obvious to a competent Contractor are not shown, as are every day and low risk hazards.