




PLANS & ELEVATIONS AS EXISTING

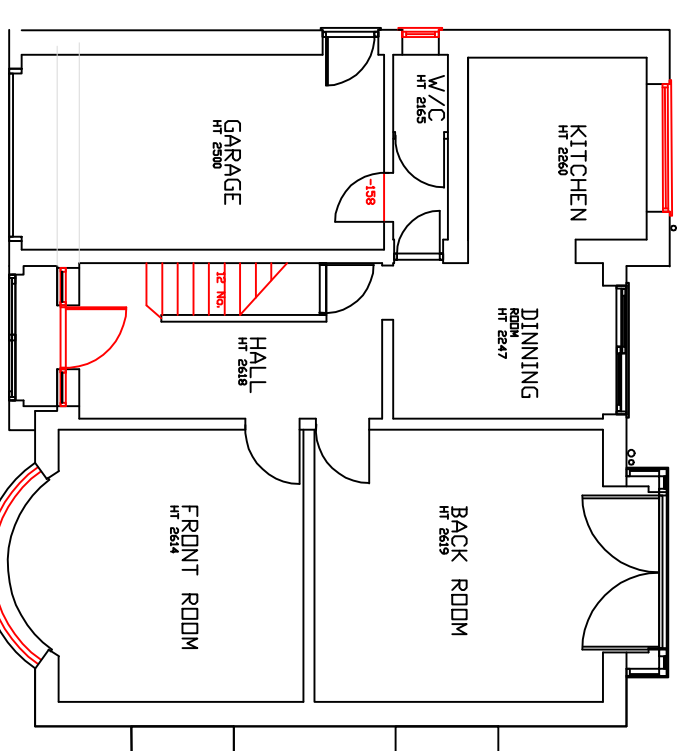


GROUND FLOOR PLAN

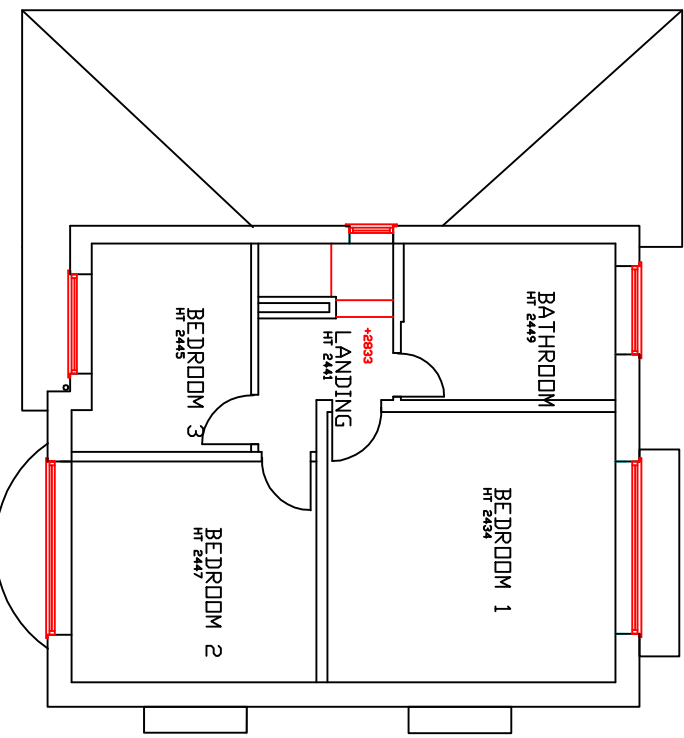


FIRST FLOOR PLAN

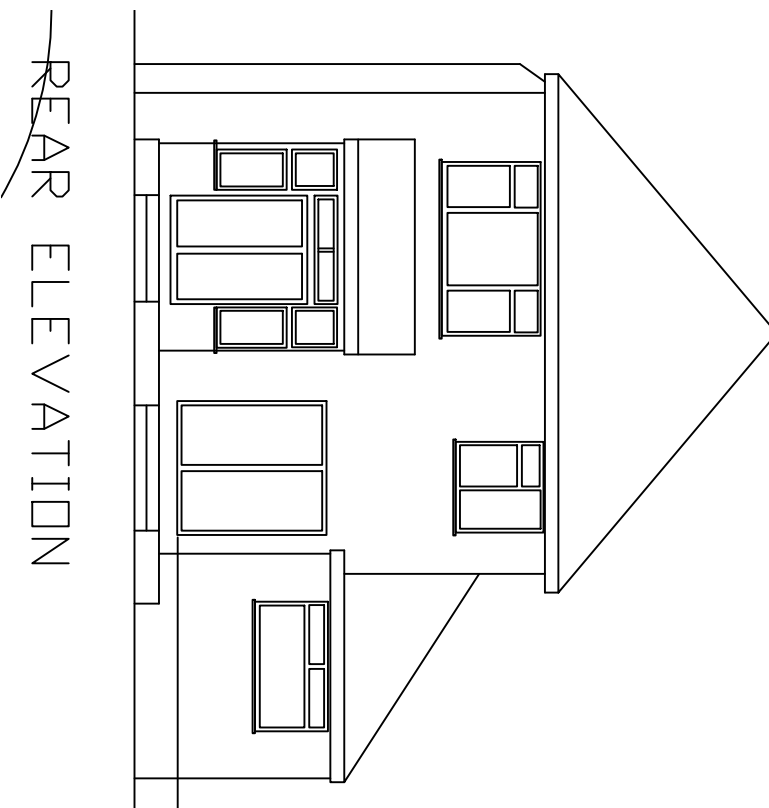


REAR ELEVATION

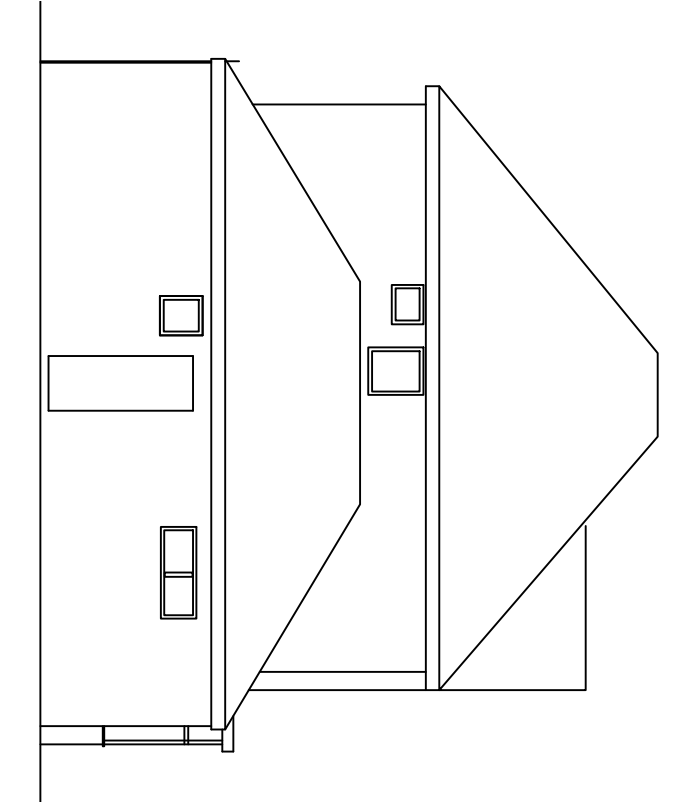


SIDE ELEVATION

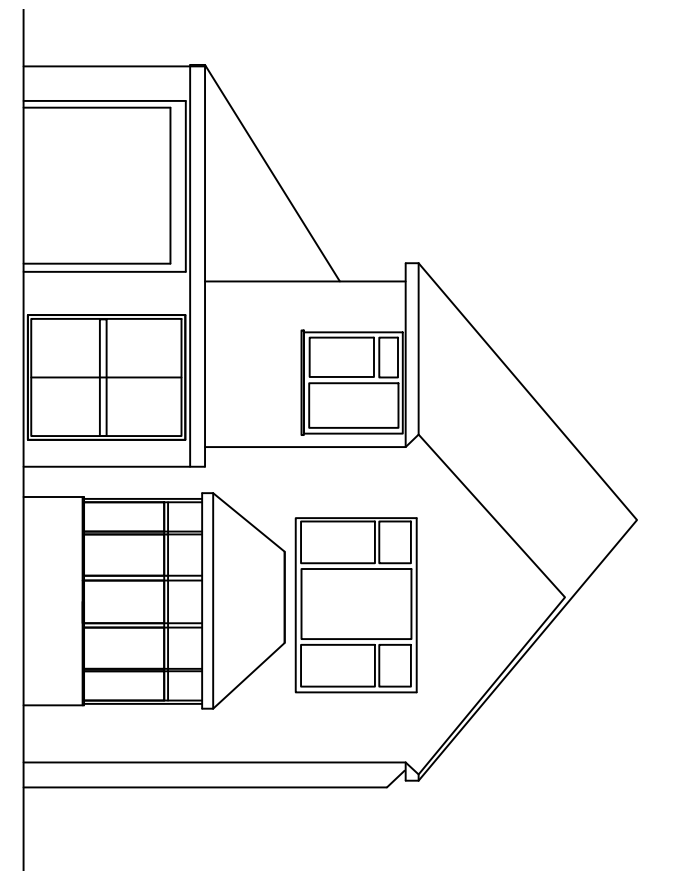

FRONT ELEVATION

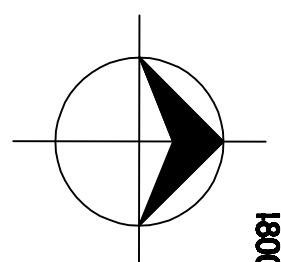


NOTES
ORIGINAL A1
DO NOT SCALE FROM THIS DRAWING
ALL DIMENSIONS TO BE CHECKED
386400m
COPYRIGHT PROTECTED.

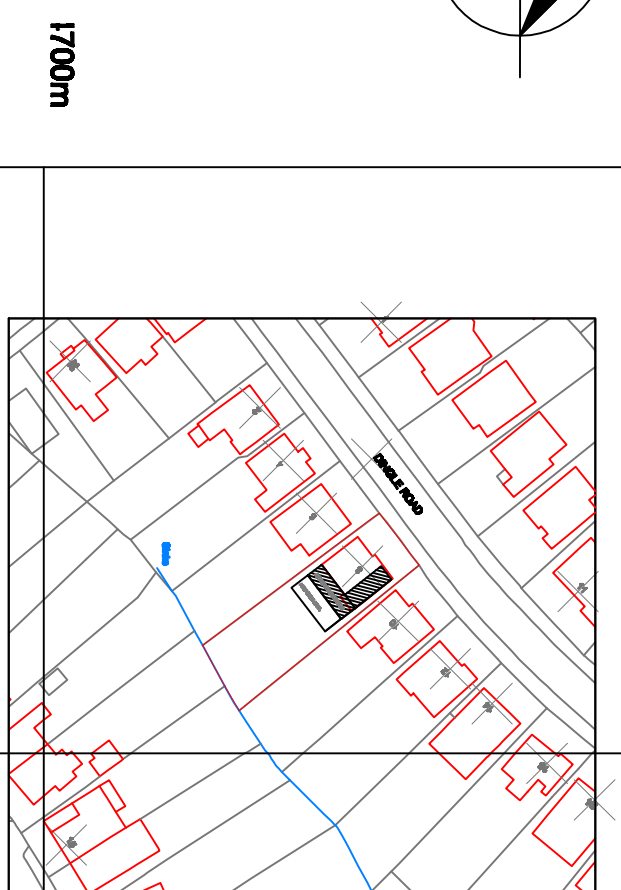


1700m


PLANS & ELEVATIONS AS PROPOSED

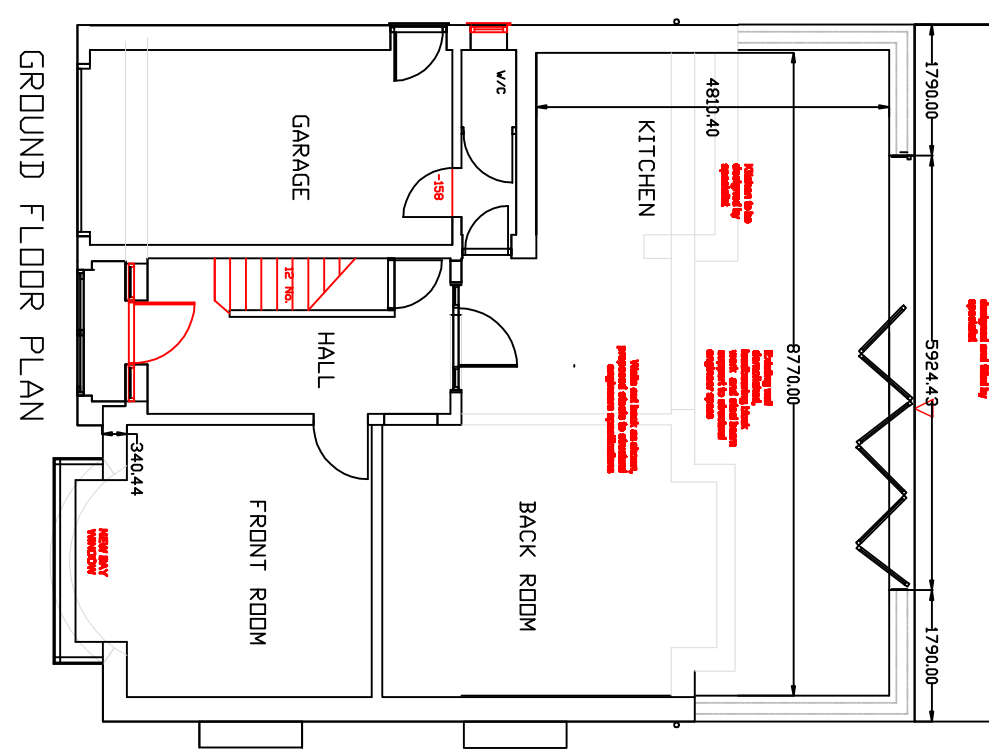


GROUND FLOOR PLAN

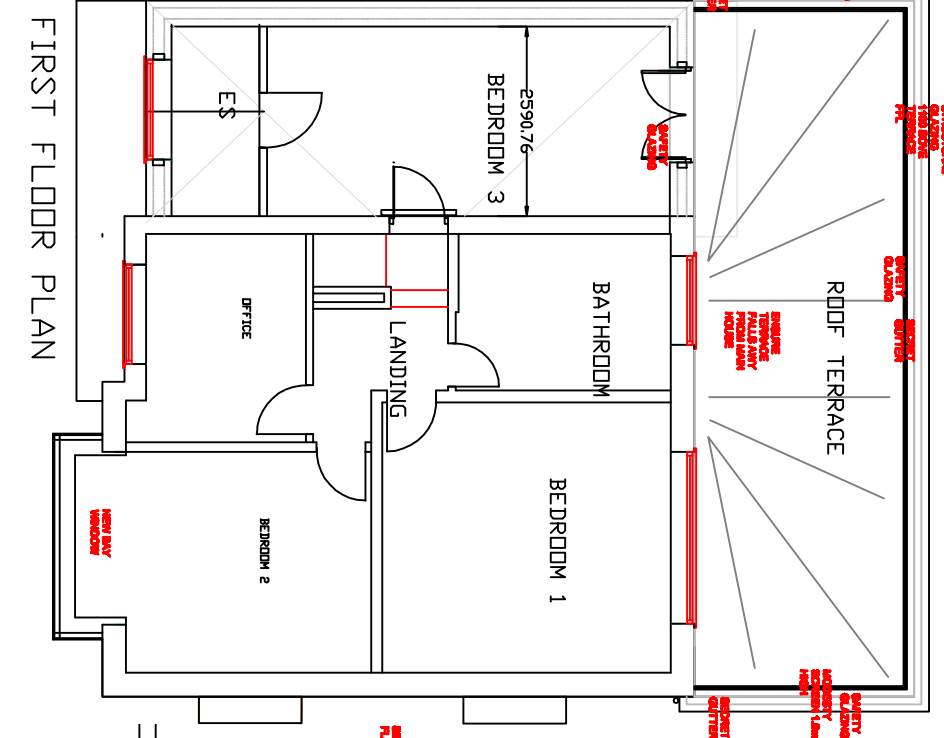


FIRST FLOOR PLAN

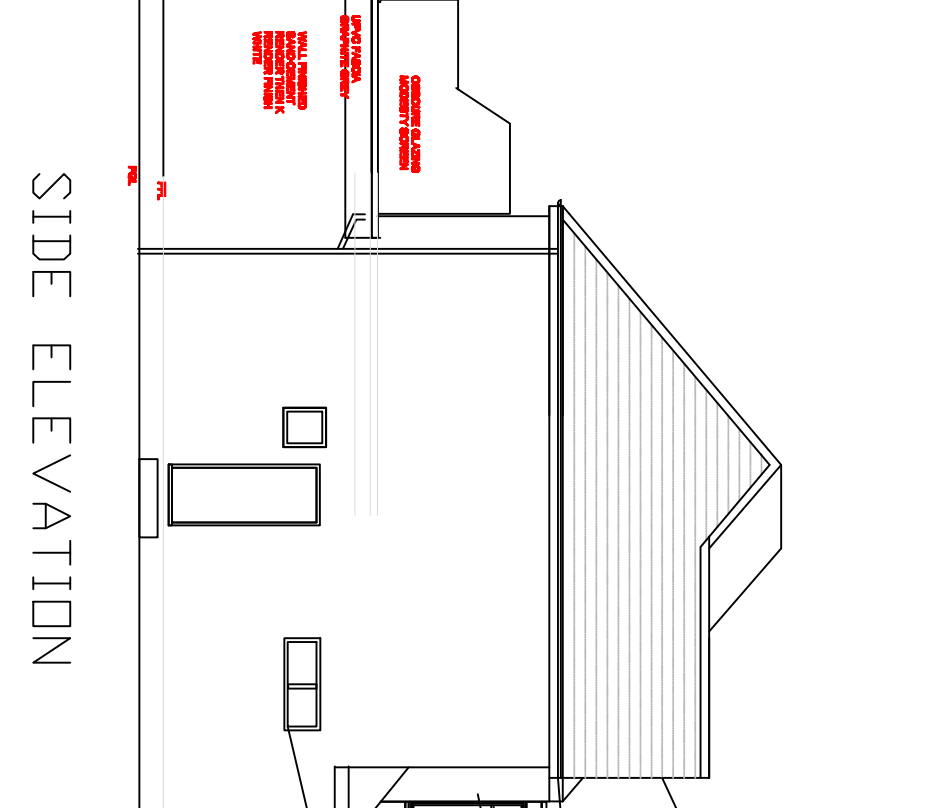


SIDE ELEVATION

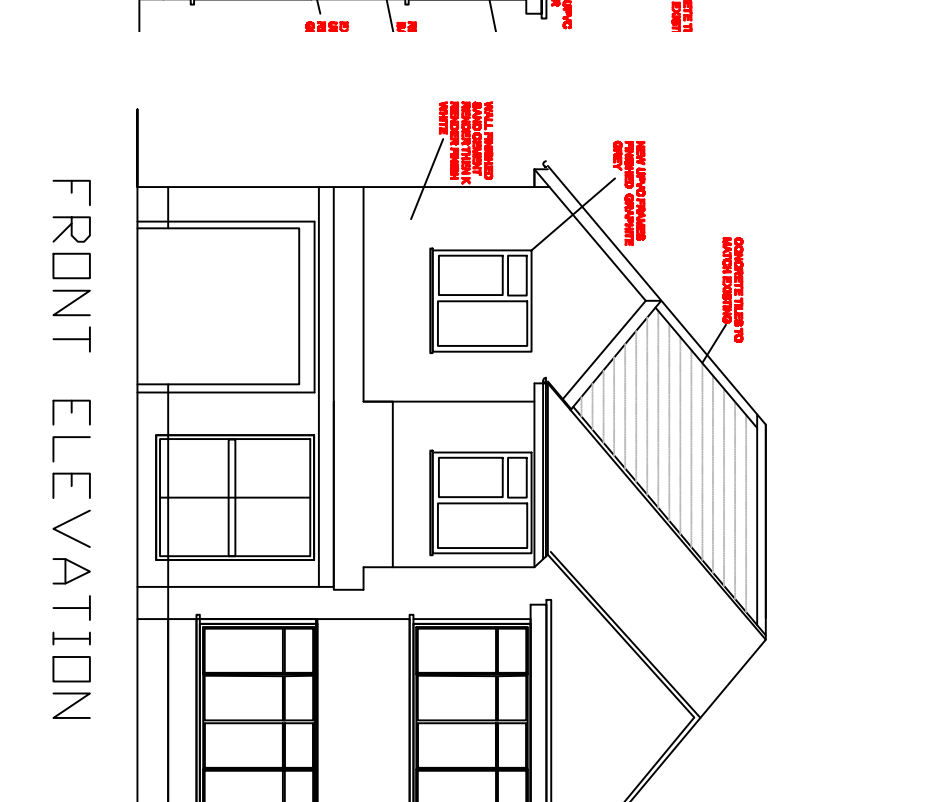

FRONT ELEVATION

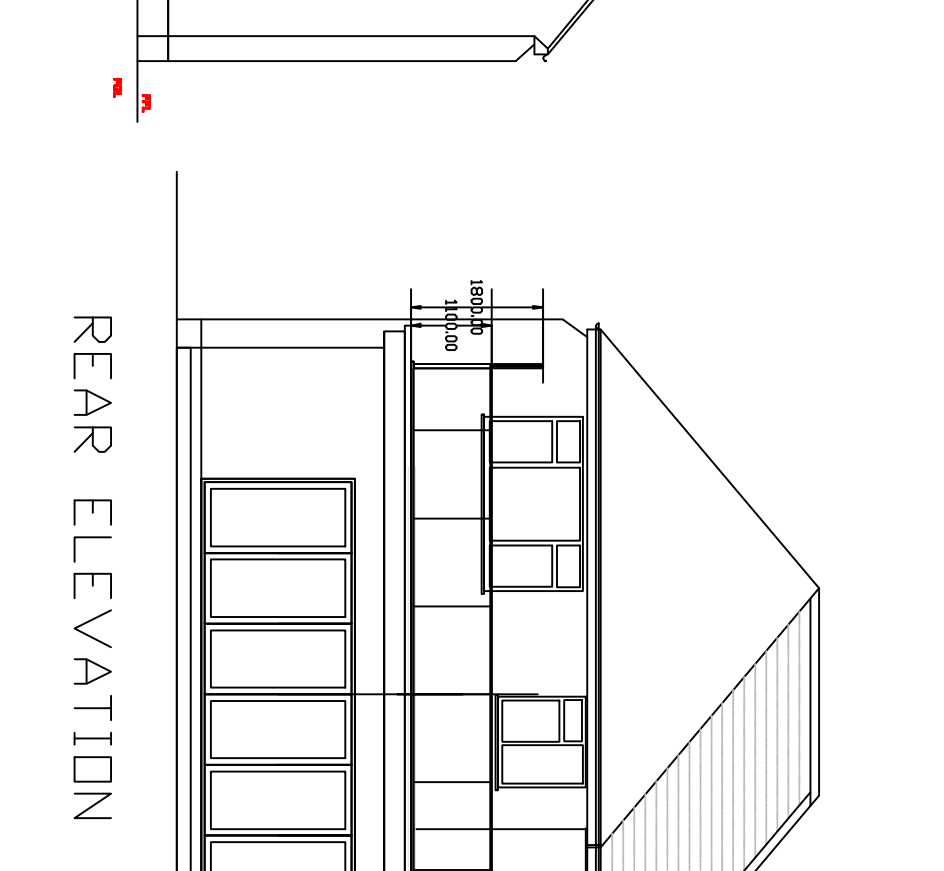


REAR ELEVATION

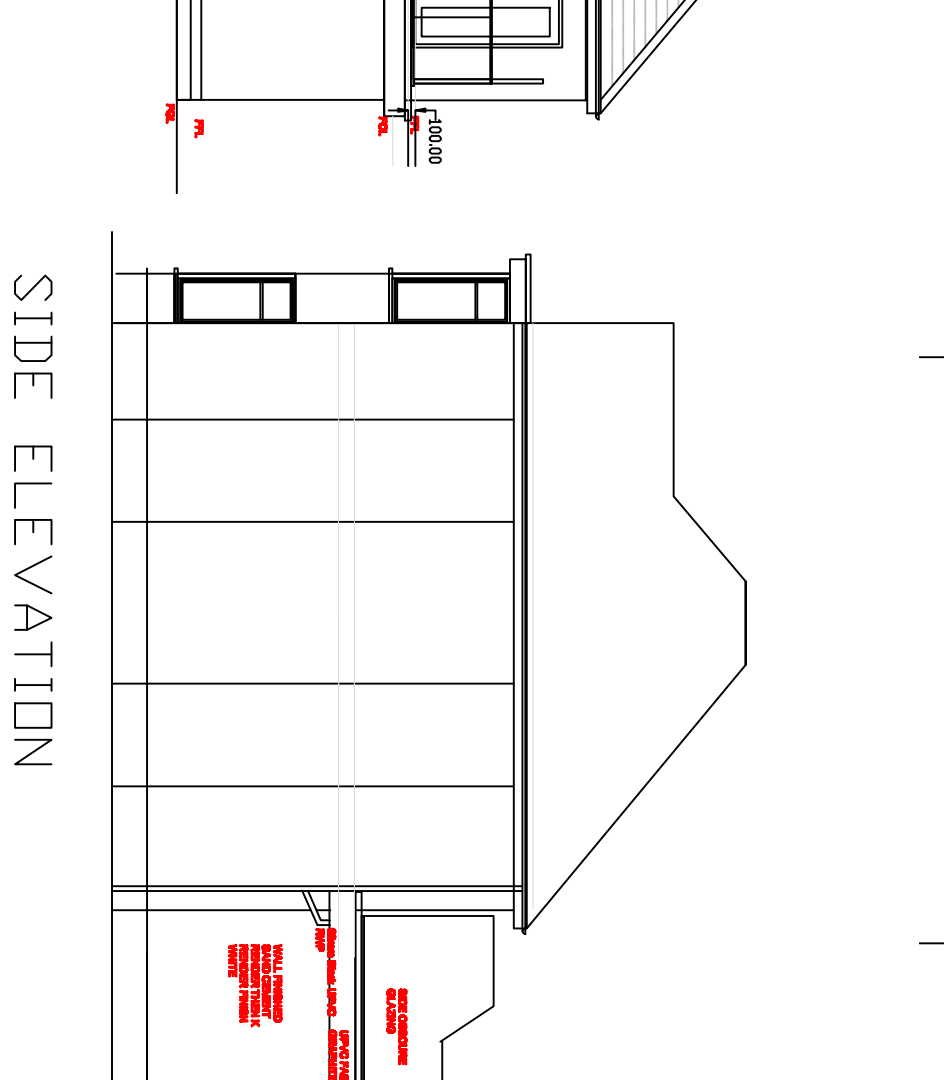


SIDE ELEVATION

LOCATION PLAN 1/1250


© Crown Copyright and database rights 2022 OS. Licence no. A2000046095

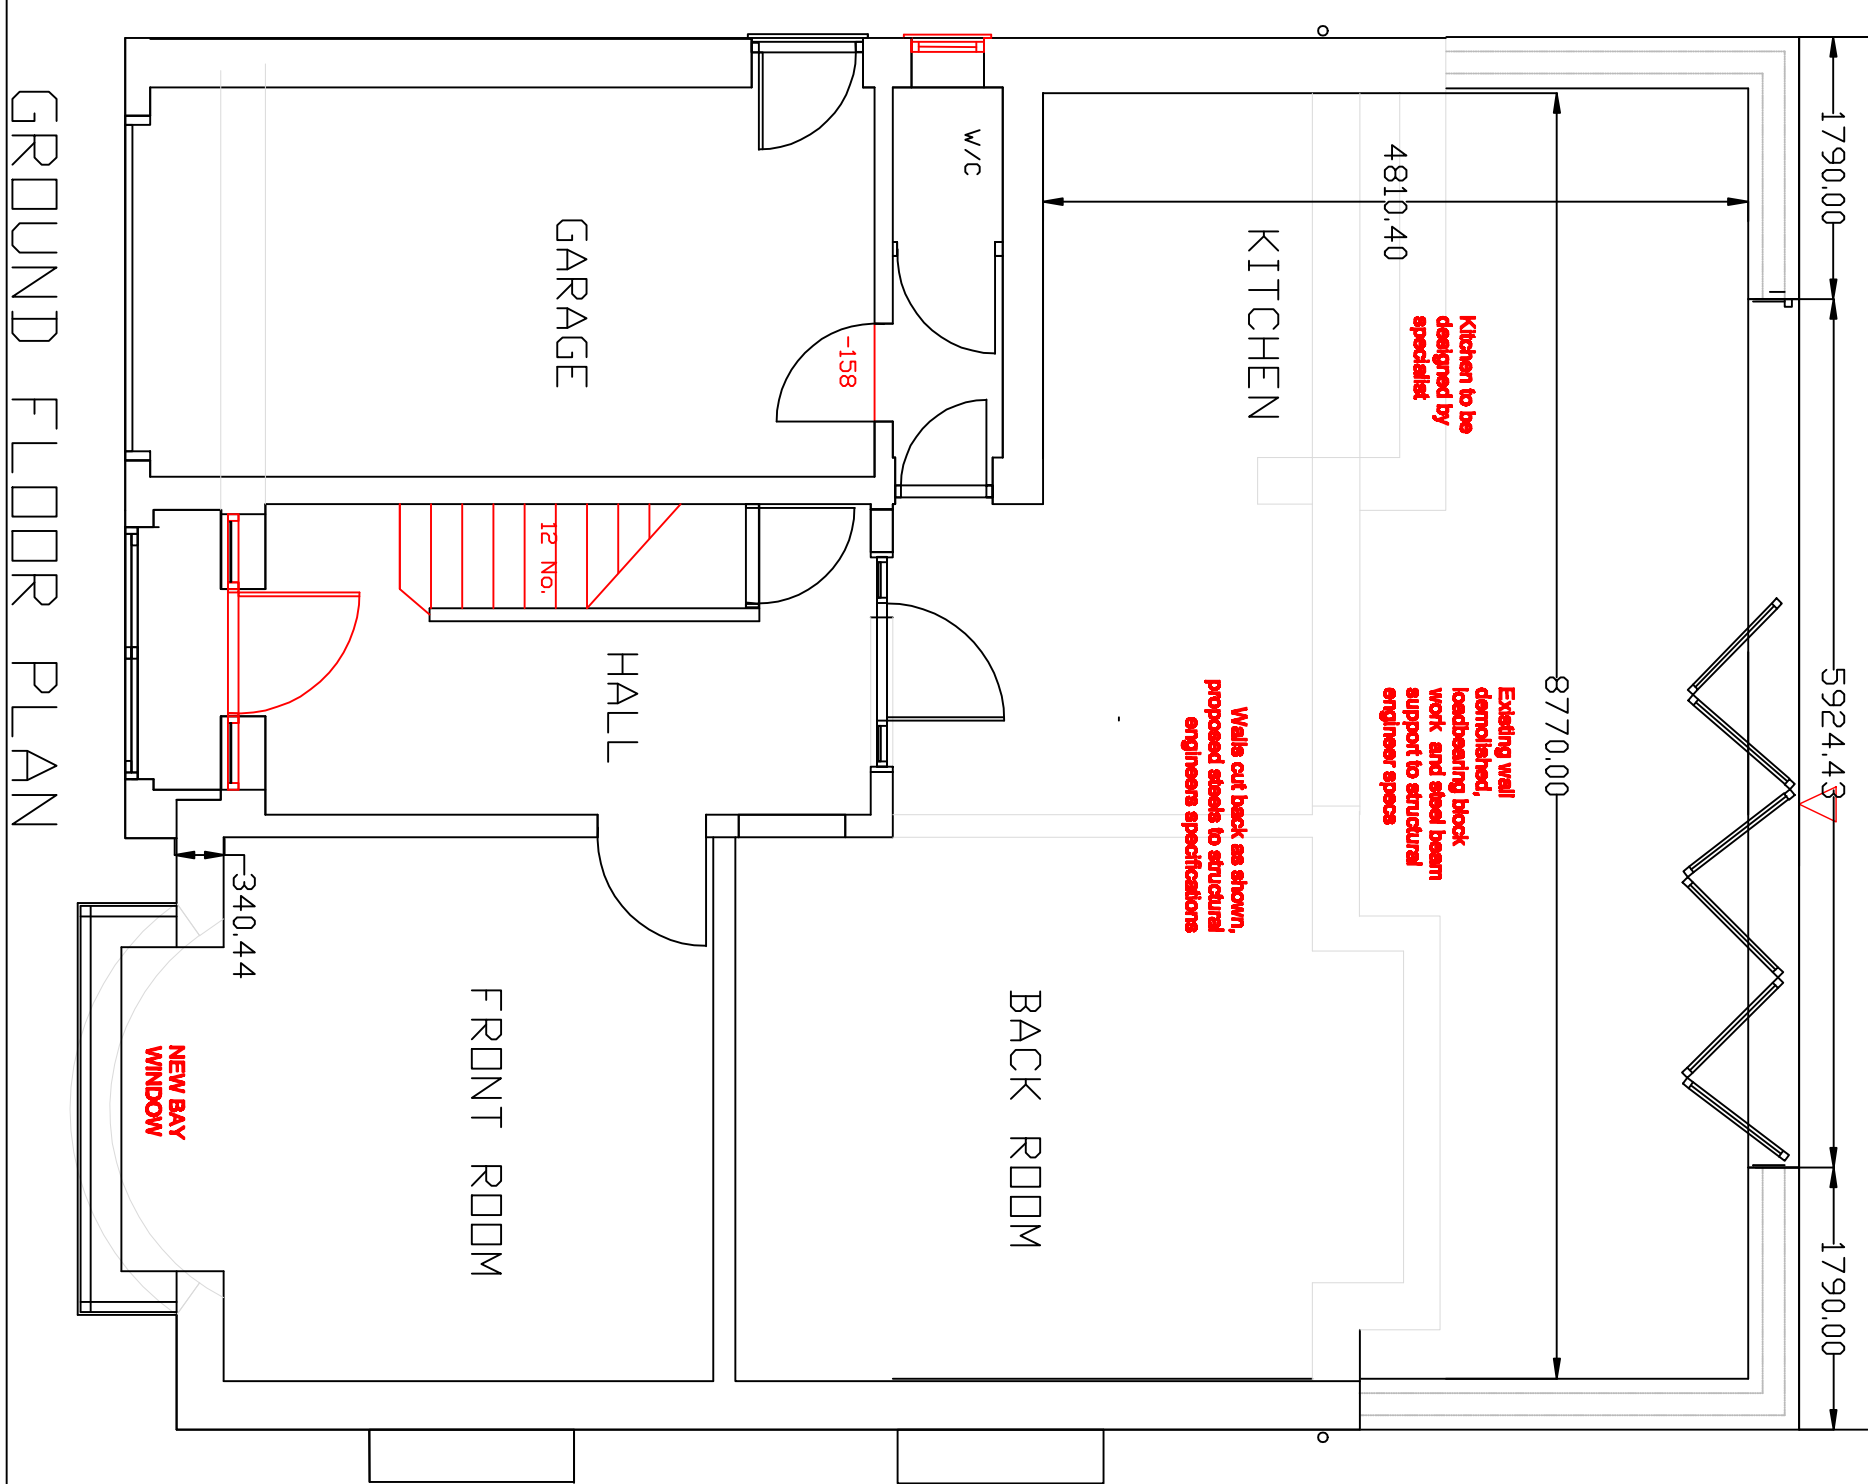

GROUND FLOOR PLAN

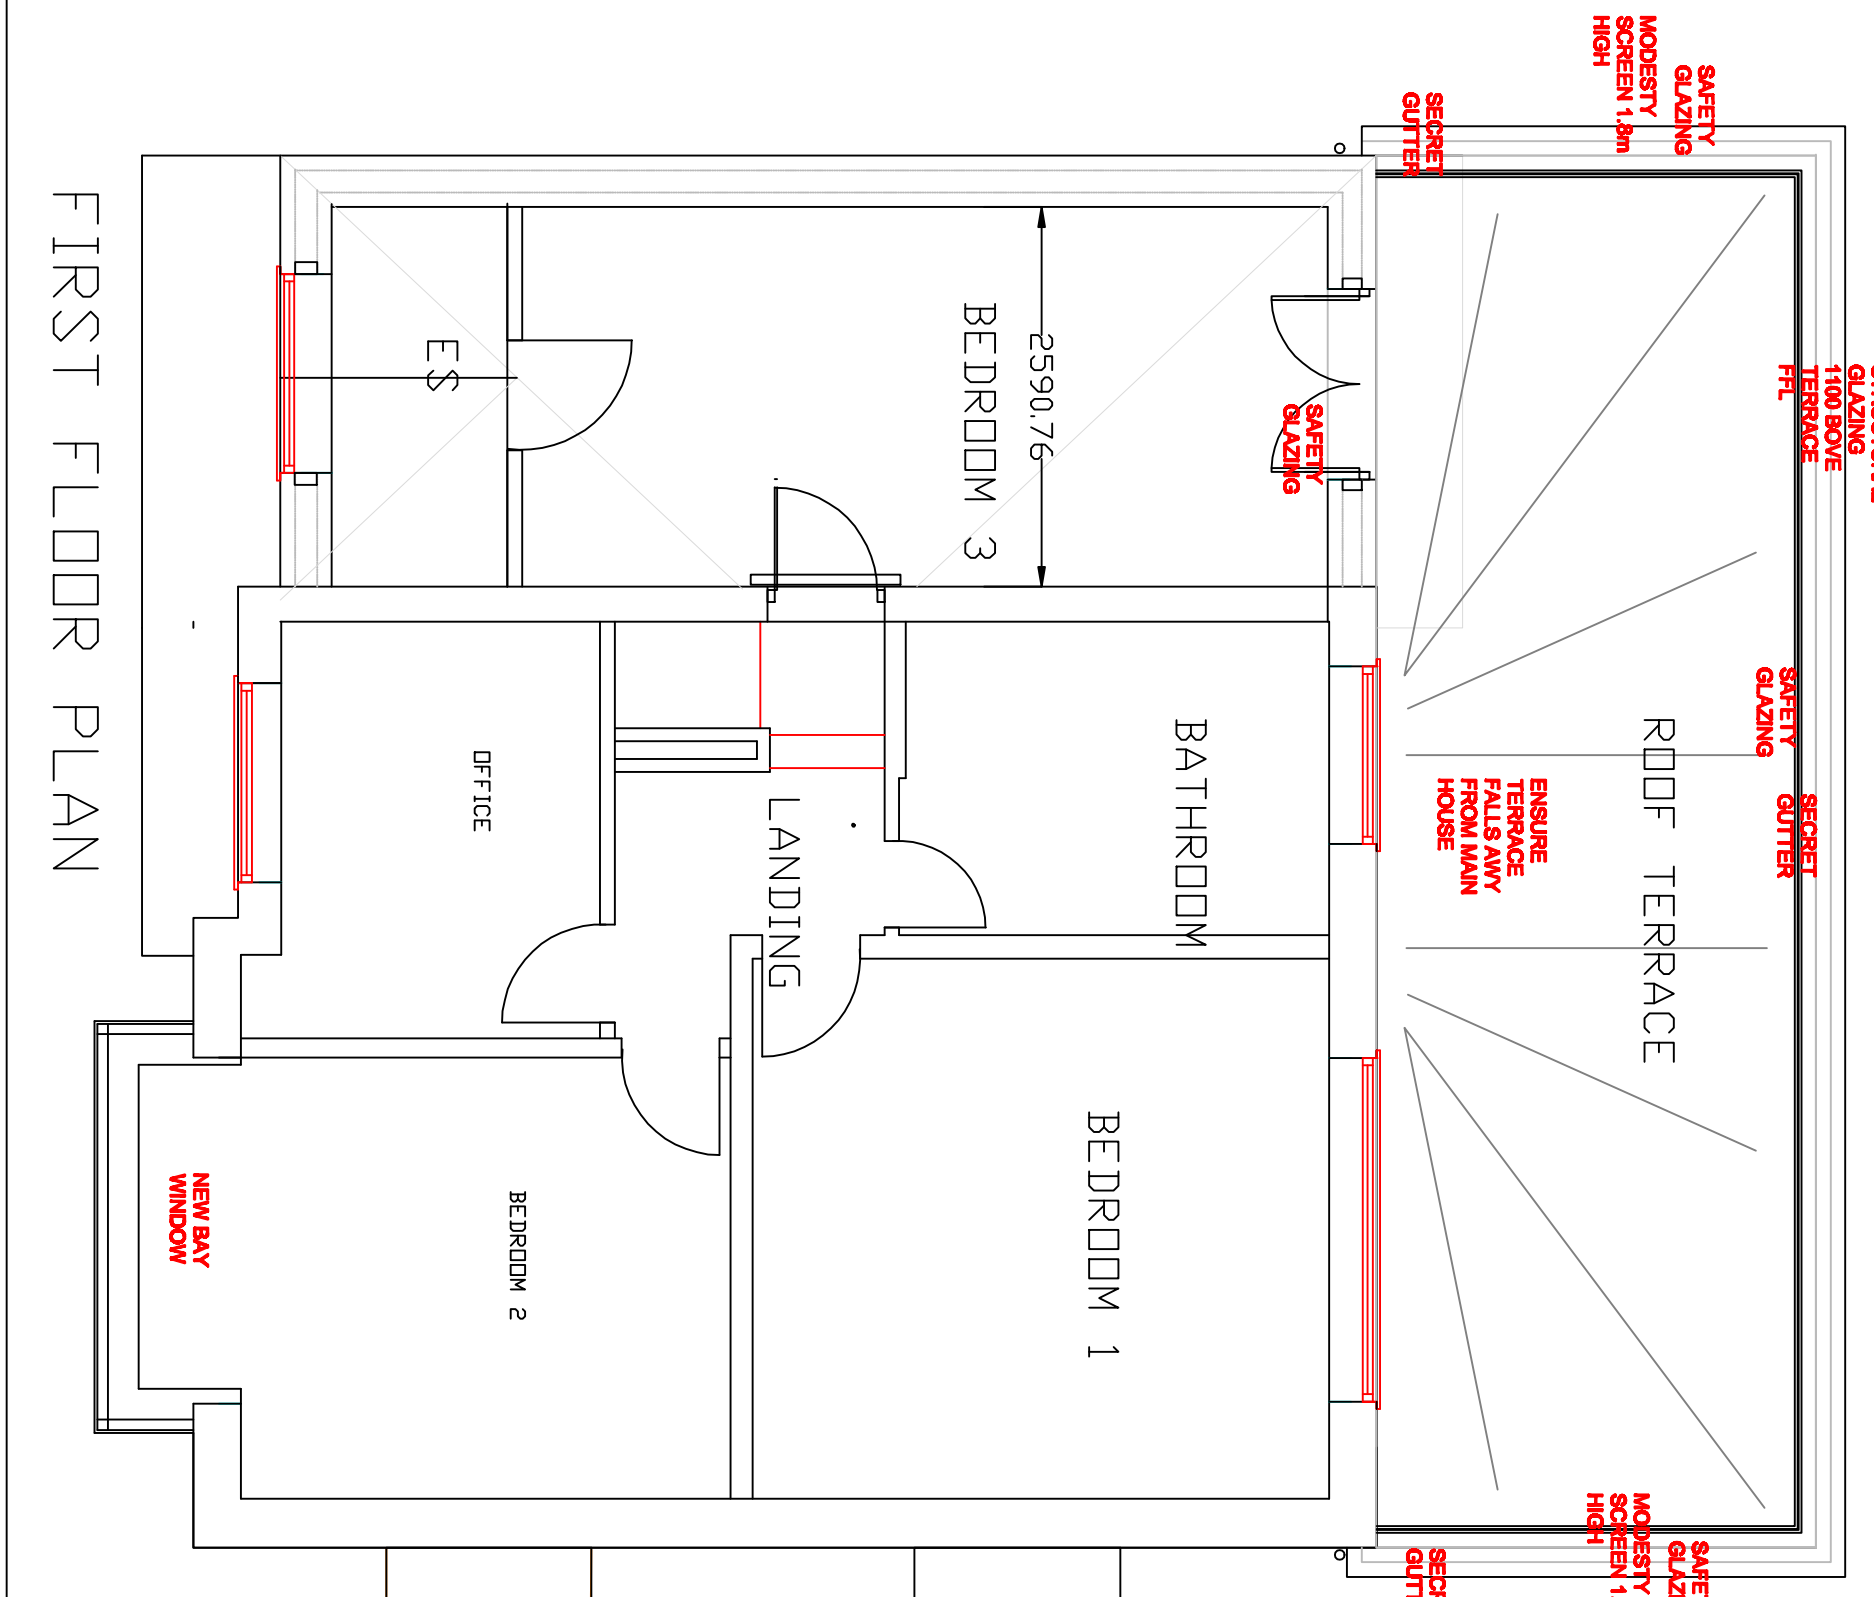

FIRST FLOOR PLAN

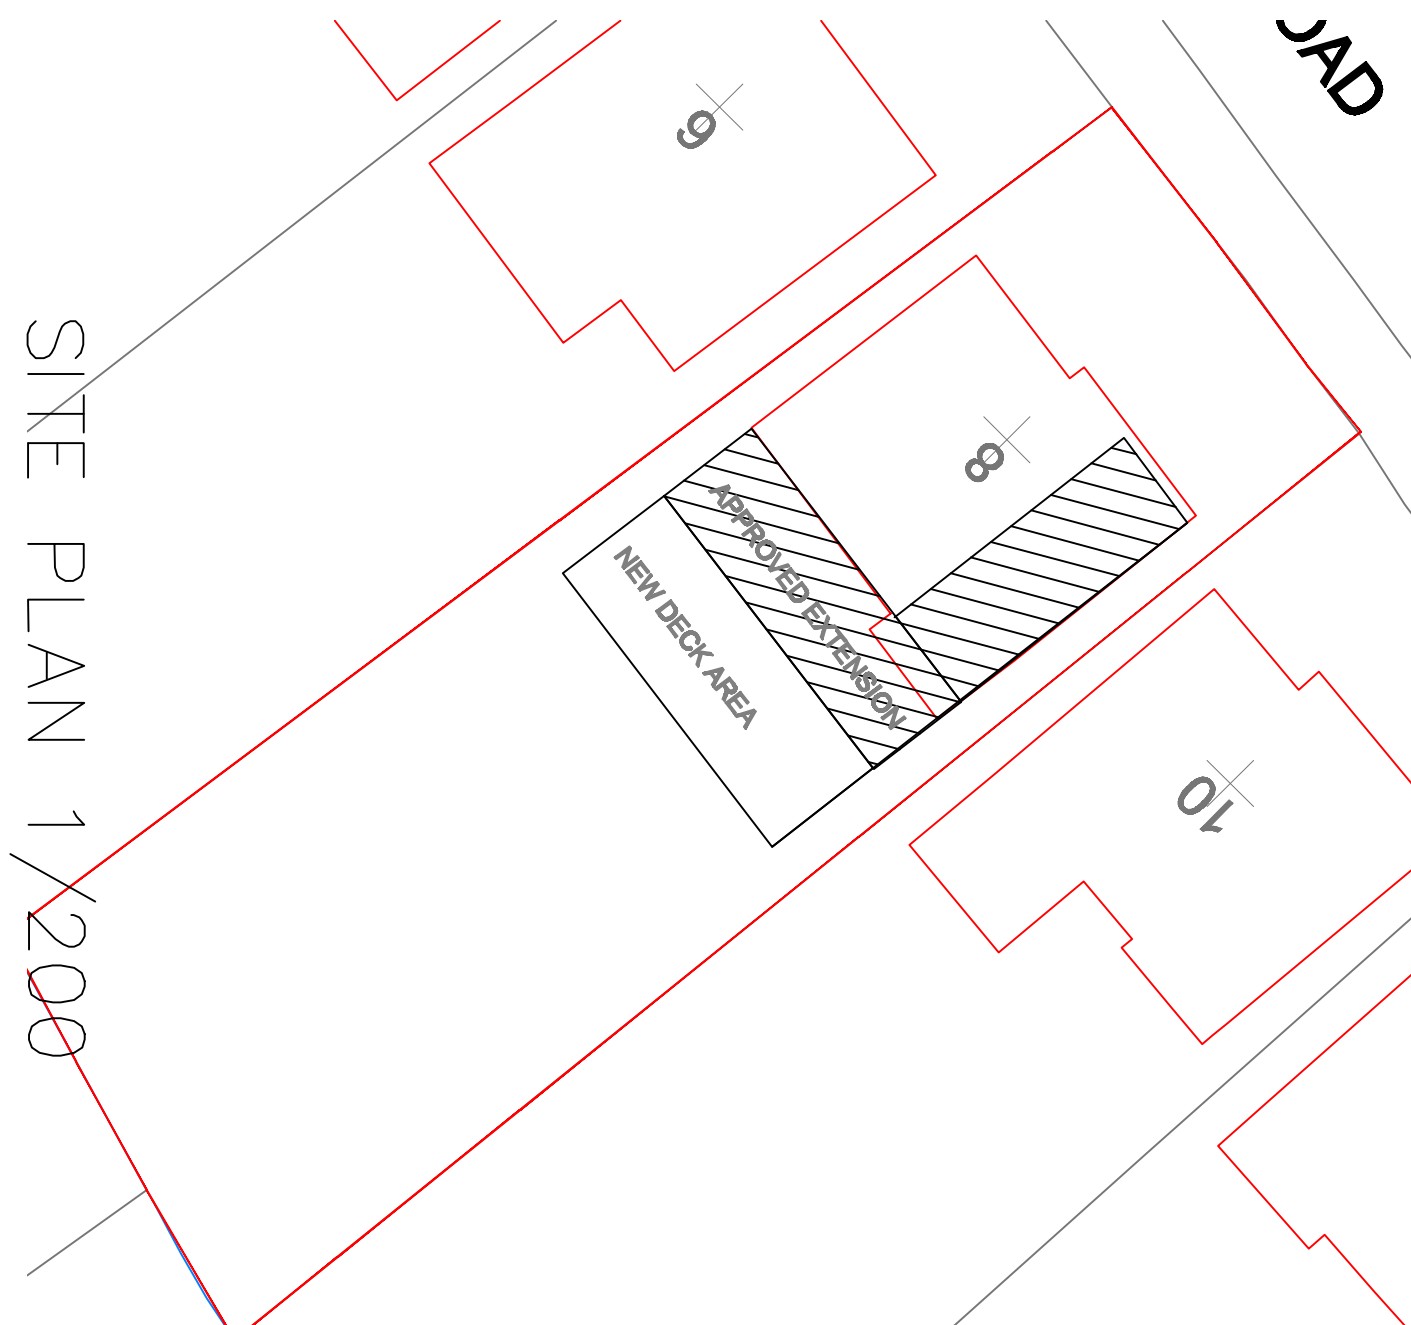

SITE PLAN 1/200



BLOCK PLAN 1/500

FORM FF GLAZED TERRACE 07/23
REPLACE BAY WINDOW 07/23
REVISIONS
SCALE 1/100 DATE JUL Y 2022 DRAWN CHECKED
1/50
CLIENT MR N LOWREY
TITLE
EXTENSIONS TO 8 DINGLE ROAD MIDDLETON M241W

DRAWING No. 0.1b