



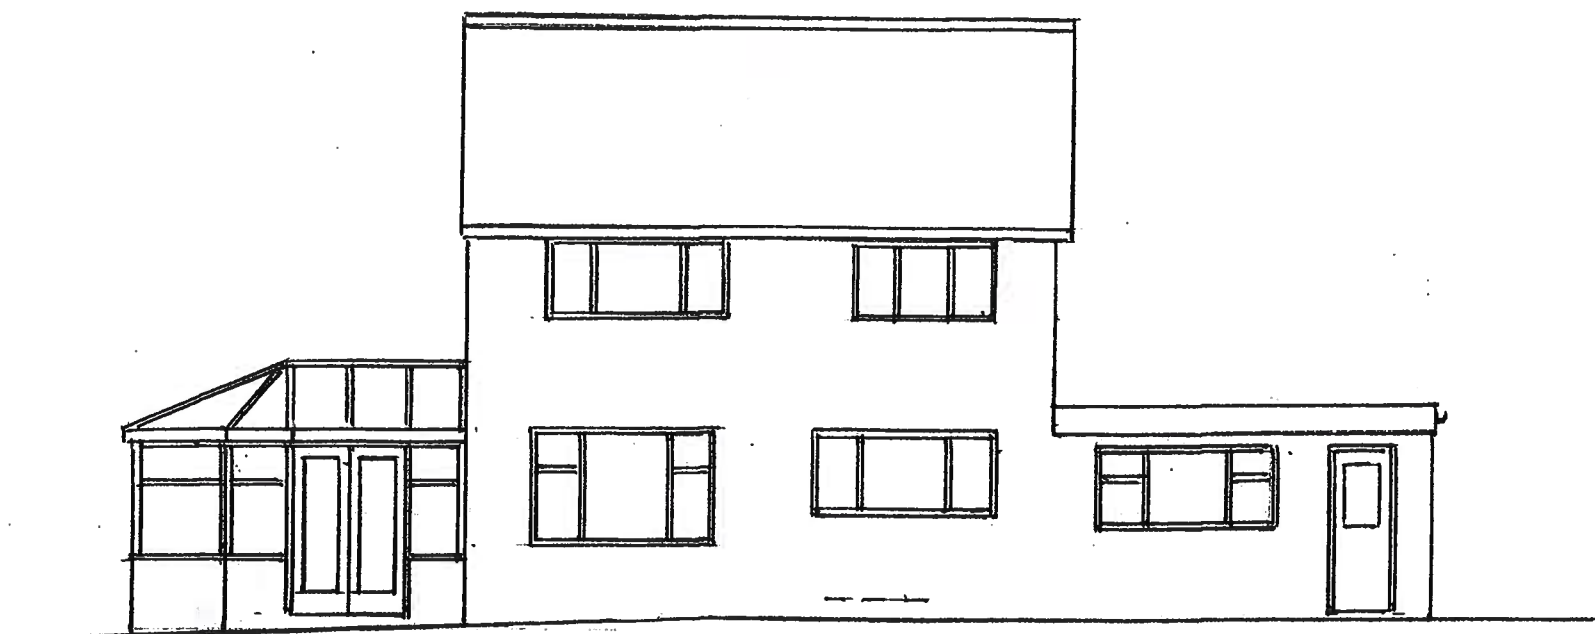


EXISTING REAR ELEVATION

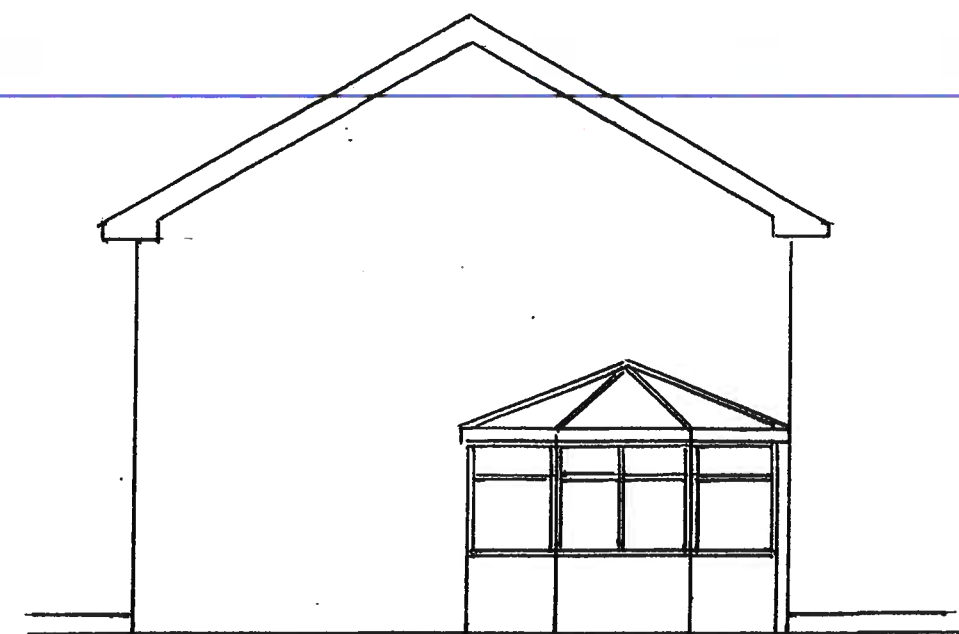



EXISTING SIDE ELEVATION



EXISTING FRONT ELEVATION

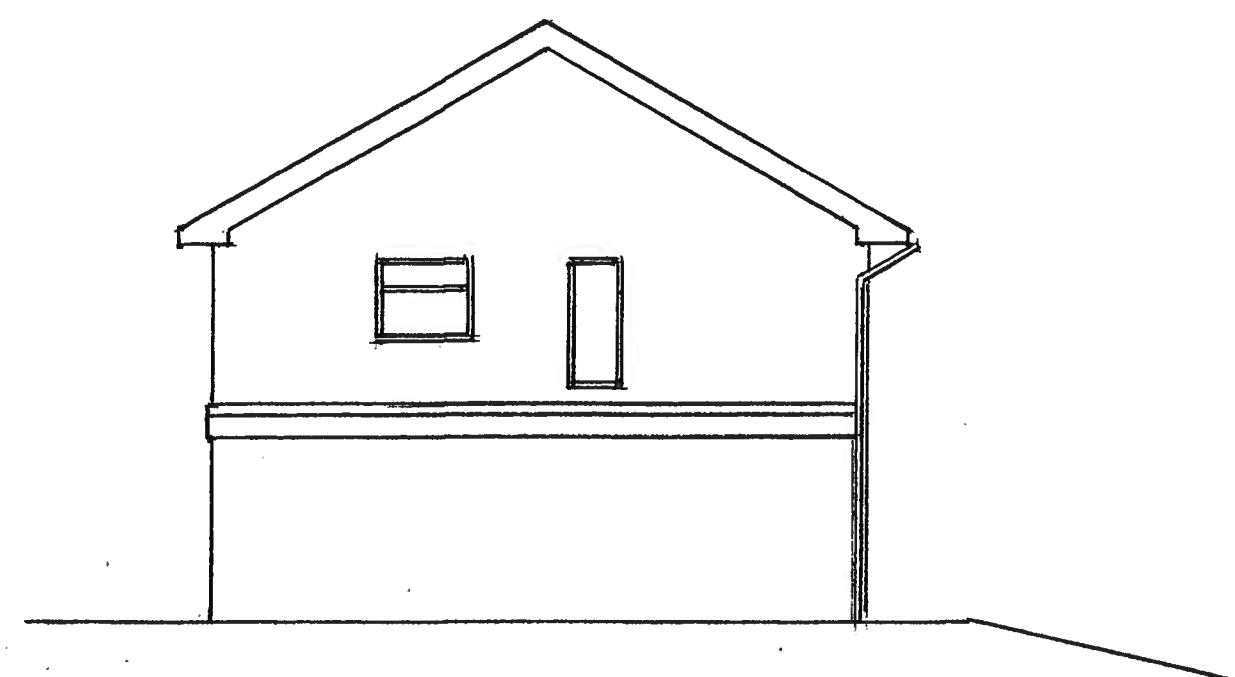

EXISTING SIDE ELEVATION

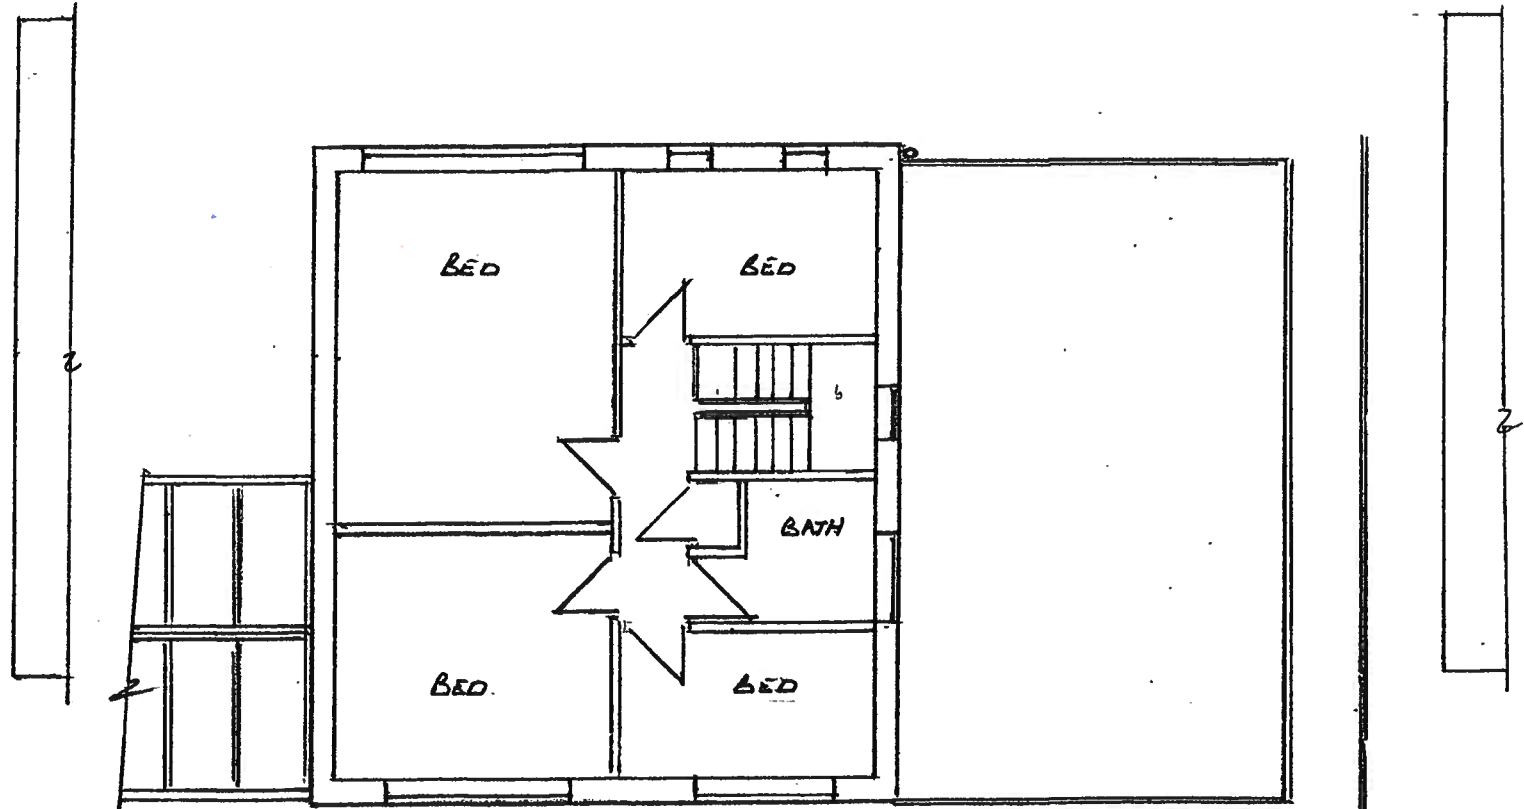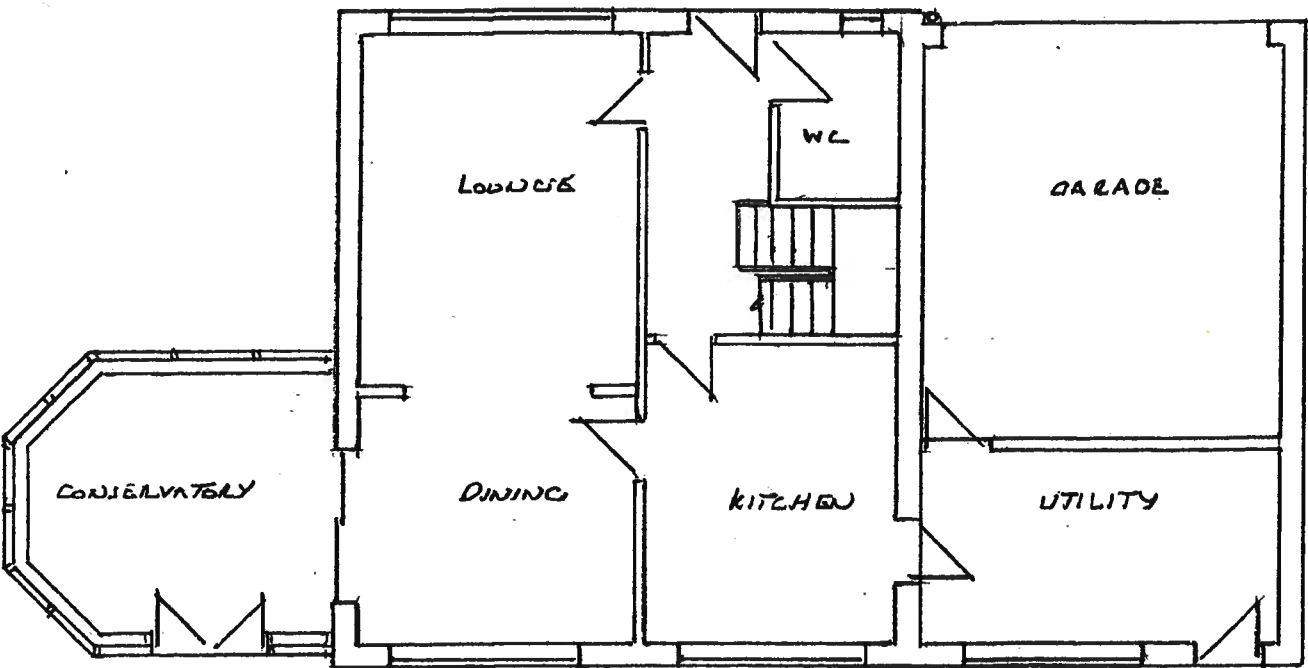

Thompson Designs
 Tel 0161 705 1458 Mob 07884 318634

Sheet 1
 Existing Plans
 29 Brooklands Court
 Rochdale OL11 4ET
 Scale 1:100 @ A3 Date September 2022