



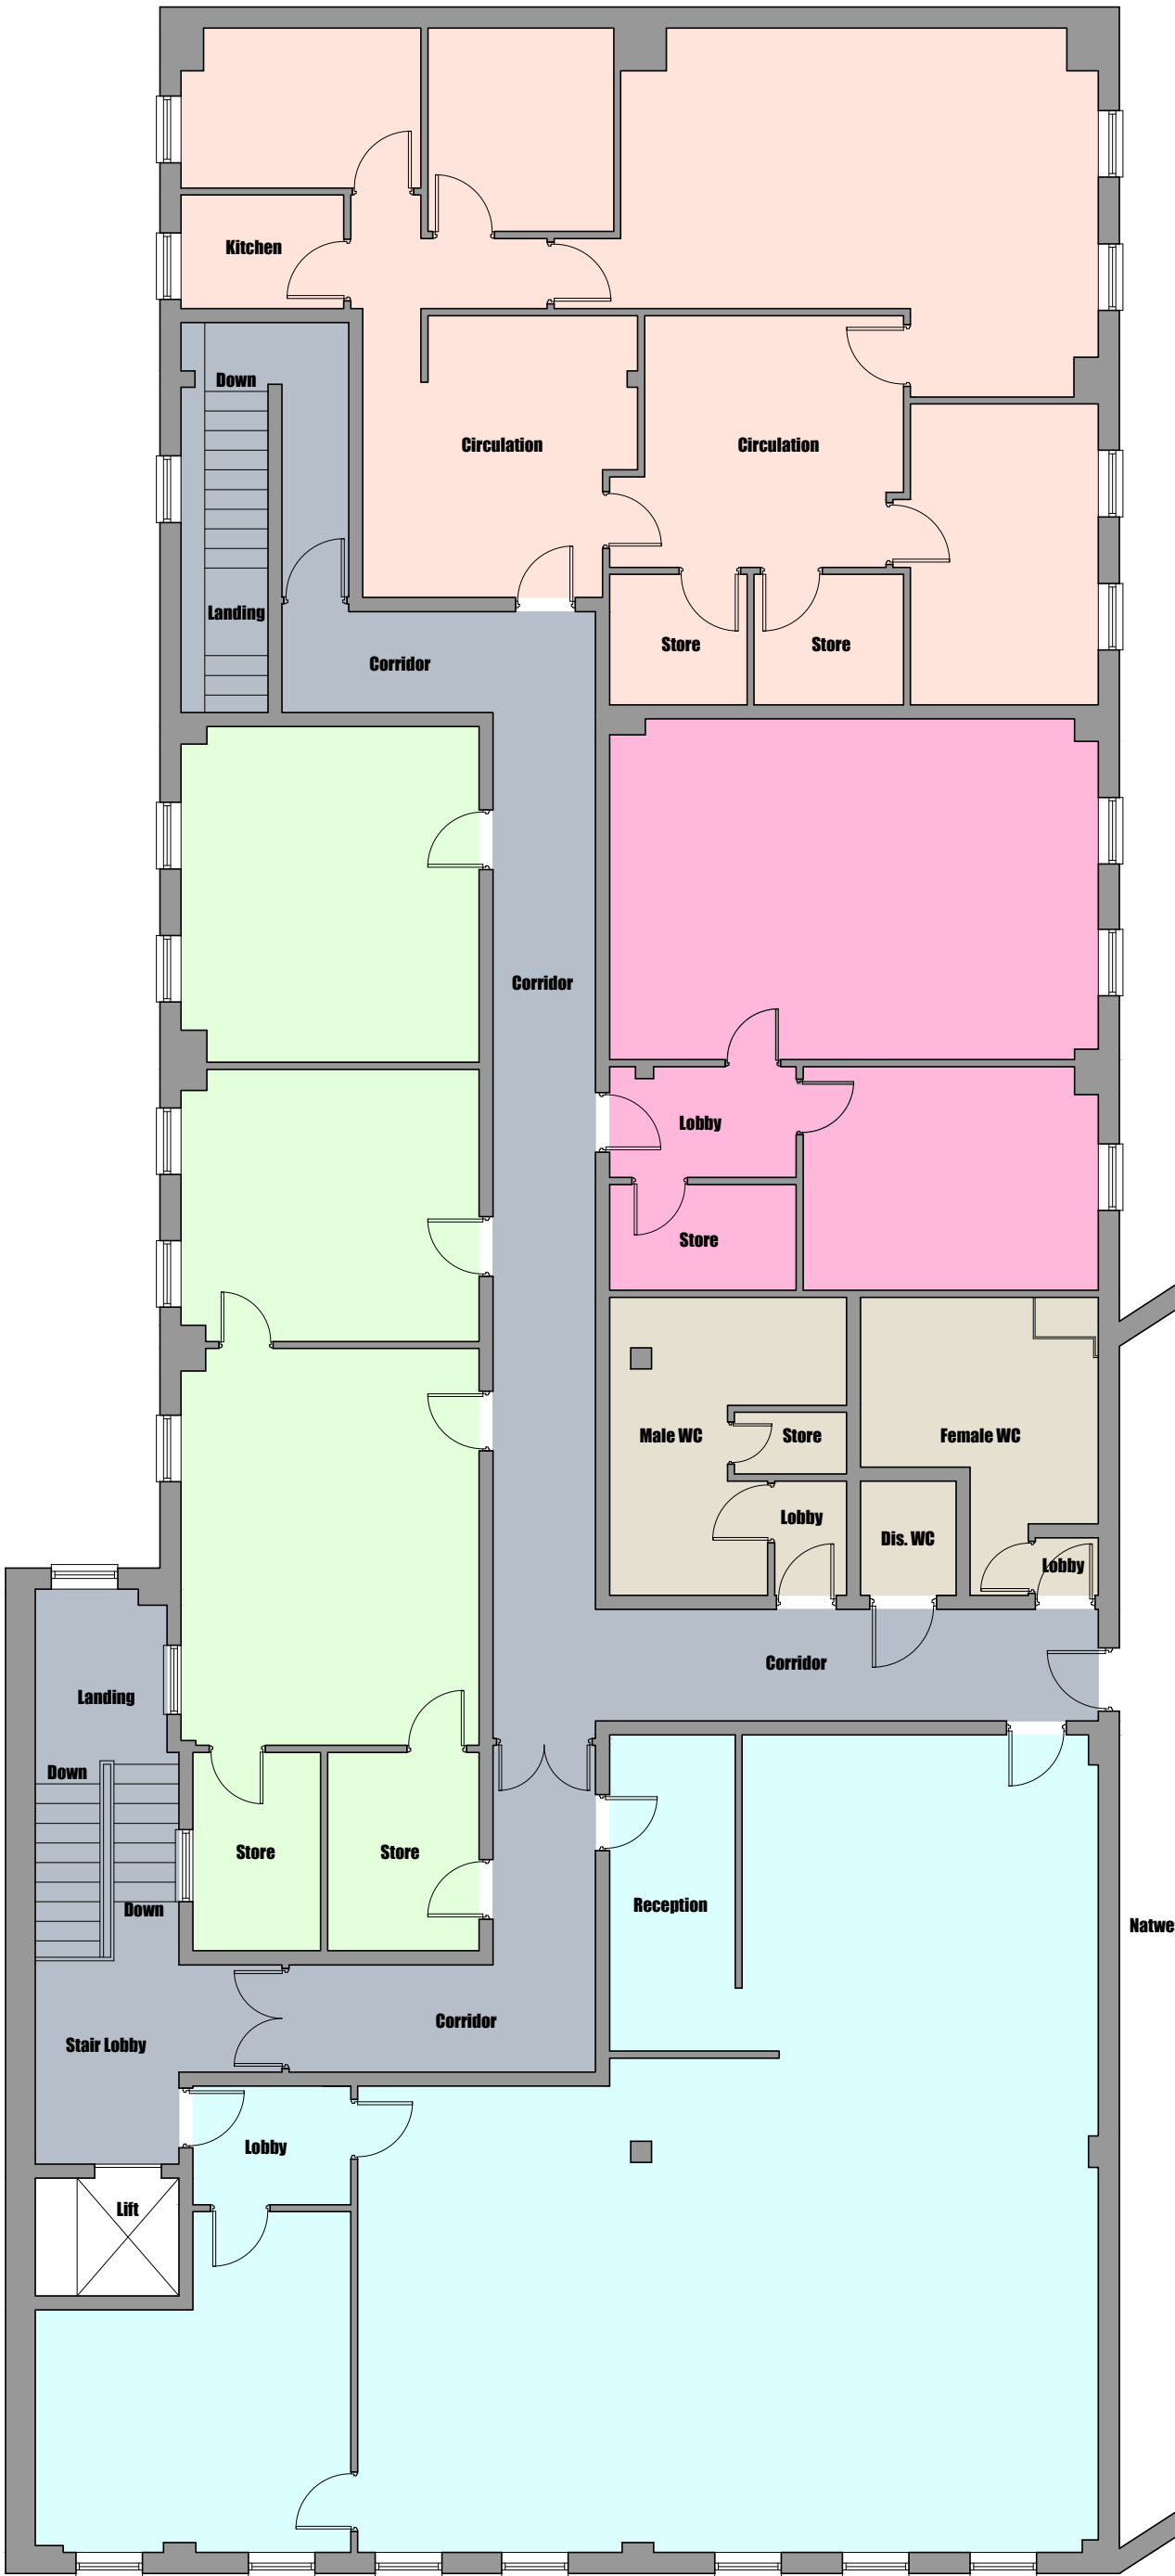


First Floor Plan

Conway Architectural Design shall have no responsibility for any use made of this document other than for that which it was prepared and issued. This drawing should not be scaled. Work to figured dimensions only. All dimensions and levels to be checked on site. No building work is to be started until all relevant approvals are in place. Any discrepancies should be reported to Conway Architectural Design. This drawing should not be reproduced without written permission from Conway Architectural Design. **Standard Building Regs Notes are to be provided by Conway Architectural Design prior to a building regs application being submitted.**

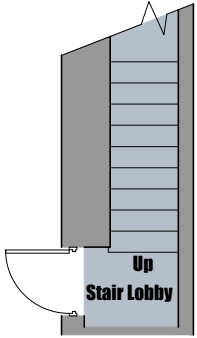

Part Ground Floor Plan

- Office 01
- Office 02
- Office 03
- Office 04
- Toilet Facilities
- Circulation

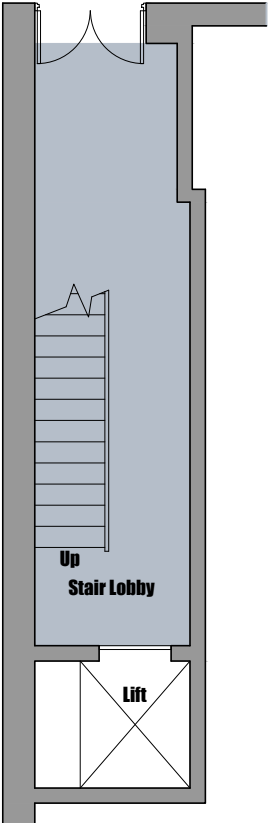

Part Ground Floor Plan

**Conway
Architectural
Design**

6 Conway Close
Alkrington
Middleton
Manchester, M24 1EW

E: conway-design@outlook.com

JOB TITLE :	Change Of Use From Offices To Apartments
ADDRESS :	1st Floor Of Midway House, Middleton
DRAWING TITLE :	Existing Floor Plans
SCALE :	1:50 @ A3
DRAWN : xxx	DATE : 27.09.22