


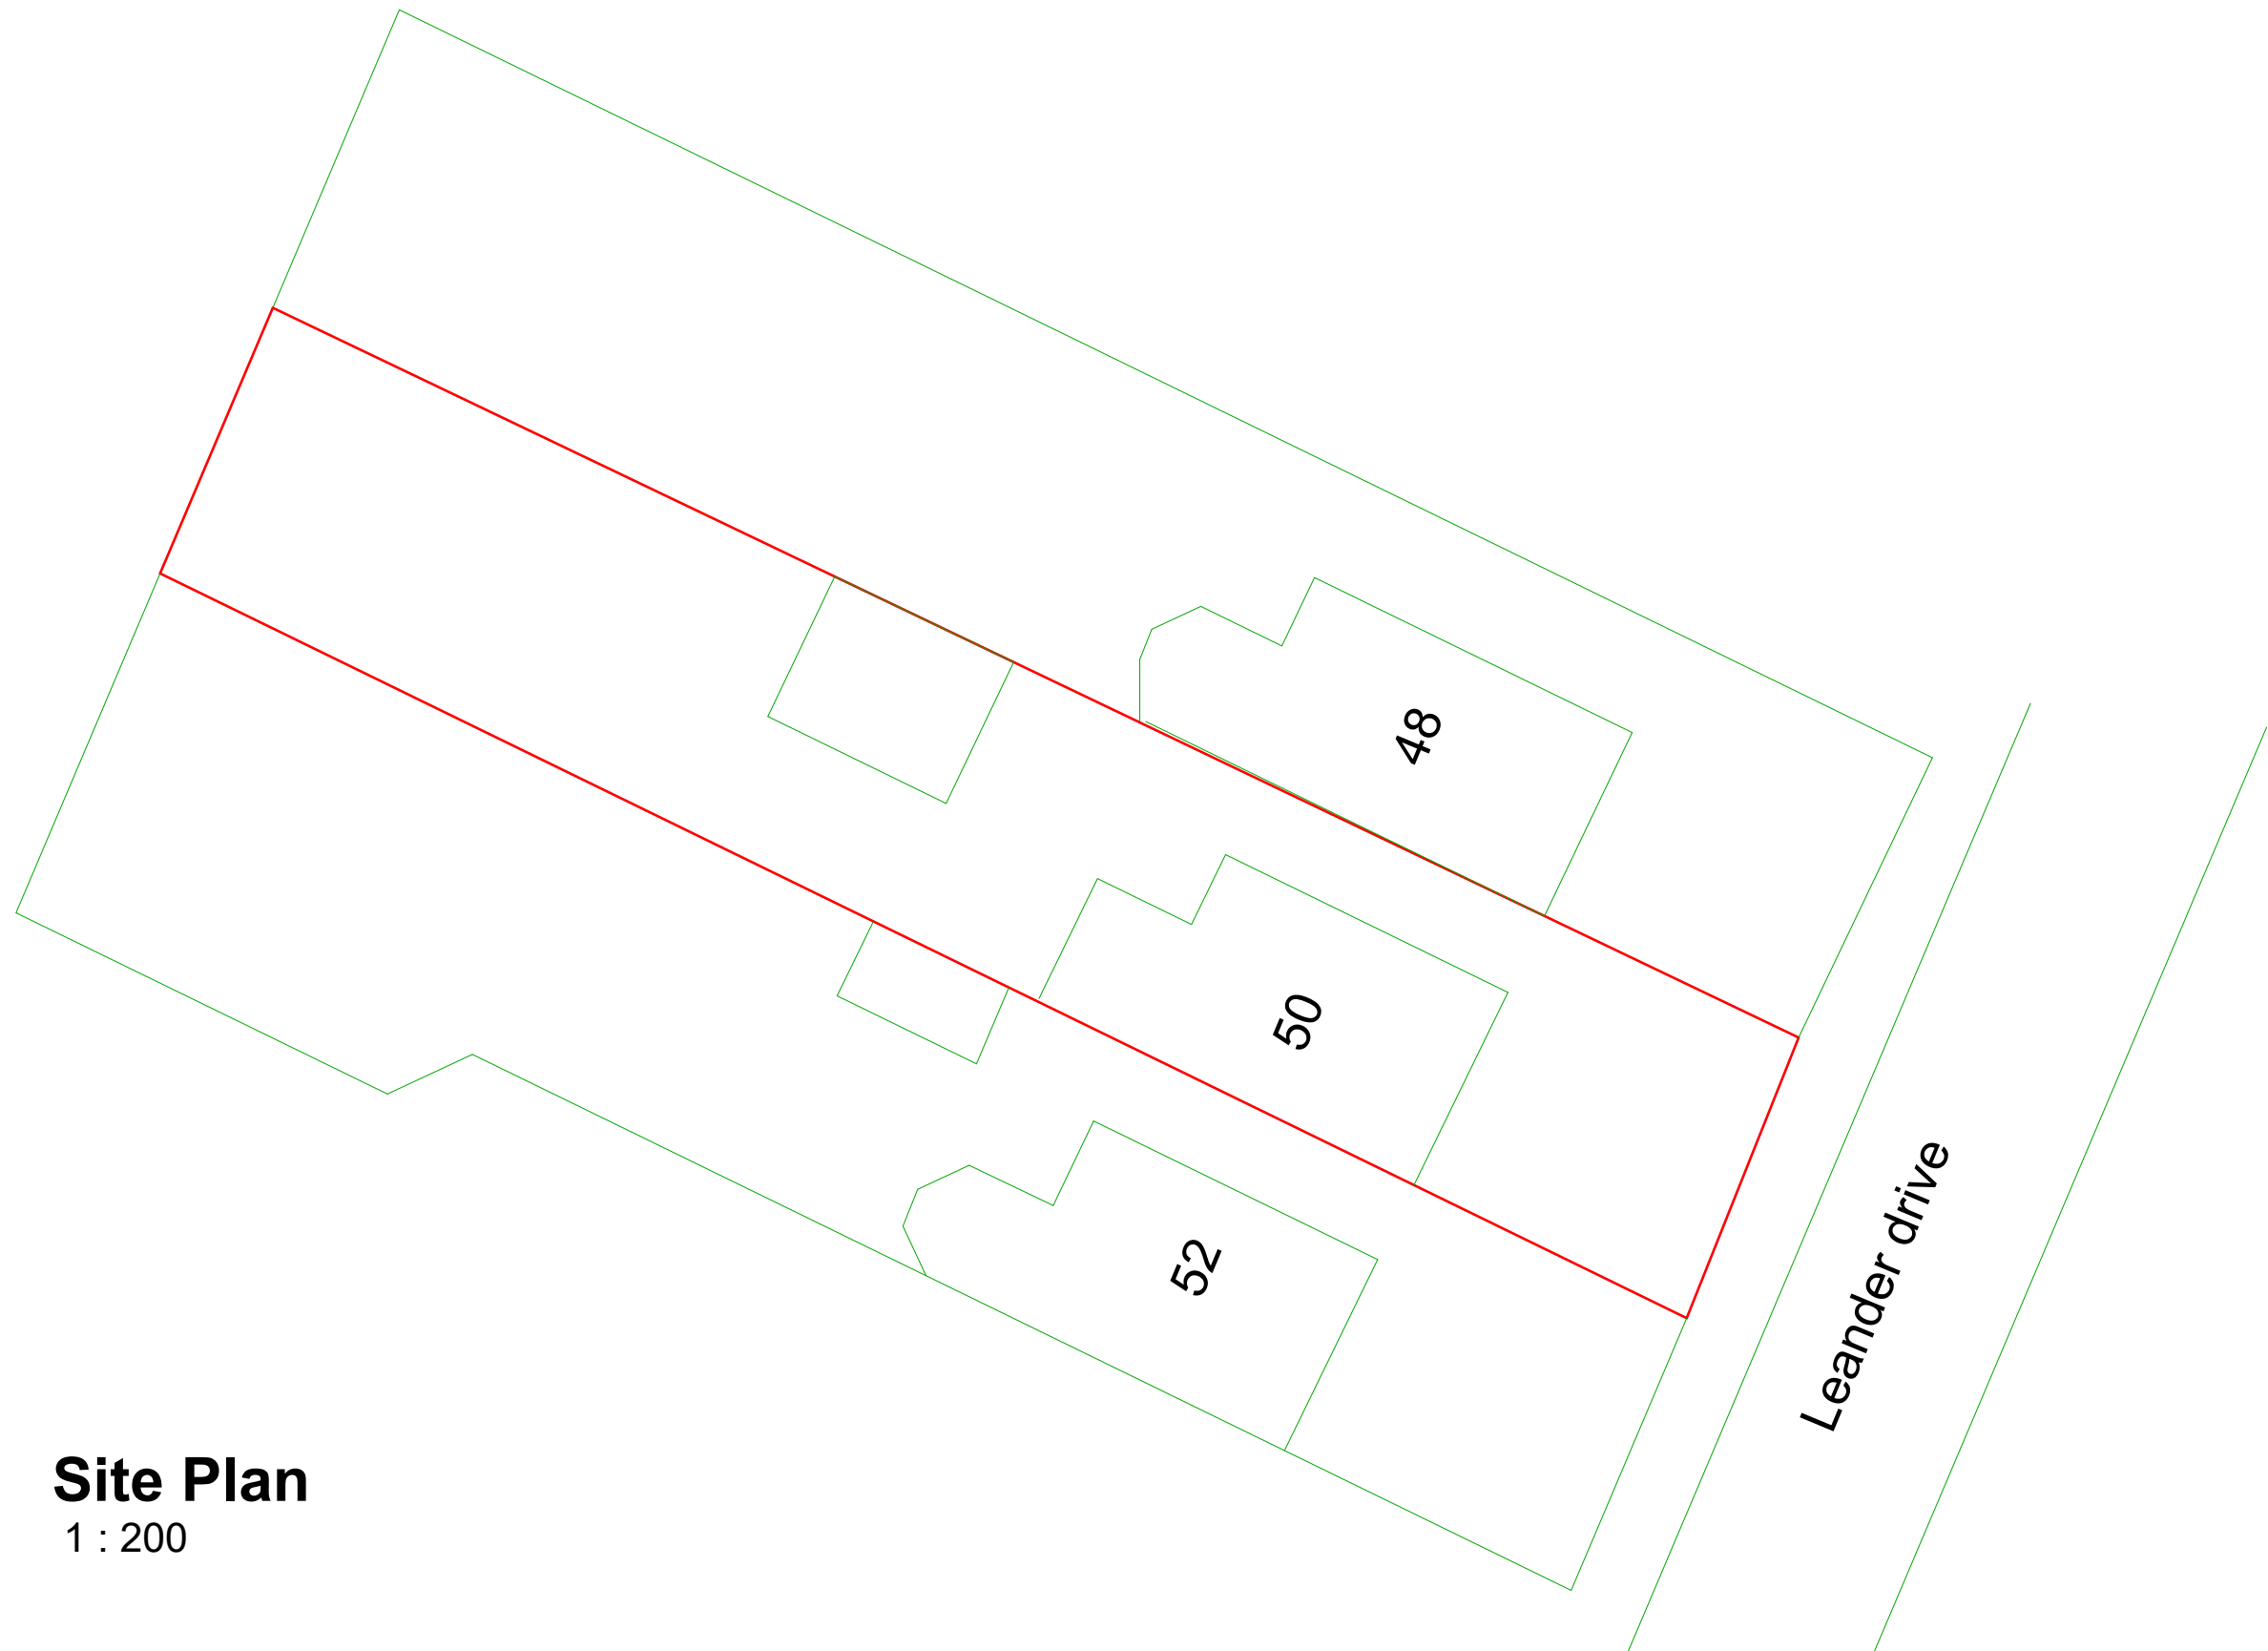

Site Plan
1 : 200



M1 Architecture Ltd
www.m1architecture.co.uk
0800 772 0505 | 01613272011 | 07506237914
322 Platt Lane Manchester M14 7DA

PURPOSE OF ISSUE	PROJECT	Address 50 Leander Drive		
	SHEET	Date Issue Date	Project number 2226	Scale (@ A3) 1 : 200
		Existing Site plan	Drawn by Author	DRWAING NUMBER 06