




Location Plan
Scale 1:1250



Location Plan
Scale 1:500

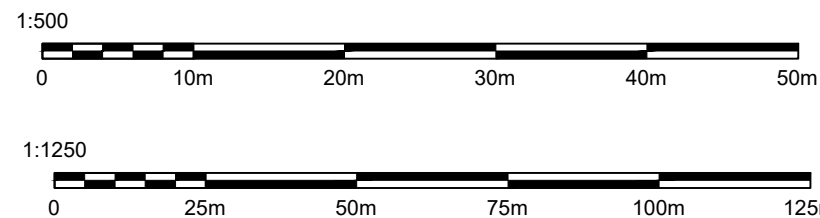

Office: Unit 17, Denton
Enterprise Centre
M34 6PT

Telephone: +44 (0) 161 336 3366
E-mail: sales@granadahome.com

Client:

Mr Andy Turner
225 Manchester New Road,
Middleton, Manchester M24 1JT

AutoCAD Location

D:\BentleyP&PM\Planning Apps\

Drawn: MJD

Scale: As Shown @ A3


Date: 20.01.22

Project / Title:


Permitted Development for
Proposed Single Storey Side Extension

No. SSRE-225MNR-001

Rev. A

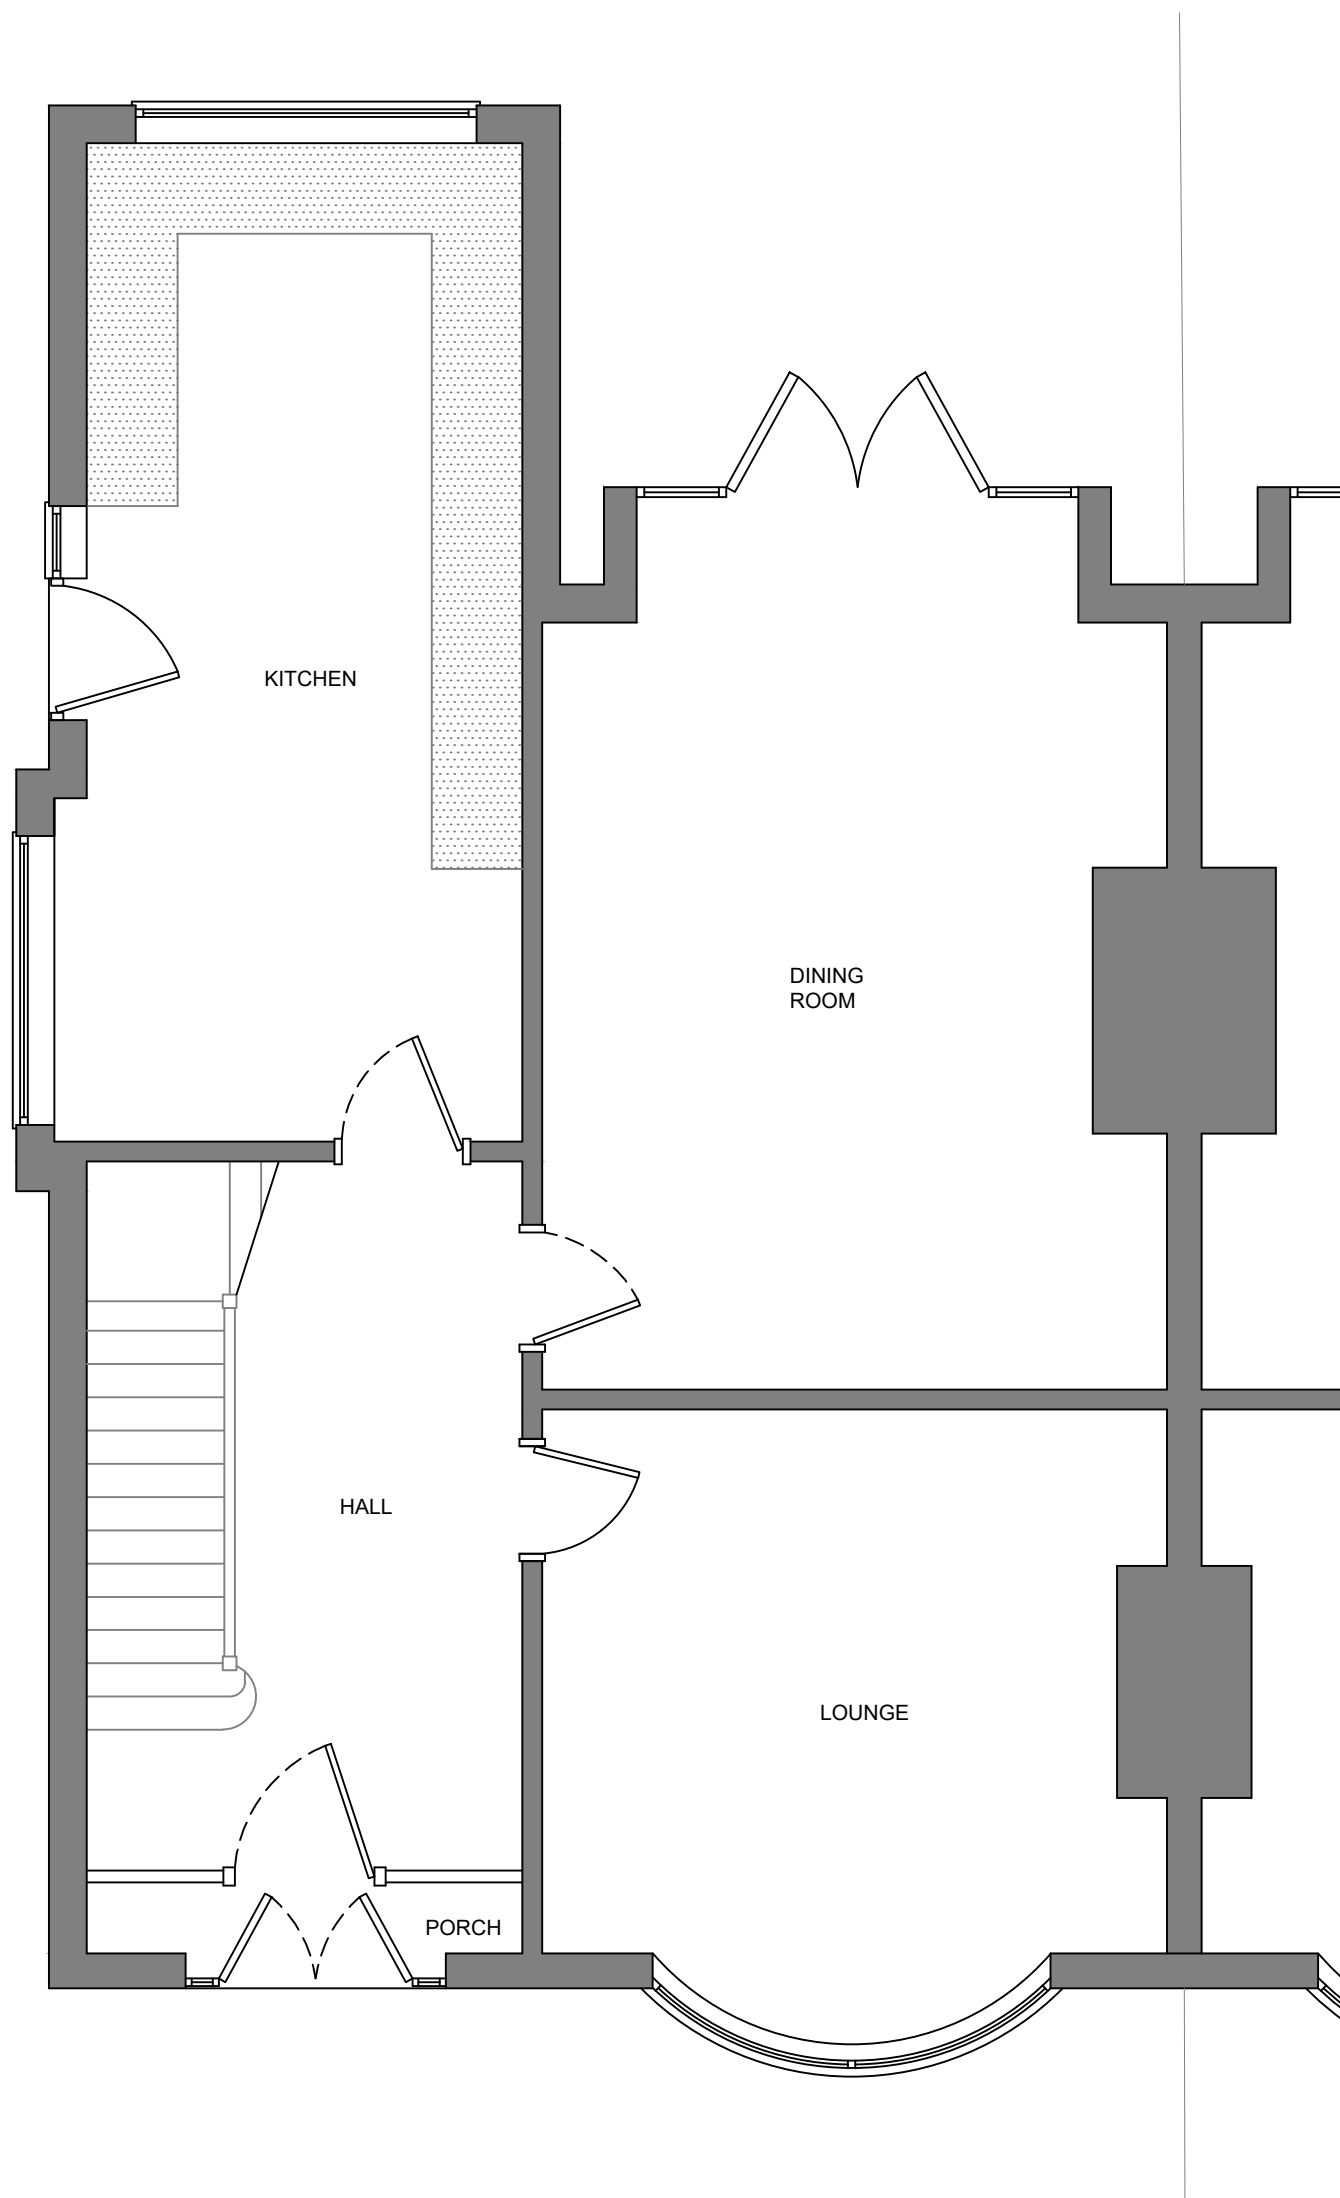

GROUND FLOOR EXISTING
Scale 1:50

 

Office: Unit 17, Denton
Enterprise Centre
M34 6PT


Telephone: +44 (0) 161 336 3366
E-mail: sales@granadahome.com

Client: Mr Andy Turner, 225 Manchester New Road, Middleton M24 1JT


Project / Title: Permitted Development for
Proposed Single Storey Side Extension

AutoCAD Location D:\BentleyP&M\Planning Apps\
Drawn: MJD Scale: As Shown @ A3 Date: 20.01.22

No. SSRE-225MNR-002

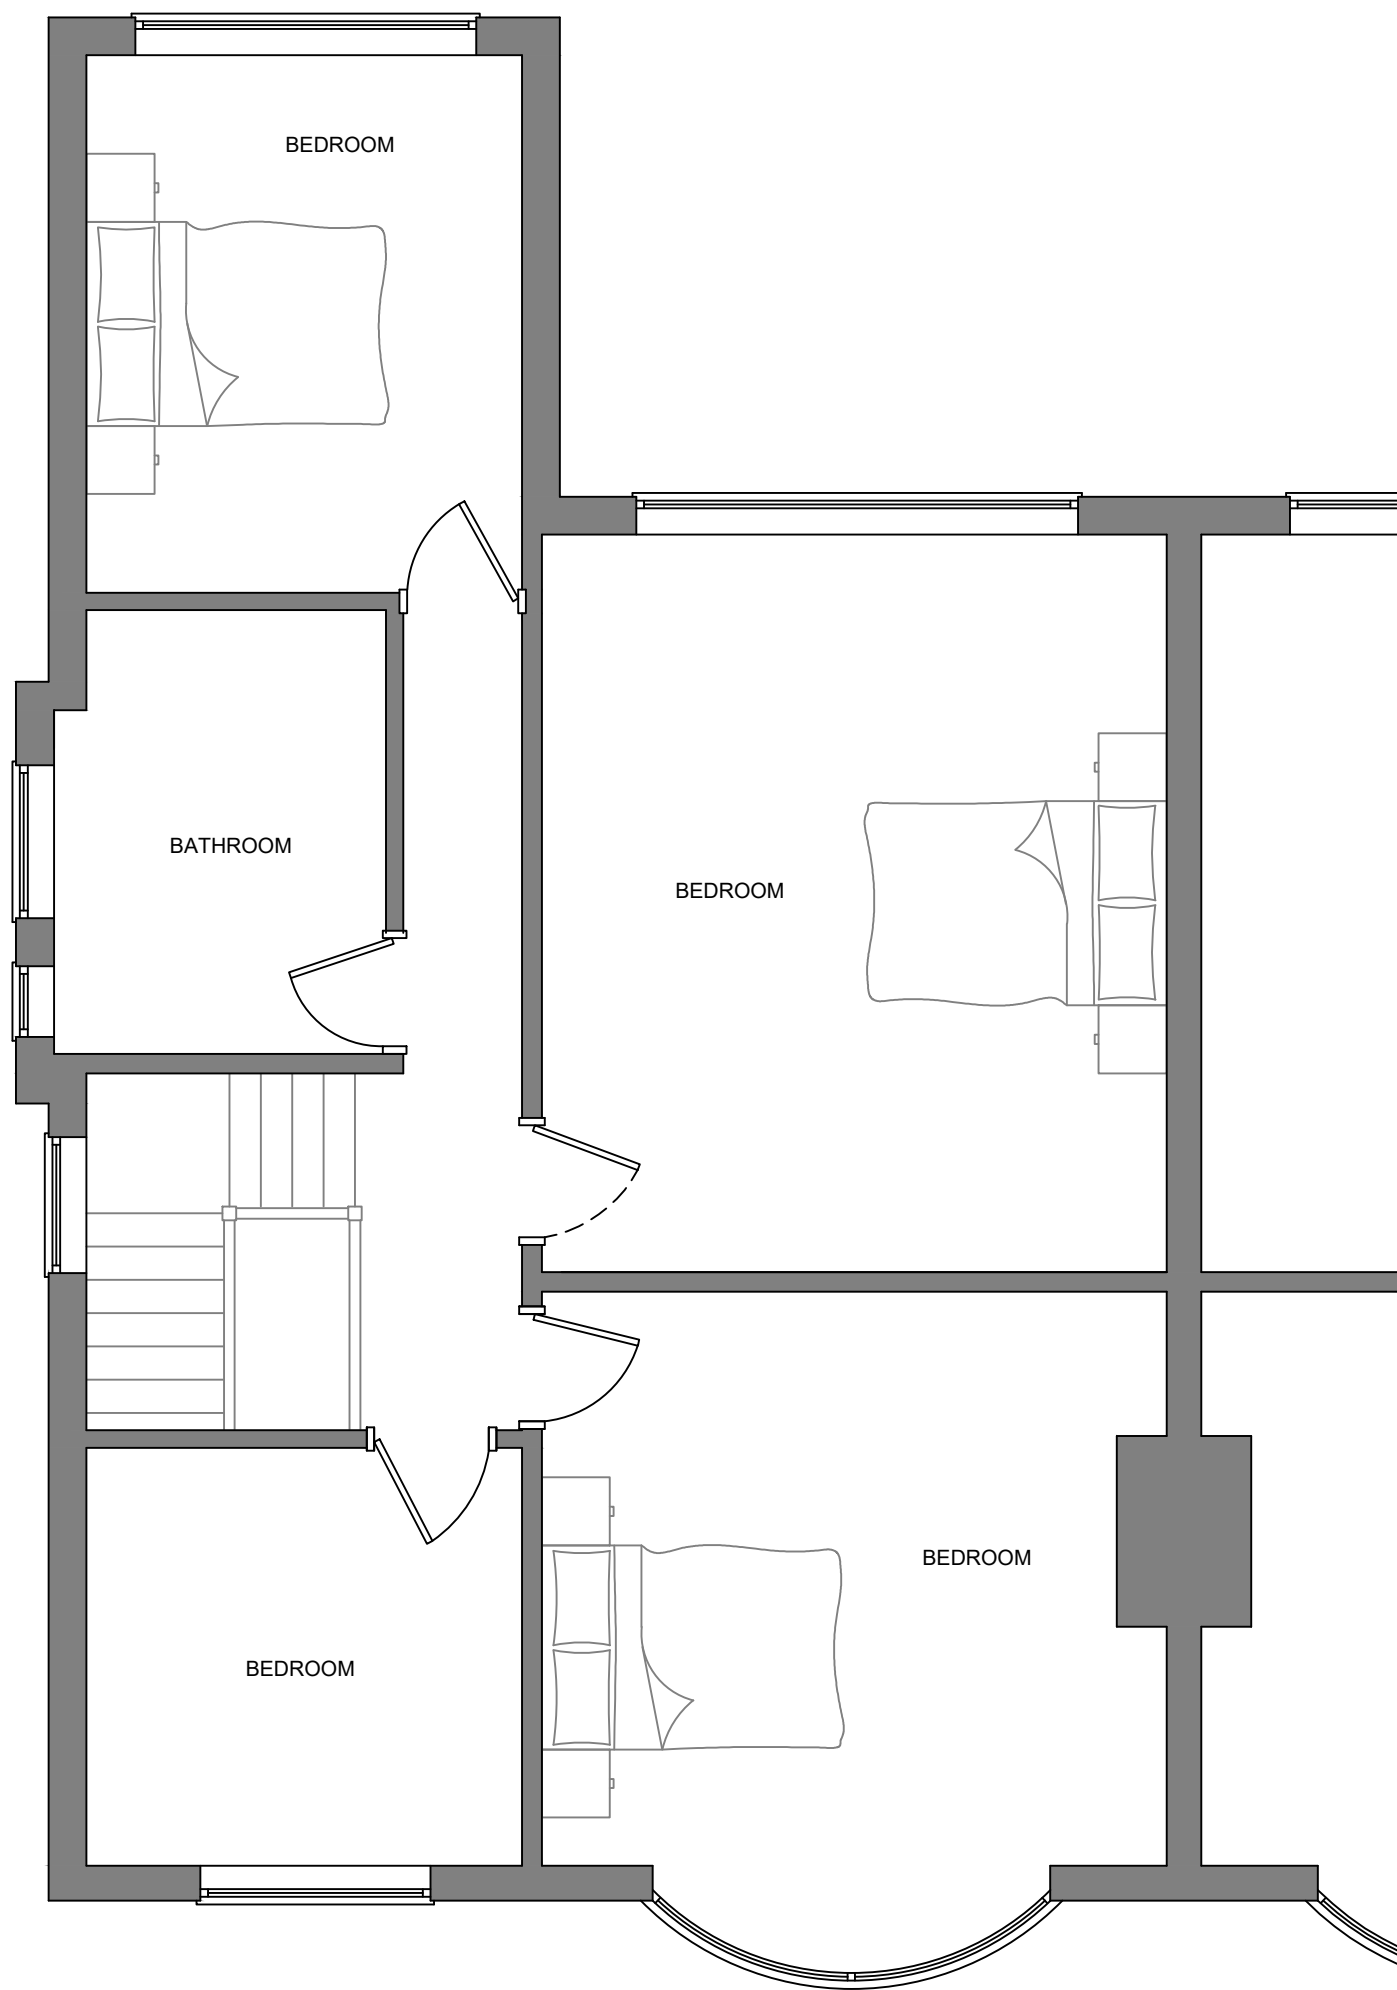

FIRST FLOOR EXISTING
Scale 1:50

 

Office: Unit 17, Denton
Enterprise Centre
M34 6PT

Telephone: +44 (0) 161 336 3366
E-mail: sales@granadahome.com

Client: Mr Andy Turner, 225 Manchester New Road, Middleton M24 1JT

Project / Title: Permitted Development for
Proposed Single Storey Side Extension

AutoCAD Location D:\BentleyP&PM\Planning Apps\

Drawn: MJD Scale: As Shown @ A3 Date: 20.01.22

No. SSRE-225MNR-003




FRONT ELEVATION EXISTING
Scale 1:100




SIDE ELEVATION EXISTING
Scale 1:100



REAR ELEVATION EXISTING
Scale 1:100

 

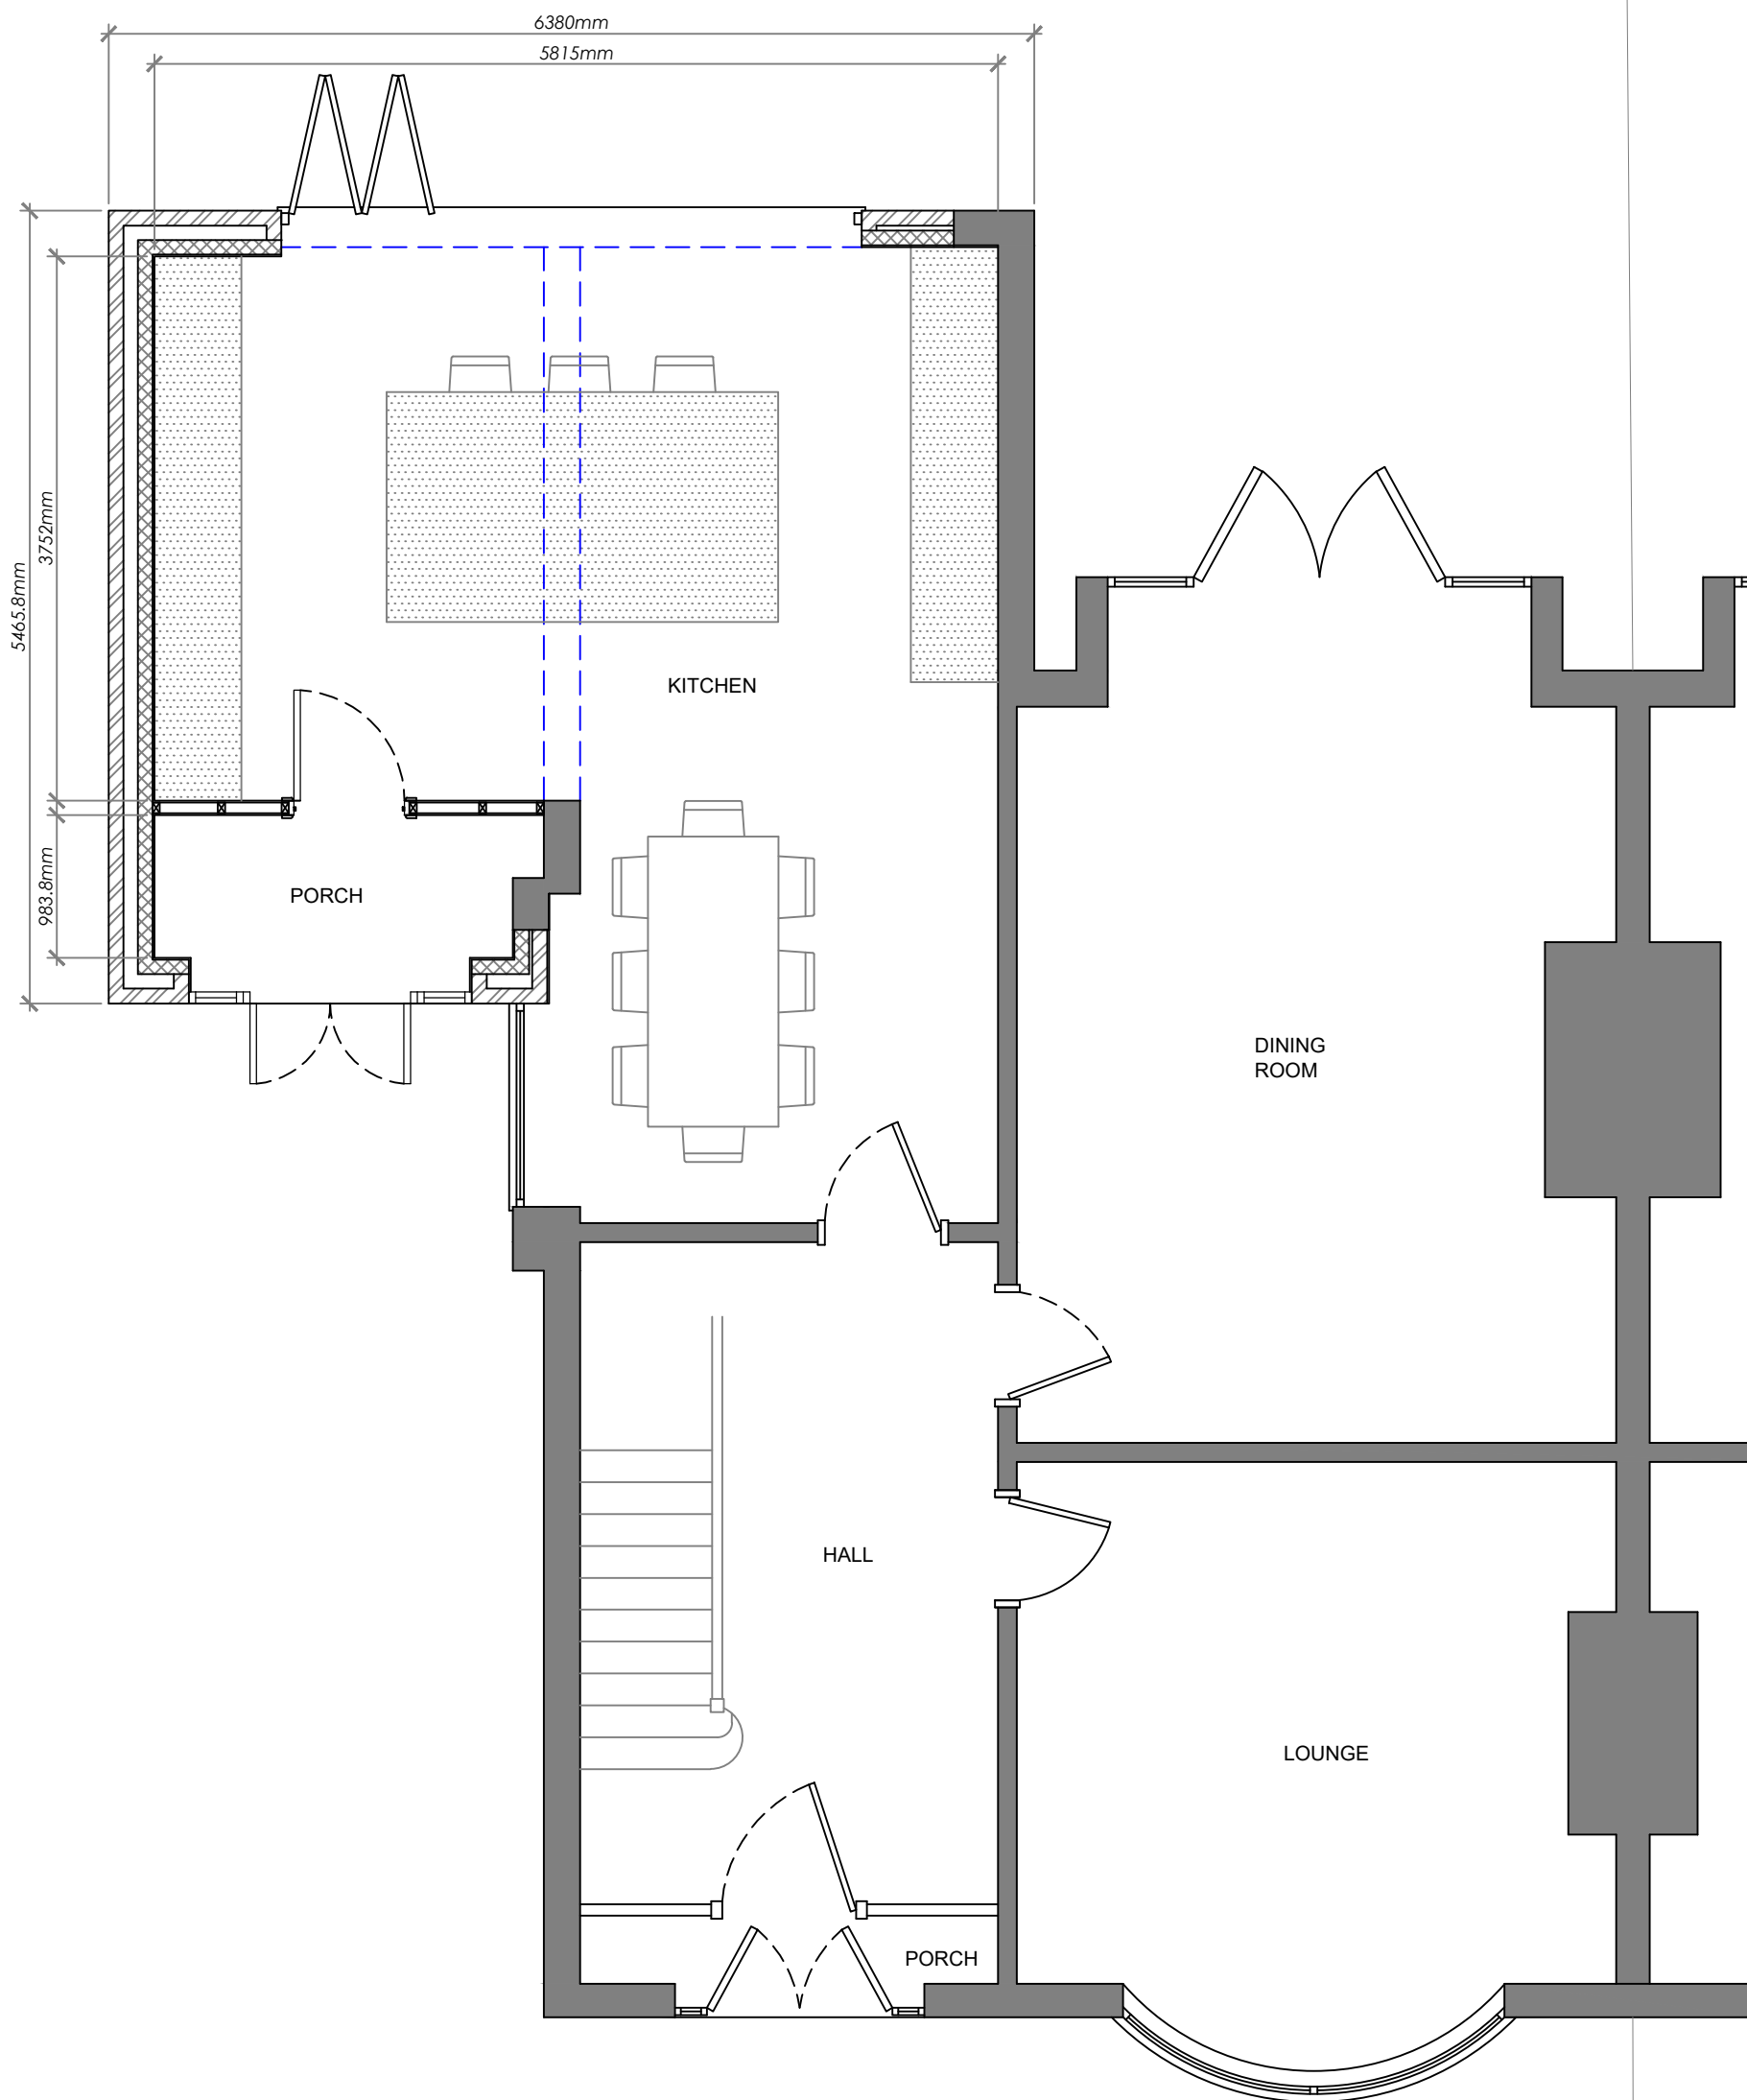

GROUND FLOOR PROPOSED
Scale 1:50



Office: Unit 17, Denton
Enterprise Centre
M34 6PT


Telephone: +44 (0) 161 336 3366
E-mail: sales@granadahome.com

Client: Mr Andy Turner, 225 Manchester New Road, Middleton M24 1JT

Project / Title: Permitted Development for
Proposed Single Storey Side Extension

AutoCAD Location: D:\BentleyP&M\Planning Apps\
Drawn: MJD Scale: As Shown @ A3 Date: 20.01.22

No. SSRE-225MNR-005

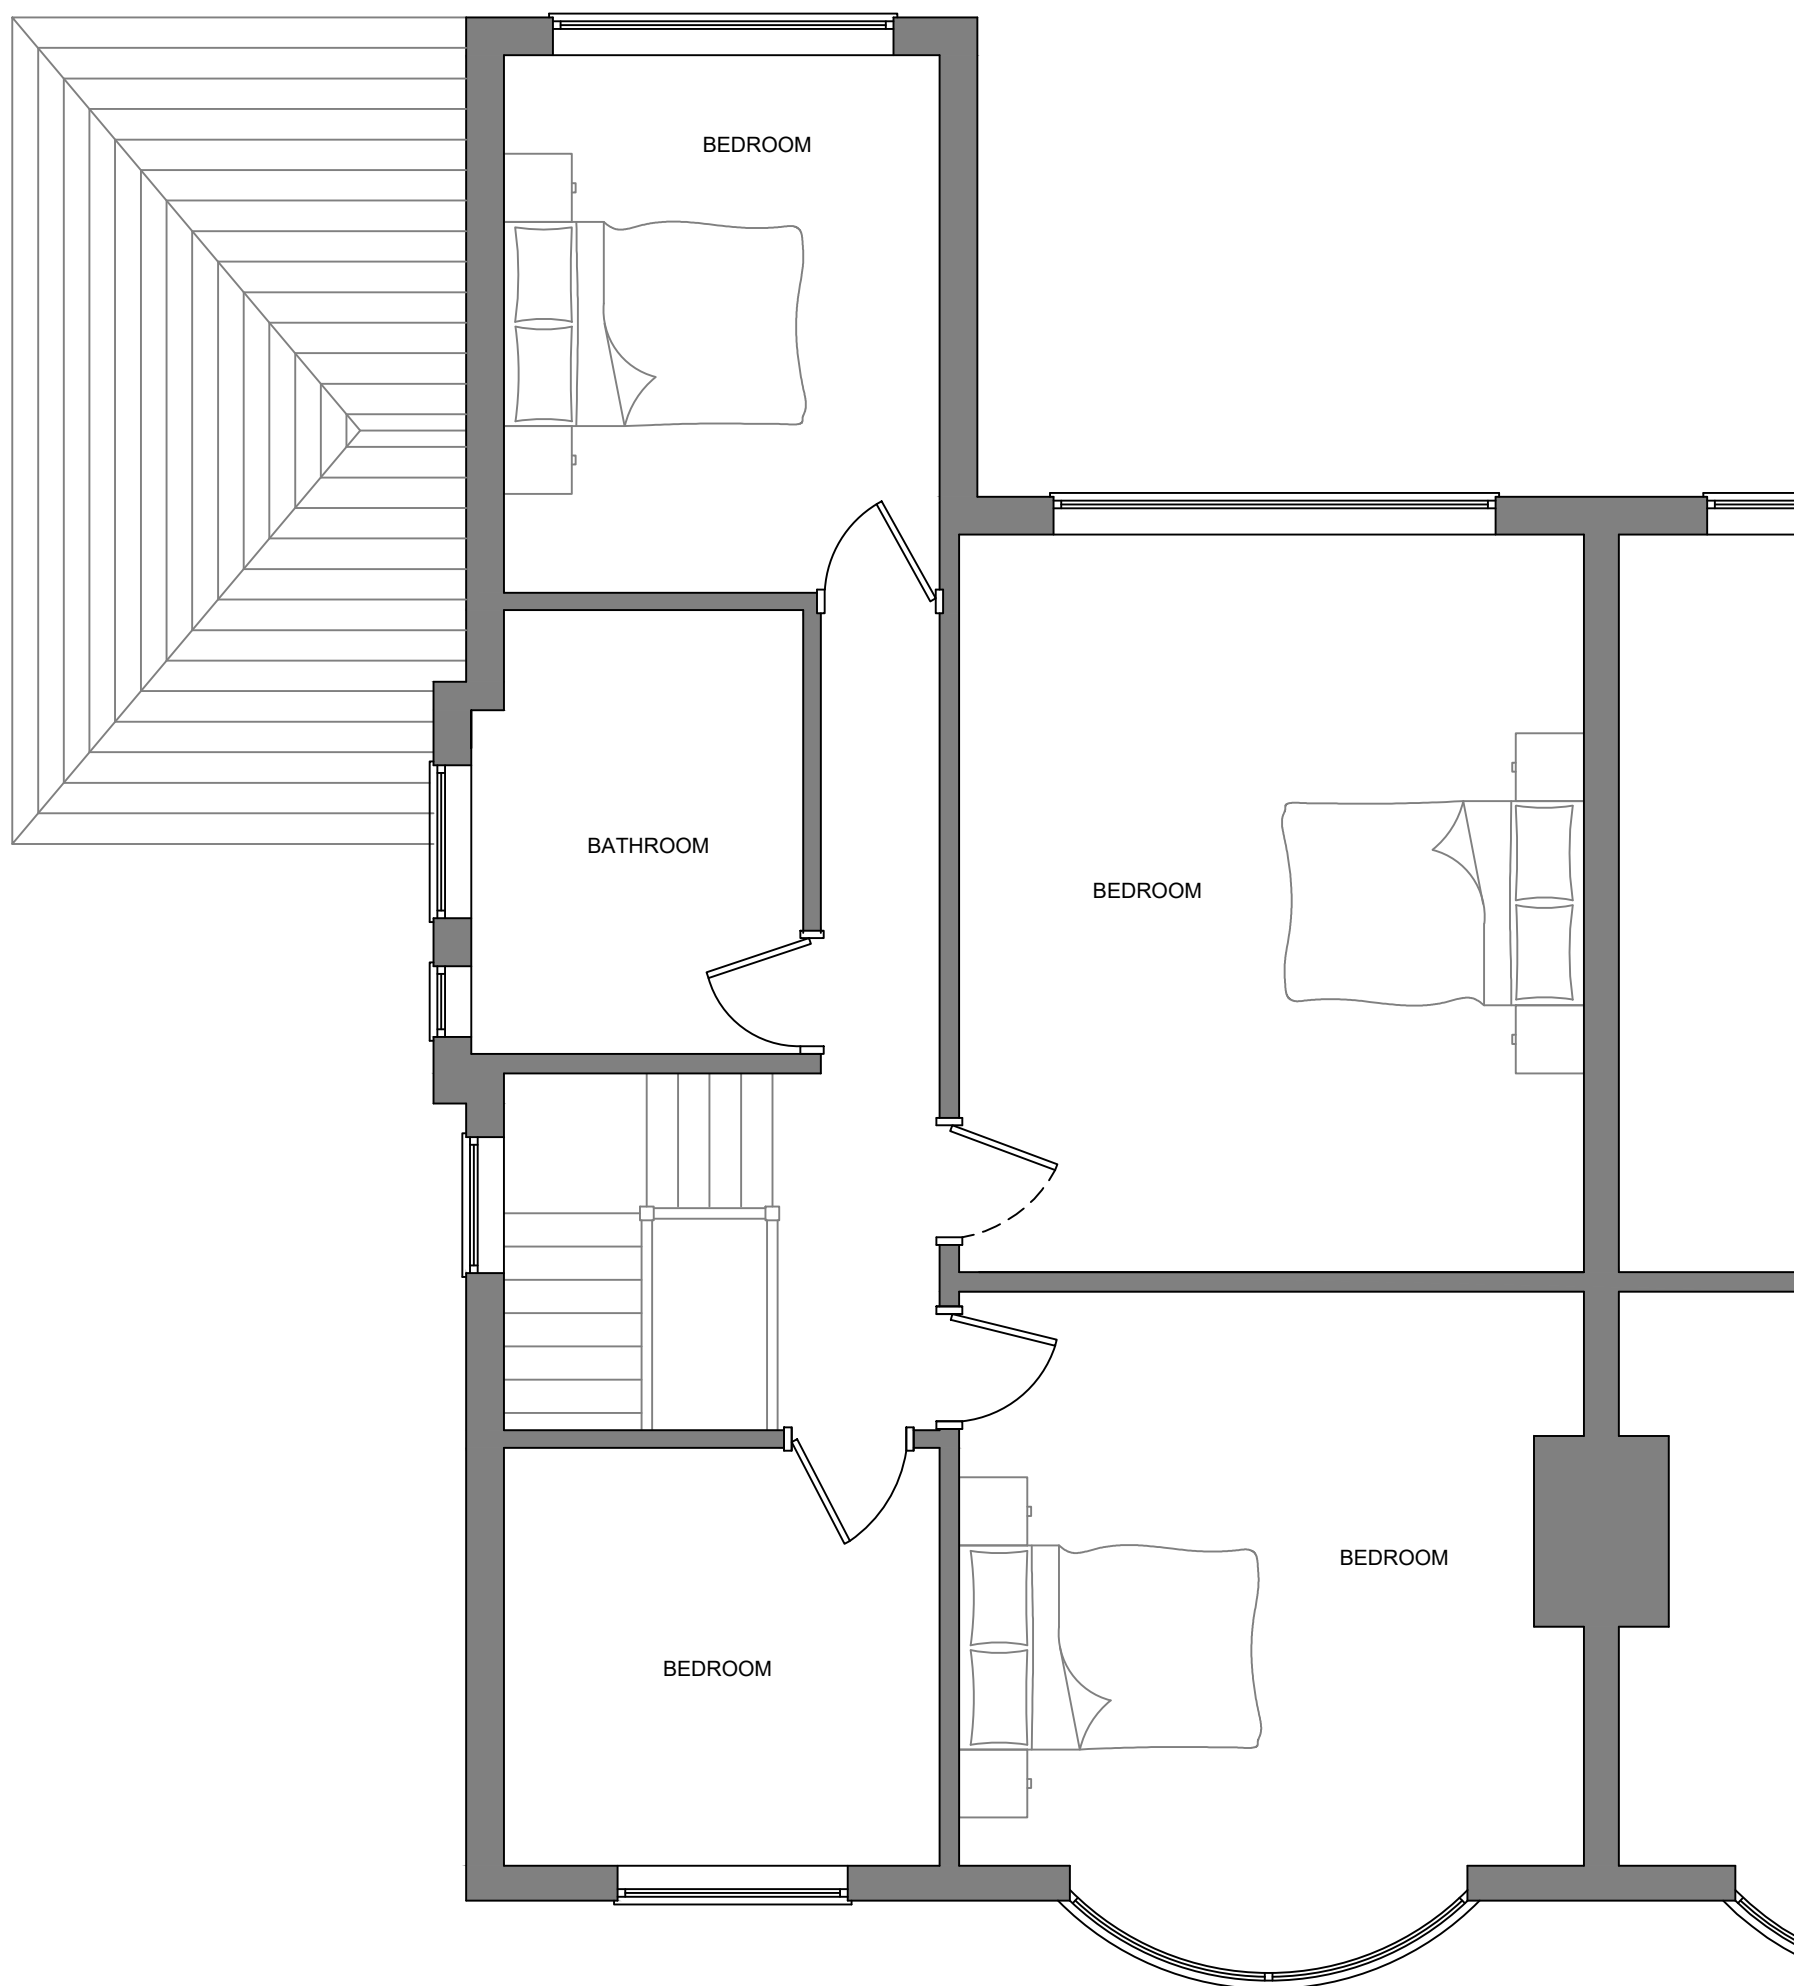

FIRST FLOOR PROPOSED
Scale 1:50



Office: Unit 17, Denton
Enterprise Centre
M34 6PT

Telephone: +44 (0) 161 336 3366
E-mail: sales@granadahome.com

Client: Mr Andy Turner, 225 Manchester New Road, Middleton M24 1JT

Project / Title: Permitted Development for
Proposed Single Storey Side Extension

AutoCAD Location D:\BentleyP&PM\Planning Apps\
Drawn: MJD Scale: As Shown @ A3 Date: 20.01.22

No. SSRE-225MNR-006




FRONT ELEVATION PROPOSED
Scale 1:100



SIDE ELEVATION PROPOSED
Scale 1:100



REAR ELEVATION PROPOSED
Scale 1:100

 

PLANNING NOTE

SINGLE-STOREY EXTENSION

1. On designated land* - no cladding of the exterior. *Designated land (Article 2(3)) includes national parks and the Broads, Areas of Outstanding Natural Beauty, conservation areas and World Heritage Sites.
2. On designated land* - no side extensions. Rear extension - No permitted development for rear extensions of more than one storey. The regime for larger single-storey rear extensions (see point 9) does NOT apply to houses on designated land.
3. No more than half the area of land around the "original house" would be covered by additions or other buildings. Sheds and other outbuildings must be included when calculating the 50 per cent limit.
4. No extension forward of the principal elevation or side elevation fronting a highway.
5. Materials to be similar in appearance to the existing house.
6. Side extensions to be single storey. Width of side extension must not have a width greater than half the width of the original house.
7. Side extensions to have a maximum height of four metres and width no more than half that of the original house.
8. If the extension is within 2m of a boundary, maximum eaves height should be no higher than 3m to be permitted development.
9. Single-storey rear extensions must not extend beyond the rear wall of the original house by more than 4m if a detached house; or more than 3m for any other house. Where not on designated land (Article 2(3)) or a Site of Special Scientific Interest, this limit is increased to 8m if a detached house; or 6m for any other house.
10. Maximum height of a single-storey rear extension of 4m.
- . Maximum eaves and ridge height of extension no higher than existing house.

Domestic clients
The domestic client is to appoint a principal designer and a principal contractor when there is more than one contractor, if not your duties will automatically transferred to the contractor or principal contractor.

The Health and Safety Executive is to be notified as soon as possible before construction work starts if the works:

- (a) Last longer than 30 working days and has more than 20 workers working simultaneously at any point in the project.
Or:
(b) Exceeds 500 person days.

- Support of beam
- Insertion of DPC through wall
- Raising a wall or cutting off projections
- Demolition and rebuilding
- Underpinning
- Insertion of lead flashings
- Excavations within 3 metres of an existing structure where the new foundations will go deeper than adjoining foundations, or within 6 metres of an existing structure where the new foundations are within a 45 degree line of the adjoining foundations.

A Party Wall Agreement is to be in place prior to start of works on site.

Care shall be taken to limit the occurrence of thermal bridging in the insulation layers caused by gaps within the thermal element, (i.e. around windows and door openings). Reasonable provision shall also be made to ensure the extension is constructed to minimise unwanted air leakage through the new building fabric.

All works are to be carried out in a workmanlike manner. All materials and workmanship must comply with Regulation 7 of the Building Regulations, all relevant British Standards, European Standards, Agreement Certificates, Product Certification of Schemes (Kite Marks) etc. Products conforming to a European technical standard or harmonised European product should have a CE marking.

Ground to be prepared for new works by removing all unsuitable material, vegetable matter and tree or shrub roots to a suitable depth to prevent future growth. Seal up, cap off, disconnect and remove existing redundant services as necessary. Reasonable precautions must also be taken to avoid danger to health and safety caused by contaminants and ground gases e.g. landfill gases, radon, vapours etc. on or in the ground covered, or to be covered by the building.

Existing structure including foundations, beams, walls and lintels carrying new and altered loads are to be exposed and checked for adequacy prior to commencement of work and as required by the Building Control Officer.

Supply and install new structural elements such as new beams, roof structure, floor structure, bearings, and padstones in accordance with the Structural Engineer's calculations and details. New steel beams to be encased in 12.5mm Gyproc FireLine board with staggered joints, Gyproc FireCase or painted in Nullifire S or similar intumescent paint to provide 1/2 hour fire resistance as agreed with Building Control. All fire protection to be installed as detailed by specialist manufacturer.

- For uniformly distributed loads and standard 2 storey domestic loadings only
Lintel widths are to be equal to wall thickness. All lintels over 750mm sized internal door openings to be 65mm deep pre-stressed concrete plank lintels. 150mm deep lintels are to be used for 900mm sized internal door openings. Lintels to have a minimum bearing of 150mm on each end. Any existing lintels carrying additional loads are to be exposed for inspection at commencement of work on site. All pre-stressed concrete lintels to be designed and manufactured in accordance with BS EN 1992-1-1, with a concrete strength of 50 or 40 N/mm² and incorporating steel strands to BS 5896 to support loadings assessed to BS 5977 Part 1.
For other structural openings provide proprietary insulated steel lintels suitable for spans and loadings in compliance with Approved Document A and lintel manufacturer's standard tables. Stop ends, DPC trays and weep holes to be provided above all externally located lintels.
Independent lintels to have an insulated cavity closure between the inner and outer lintel. Common leaf lintels base plates should not be continuous and the lintel core to be insulated.

Gable walls should be strapped to roofs at 2m centres. All external walls running parallel to roof rafters to be restrained at roof level using 1000mm x 30mm x 5mm galvanised mild steel horizontal straps or other approved to BSEN 845-1 built into walls at max 2000mm centres and to be taken across minimum 3 rafters and screw fixed. Provide solid noggins between rafters at strap positions. All wall plates to be 100 x 50mm fixed to inner skin of cavity wall using 30mm x 5mm x 1000mm galvanized metal straps or other approved to BSEN 845-1 at maximum 2m centres.

An opening or recess greater than 0.1m² shall be at least 550mm from the supported wall (measured internally).

Provide 225mm x 600mm concrete foundation, concrete mix to conform to BS EN 206-1 and BS 8500-2. All foundations to be a minimum of 1000mm below ground level, exact depth to be agreed on site with Building Control Officer to suit site conditions. All constructed in accordance with 2010 Building Regulations A1/2 and BS 8004:2015 Code of Practice for Foundations. Ensure foundations are constructed below invert level of any adjacent drains. Base of foundations supporting internal walls to be min 600mm below ground level. Sulphate resistant cement to be used if required. Please note that should any adverse soil conditions be found or any major tree roots in excavations, the Building Control Officer is to be contacted and the advice of a structural engineer should be sought.

	Office: Unit 17, Denton Enterprise Centre M34 6PT		Client: Mr Andy Turner 225 Manchester New Road, Middleton, Manchester M24 1JT		Project / Title: Permitted Development for Proposed Single Storey Side Extension	
	Telephone: +44 (0) 161 336 3366 E-mail: sales@granadahome.com		AutoCAD Location D:\BentleyP&PM\Planning Apps\		No. SSRE-225MNR-008	
	Drawn: MJD		Scale: As Shown @ A3 Date: 20.01.22		Rev. A	

SOLID FLOOR INSULATION UNDER SLAB

To meet min U value required of 0.18 W/m²K

P/A ratio 0.5

Solid ground floor to consist of 150mm consolidated well-rammed hardcore. Blinded with 50mm sand blinding. Provide a 1200 gauge polythene DPM, DPM to be lapped in with DPC in walls. Floor to be insulated over DPM with 90mm thick Kingspan Kooltherm insulation. 25mm insulation to continue around floor perimeters to avoid thermal bridging. A VCL should be laid over the insulation boards and turned up 100mm at room perimeters behind the skirting, all joints to be lapped 150mm and sealed, provide 100mm ST2 or Gen2 ground bearing slab concrete mix to conform to BS 8500-2 over VCL. Finish with 65mm sand/cement finishing screed with light mesh reinforcement.

Where drain runs pass under new floor, provide A142 mesh 1.0m wide within bottom of slab min 50mm concrete cover over length of drain.

Where existing suspended timber floor air bricks are covered by new extension, ensure cross-ventilation is maintained by connecting to 100mm dia UPVC pipes to terminate at new 65mm x 215mm air bricks built into new cavity wall with 100mm concrete cover laid under the extension. Ducts to be sleeved through cavity with cavity tray over.

WALLS BELOW GROUND

All new walls below ground to be constructed using blockwork compliant with BS EN 771 and suitable for below ground level or semi engineering brickwork. Walls to be built using 1:4 masonry mortar mix or equal approved specification to BS EN 1996-1-1. Cavities below ground level to be filled with lean mix concrete min 225mm below damp proof course. Or provide lean mix backfill at base of cavity wall (150mm below damp course) laid to fall to weepholes.

FULL FILL CAVITY WALL

To achieve minimum U Value of 0.18 W/m²K

New cavity wall to comprise of 103mm suitable facing brick. Full fill cavity with 175mm Rockwool Cavity insulation as manufacturer's details. Inner leaf to be 100mm medium block, 0.45 W/m²K. Internal finish to be 12.5mm plasterboard on dabs. Walls to be built with 1:1:6 cement mortar.

DPC

Provide horizontal strip polymer (hyload) damp proof course to both internal and external skins minimum 150mm above external ground level. New DPC to be made continuous with existing DPC's and with floor DPM. Vertical DPC to be installed at all reveals where cavity is closed.

WALL TIES

All walls constructed using stainless steel vertical twist type retaining wall ties built in at 750mm ctrs horizontally, 450mm vertically and 225mm ctrs at reveals and corners in staggered rows. Wall ties to be suitable for cavity width and in accordance with BS EN 845

CAVITIES

Provide cavity trays over openings. All cavities to be closed at eaves and around openings using Thermabate or similar non combustible insulated cavity closers. Provide vertical DPCs around openings and abutments. All cavity trays must have 150mm upstands and suitable cavity weep holes (min 2) at max 900mm centres.

EXISTING TO NEW WALL

Cavities in new wall to be made continuous with existing where possible to ensure continuous weather break. If a continuous cavity cannot be achieved, where new walls abuts the existing walls provide a movement joint with vertical DPC. All tied into existing construction with suitable proprietary stainless steel profiles.

CAVITY BARRIERS

30 minute fire resistant cavity barriers to be provided at at tops of walls, gable end walls and vertically at junctions with separating walls & horizontally at separating walls with cavity tray over installed according to manufacturer's details.

WARM PITCHED ROOF

Pitch 22-45° (imposed load max 0.75 kN/m² - dead load max 0.75 kN/m²)

To achieve min U-value required of 0.15 W/m²K

Timber roof structures to be designed by an Engineer in accordance with NHBC Technical Requirement R5 Structural Design. Calculations to be based on BS EN 1995-1-1. Roofing tiles to match existing fixed to tile battens secured over breathable sarking felt to relevant BBA Certificate allowing the breather felt to sag at least 10mm over preservative-treated counter battens (min 38mm x 50mm). Provide 75mm Kingspan Thermapitch TP10 insulation boards under the counter battens and 75mm Kingspan Thermapitch TP10 between 47 x 150mm timber rafters strength class C24 at 400 c/c – to give a max 3.47m span. A vapour control layer should be provided to the underside of the rafters. Finish with 12.5mm plasterboard and skim. Restraint strapping - Ceiling joists tied to rafters (if raised collar roof consult structural engineer). 100mm x 50mm wall plate strapped down to walls. Ceiling joists and rafters to be strapped to walls and gable walls, straps built into cavity, across at least 3 timbers with noggins. All straps to be 1000 x 30 x 5mm galvanized straps or other approved to BSEN 845-1 at 2m centres.

LEAD WORK AND FLASHINGS

All lead flashings, any valleys or soakers to be Code 5 lead and laid according to Lead Development Association. Flashings to be provided to all jambs and below window openings with welded upstands. Joints to be lapped min 150mm and lead to be dressed 200mm under tiles, etc. All work to be undertaken in accordance with the Lead Development Association recommendations.

ELECTRICAL

All electrical work required to meet the requirements of Part P (electrical safety) must be designed, installed, inspected and tested by a competent person registered under a competent person self certification scheme such as BRE certification Ltd, BSI, NICEIC Certification Services or Zurich Ltd. An appropriate BS7671 Electrical Installation Certificate is to be issued for the work by a person competent to do so. A copy of a certificate will be given to Building Control on completion.

INTERNAL LIGHTING

Install low energy light fittings that only take lamps having a luminous efficiency better than 80 lumens per circuit watt. All fixed to have lighting capacity (lm) 185 x total floor area, to comply with Part L of the current Building Regulations and the Domestic Building Services Compliance Guide.

HEATING

Extend all heating and hot water services from existing and provide new TRVs to radiators. Heating system to be designed, installed, tested and fully certified by a GAS SAFE registered specialist. All work to be in accordance with the Local Water Authorities bye laws, the Gas Safety (Installation and Use) Regulations 1998 and IEE Regulations. The energy performance of the new components to be assessed. The results should be recorded and given to the building owner. All accessible pipes to be insulated to the standards in Table 4.4 Approved Document L.

SMOKE DETECTION

Mains operated linked smoke alarm detection system to BS EN 14604 and BS 5839-6:2019 to at least a Grade D category LD3 standard and to be mains powered with battery back up. Smoke alarms should be sited so that there is a smoke alarm in the circulation space on all levels/ storeys and within 7.5m of the door to every habitable room. If ceiling mounted they should be 300mm from the walls and light fittings. Where the kitchen area is not separated from the stairway or circulation space by a door, there should be an interlinked heat detector in the kitchen.

ESCAPE WINDOWS

Provide emergency egress windows to any newly created first floor habitable rooms and ground floor inner rooms. Windows to have an unobstructed openable area that complies with:

- minimum height of 450mm and minimum width of 450mm.
- minimum area 0.33m².
- the bottom of the openable area should be not more than 1100mm above the floor.

The window should enable the person to reach a place free from danger from fire.

ROOF LIGHTS

Min U-value of 1.6 W/m²K.

Roof-lights to be double glazed with16mm argon gap and soft low-E glass. Window Energy Rating to be Band C or better. Roof lights to be fitted in accordance with manufacturer's instructions with rafters doubled up to sides and suitable flashings etc.

 Granada Home Improvements A Brighter Way To Build 	Office: Unit 17, Denton Enterprise Centre M34 6PT Telephone: +44 (0) 161 336 3366 E-mail: sales@granadahome.com	Client: Mr Andy Turner 225 Manchester New Road, Middleton, Manchester M24 1JT			Project / Title: Permitted Development for Proposed Single Storey Side Extension			
		AutoCAD Location		D:\BentleyP&PM\Planning Apps\				
		Drawn: MJD		Scale: As Shown @ A3		Date: 20.01.22		
					No. SSRE-225MNR-009		Rev. A	

NEW AND REPLACEMENT WINDOWS

New and replacement windows to be double glazed with 16-20mm argon gap and soft coat low-E glass. Window Energy Rating to be Band B or better and to achieve U-value of 1.4 W/m²K. The door and window openings should be limited to 25% of the extension floor area plus the area of any existing openings covered by the extension.

Insulated plasterboard to be used in reveals to abut jambs and to be considered within reveal soffits. Fully insulated and continuous cavity closers to be used around reveals.

Windows and door frames to be taped to surrounding openings using air sealing tape.

PURGE VENTILATION

Minimum total area of opening in accordance with Table 1.4 Approved Document F1.

Hinged pivot windows with an opening angle of 15 to 30 degrees to have an openable area in excess 1/10 of the floor area of the room.

Sash windows, external doors or hinged pivot windows with an opening angle of equal to or greater than 30 degrees to have an openable area in excess of 1/20 of the floor area of the room.

Purge ventilation should be capable of extracting at least 4 air changes per hour per room directly to the outside.

Internal doors should be provided with a 10mm gap below the door to aid air circulation.

EXTRACT TO KITCHEN

Kitchen to have mechanical ventilation with an extract rating of 60l/sec or 30l/sec if adjacent to hob to external air, sealed to prevent entry of moisture. Internal doors should be provided with a 10mm gap below the door to aid air circulation. Ventilation provision in accordance with the Domestic Ventilation Compliance Guide. Intermittent extract fans to BS EN 13141-4. Cooker hoods to BS EN 13141-3. All fixed mechanical ventilation systems, where they can be tested and adjusted, shall be commissioned and a commissioning notice given to the Building Control Body.


PITCHED ROOF VENTILATION

Maintain a 50mm air gap above insulation in the roof pitch to ventilate roof. Provide opening at eaves level at least equal to continuous strip 25mm wide and opening at ridge equal to continuous strip 5mm wide to promote ventilation.


C2. CONDENSATION

Walls, floors and roof of the building to be designed and constructed so that their structural and thermal performance will not be adversely affected by interstitial condensation, surface condensation or mould growth. Account to be taken of the building's form and orientation in relation to topography, prevailing winds, sunlight and over-shadowing, and the rate at which humidity is generated. Materials with the highest vapour resistance should be located on the warm side of a thermal element. VCLs to be provided where necessary.

The junctions between elements are designed to Accredited Construction Details or guidance of BRE IP17/01] and BS 5250:2011+A1:2016 Code of practice for control of condensation in buildings to be followed.

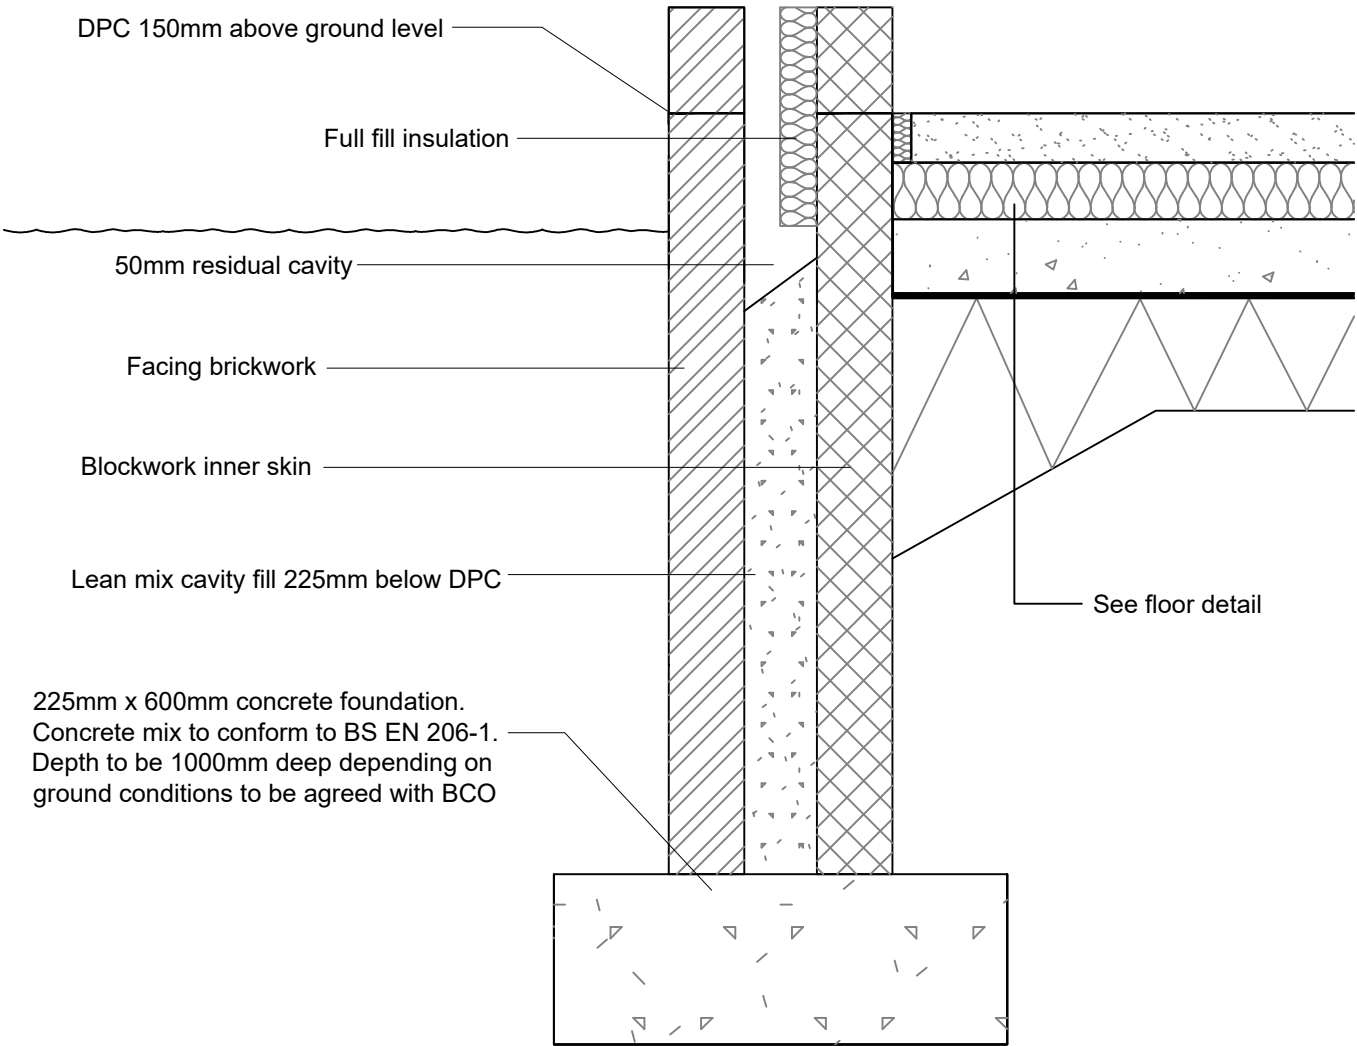


TYPICAL FOUNDATION DETAIL
Scale 1:10

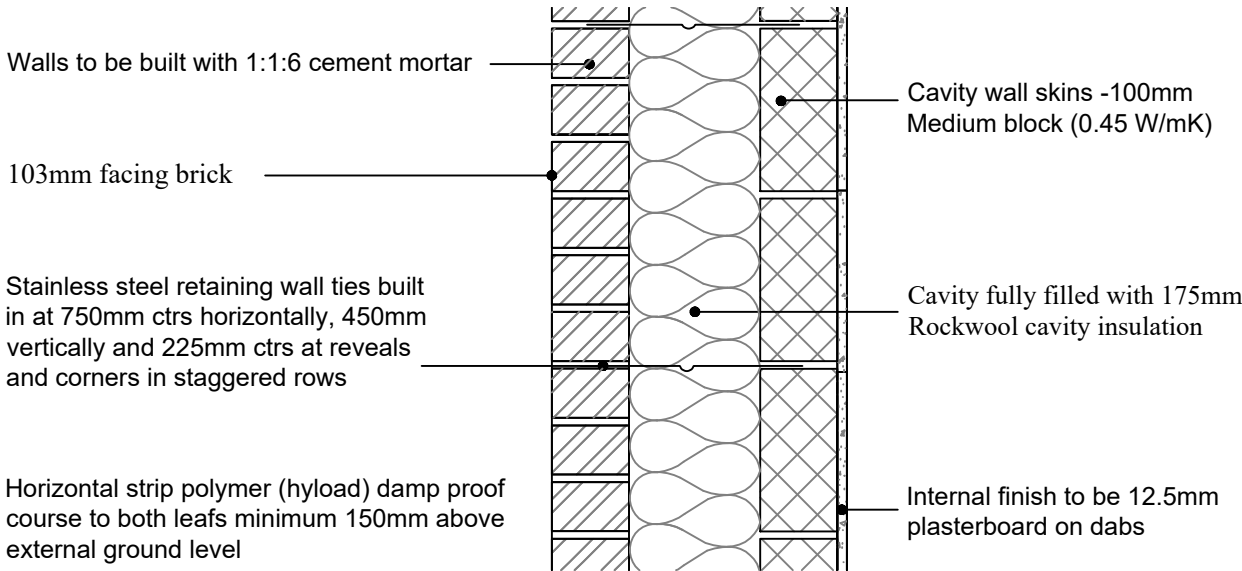


TYPICAL WALL DETAIL
Scale 1:10

Granada Home Improvements A Brighter Way To Build Office: Unit 17, Denton Enterprise Centre M34 6PT Telephone: +44 (0) 161 336 3366 E-mail: sales@granadahome.com	Client: Mr Andy Turner 225 Manchester New Road, Middleton, Manchester M24 1JT			Project / Title: Permitted Development for Proposed Single Storey Side Extension		
	AutoCAD Location		D:\BentleyP&PM\Planning Apps\			
	Drawn: MJD		Scale: As Shown @ A3	Date:	20.01.22	
No.					SSRE-225MNR-010	Rev. A

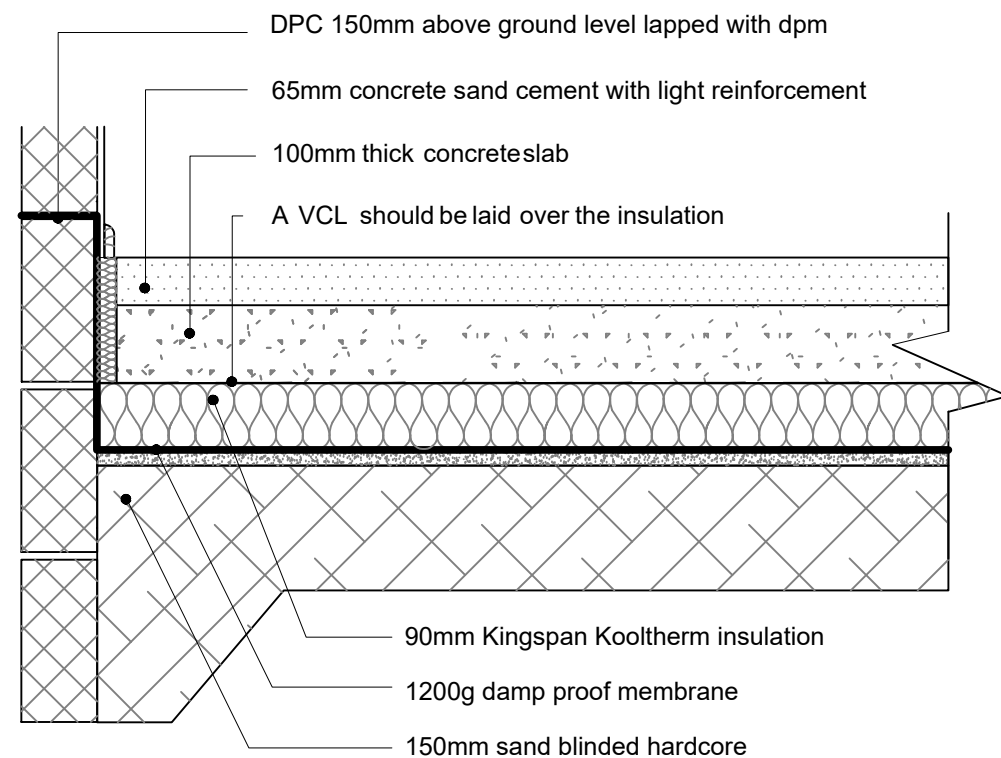

TYPICAL FLOOR DETAIL
Scale 1:10

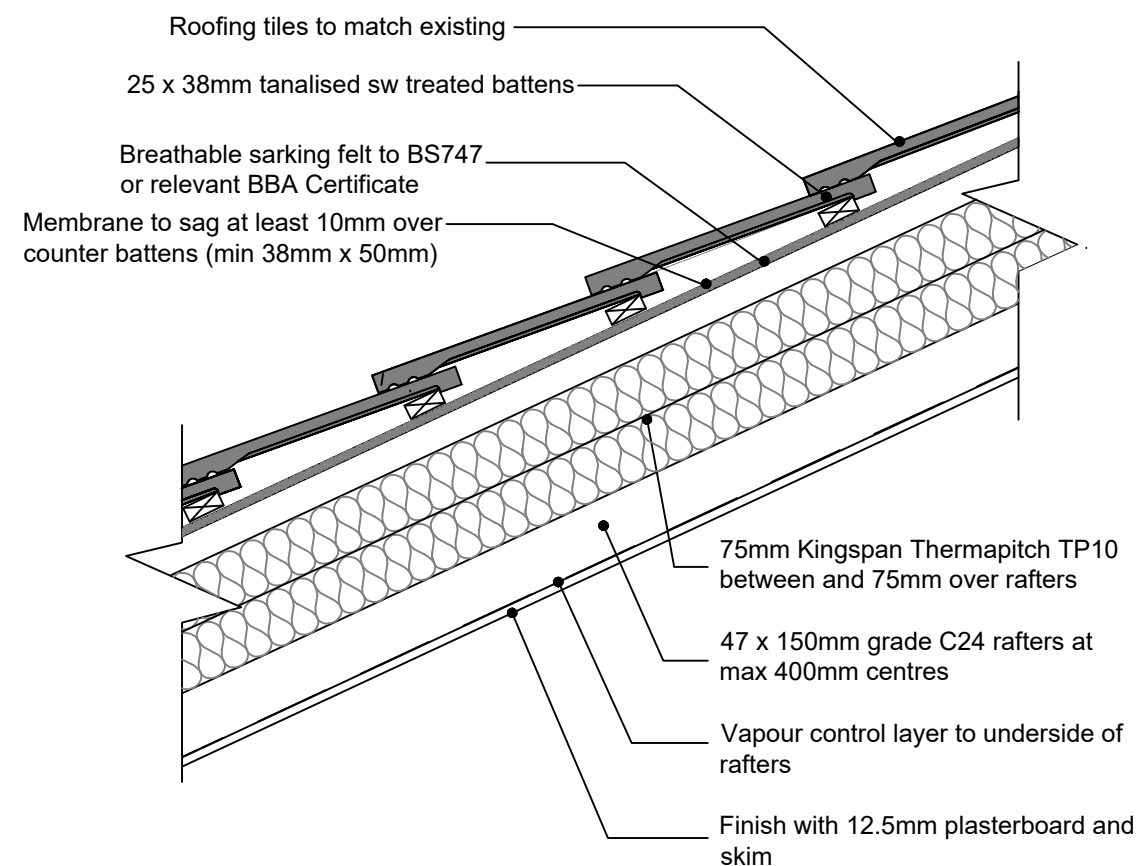

TYPICAL ROOF DETAIL
Scale 1:10