




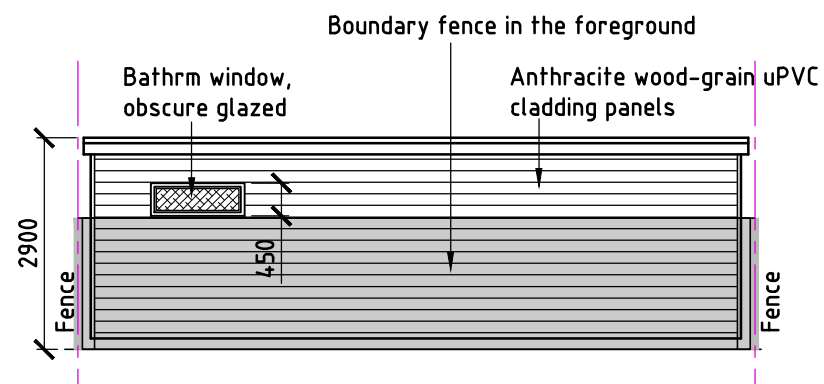


REAR ELEV

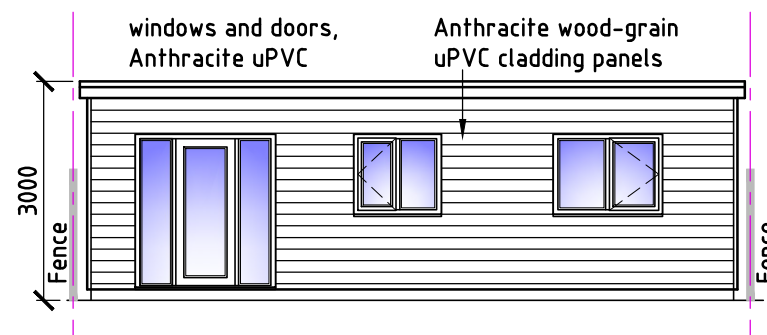


FRONT ELEV

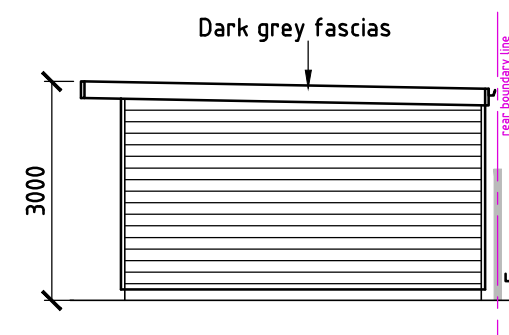


SIDE ELEV

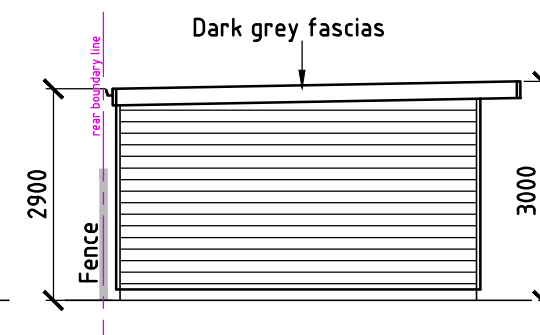


SIDE ELEV

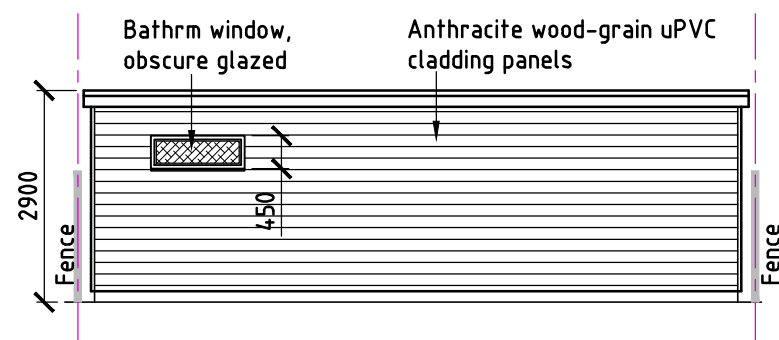

REAR ELEV

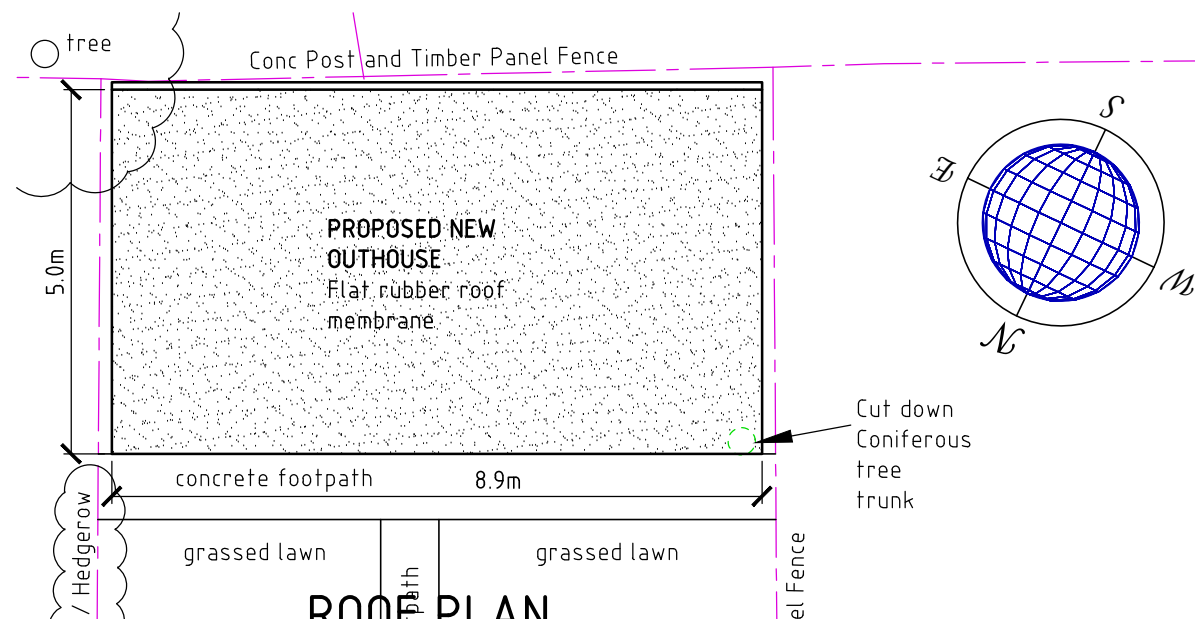

ROOF PLAN

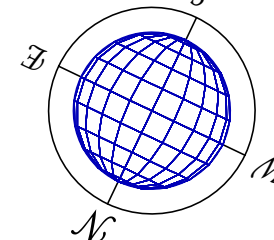

Rev.	Amendments	Date
------	------------	------


ISSUED FOR : **PLANNING**

CLIENT
Mr & Mrs Betham


PROJECT-SCHEME
**31 Stopford Avenue
Smighybridge. Littleborough
OL15 8QH**

TITLE
**PROPOSED PLANS AND
ELEVATIONS**


PROJECT No.	DRG. No. PPE001	SCALE 1:100
	DATE JUNE '23	REVISION A

 

SCALE BAR 1:100

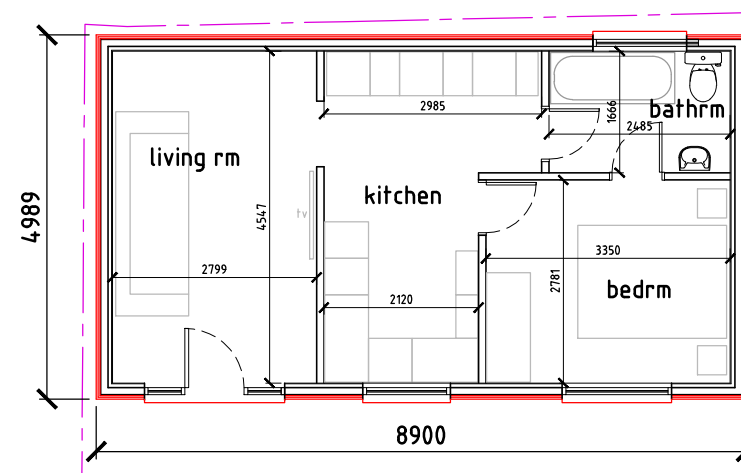

FLOOR PLAN

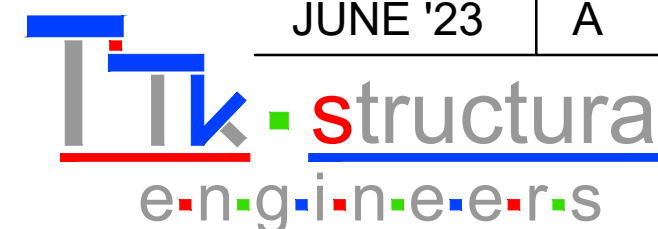

99 Manor Road. Shaw. Oldham. OL2 7JG (m: 07971 037112)

THIS IS AN ISO A3 SIZED DRAWING