




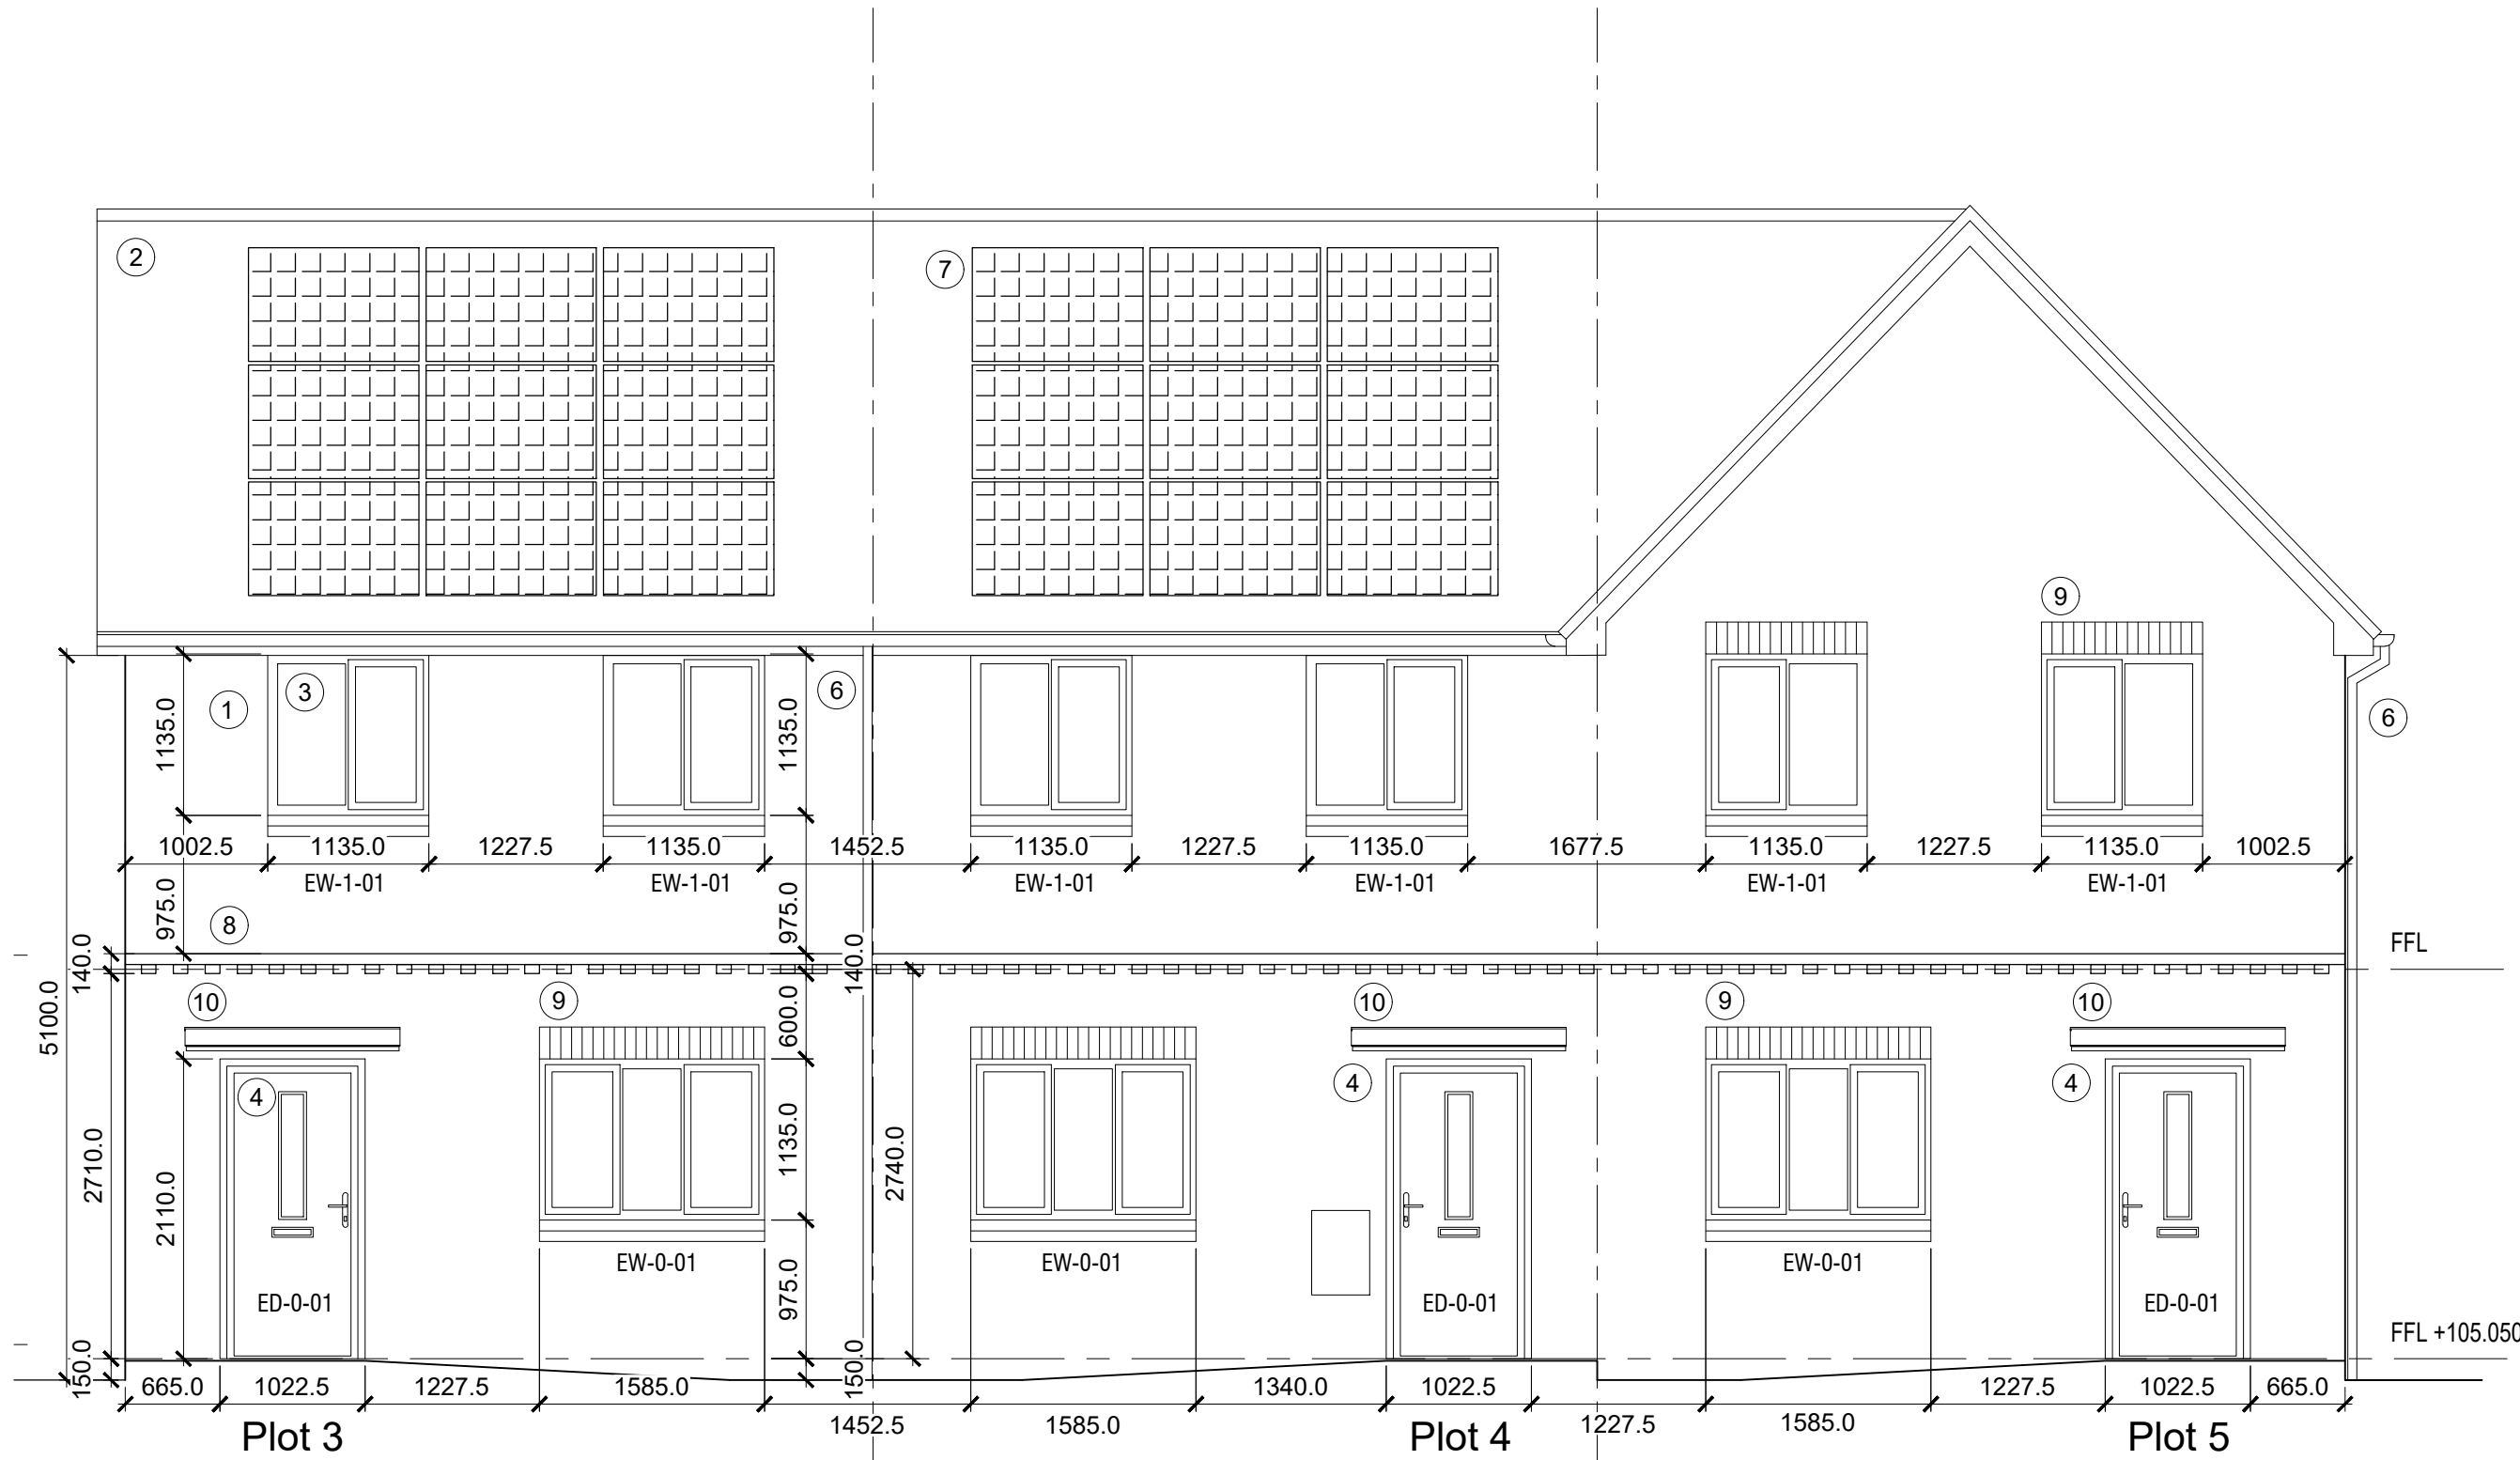


Proposed South / Front Elevations Plot 3, 4 & 5
Scale 1:50

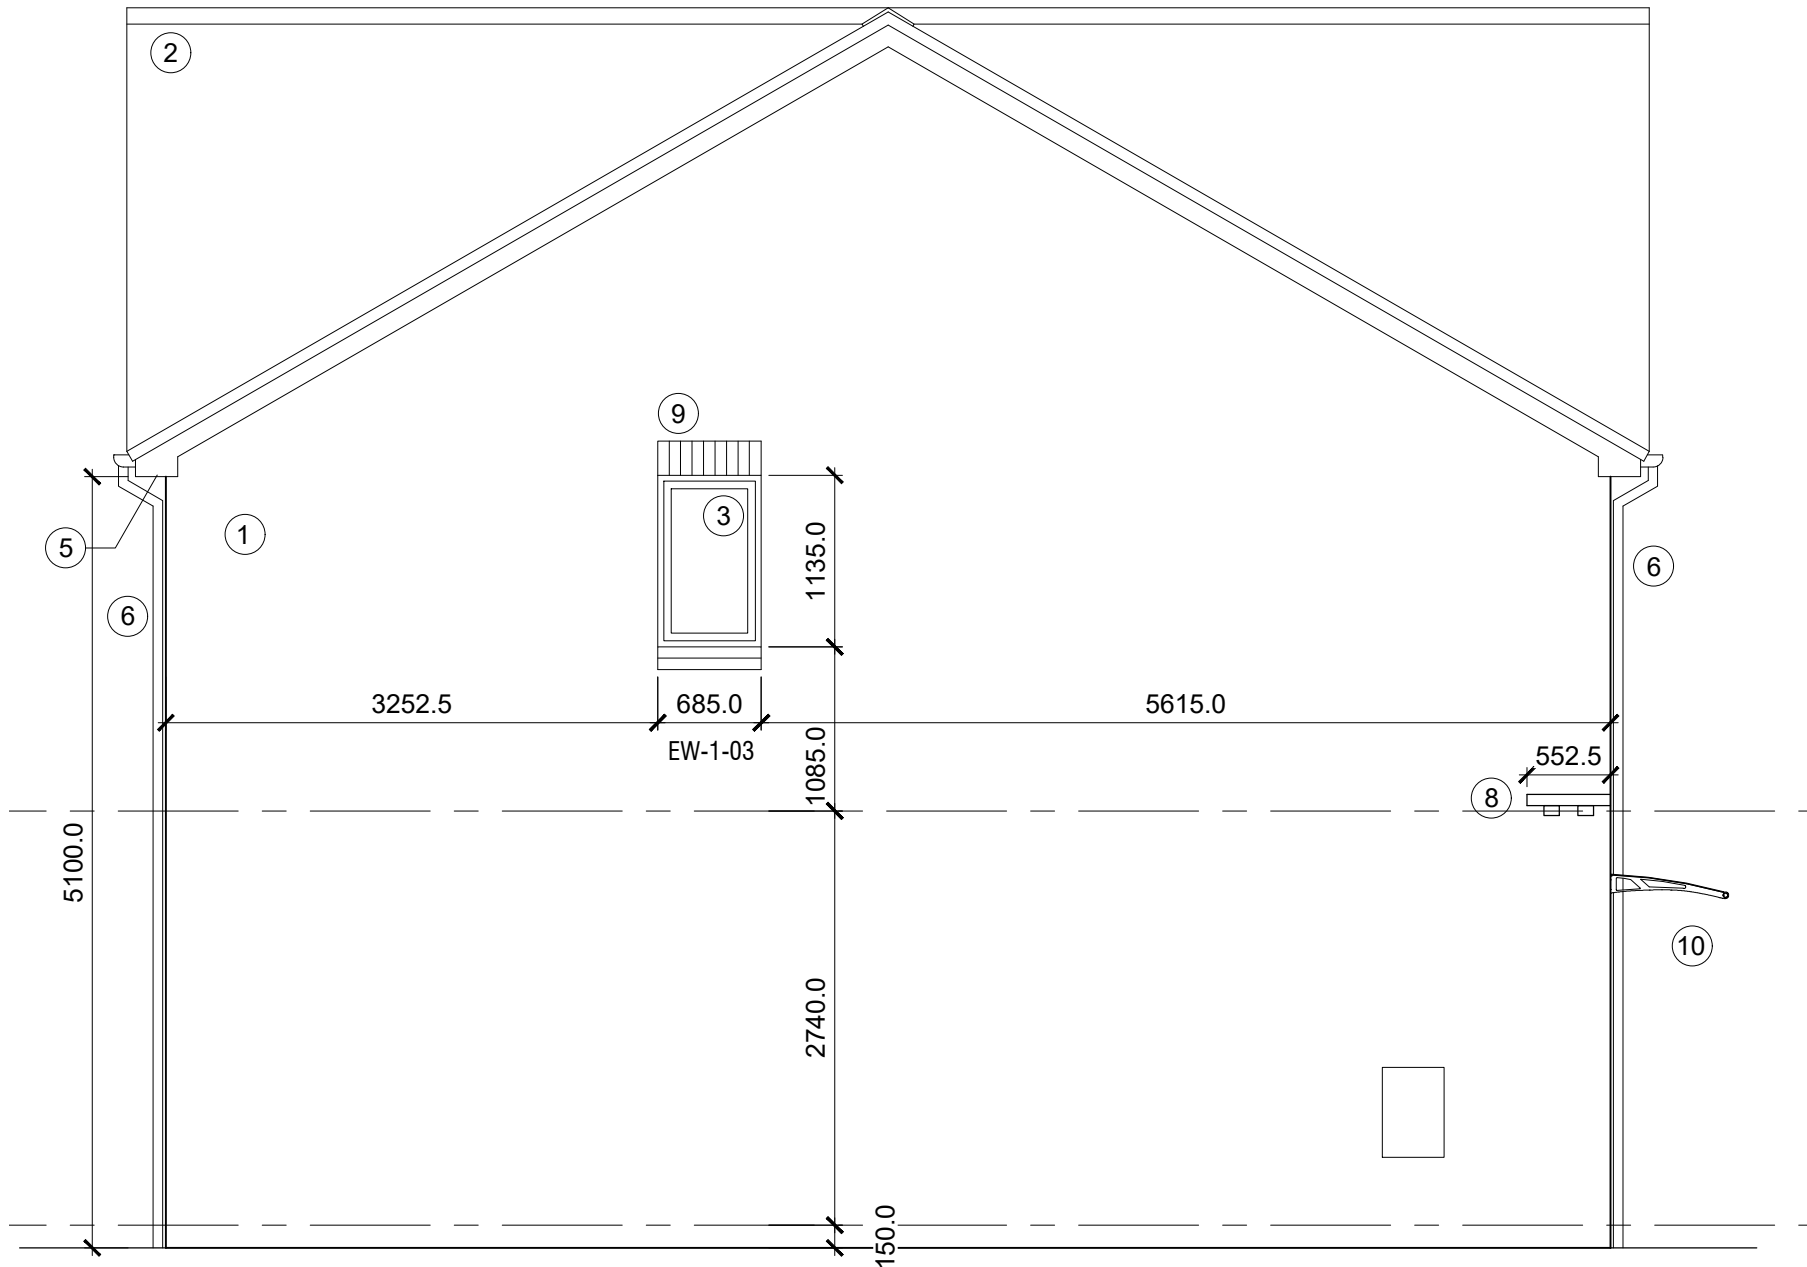

Proposed East / Gable Elevation Plot 3
Scale 1:50

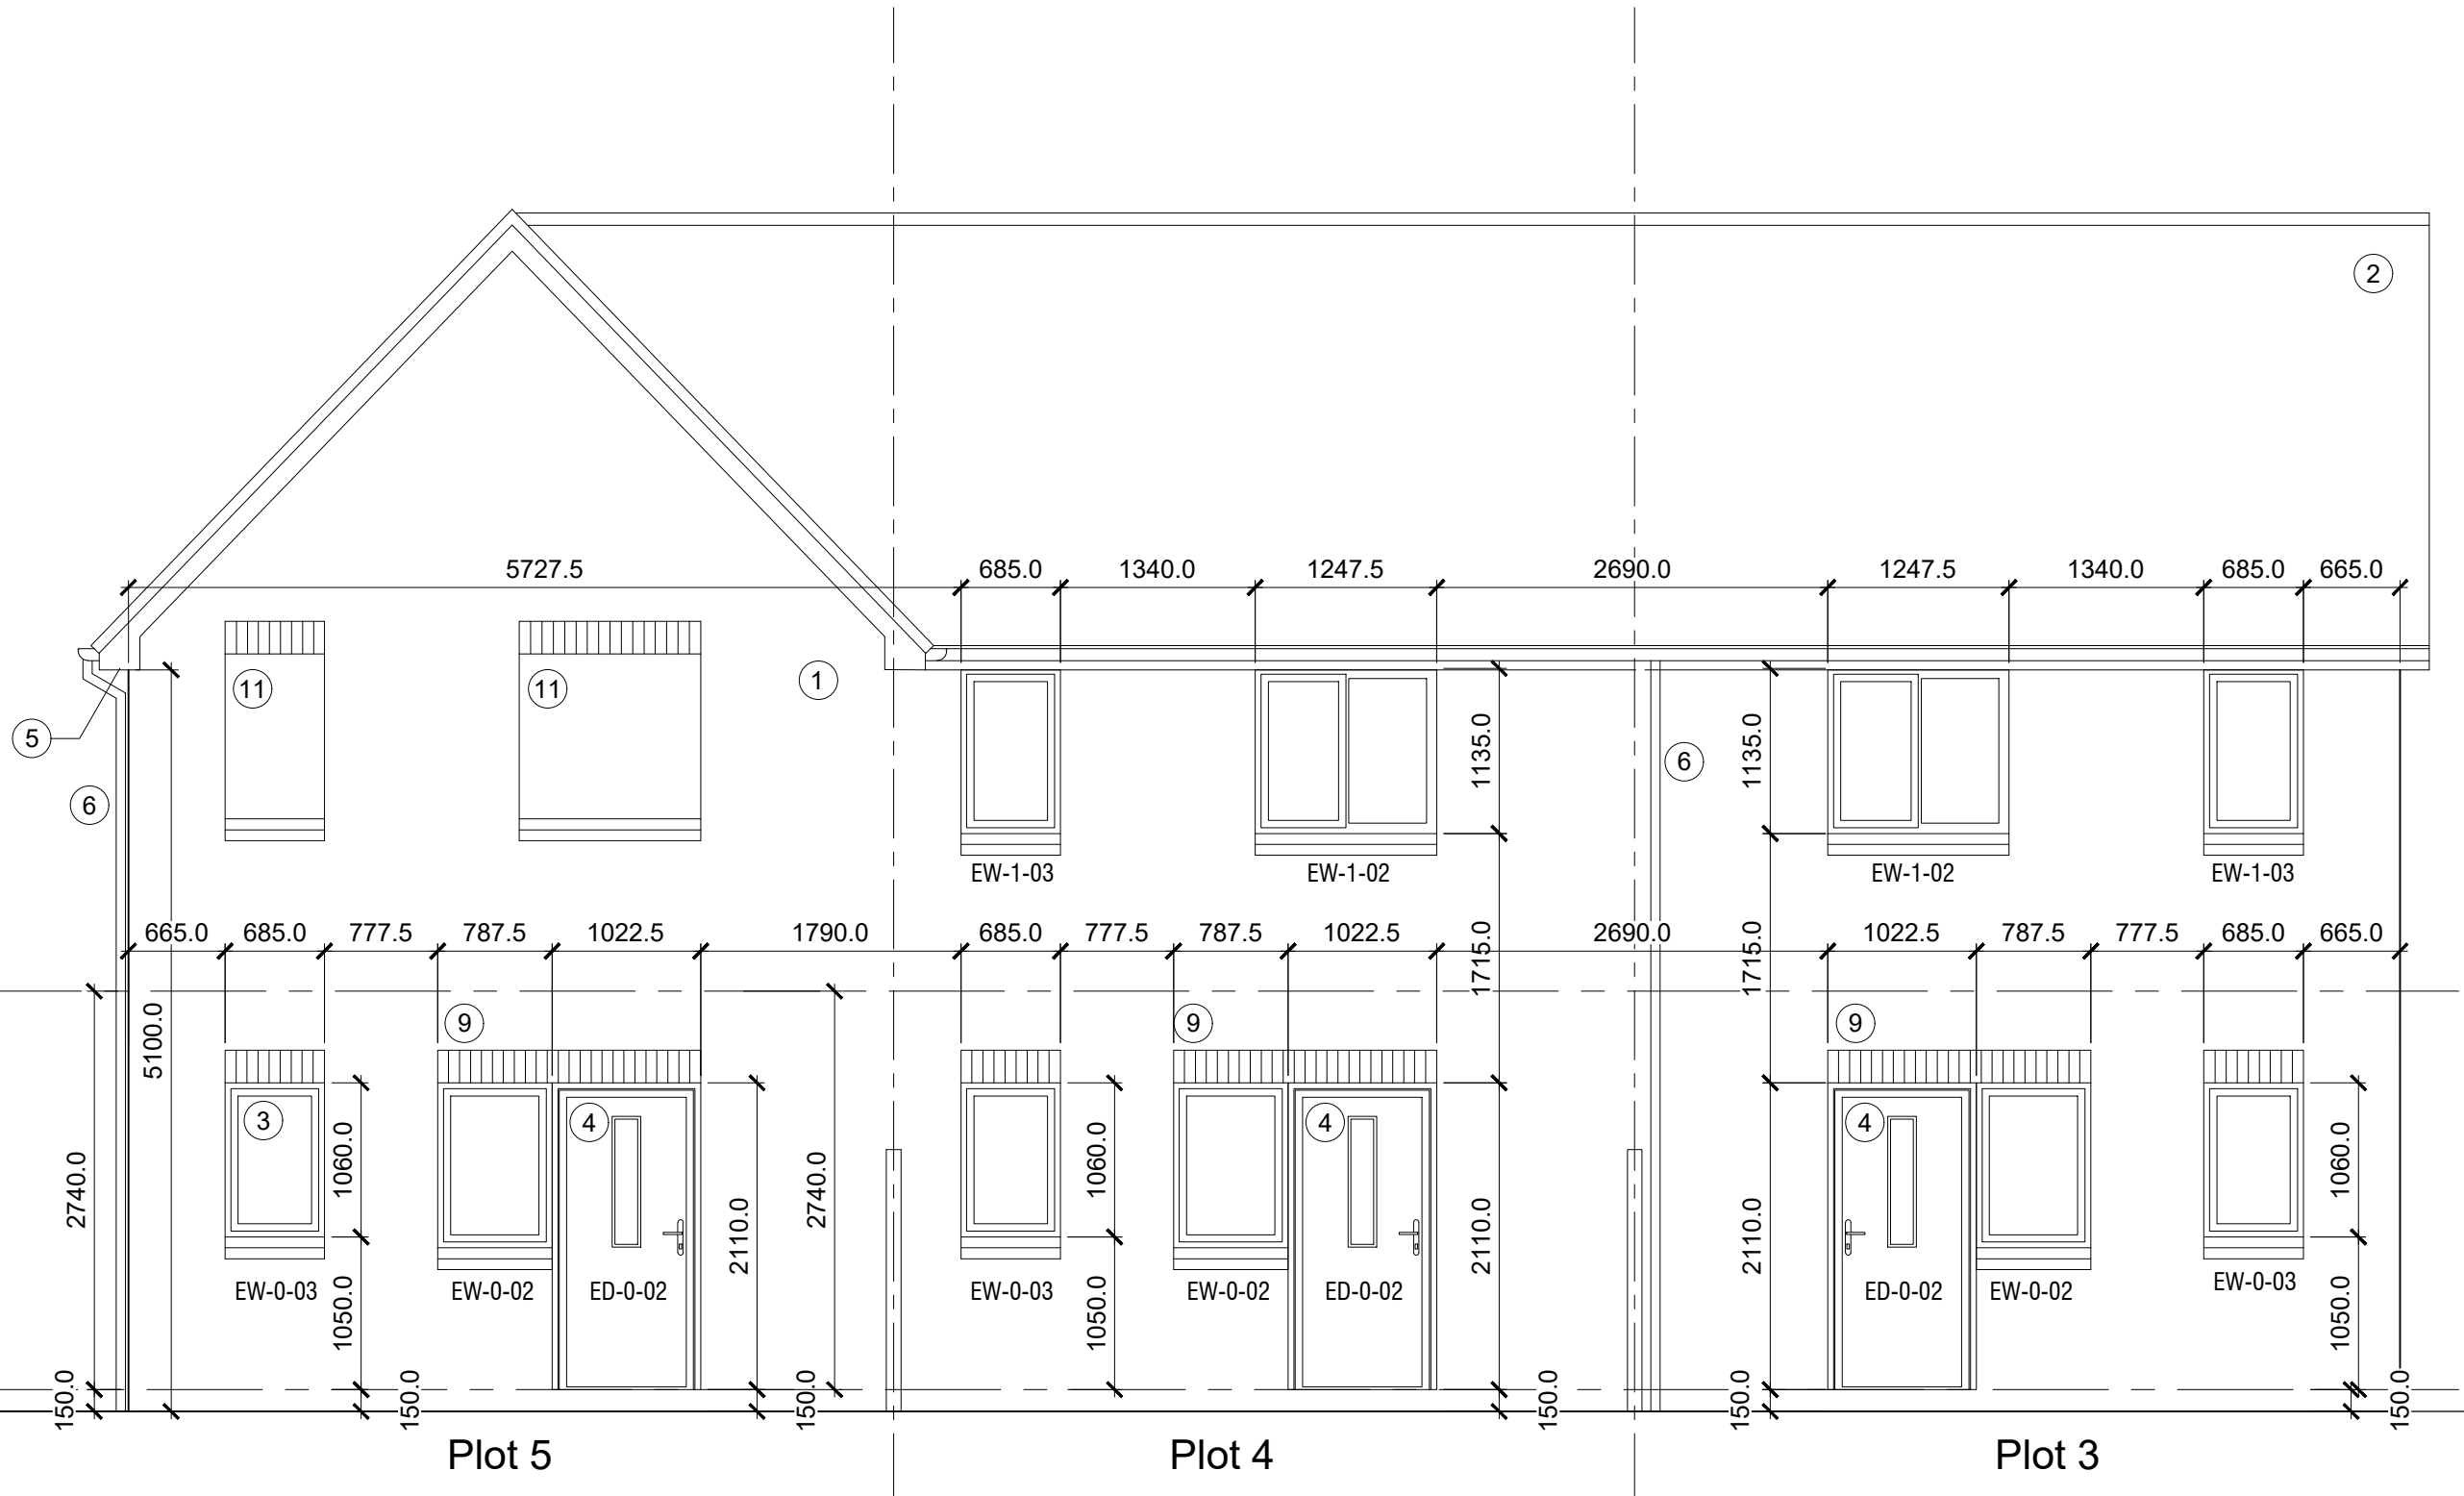

Proposed North / Rear Elevations Plot 3, 4 & 5
Scale 1:50

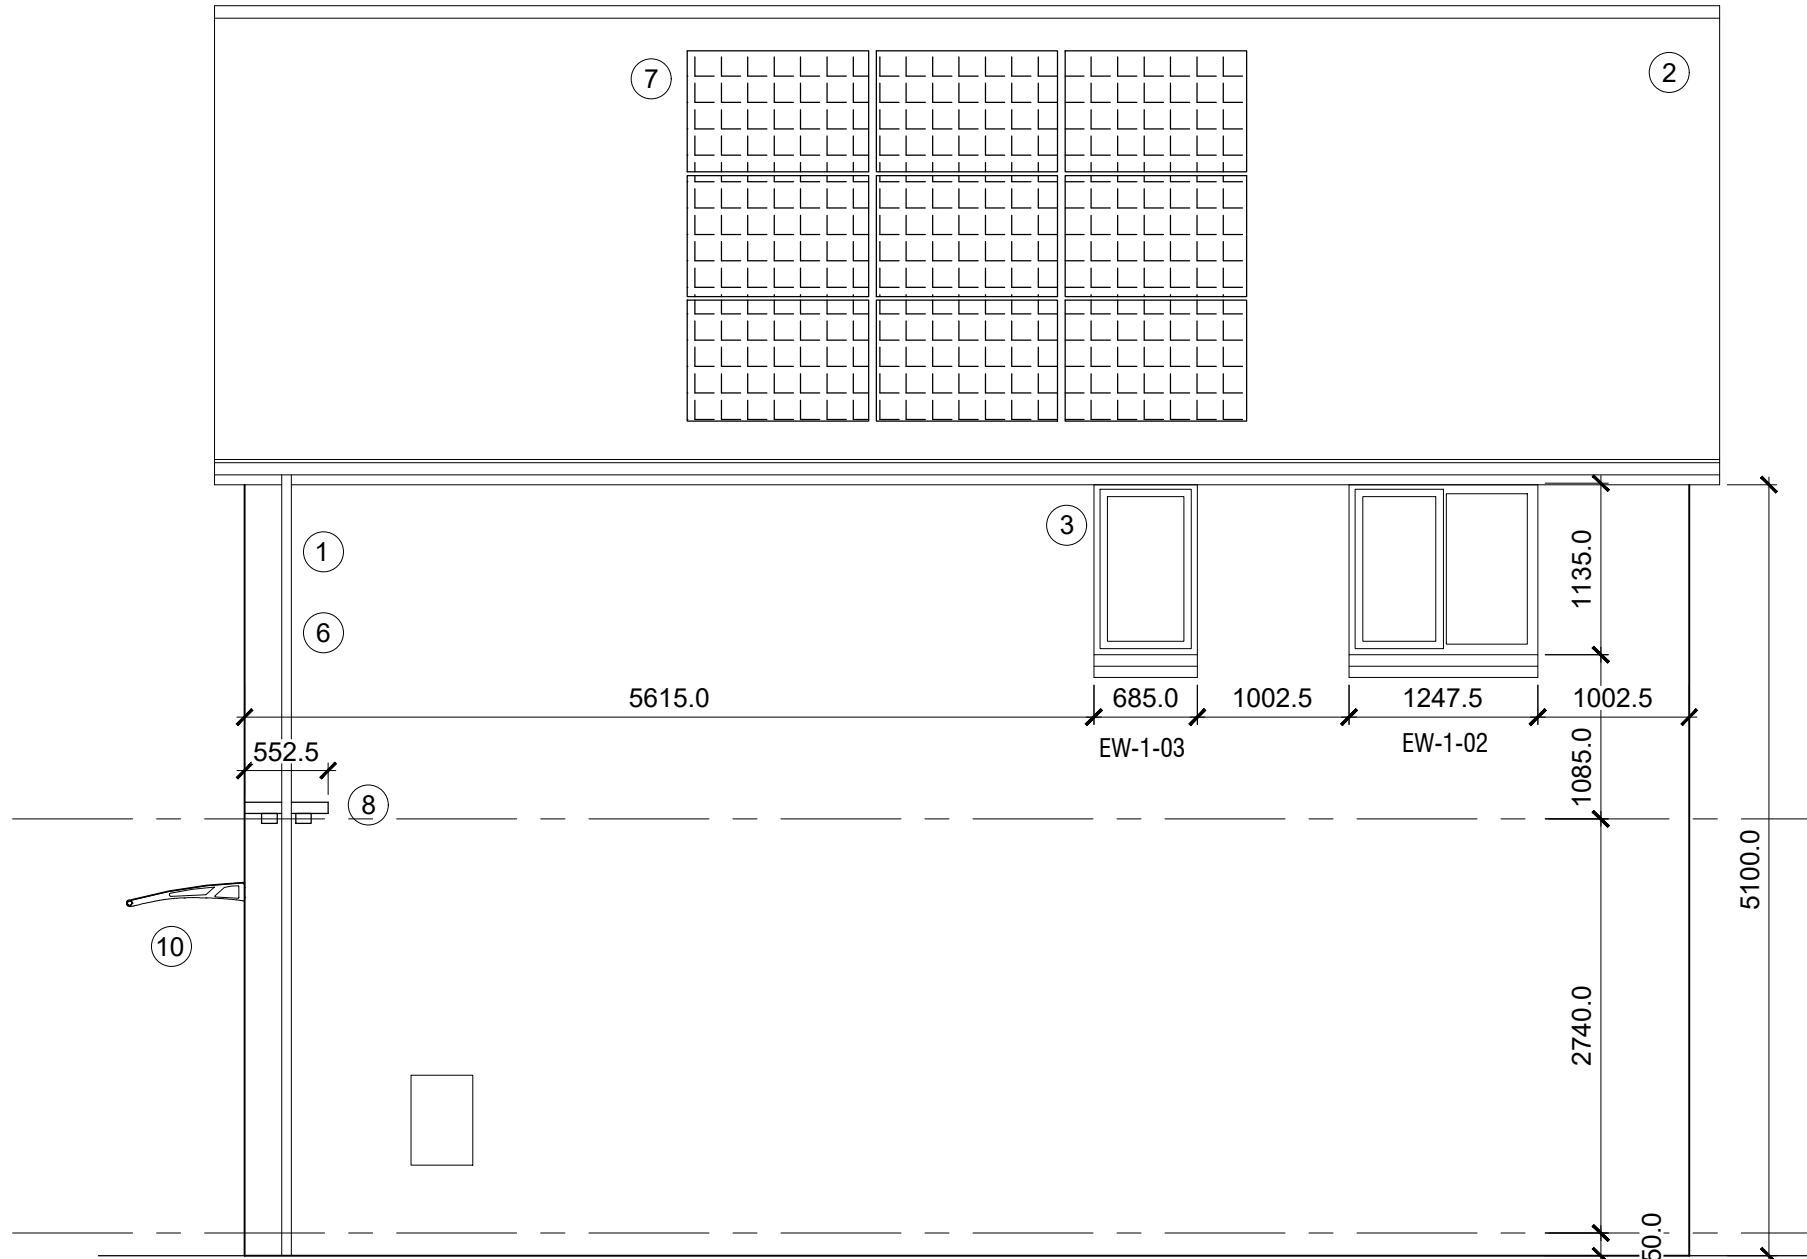

Proposed West / Gable Elevation Plot 5
Scale 1:50

Legend:

- 1 Red multi facing brickwork
- 2 Grey concrete interlocking roof tiles
- 3 White UPVC windows + flush blue brickwork cill details
- 4 Composite high security doorset, colour to Client's choice
- 5 White UPVC fascia and soffit
- 6 Black UPVC rainwater goods
- 7 Photovoltaic cells to specialist contractor design & SAP calculation
- 8 Contrasting smooth blue brickwork band
- 9 Blue soldier course brickwork
- 10 Proprietary radius Perspex Canopy to front entrance
- 11 10mm brickwork recessed panel to form 'Tax Window' with blue window cill & head

Note:
U-values, and PSI details to be confirmed by SAP calculation and specialist timber frame supplier respectively.

NOTE:
UNDERGROUND SERVICES SURVEY REQUIRED TO ENSURE NO ENCROACHMENT WITH POTENTIAL UNDERGROUND UTILITIES AND OTHER SUBSURFACE INFRASTRUCTURE SUCH AS GAS, WATER, ELECTRICITY, TELECOMMUNICATIONS, DRAINAGE, AND SEWAGE SYSTEMS

NOTE:
AIR TIGHTNESS TEST REQUIREMENTS AN AIR PERMEABILITY SCORE OF 5M3/HM2 OR UNDER IS TO BE ACHIEVED TO BE CONFIRMED BY SAP CALCULATION.

NOTE:
DIMENSIONS TO BE CHECKED ON SITE BY THE CONTRACTOR TO ENSURE NO AERIAL NOR SUBSTRUCTURE ENCROACHMENT OF THE BOUNDARY

NOTE:
ALL EXISTING DRAIN RUNS / EASEMENTS TO BE DETERMINED ON SITE AND ANY MODIFICATIONS TO THESE RUNS TO BE AGREED ON SITE WITH BUILDING INSPECTOR. ALSO ALL REDUNDANT DRAIN RUNS TO BE TAKEN OUT AND SEALED OFF AS REQUIRED. NEW RUNS AND CONNECTIONS TO BE DETERMINED ON SITE AND AGREED WITH BUILDING INSPECTOR. REFER TO DRAINAGE LAYOUT & HARD PAVING SPECIFICATIONS DETAILS BY BUILD VISION CONSULTING ENGINEERS, CONTACT: MIDDLE COTTAGE, BEN KAYE ROW, HOLMFIRTH, HD9 1EF. MOBILE: 07799 823040, EMAIL: SARA.H.GRIGGS@BVCONSULTING.CO.UK

ALL STEELWORK, SUPPORTS AND ASSOCIATED BUILDING WORKS ARE ALL TO BE TO ENGINEERS DETAILS. ALL STEELWORK TO HAVE 30 MINUTE FIRE PROTECTION AS NECESSARY. THIS DRAWING IS TO BE READ IN CONJUNCTION WITH STRUCTURAL DRAWINGS AND SPECIFICATIONS BY PARTINGTON & ASSOCIATES LIMITED STRUCTURAL DESIGN CONSULTANTS. CONTACT: PETER ECCLES, 13 GILLIBRAND STREET, I, CHORLEY, LANCA SHIRE | PR7 2EJ | TEL: 01257 249863 | E: PETER@PARTINGTON-ASSOCIATES.COM. REFER TO PROPOSED STRUCTURAL DRAWINGS & CALCULATIONS.

NOTE:
CONTRACTOR TO COORDINATE AREAS ON PARTITIONS THAT REQUIRE FIXING & ALLOW FOR PATRESSING AS NECESSARY

THIS DRAWING IS SUBJECT TO BUILDING REGULATION APPROVAL FURTHER INFORMATION/CHANGES MAY BE REQUIRED

NOTES

This drawing is the property of Equilibrium Architects and copyright is reserved by them. This drawing is not to be copied or disclosed by or to any unauthorised persons without the prior written consent of Equilibrium Architects.

Do not scale from this drawing.

All dimensions are to be checked on site prior to construction, manufacture of any components and ordering of materials and equipment.

Any discrepancies are to be reported to the architect for clarification.

All materials and workmanship to be in accordance with the current British Standards and codes of practice.

This drawing is to be read in conjunction with all relevant Architectural, Structural Engineers, Mechanical Engineers, Electrical Engineers and Specialists drawings and specifications.

As with all construction projects the CDM 2015 regulations apply and the work on this project may require both the issue of a notification to the HSE (because of the durationof the works on site) and the client may also need to appoint a Principal Designer because there may be more than one contractor working on site. The Principal Designer will be able to coorinate the pre-construction information and also ensure that all duty holders under CDM comply with their relevant duties.

The building owner is to serve a Party Wall Act Notice as applicable to adjoining property owners as outlined in TheParty Wall Act 1996 The Building Contractor is to verify the thickness of the party walls prior to commencement of the proposed works.

Proposed North Elevations

Proposed South Elevations

Key Plan
Scale 1:200

Drawing Status:	INFORMATION
-----------------	-------------

B Updated drawing to Client's feedback 18.09.2024

A Twisted gable windows & roof profile to match detailed design in plan & section. 11.09.2024

Updated brickwork band colour. Added annotation & dimensions

REV	DESCRIPTION	CHECK	DATE

CLIENT

J Walker Homes

PROJECT

New Development at Baytree Lane, Middleton, Rochdale

DRAWING

Proposed Elevations Plot 3, 4 & 5

SCALE	DATE	DRAWN	CHECKED
1/50@A1	July 2024	PB	
DRAWING NO.	CAD REFERENCE NO.	REVISION	
R-0893-10			B

Bank Chambers, 2A Bank Street, Bury, BL9 0DL. T : 0161 797 2077 F : 0161 797 2088
info@equilibriumarchitects.co.uk www.equilibriumarchitects.co.uk