




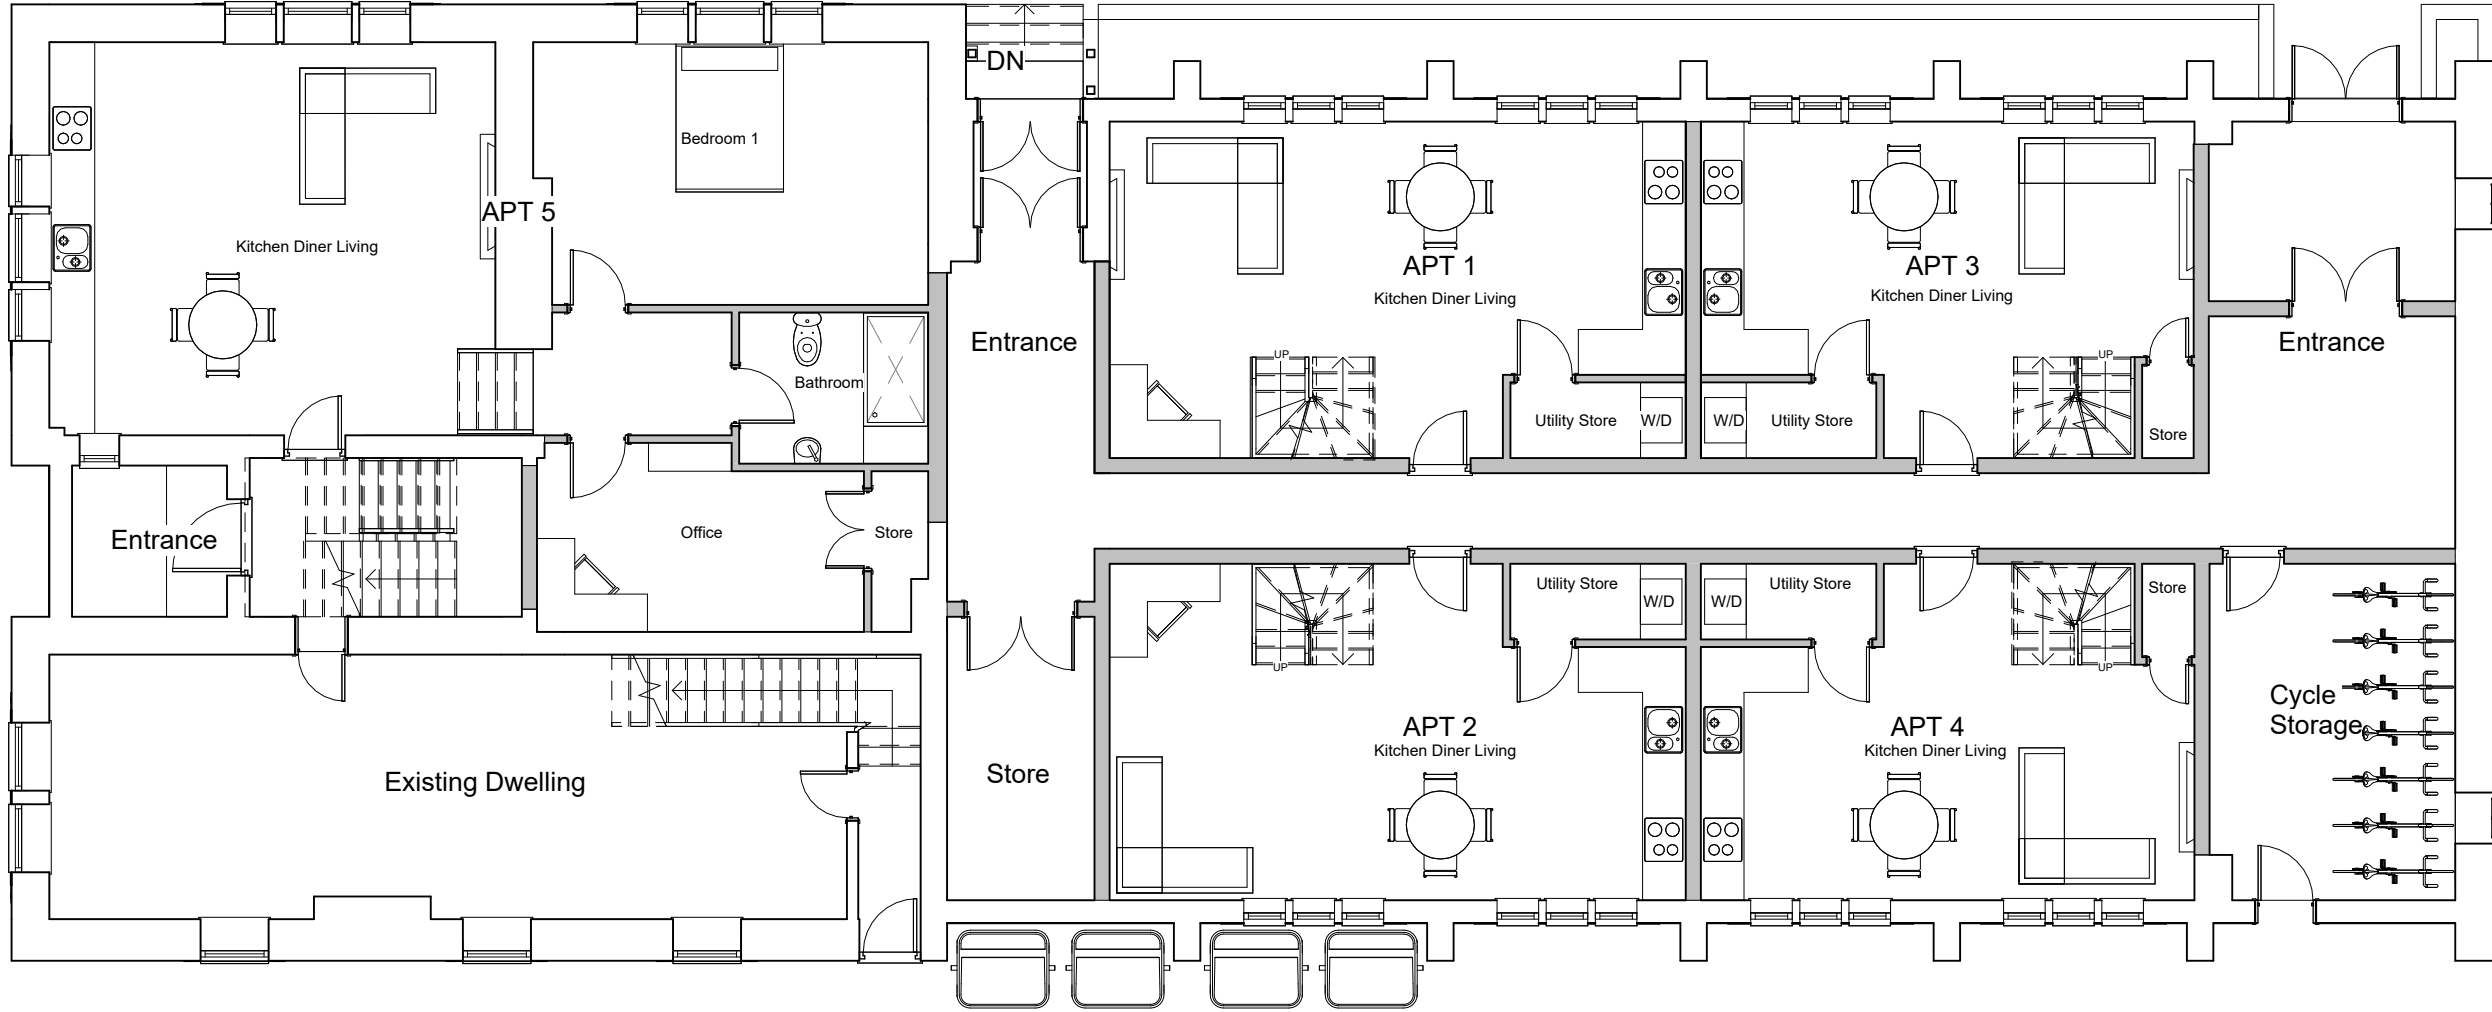


Ground Floor

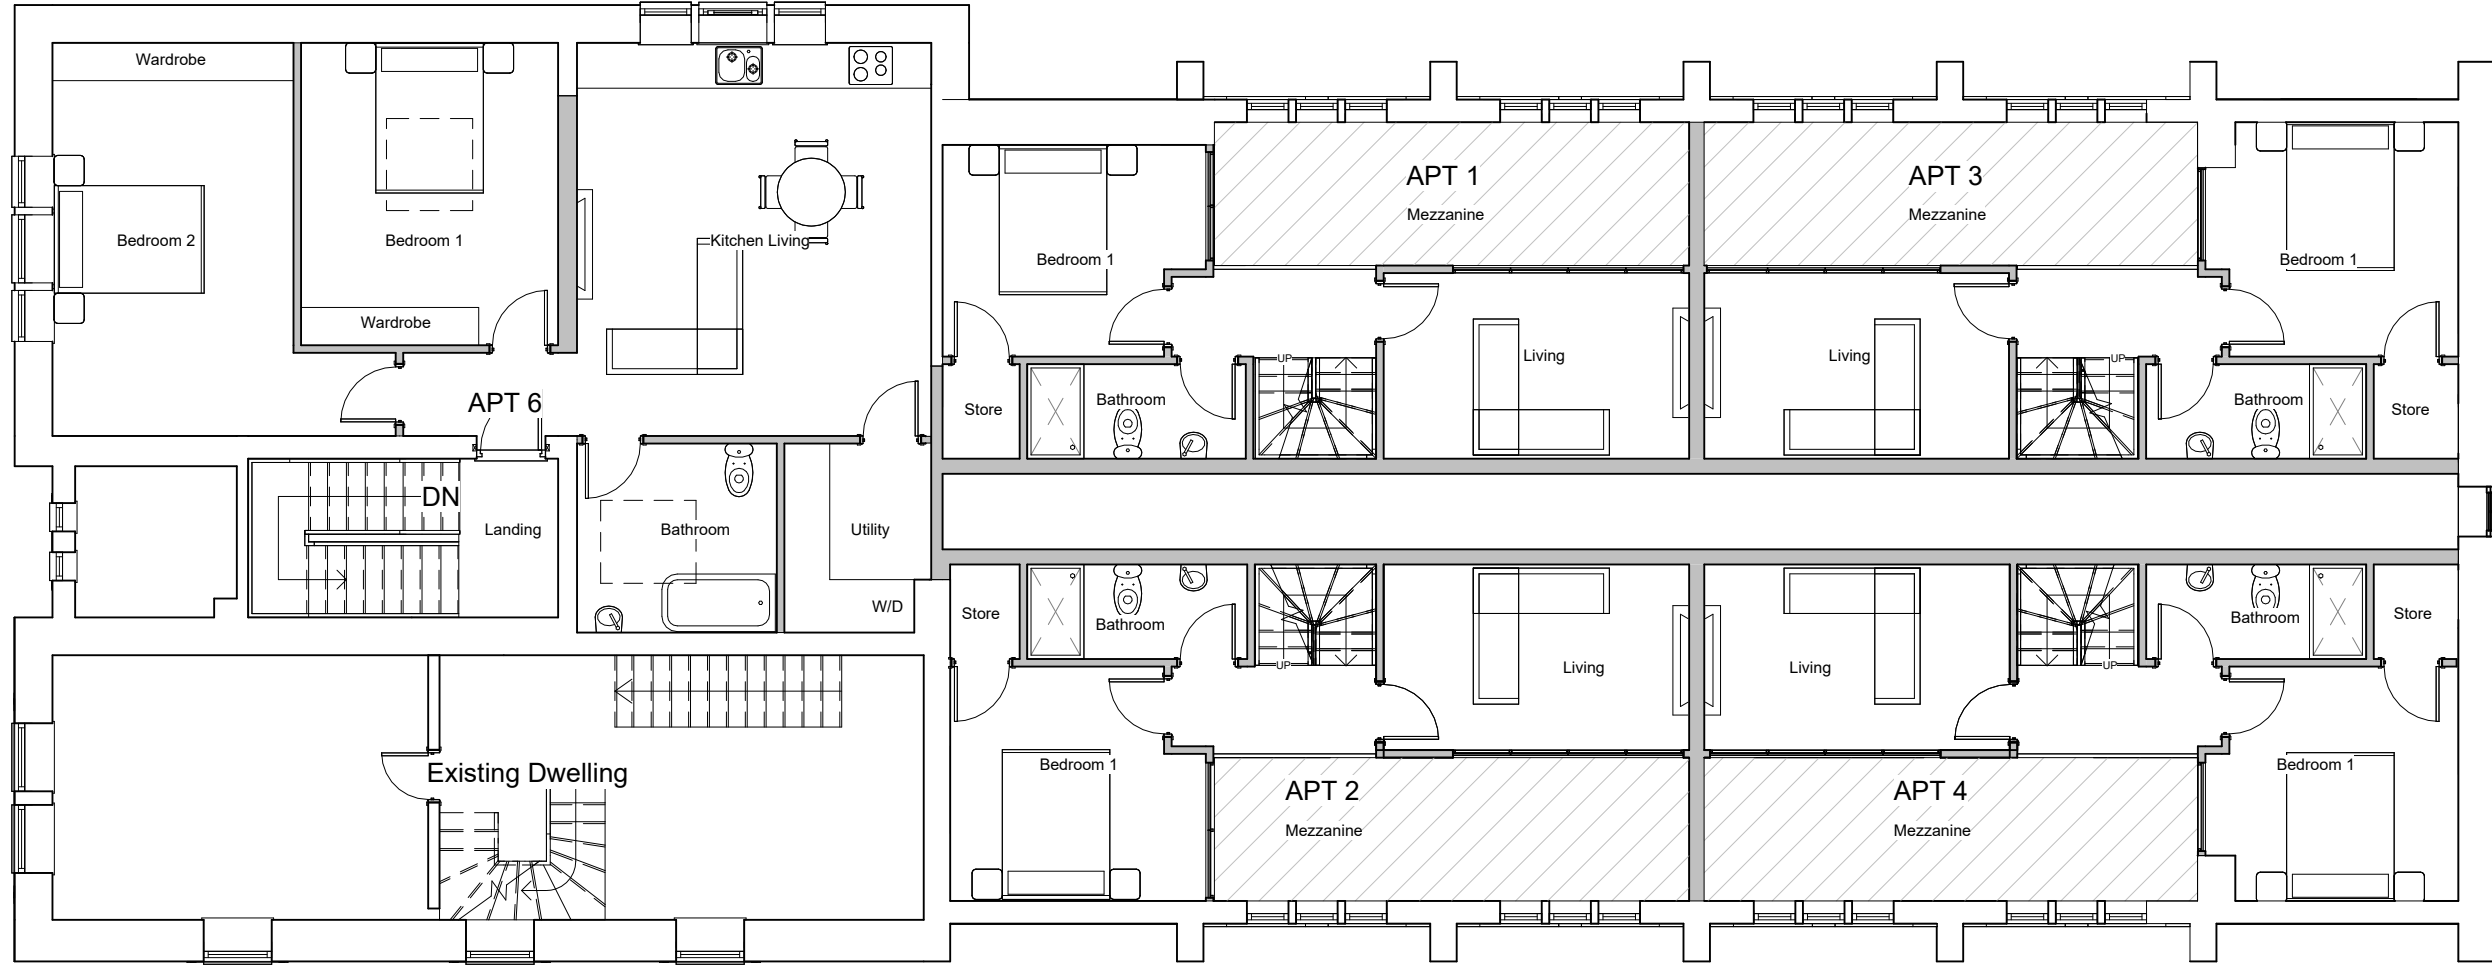

First Floor

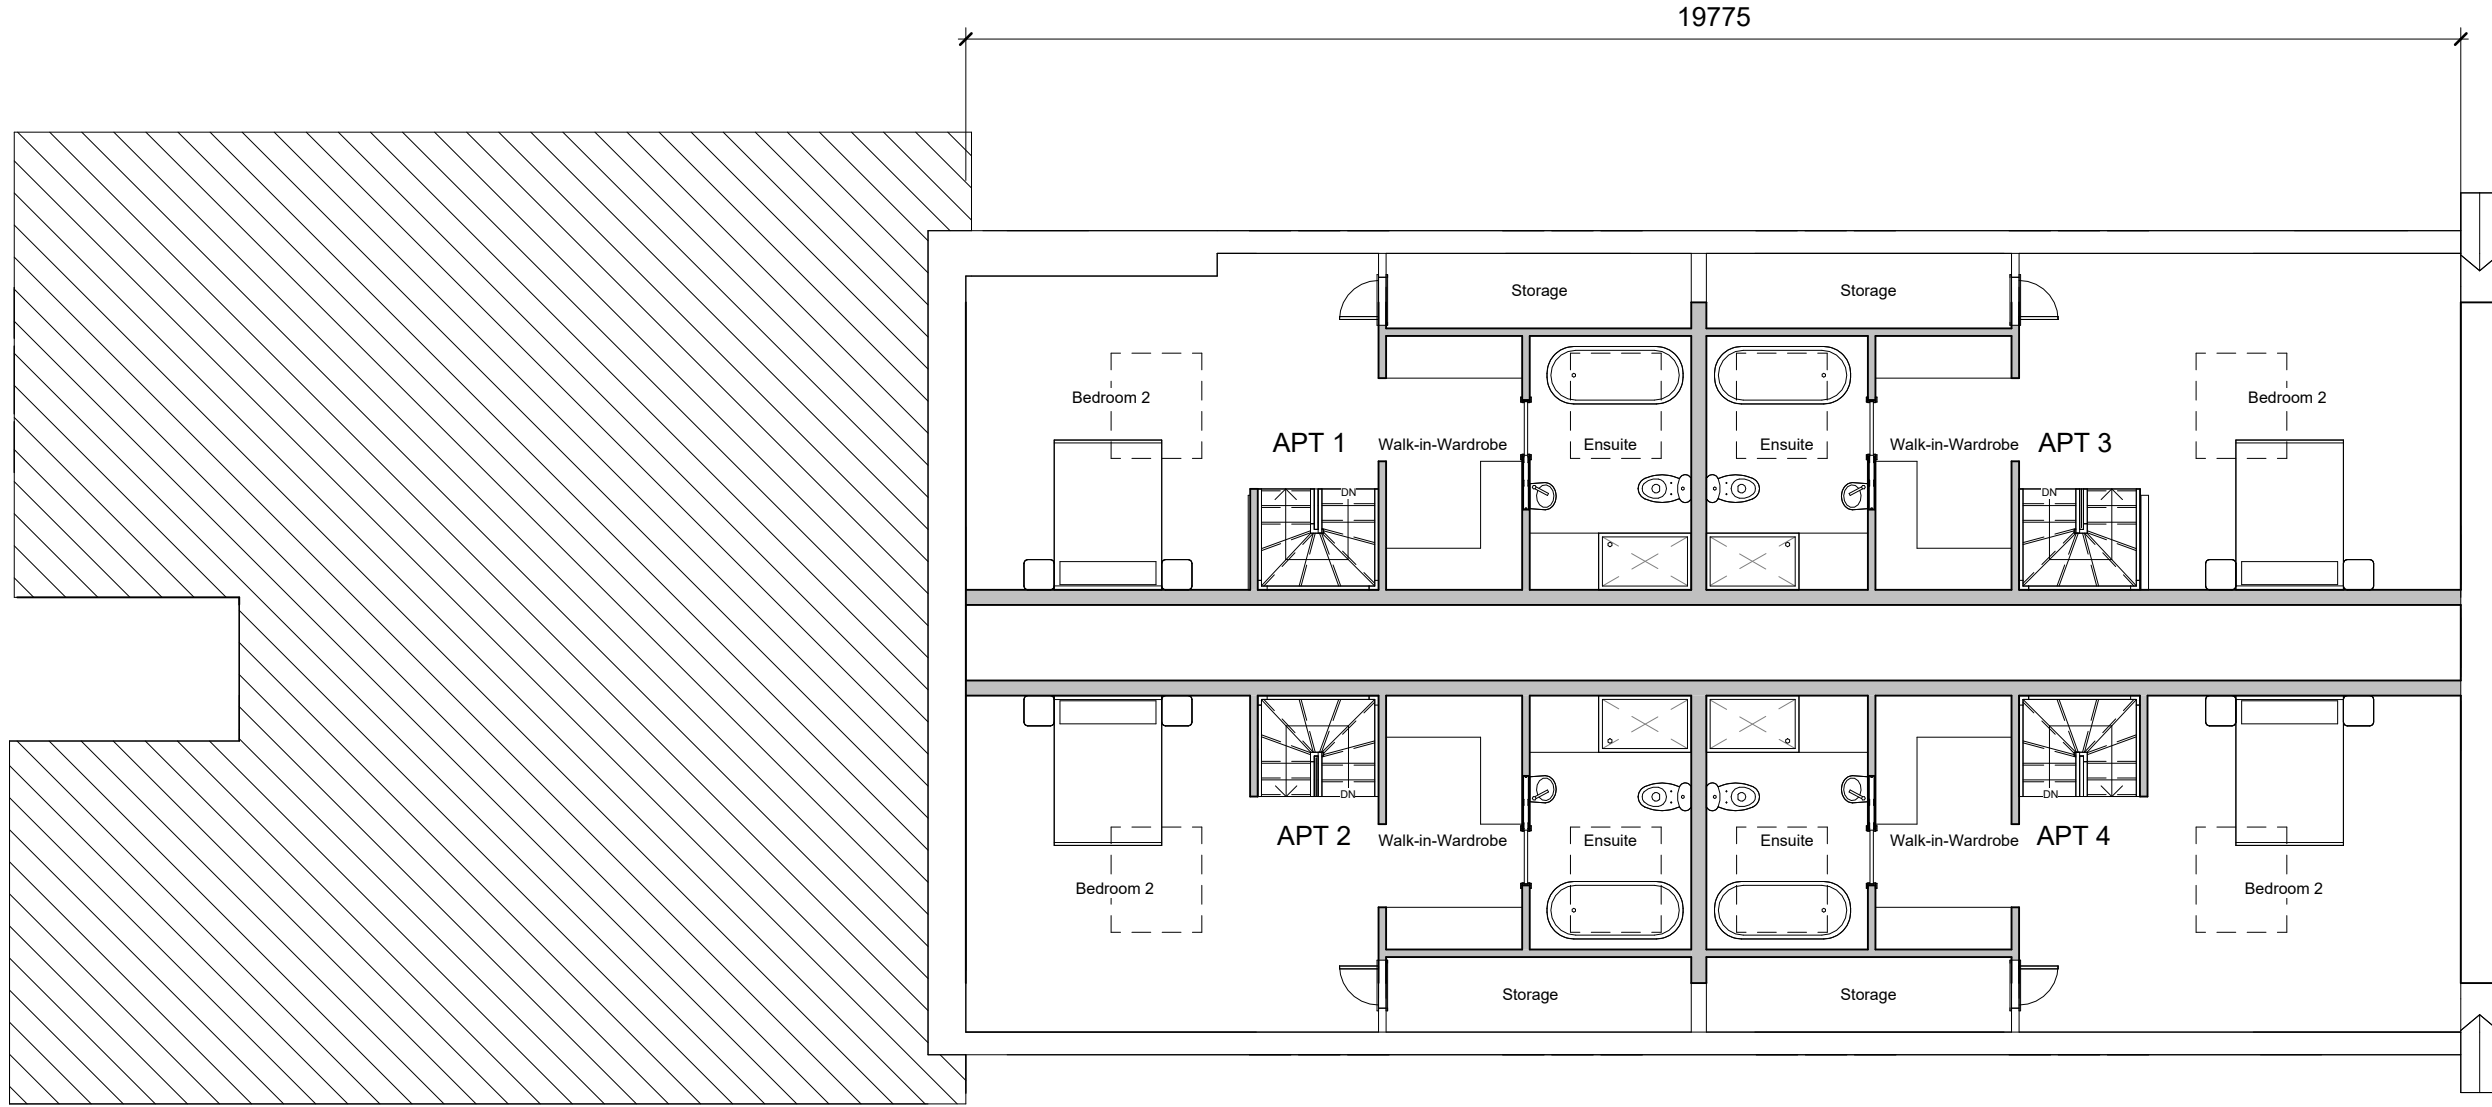

Attic

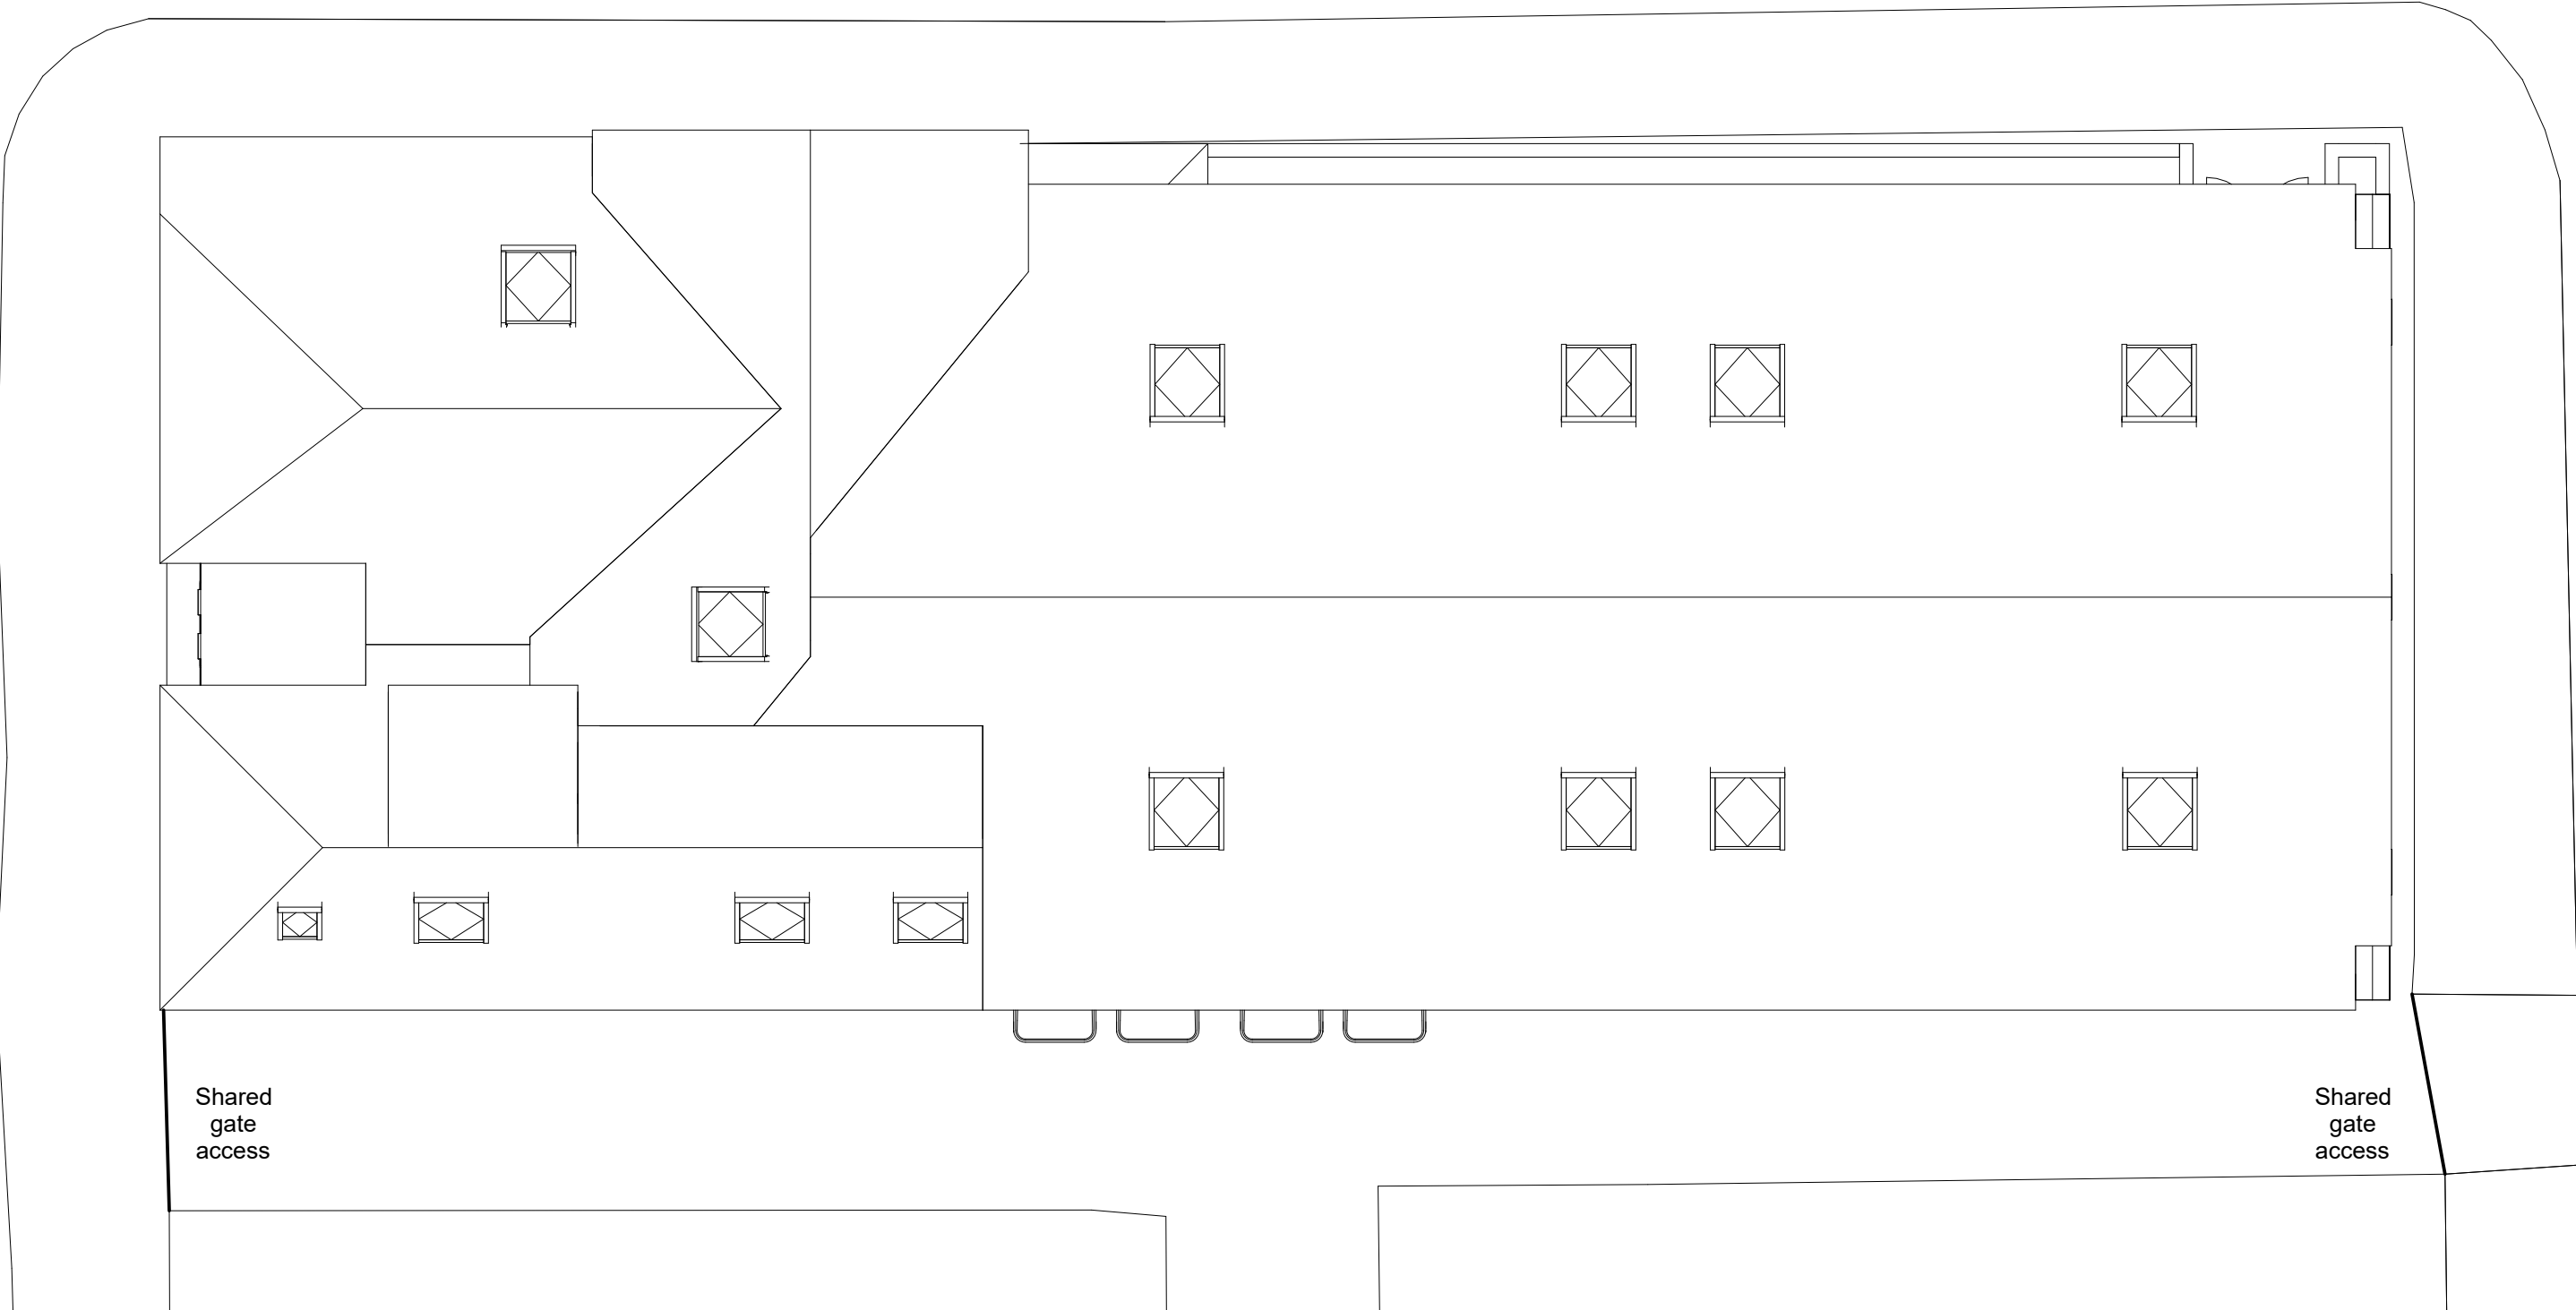

Roof Plan

Rev	Description	Date	IMPORTANT NOTE: 1. ALL DIMENSIONS ARE IN MILLIMETRES. 2. DO NOT SCALE FROM THIS DRAWING. 3. ALL MEASUREMENTS ARE DEEMED TO BE FOR DESIGN PURPOSES ONLY, ANY ANOMOLIES MUST BE REPORTED TO ALL PARTIES PRIOR TO ANY CONSTRUCTION WORKS. 4. THE CONTRACTOR IS TO CHECK AND VERIFY ALL DIMENSIONS ON SITE, PRIOR TO COMMENCEMENT OF CONSTRUCTION WORKS. 5. ALL INFORMATION HEREON IN IS THE COPYRIGHT OF PROQUANT ESTIMATING LTD. COPYING IN FULL OR IN PART IS FORBIDDEN WITHOUT WRITTEN PERMISSION FROM PROQUANT ESTIMATING LTD. Notes: INTERNAL AREA: APT 1: 103m² APT 2: 103m² APT 3: 101m² APT 4: 101m² APT 5: 66m² APT 6: 64m²	H HONEYMAN DEVELOPMENTS	Project Address:		Client:	Mrs D Jackson
						Drawn by:	B.Coates	
						Date:	15-02-23	
						Title:	Proposed Floor Plans & Roof Plan	
						Scale:	1:50 1:100 @ A1	
						Drawing Number:	57714	




West



South




East

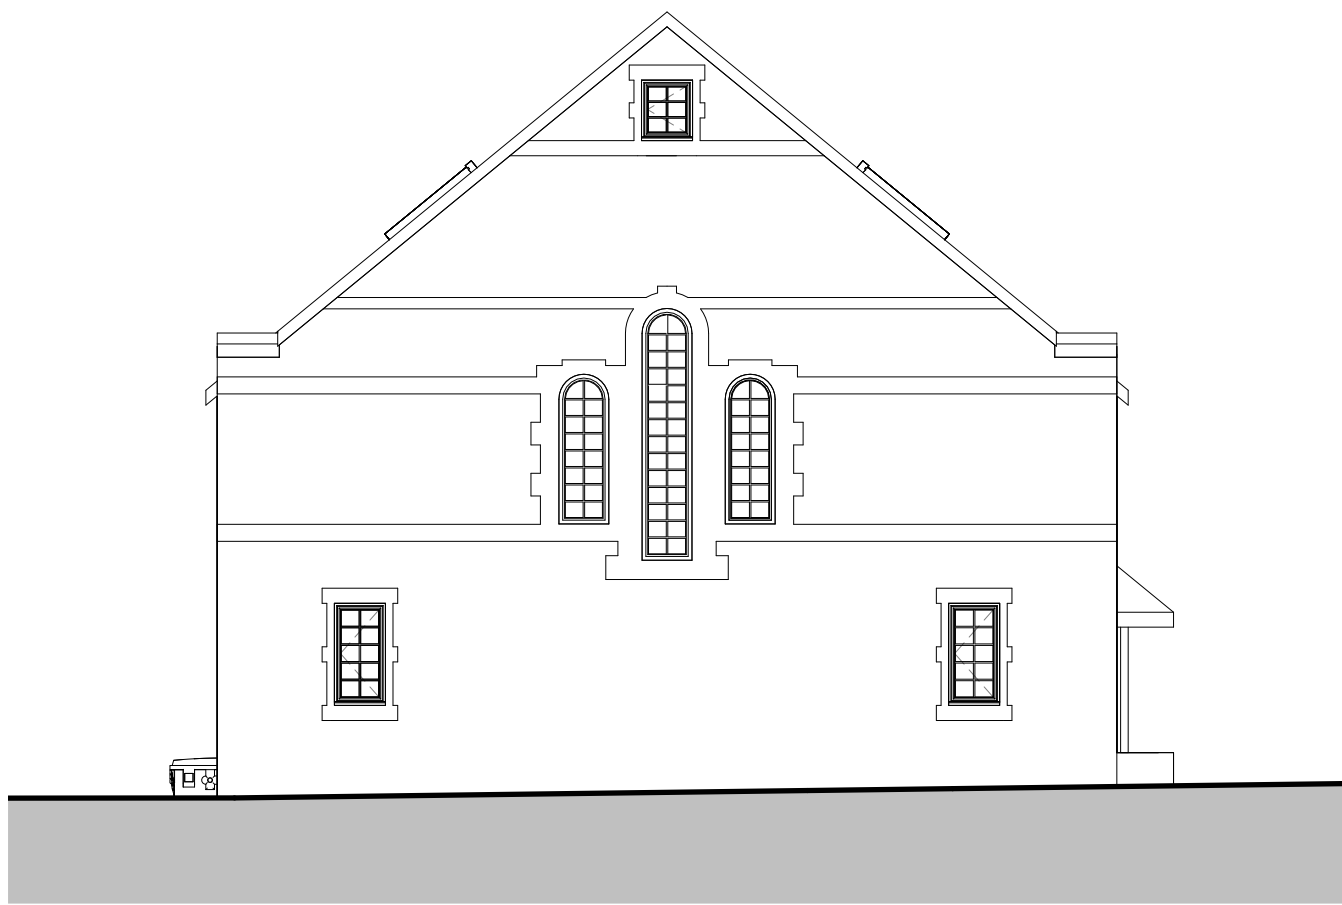


North

Rev	Description	Date	IMPORTANT NOTE: 1. ALL DIMENSIONS ARE IN MILLIMETRES. 2. DO NOT SCALE FROM THIS DRAWING. 3. ALL MEASUREMENTS ARE DEEMED TO BE FOR DESIGN PURPOSES ONLY. ANY ANOMOLIES MUST BE REPORTED TO ALL PARTIES PRIOR TO ANY CONSTRUCTION WORKS. 4. THE CONTRACTOR IS TO CHECK AND VERIFY ALL DIMENSIONS ON SITE, PRIOR TO COMMENCEMENT OF CONSTRUCTION WORKS. 5. ALL INFORMATION HEREON IN IS THE COPYRIGHT OF PROQUANT ESTIMATING LTD. COPYING IN FULL OR IN PART IS FORBIDDEN WITHOUT WRITTEN PERMISSION FROM PROQUANT ESTIMATING LTD. Notes: INTERNAL AREA: APT 1: 103m² APT 2: 103m² APT 3: 101m² APT 4: 101m² APT 5: 66m² APT 6: 64m²	HONEYMAN DEVELOPMENTS	Project Address:		Client:	Mrs D Jackson
					180 Whitehall Road, Rochdale, OL12 0RZ	Drawn by:	B.Coates	
						Date:	15-02-23	
					Title:	Proposed Elevations	Scale:	1:50 1:100 @ A1
							Drawing Number:	57714


Apartment 1

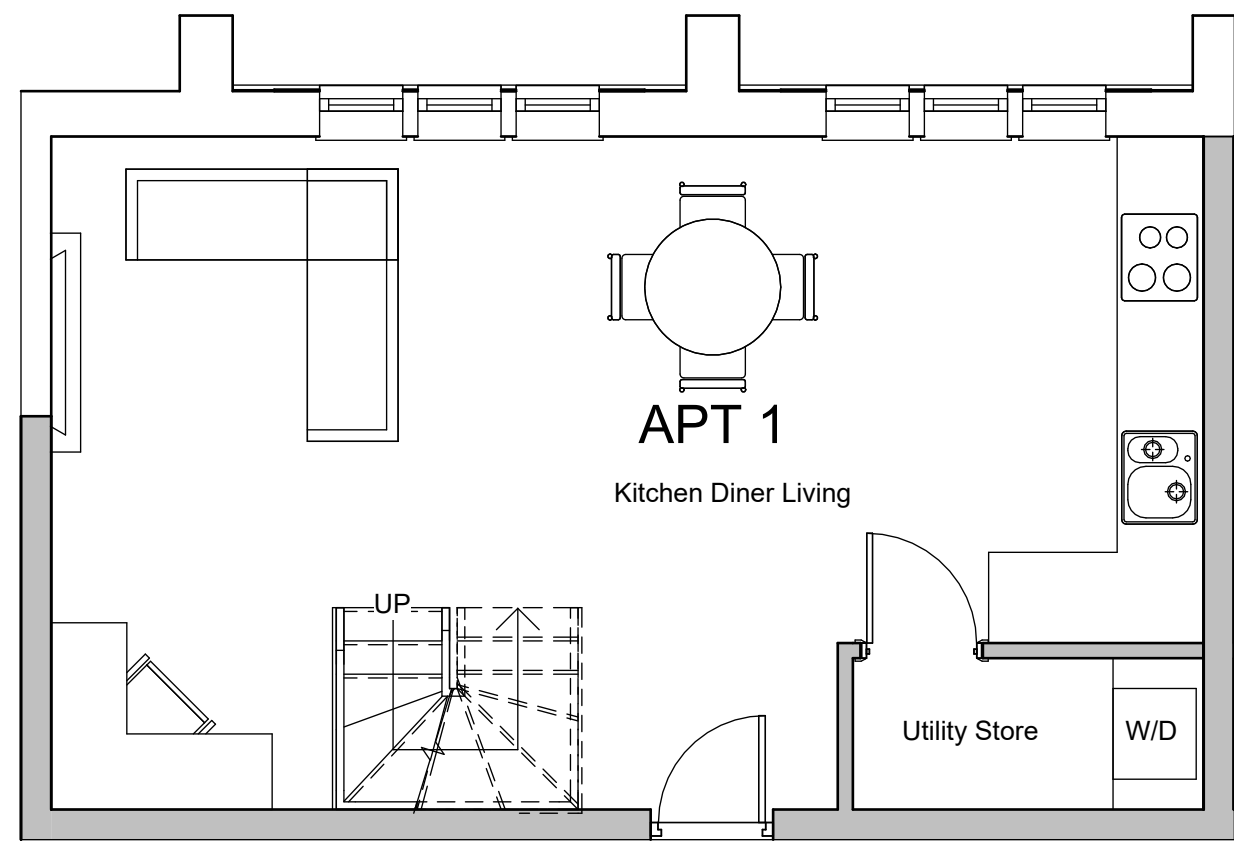

Ground Floor

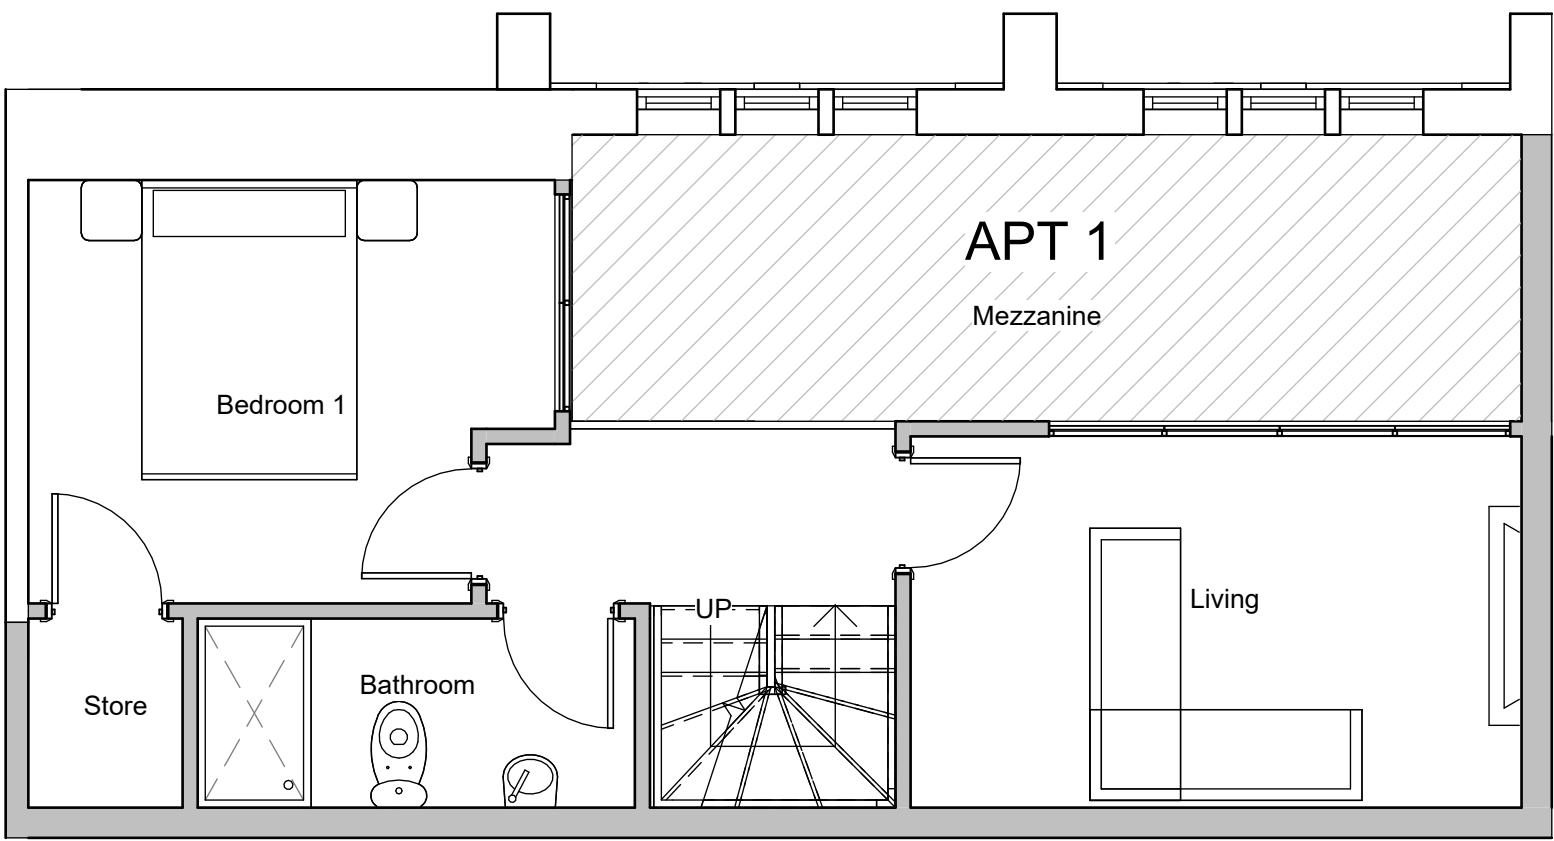


First Floor

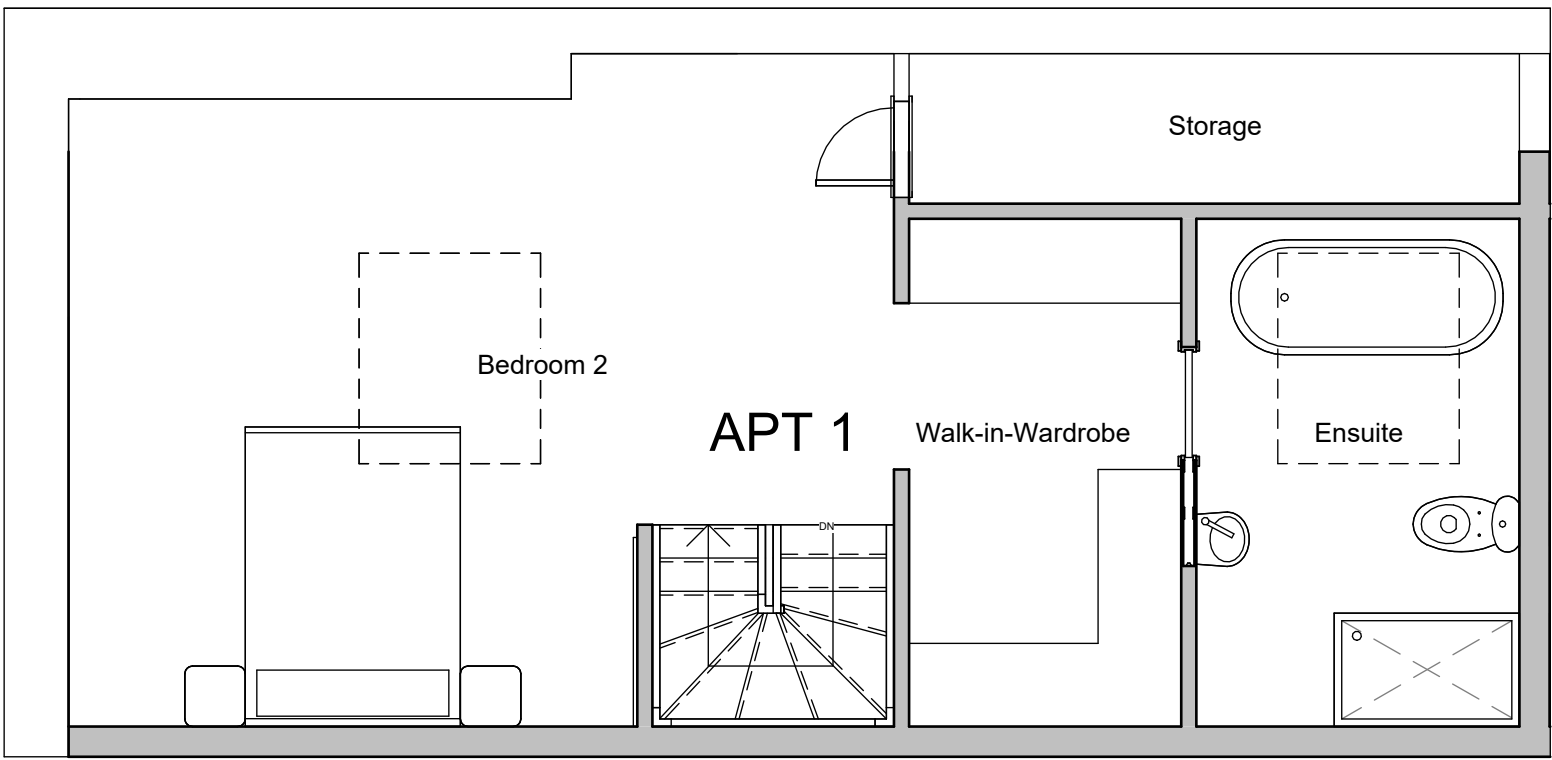


Attic


Apartment 2

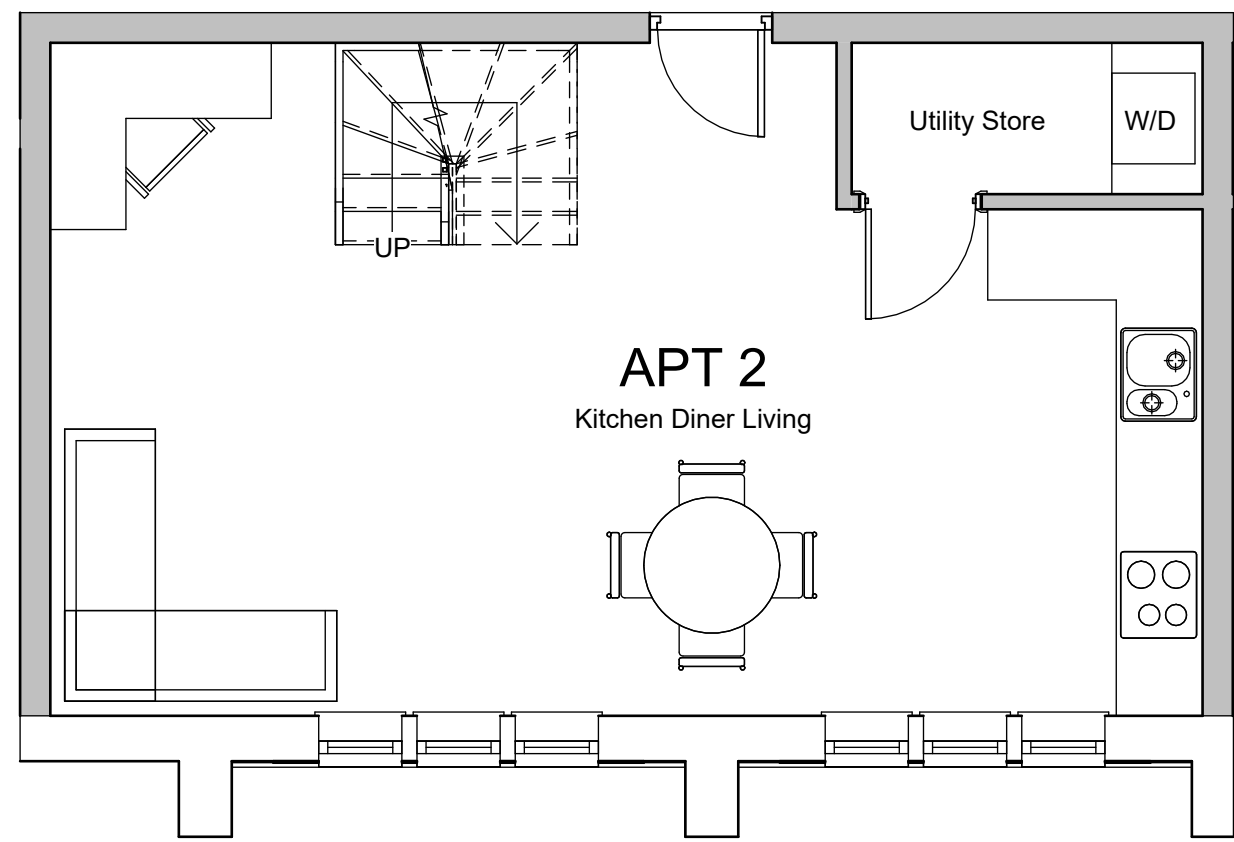

Ground Floor

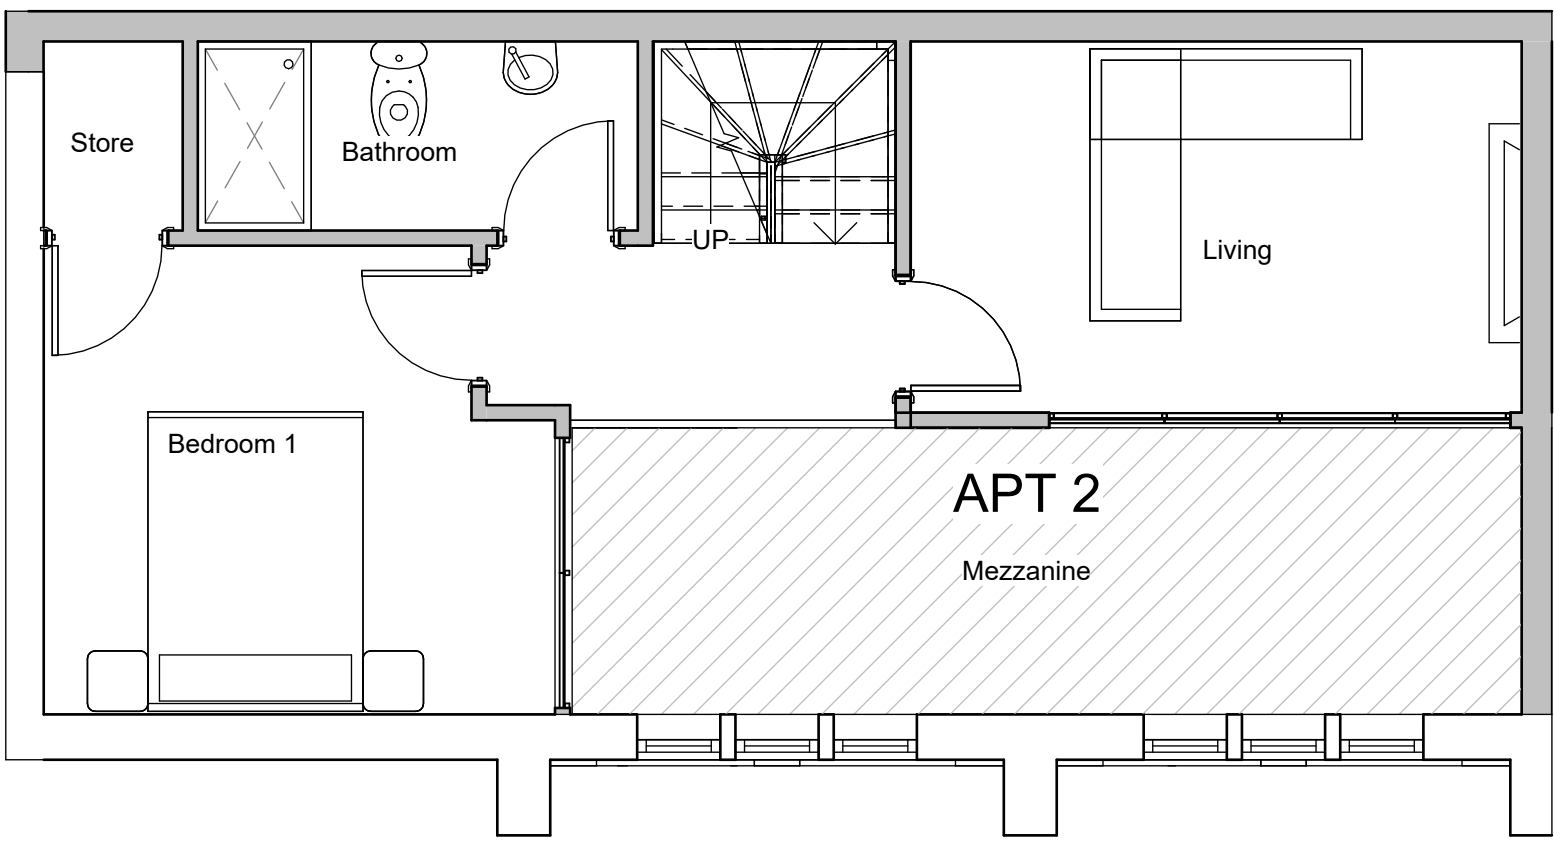


First Floor

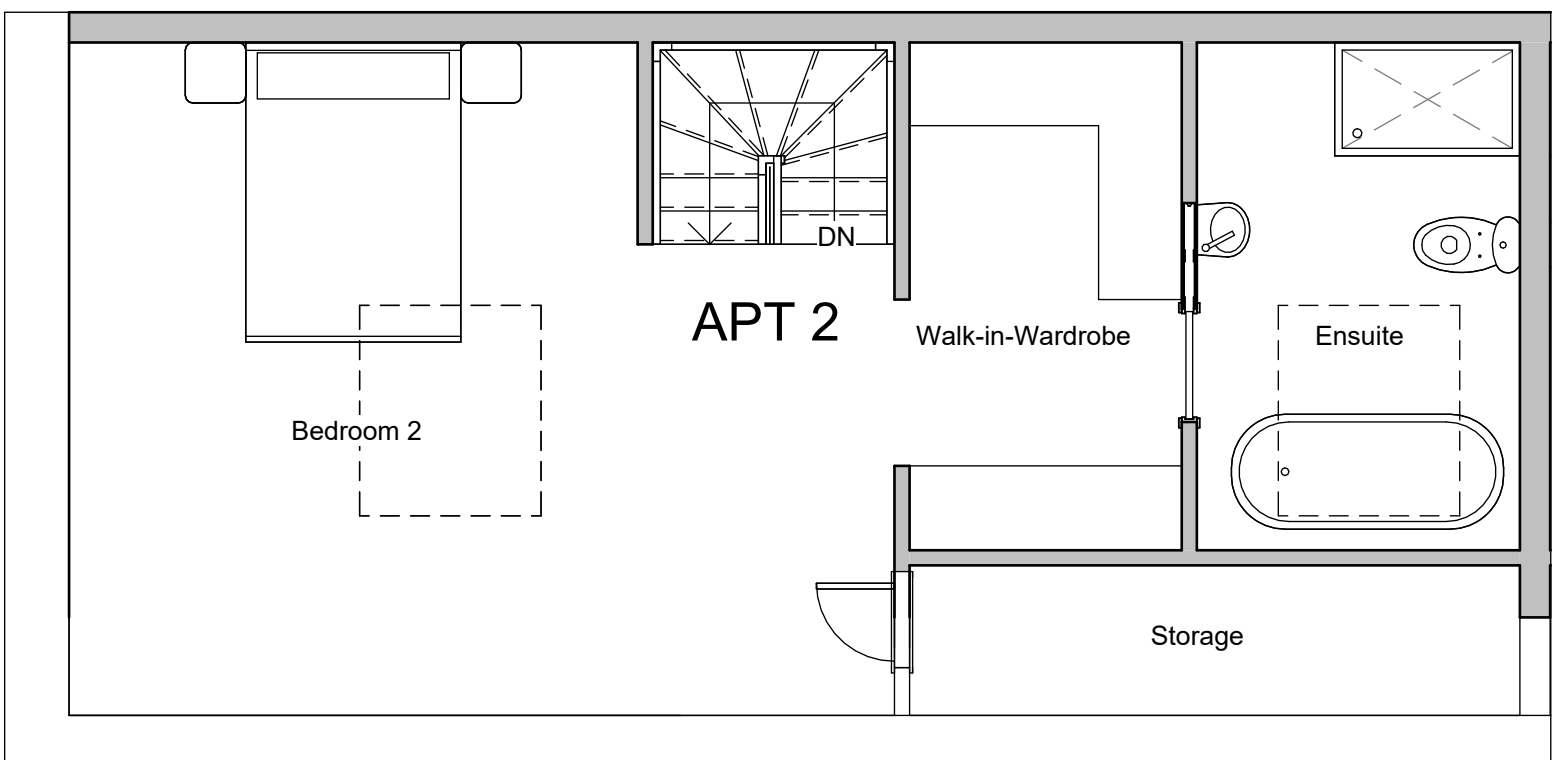


Attic

Rev	Description	Date	IMPORTANT NOTE: 1. ALL DIMENSIONS ARE IN MILLIMETRES. 2. DO NOT SCALE FROM THIS DRAWING. 3. ALL MEASUREMENTS ARE DEEMED TO BE FOR DESIGN PURPOSES ONLY. ANY ANOMOLIES MUST BE REPORTED TO ALL PARTIES PRIOR TO ANY CONSTRUCTION WORKS. 4. THE CONTRACTOR IS TO CHECK AND VERIFY ALL DIMENSIONS ON SITE, PRIOR TO COMMENCEMENT OF CONSTRUCTION WORKS. 5. ALL INFORMATION HEREON IN IS THE COPYRIGHT OF PROQUANT ESTIMATING LTD. COPYING IN FULL OR IN PART IS FORBIDDEN WITHOUT WRITTEN PERMISSION FROM PROQUANT ESTIMATING LTD. Notes: INTERNAL AREA: APT 1: 103m² APT 2: 103m² APT 3: 101m² APT 4: 101m² APT 5: 66m² APT 6: 64m²	HONEYMAN DEVELOPMENTS	Project Address: 180 Whitehall Road, Rochdale, OL12 0RZ		Client: Mrs D Jackson
					Drawn by: B.Coates		
					Date: 15-02-23		
					Scale: 1:50 1:100 @ A1		
					Drawing Number: 57714		


Apartment 3

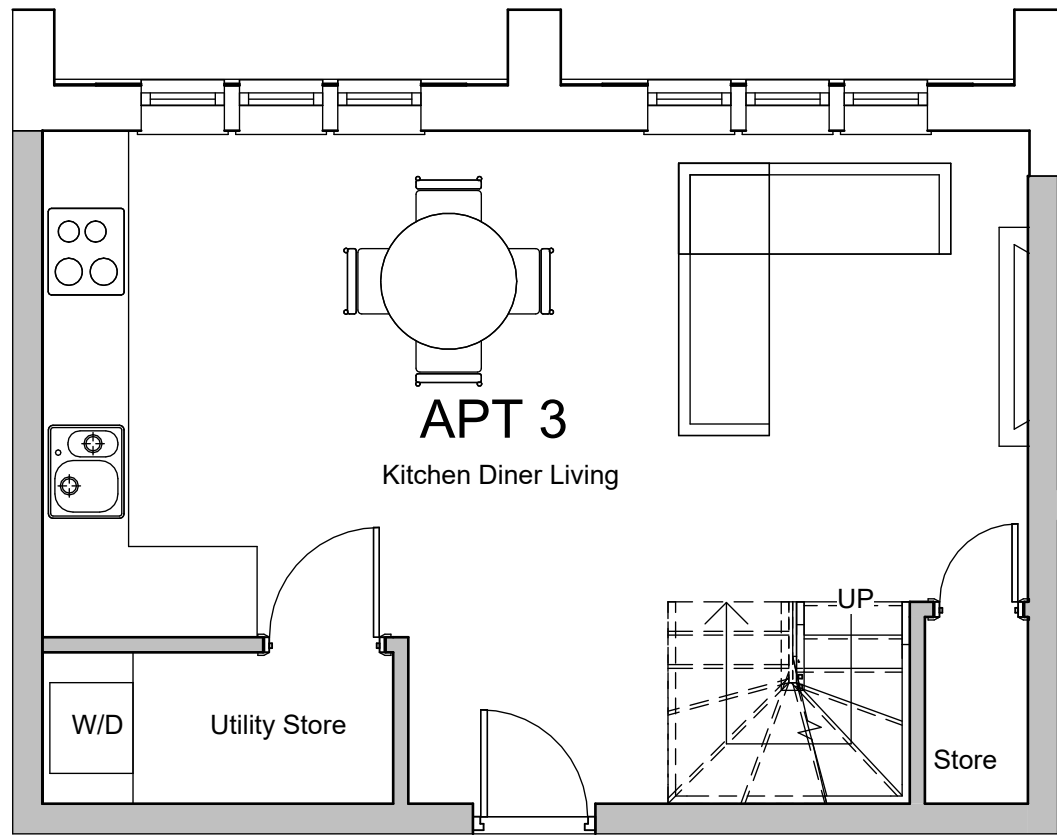

Ground Floor

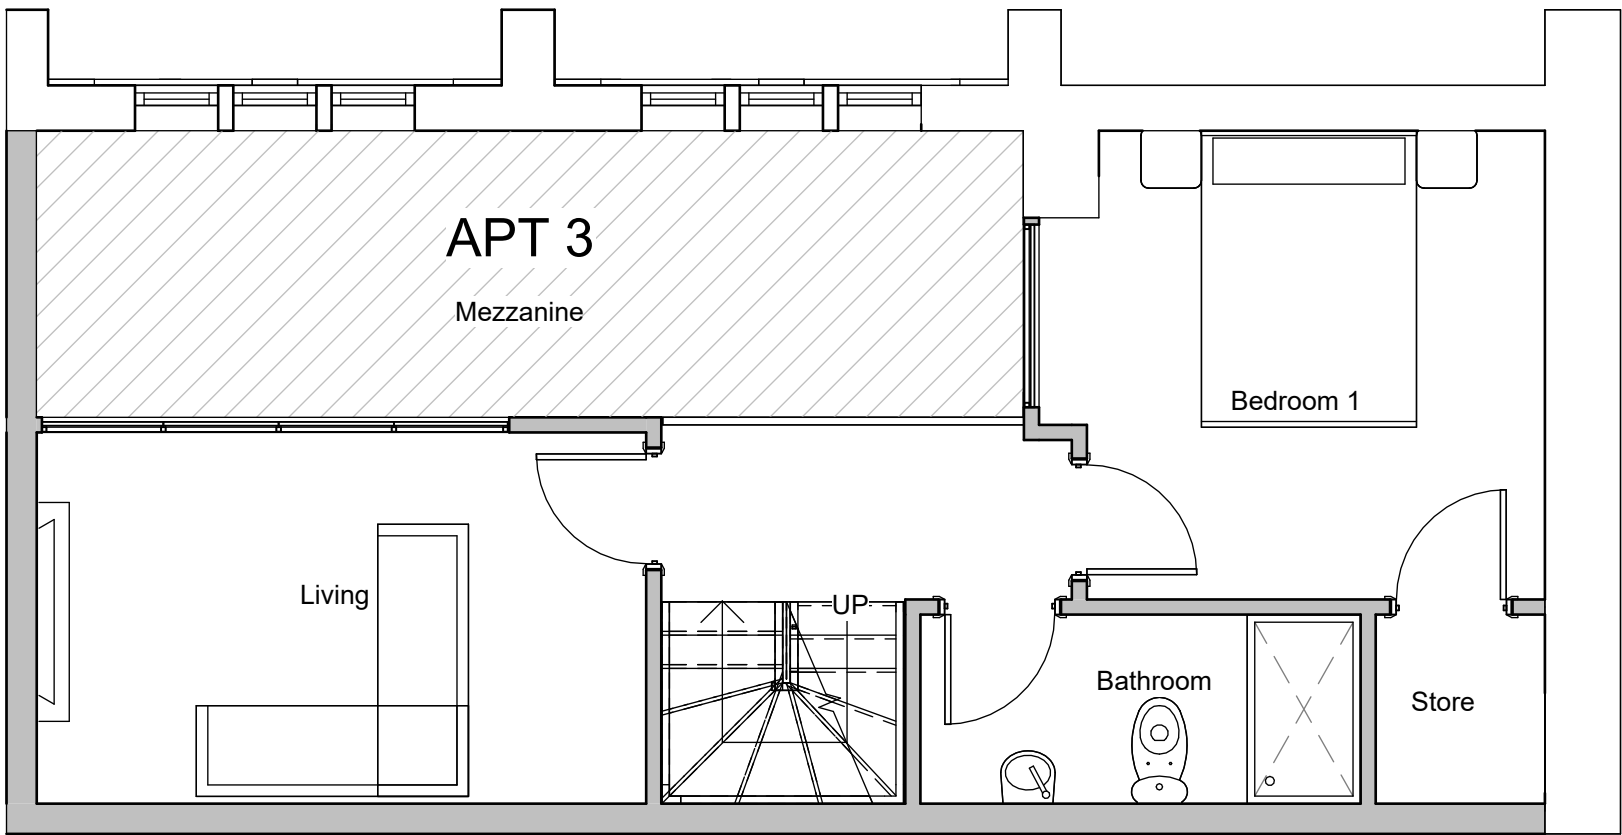


First Floor

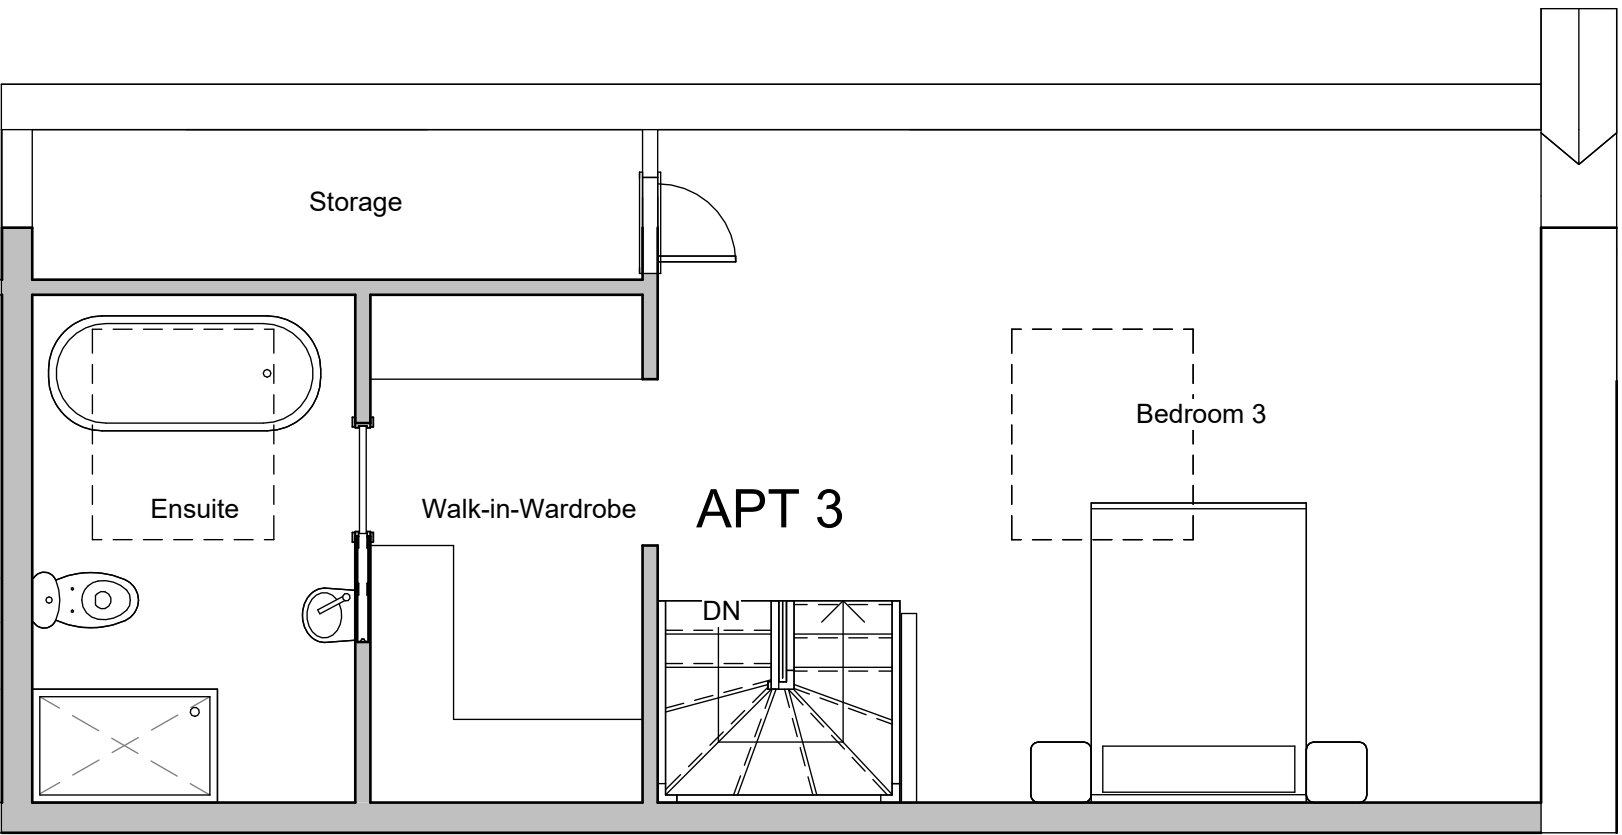


Attic


Apartment 4

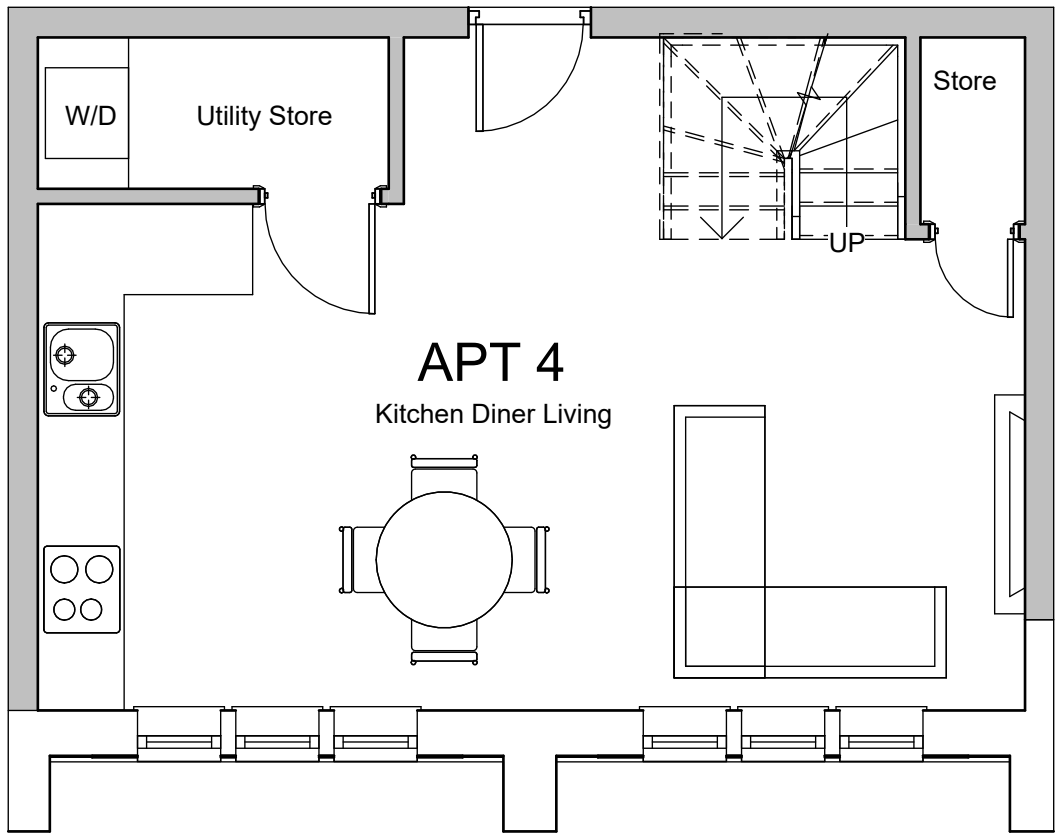

Ground Floor

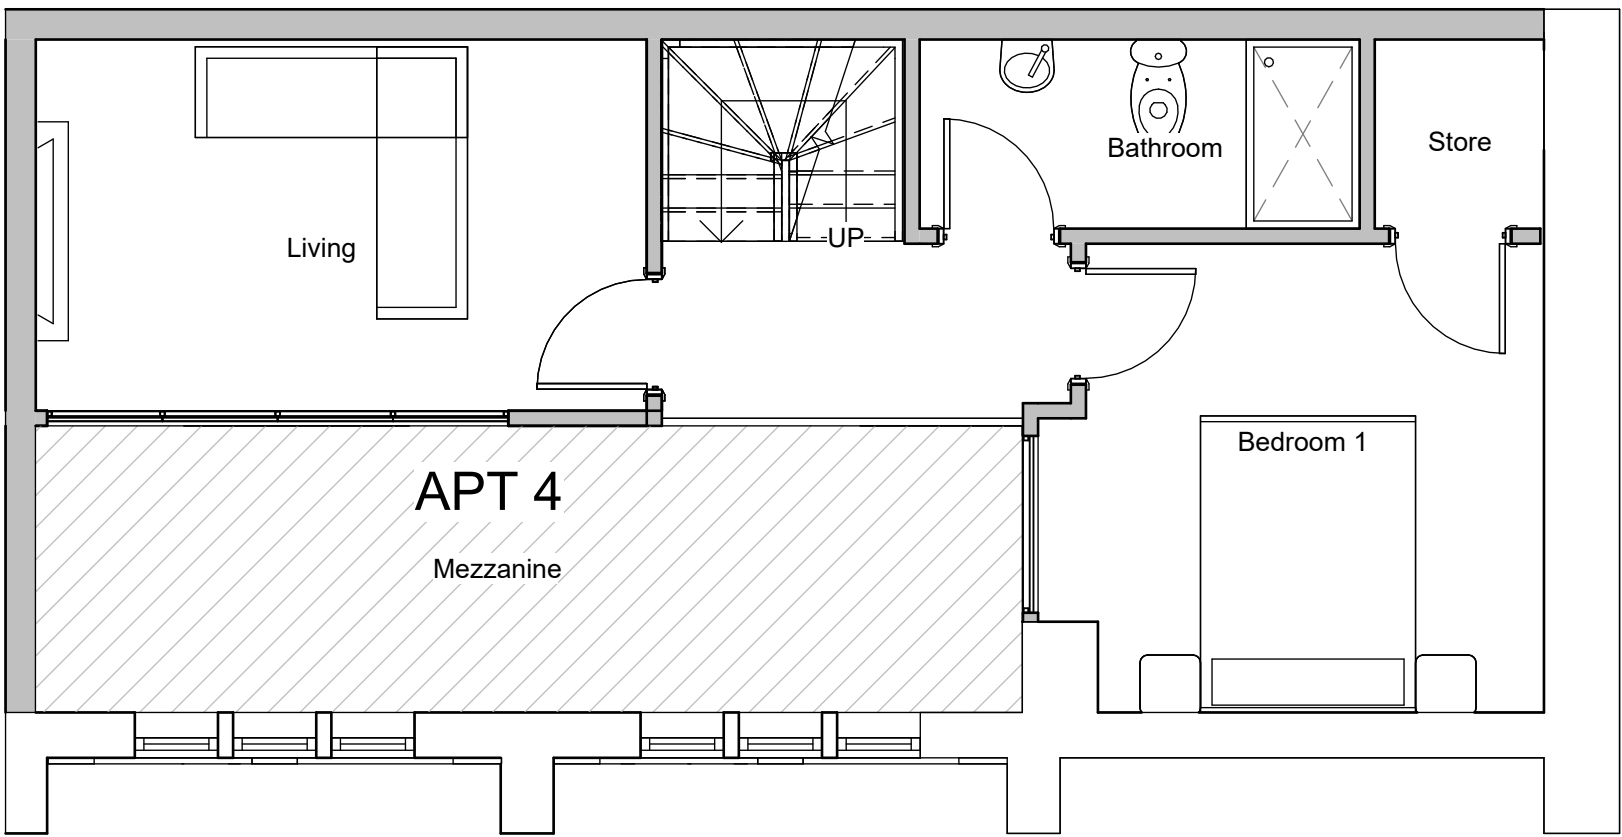


First Floor

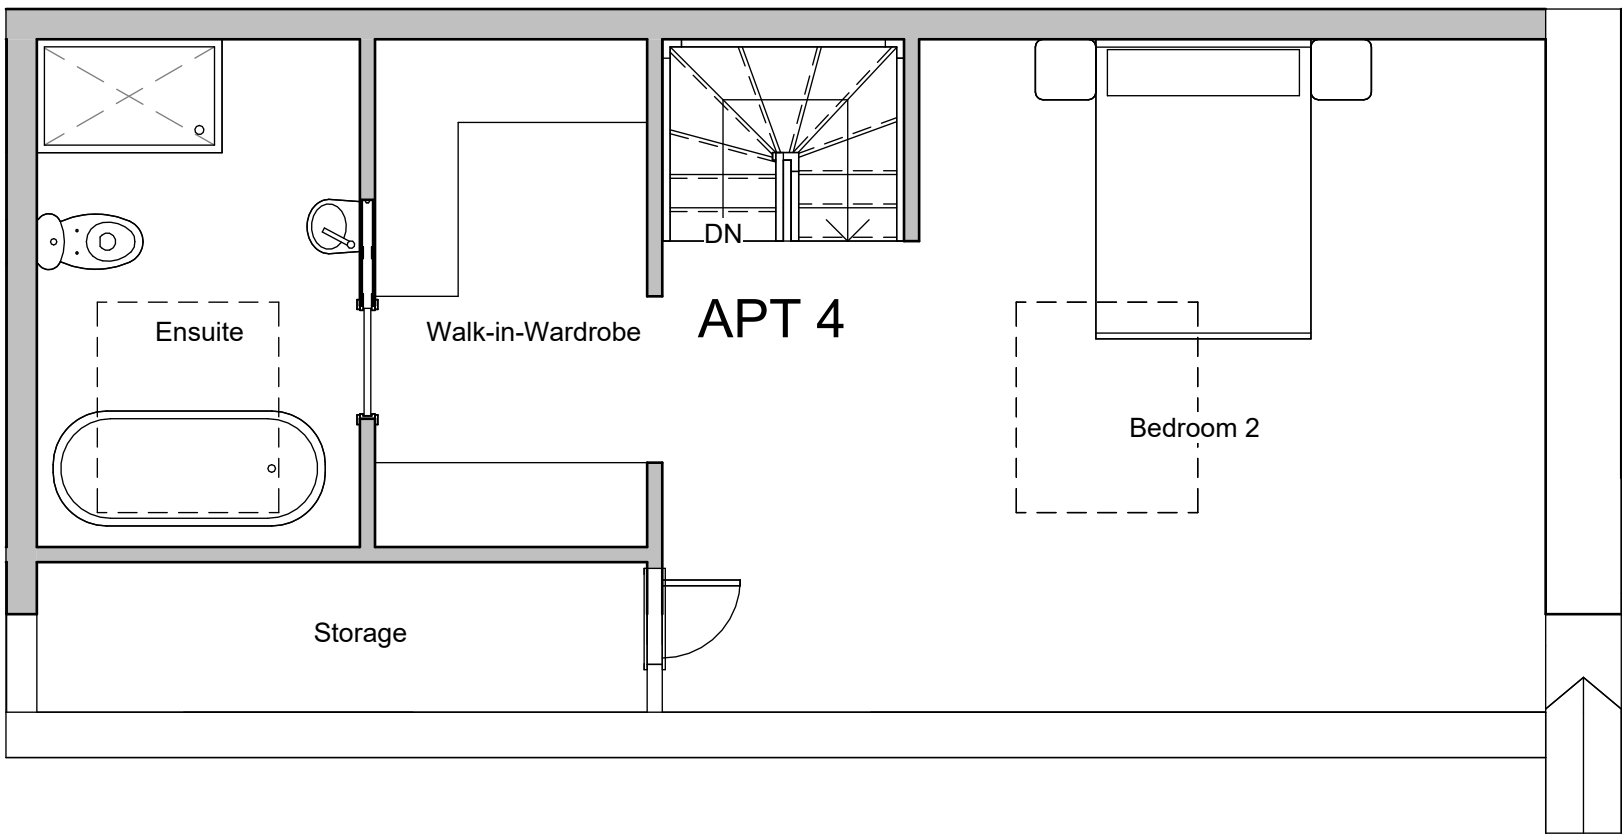

Attic


Rev	Description	Date	IMPORTANT NOTE: 1. ALL DIMENSIONS ARE IN MILLIMETRES. 2. DO NOT SCALE FROM THIS DRAWING. 3. ALL MEASUREMENTS ARE DEEMED TO BE FOR DESIGN PURPOSES ONLY. ANY ANOMOLIES MUST BE REPORTED TO ALL PARTIES PRIOR TO ANY CONSTRUCTION WORKS. 4. THE CONTRACTOR IS TO CHECK AND VERIFY ALL DIMENSIONS ON SITE, PRIOR TO COMMENCEMENT OF CONSTRUCTION WORKS. 5. ALL INFORMATION HEREON IN IS THE COPYRIGHT OF PROQUANT ESTIMATING LTD. COPYING IN FULL OR IN PART IS FORBIDDEN WITHOUT WRITTEN PERMISSION FROM PROQUANT ESTIMATING LTD. Notes: INTERNAL AREA: APT 1: 103m² APT 2: 103m² APT 3: 101m² APT 4: 101m² APT 5: 66m² APT 6: 64m²	HONEYMAN DEVELOPMENTS	Project Address:		Client:	
					180 Whitehall Road, Rochdale, OL12 0RZ		Mrs D Jackson	
					Proposed Floor Plans		Drawn by: B.Coates	
							Date: 15-02-23	
							Scale: 1:50 1:100 @ A1	
							Drawing Number: 57714	

Apartment 5

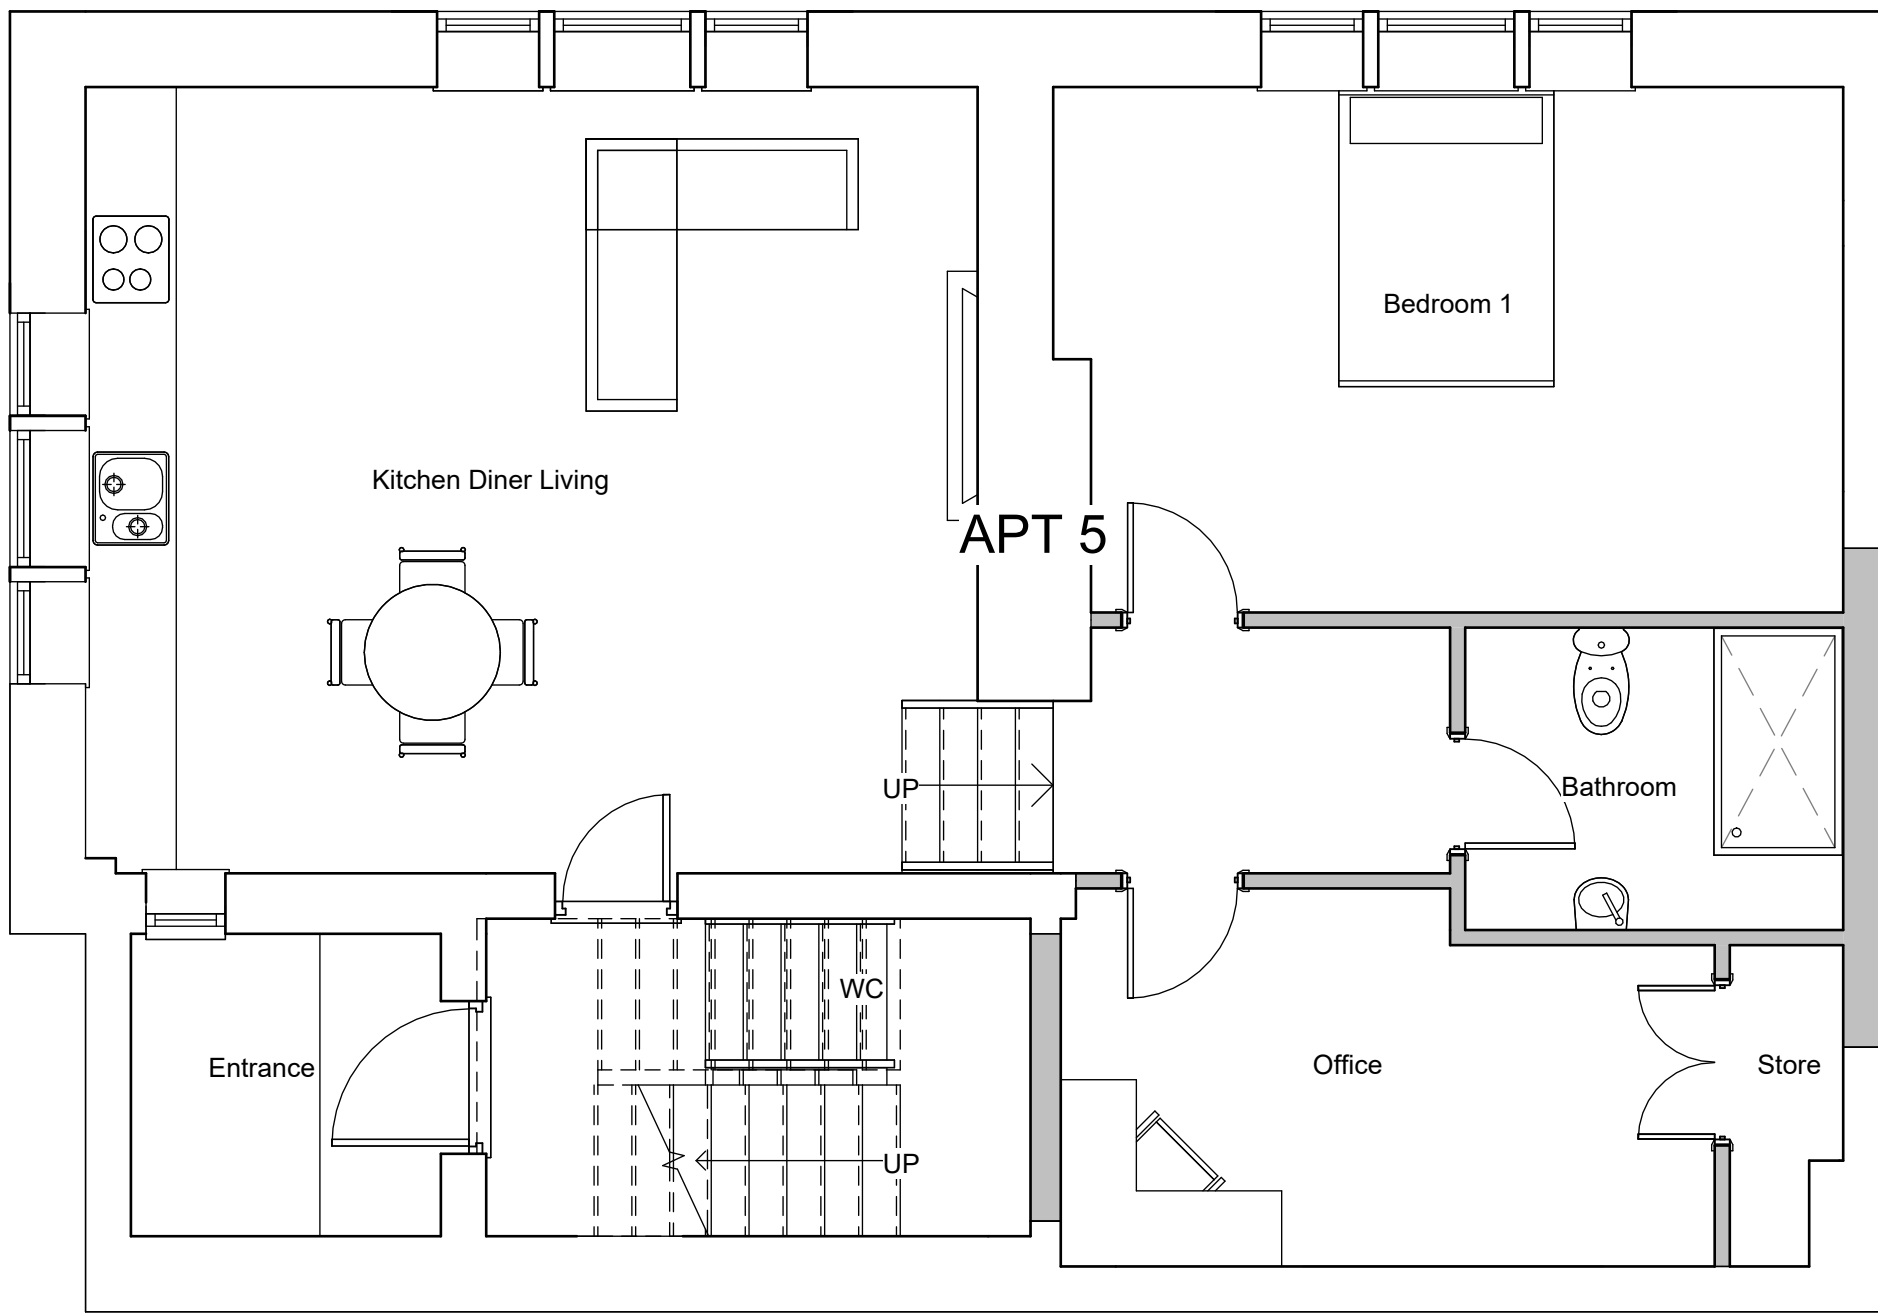

Ground Floor

Apartment 6

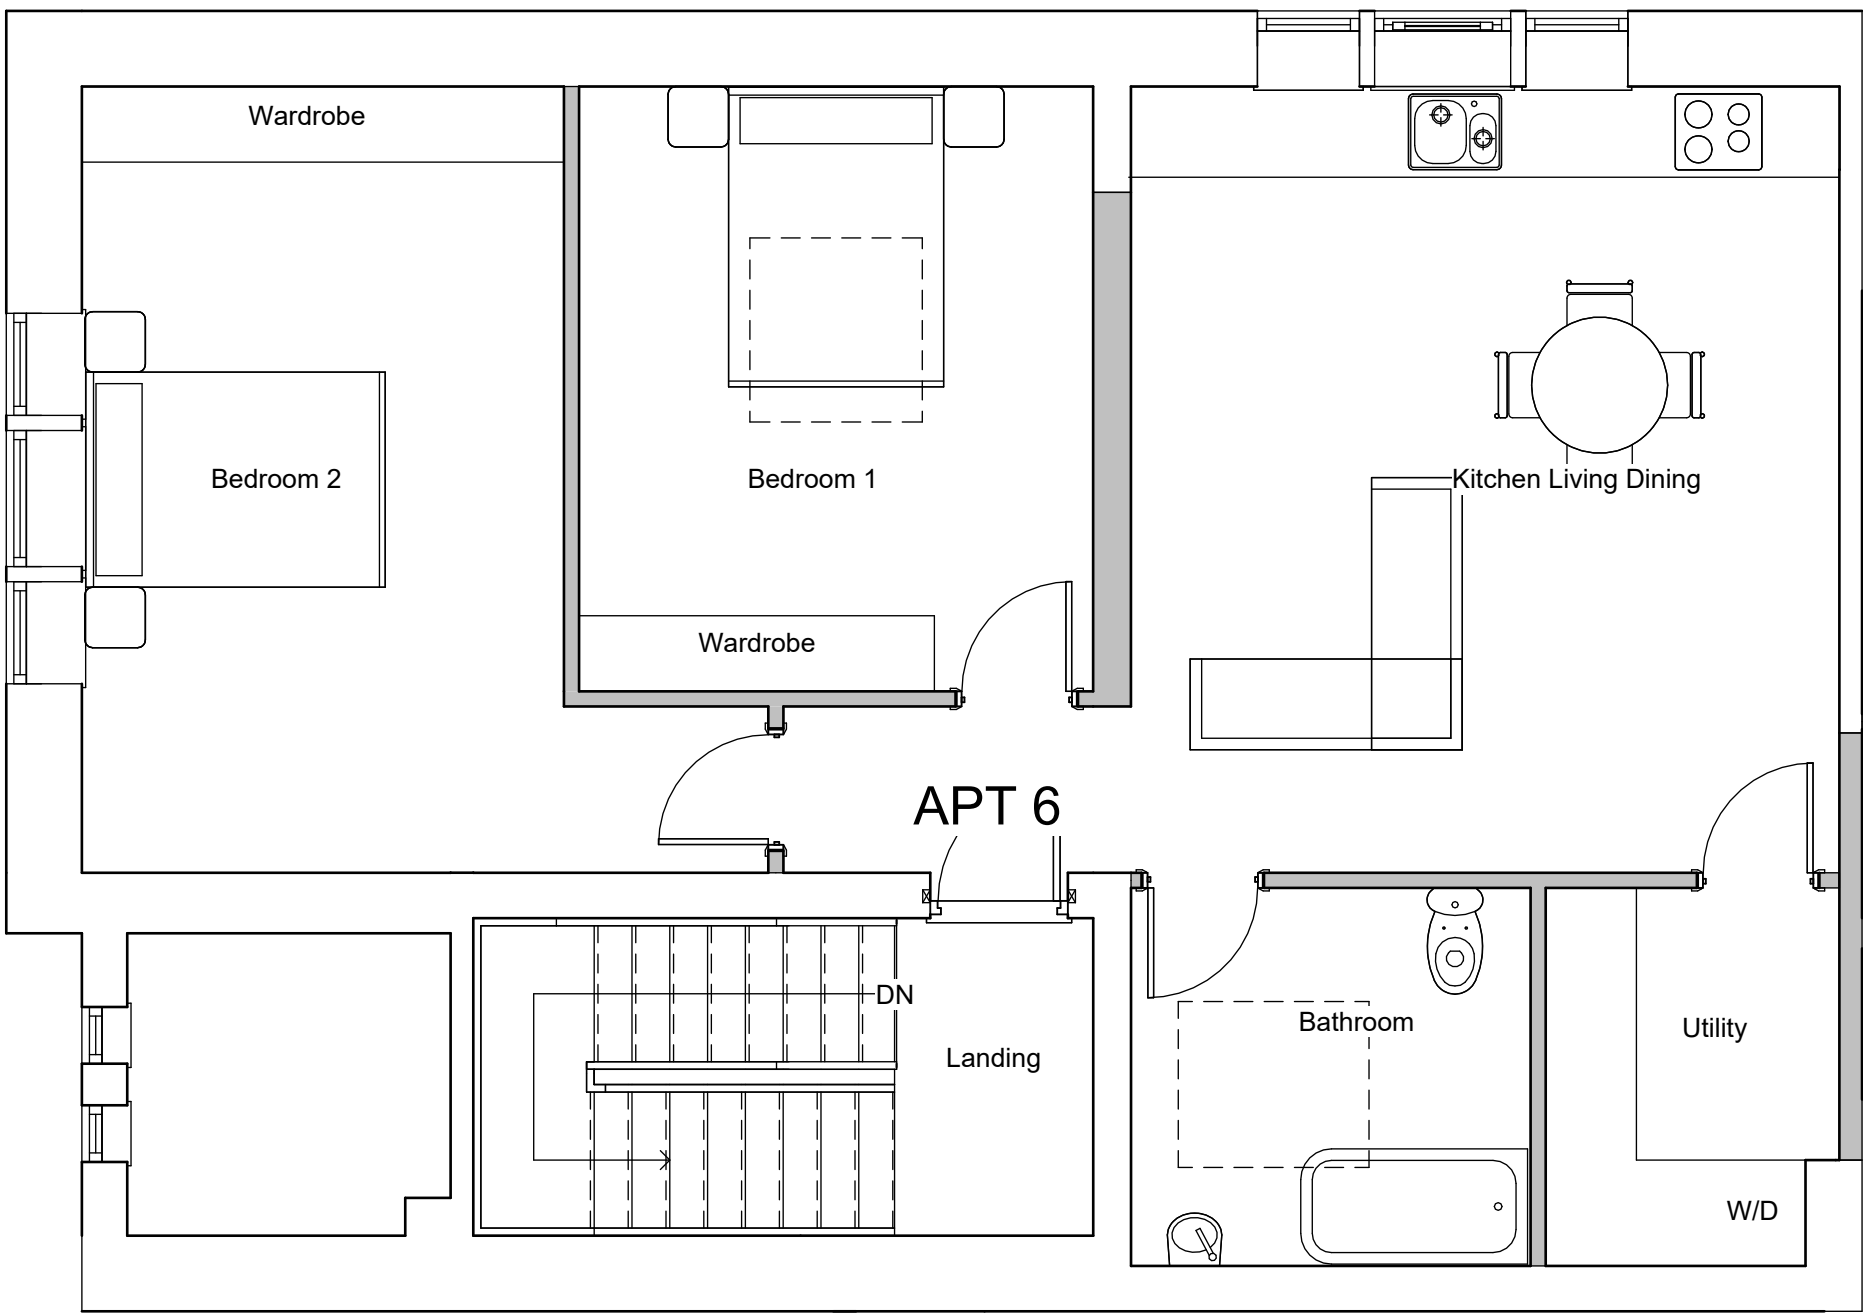

First Floor

Rev	Description	Date	IMPORTANT NOTE: 1. ALL DIMENSIONS ARE IN MILLIMETRES. 2. DO NOT SCALE FROM THIS DRAWING. 3. ALL MEASUREMENTS ARE DEEMED TO BE FOR DESIGN PURPOSES ONLY. ANY ANOMOLIES MUST BE REPORTED TO ALL PARTIES PRIOR TO ANY CONSTRUCTION WORKS. 4. THE CONTRACTOR IS TO CHECK AND VERIFY ALL DIMENSIONS ON SITE, PRIOR TO COMMENCEMENT OF CONSTRUCTION WORKS. 5. ALL INFORMATION HEREON IN IS THE COPYRIGHT OF PROQUANT ESTIMATING LTD. COPYING IN FULL OR IN PART IS FORBIDDEN WITHOUT WRITTEN PERMISSION FROM PROQUANT ESTIMATING LTD. Notes: INTERNAL AREA: APT 1: 103m² APT 2: 103m² APT 3: 101m² APT 4: 101m² APT 5: 66m² APT 6: 64m²	HONEYMAN DEVELOPMENTS	Project Address: 180 Whitehall Road, Rochdale, OL12 0RZ		Client:	Mrs D Jackson
					Drawn by:	B.Coates		
					Date:	15-02-23		
					Title:	Scale:	1:50 1:100 @ A1	
						Drawing Number:	57714	
					Proposed Floor Plans			