




MATERIAL SCHEDULE


- 1 ALUMINIUM RIBBON WINDOWS & DOORS
DARK GREY MULLION (RAL 7016) / CLEAR GLASS
- 2 PREFABRICATED MODULAR STRUCTURE - PORTAKABIN
ULTIMA,
FINISH: TATA STEEL COLORCOAT HPS200 ULTRA
COLOUR: ANTHRACITE (RAL 7016)
- 3 GLAZED CANOPY PROJECTING 1.2M FROM BUILDING EDGE.
- 4 1:21 EXTERNAL ACCESS RAMP WITH SUITABLE HANDRAIL




Amenity Building South Elevation
Scale 1:50

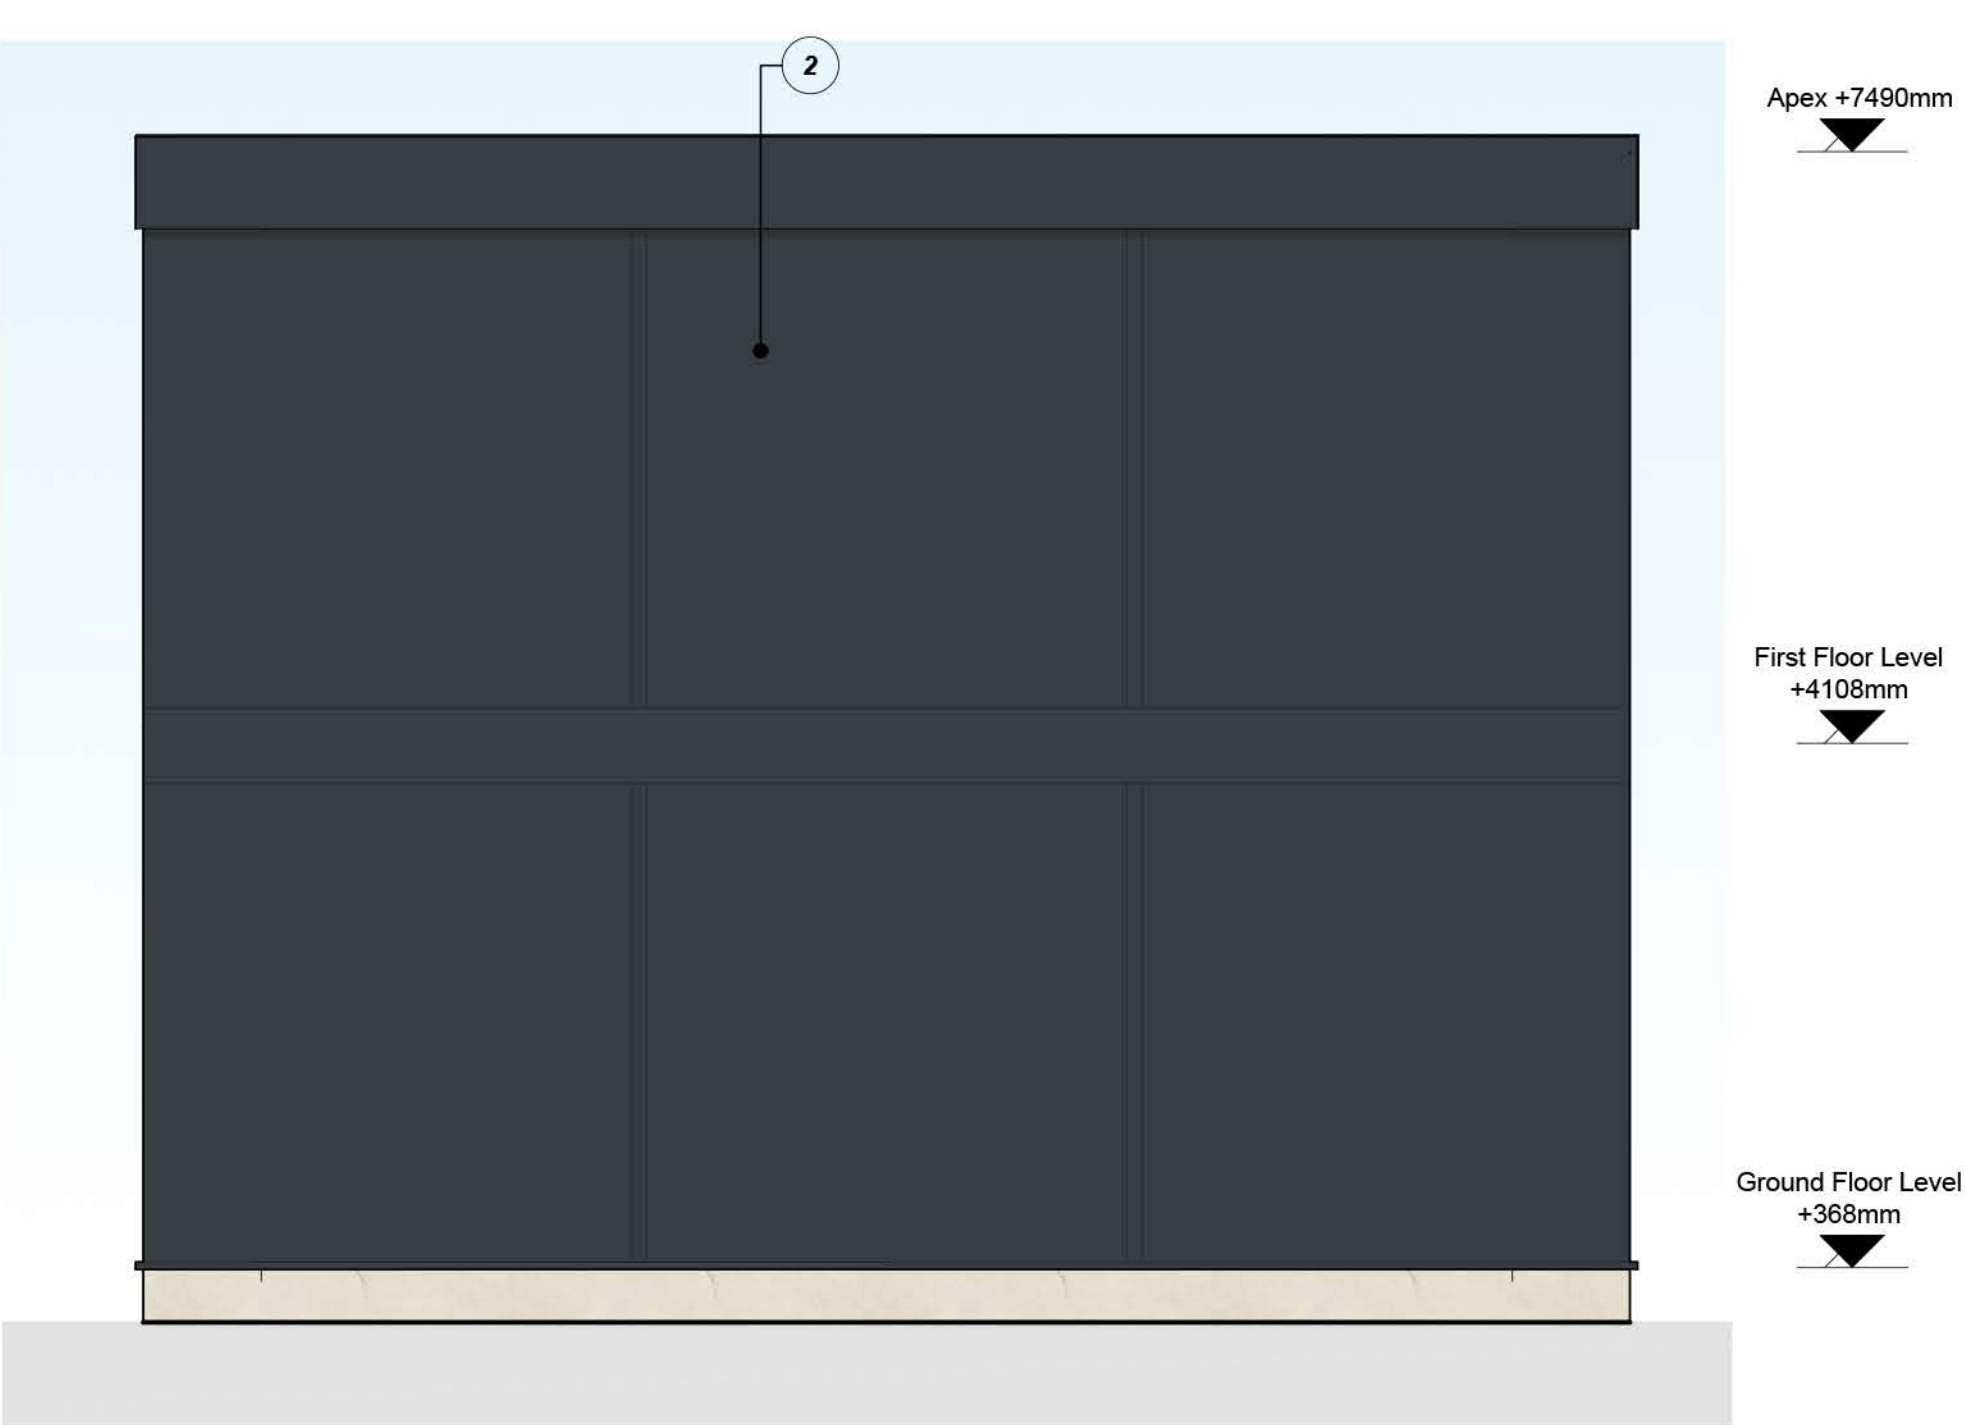

Amenity Building East Elevation
Scale 1:50

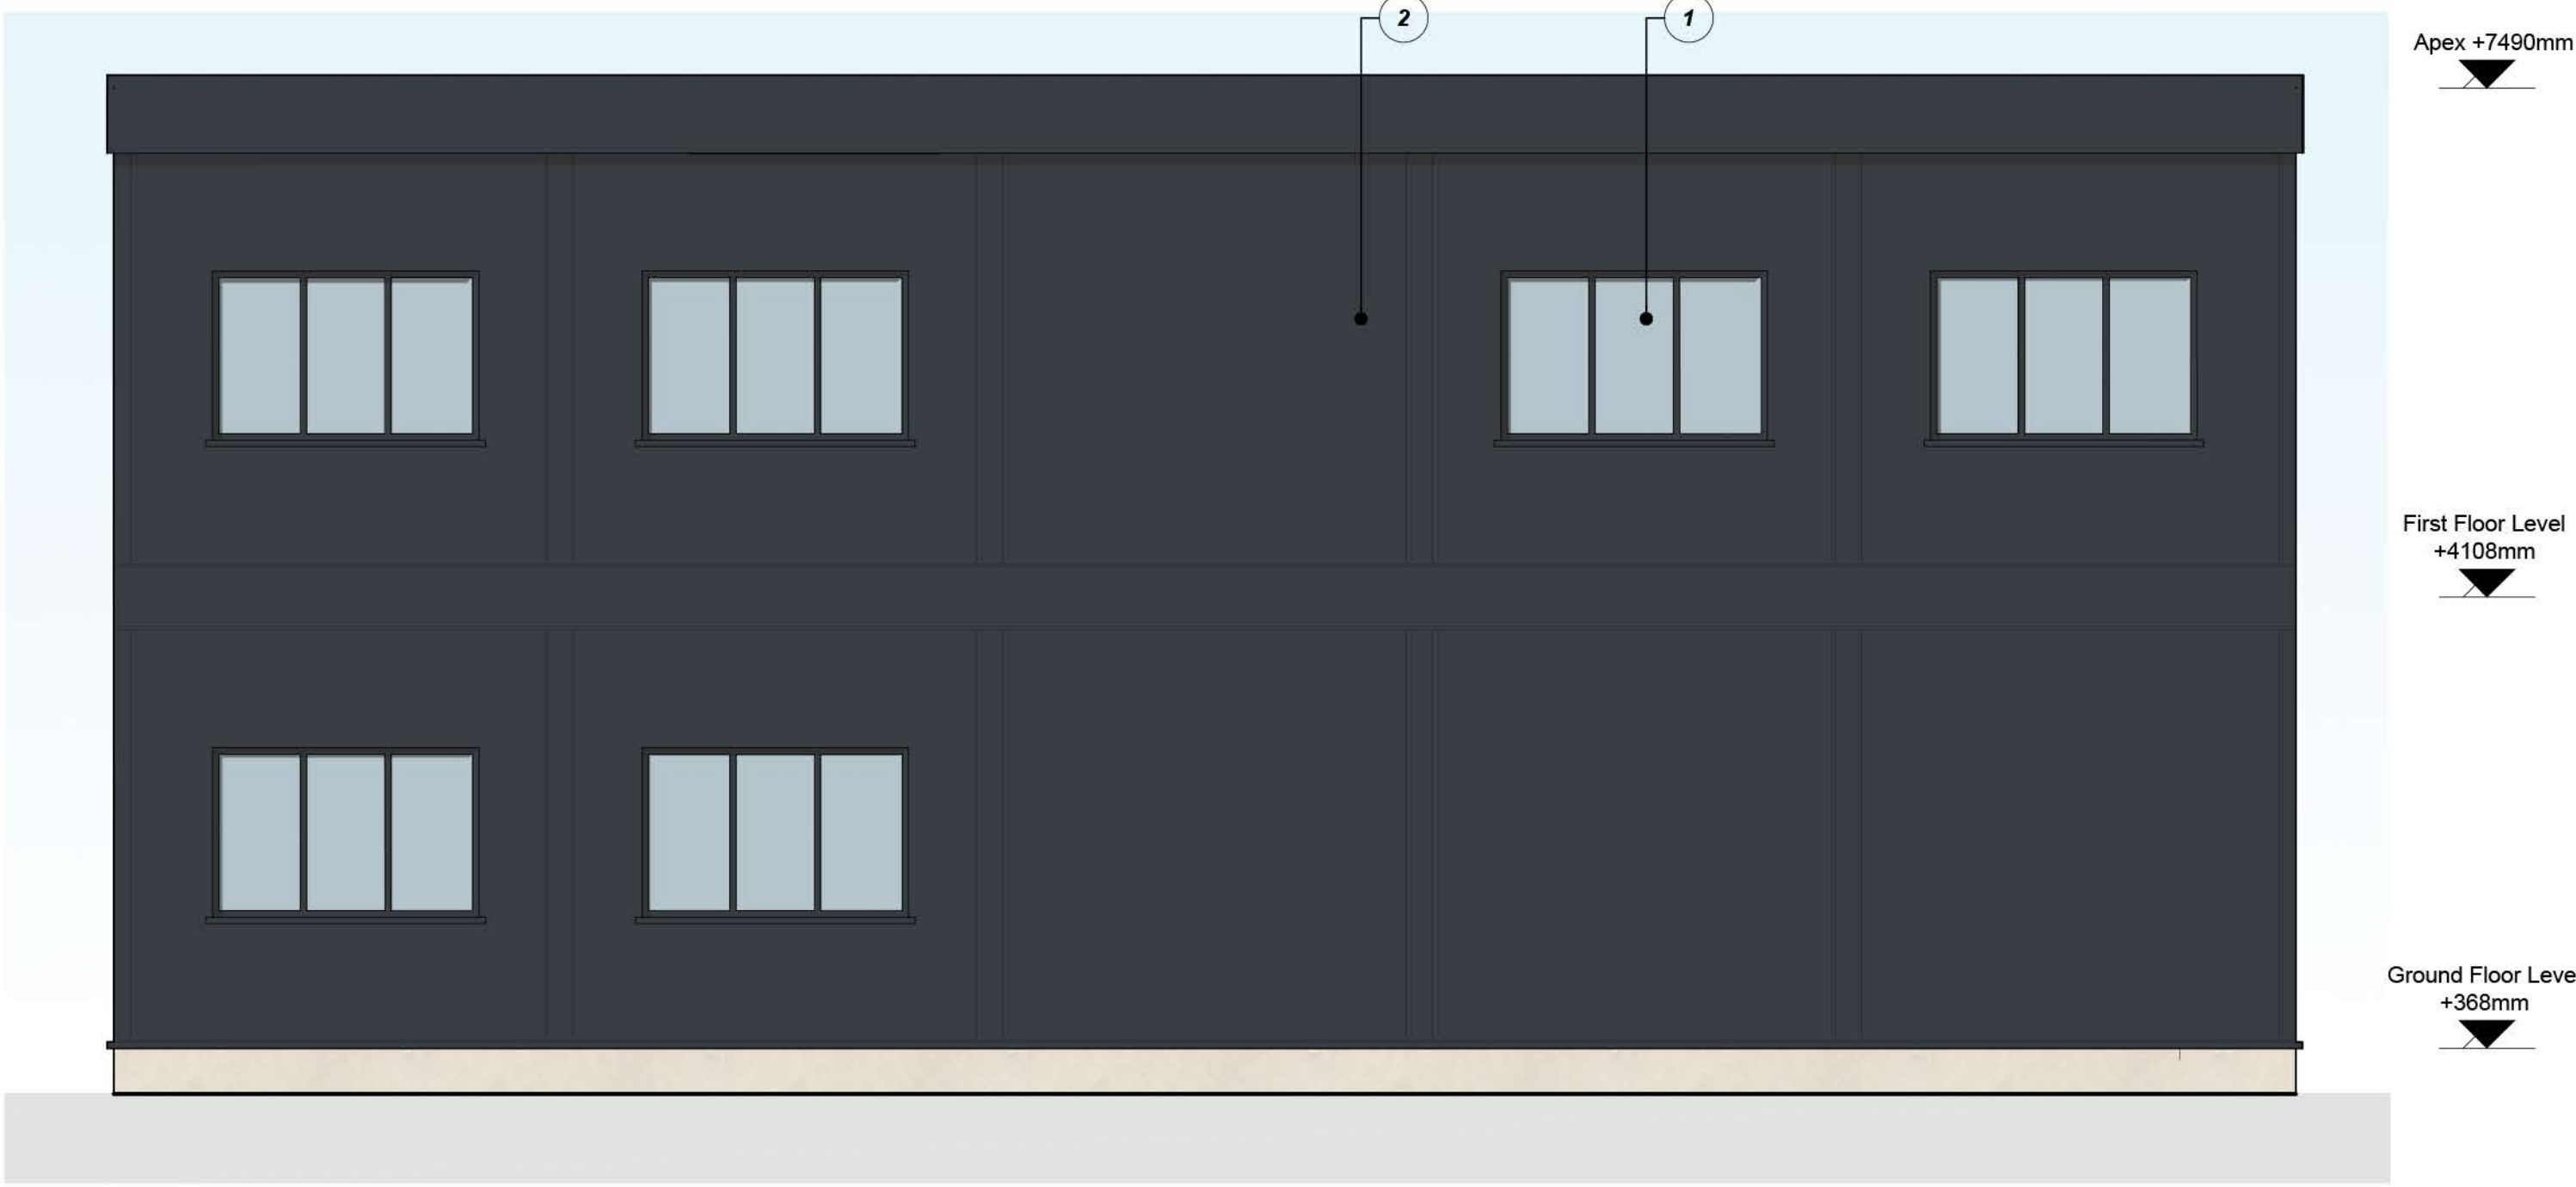

Amenity Building North Elevation
Scale 1:50

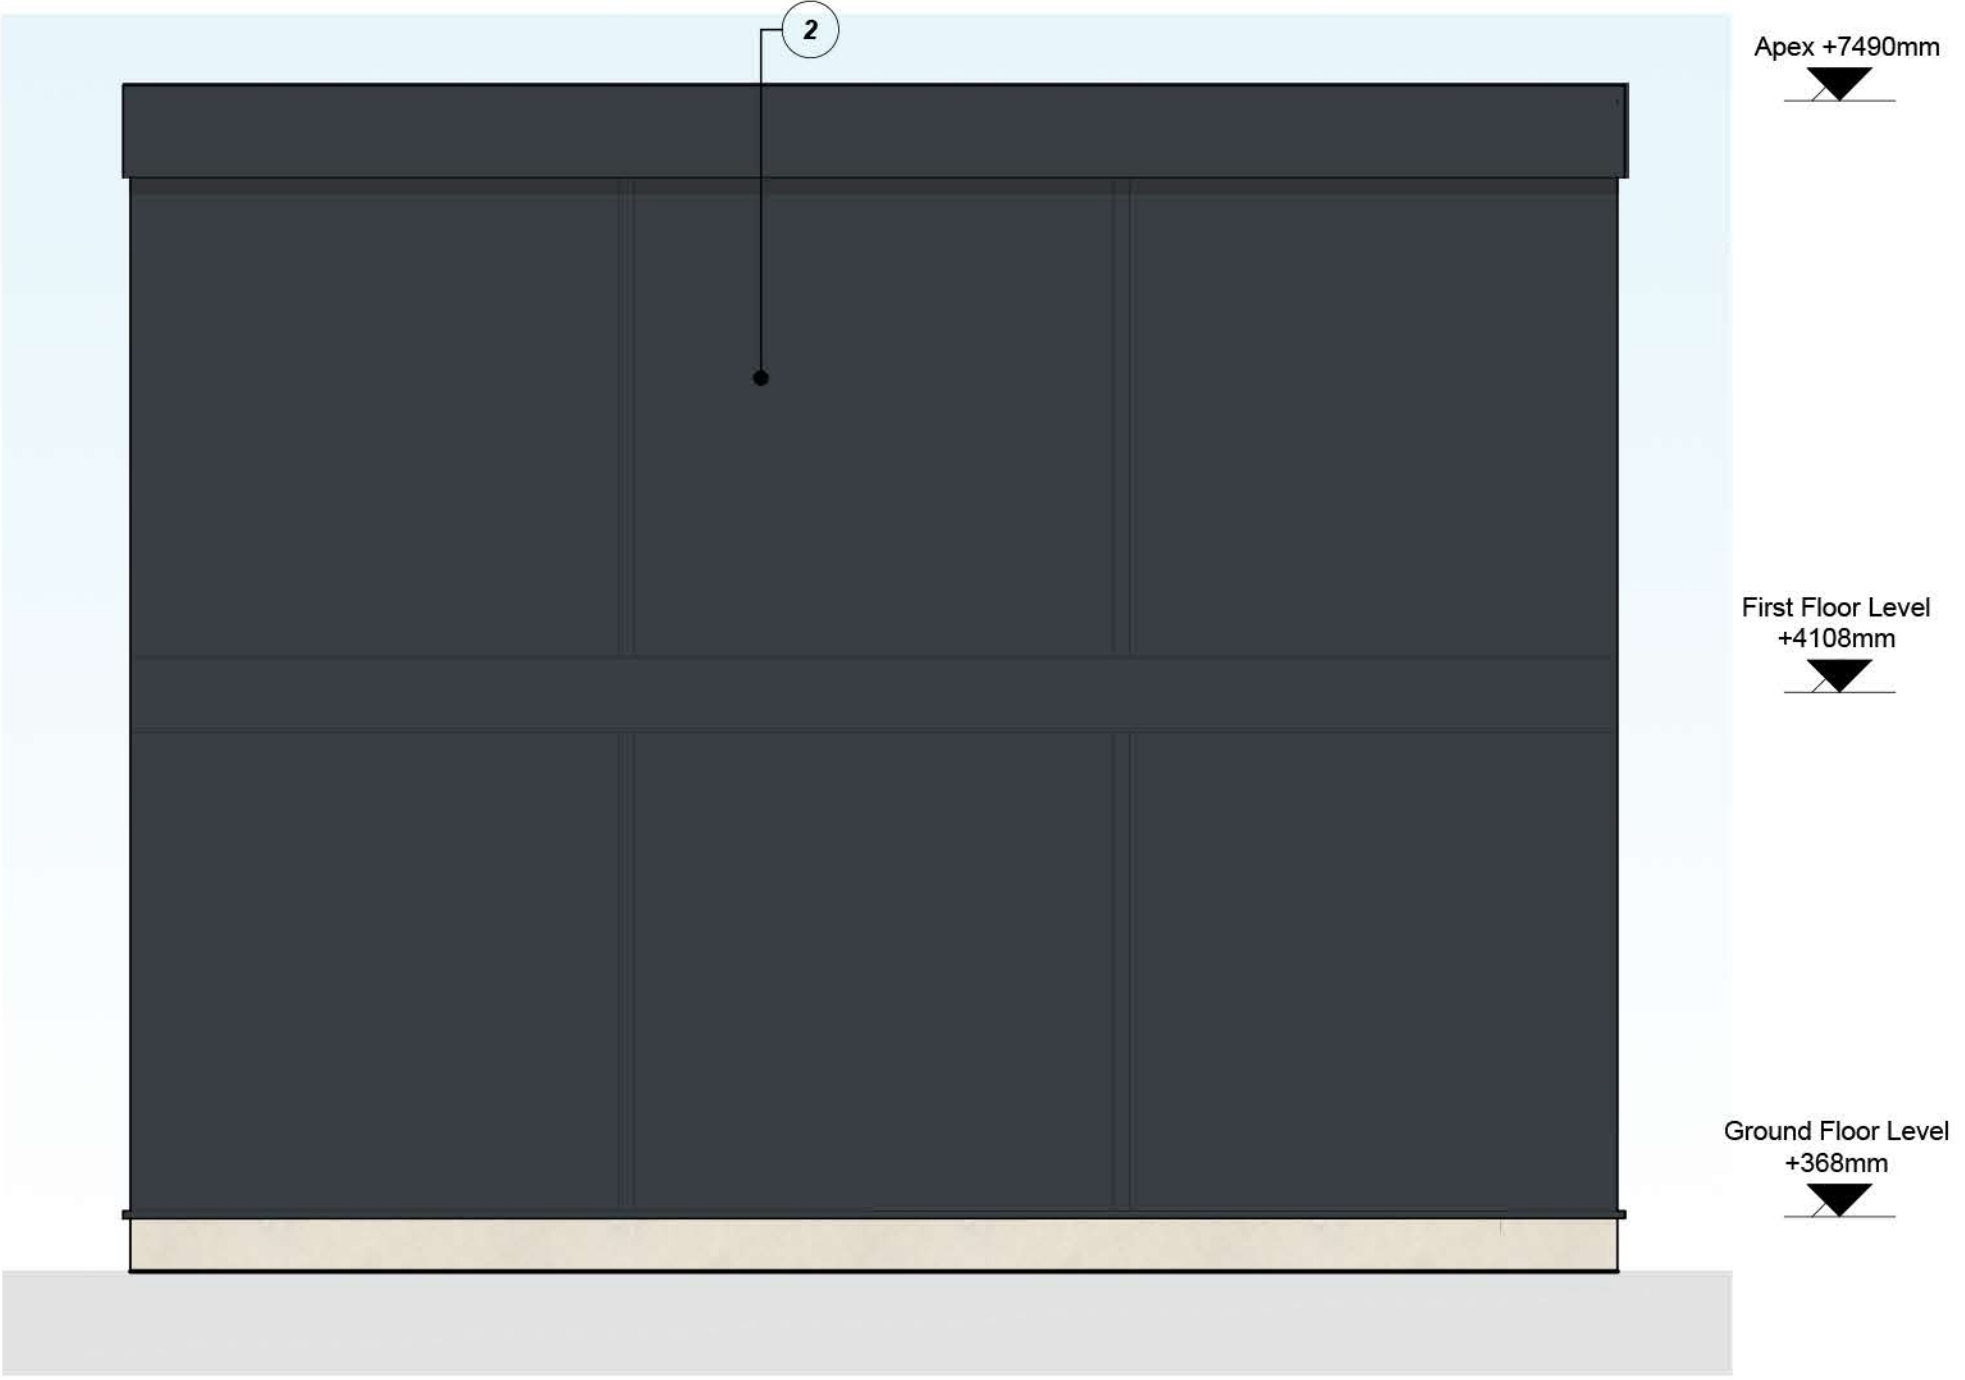

Amenity Building East Elevation
Scale 1:50