




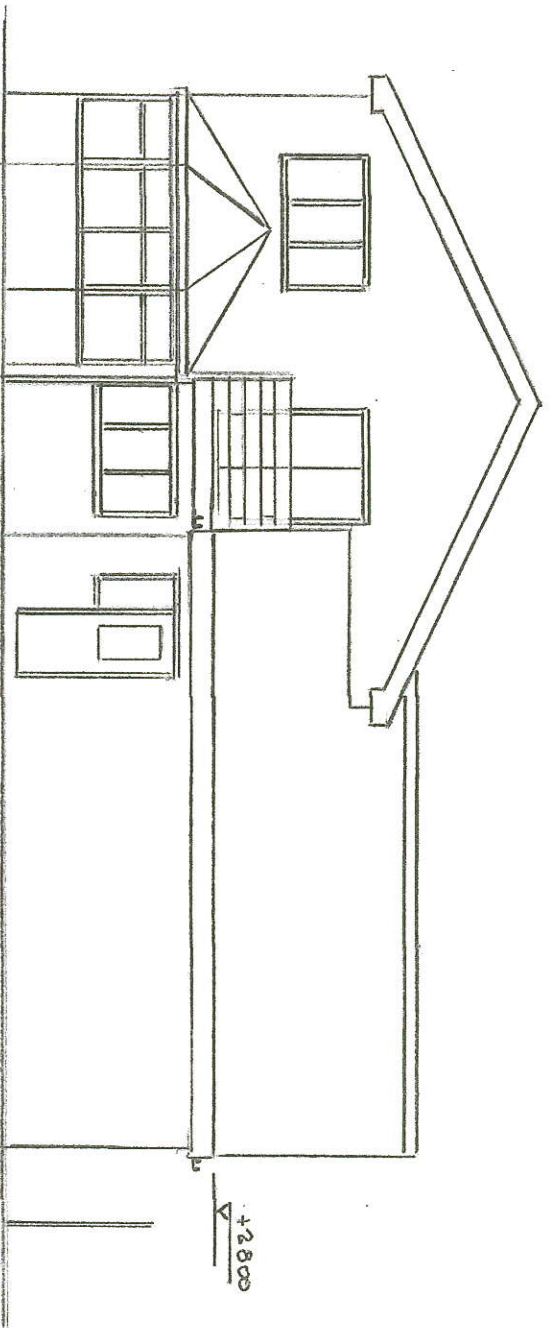

PROPOSED REAR ELEVATION

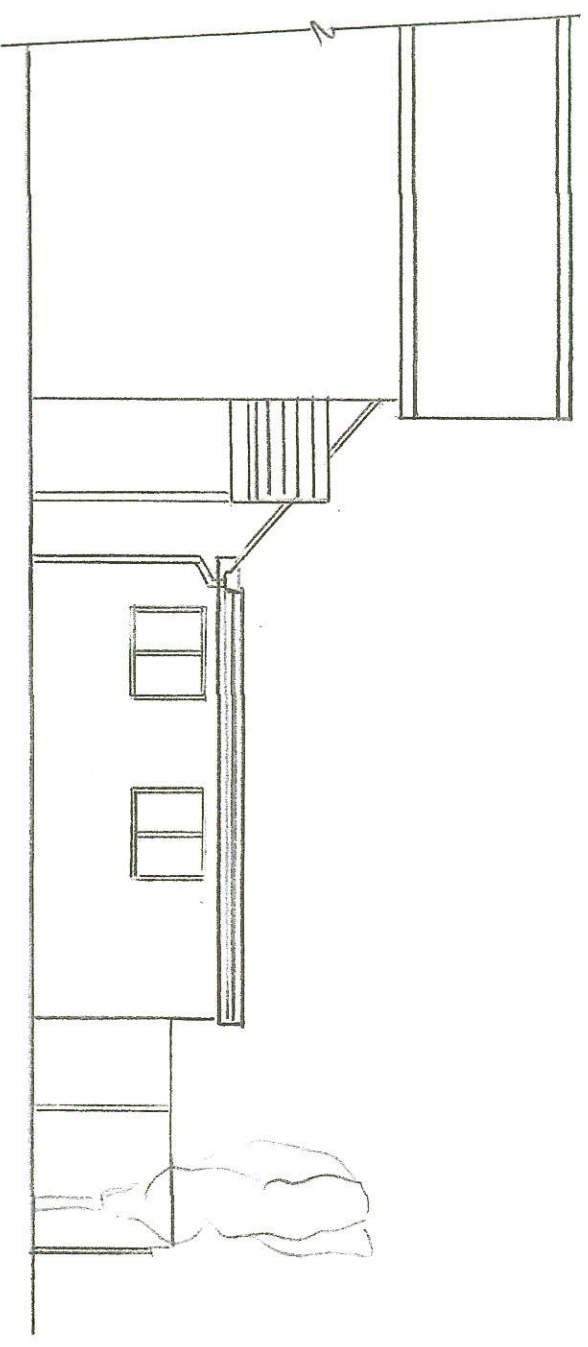

PROPOSED SIDE ELEVATION

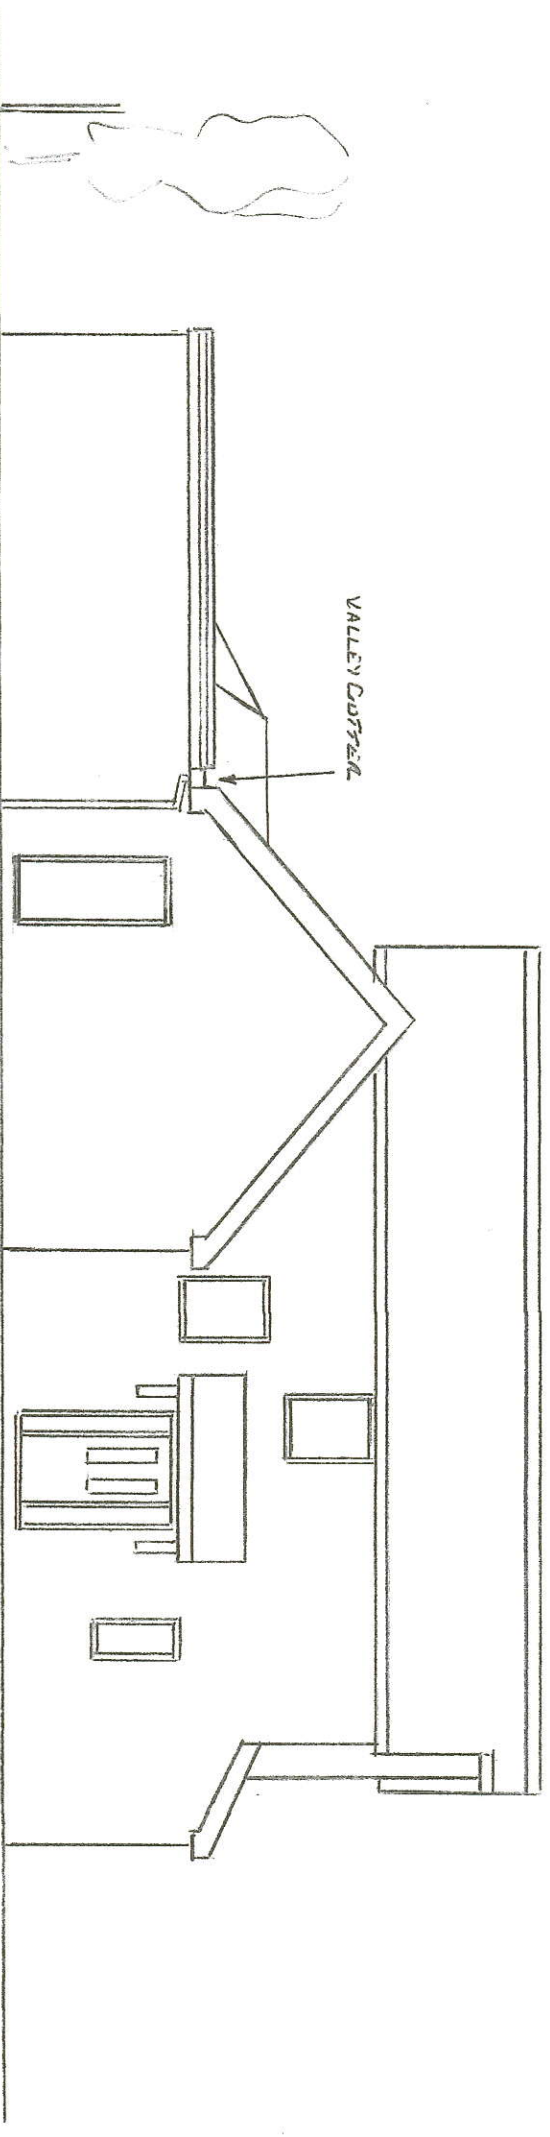

PROPOSED SIDE ELEVATION

Thompson Designs

Tel 0161 705 1458 Mob 07884 318634

Sheet 3

Proposed Elevations

10 Slaiburn Close

Rochdale OL16 4YE

Scale 1:100 @ A3 Date June 2024