


20 Proposed Rear Elevation
1:50@ A1


21 Proposed front Elevation
1:50@ A1

22 Proposed Side Elevation
1:50@ A1


23 Proposed Side Elevation S/E
1:50@ A1

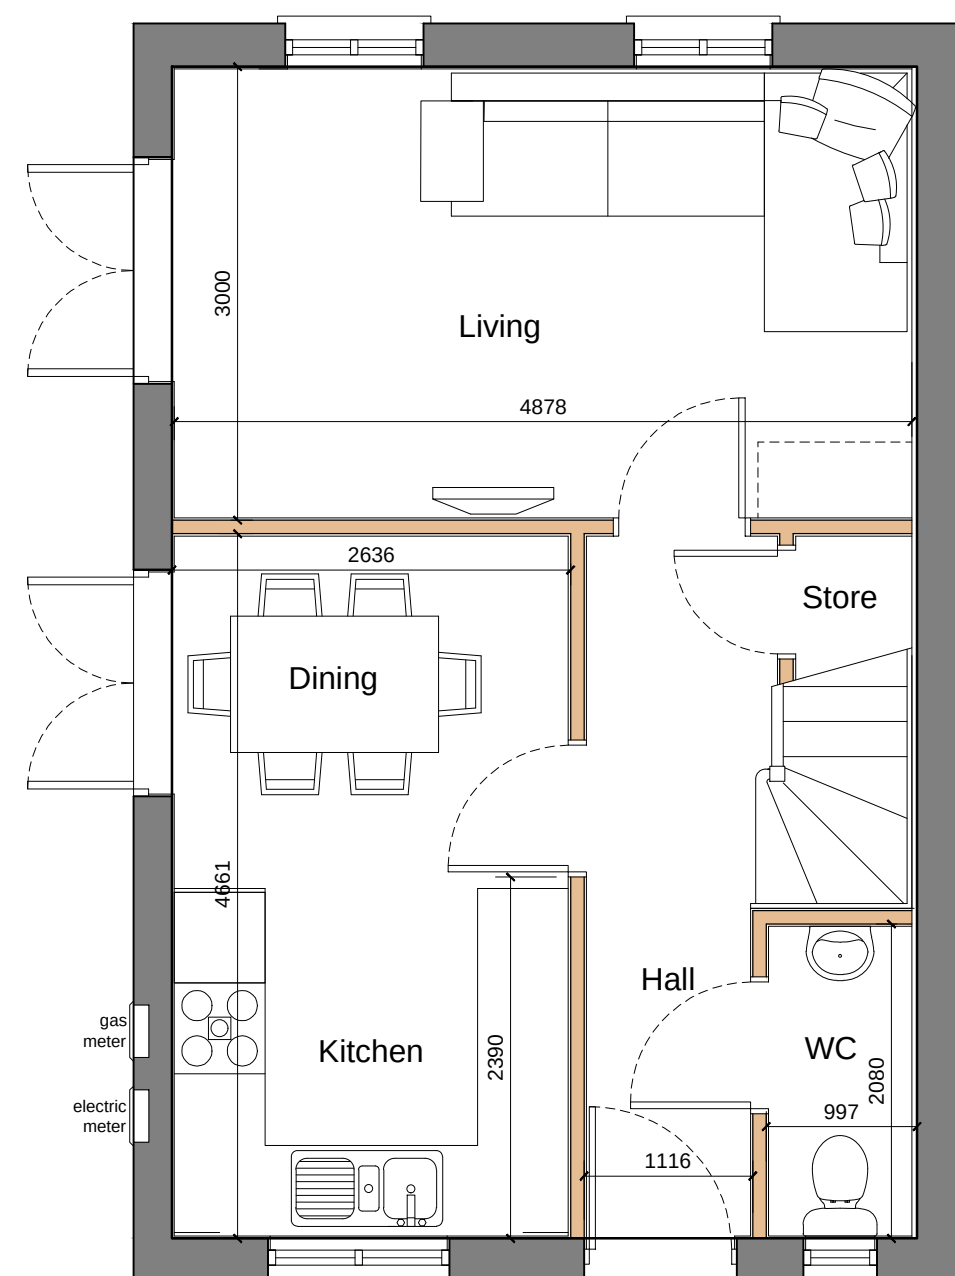


18 Proposed Ground Floor plan
1:50 @ A1

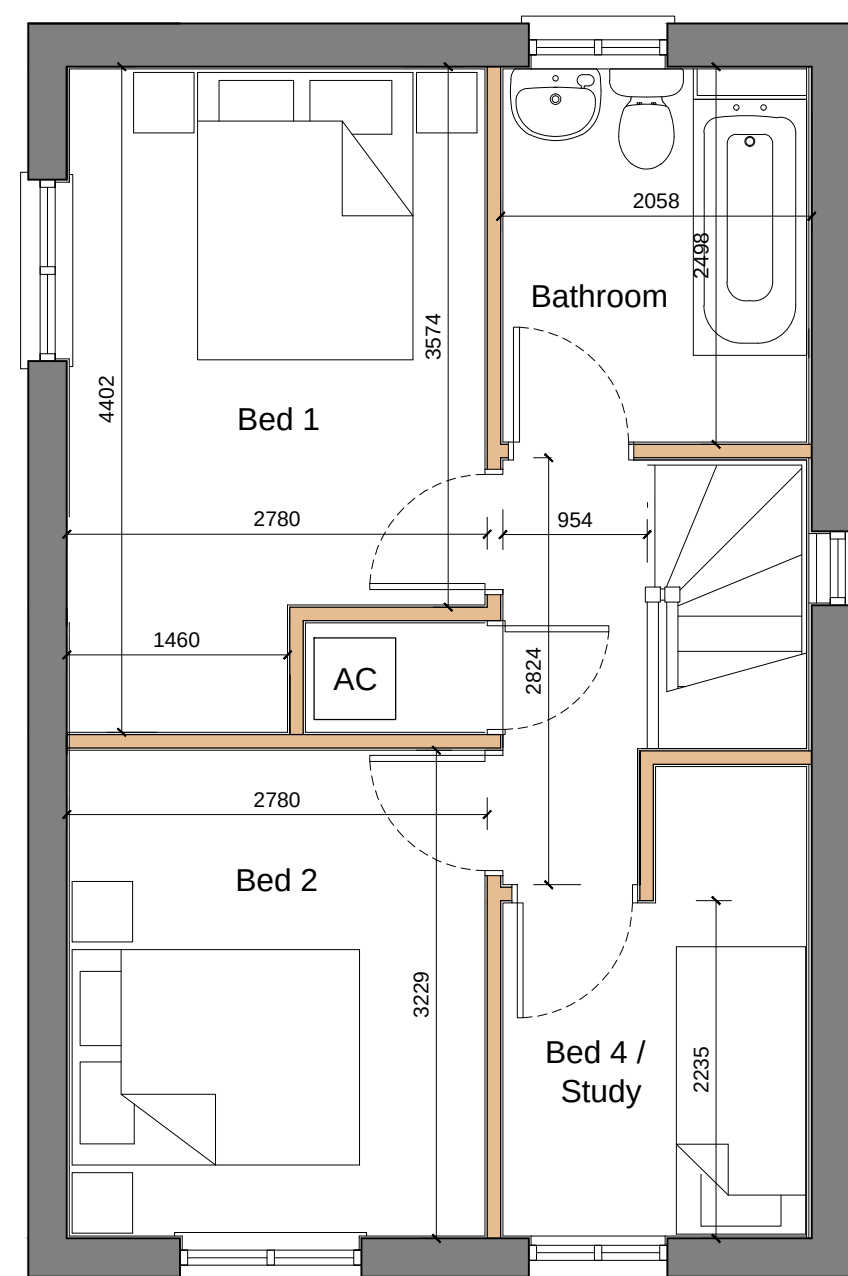

19 Proposed Floor Plans
1:50 @ A1

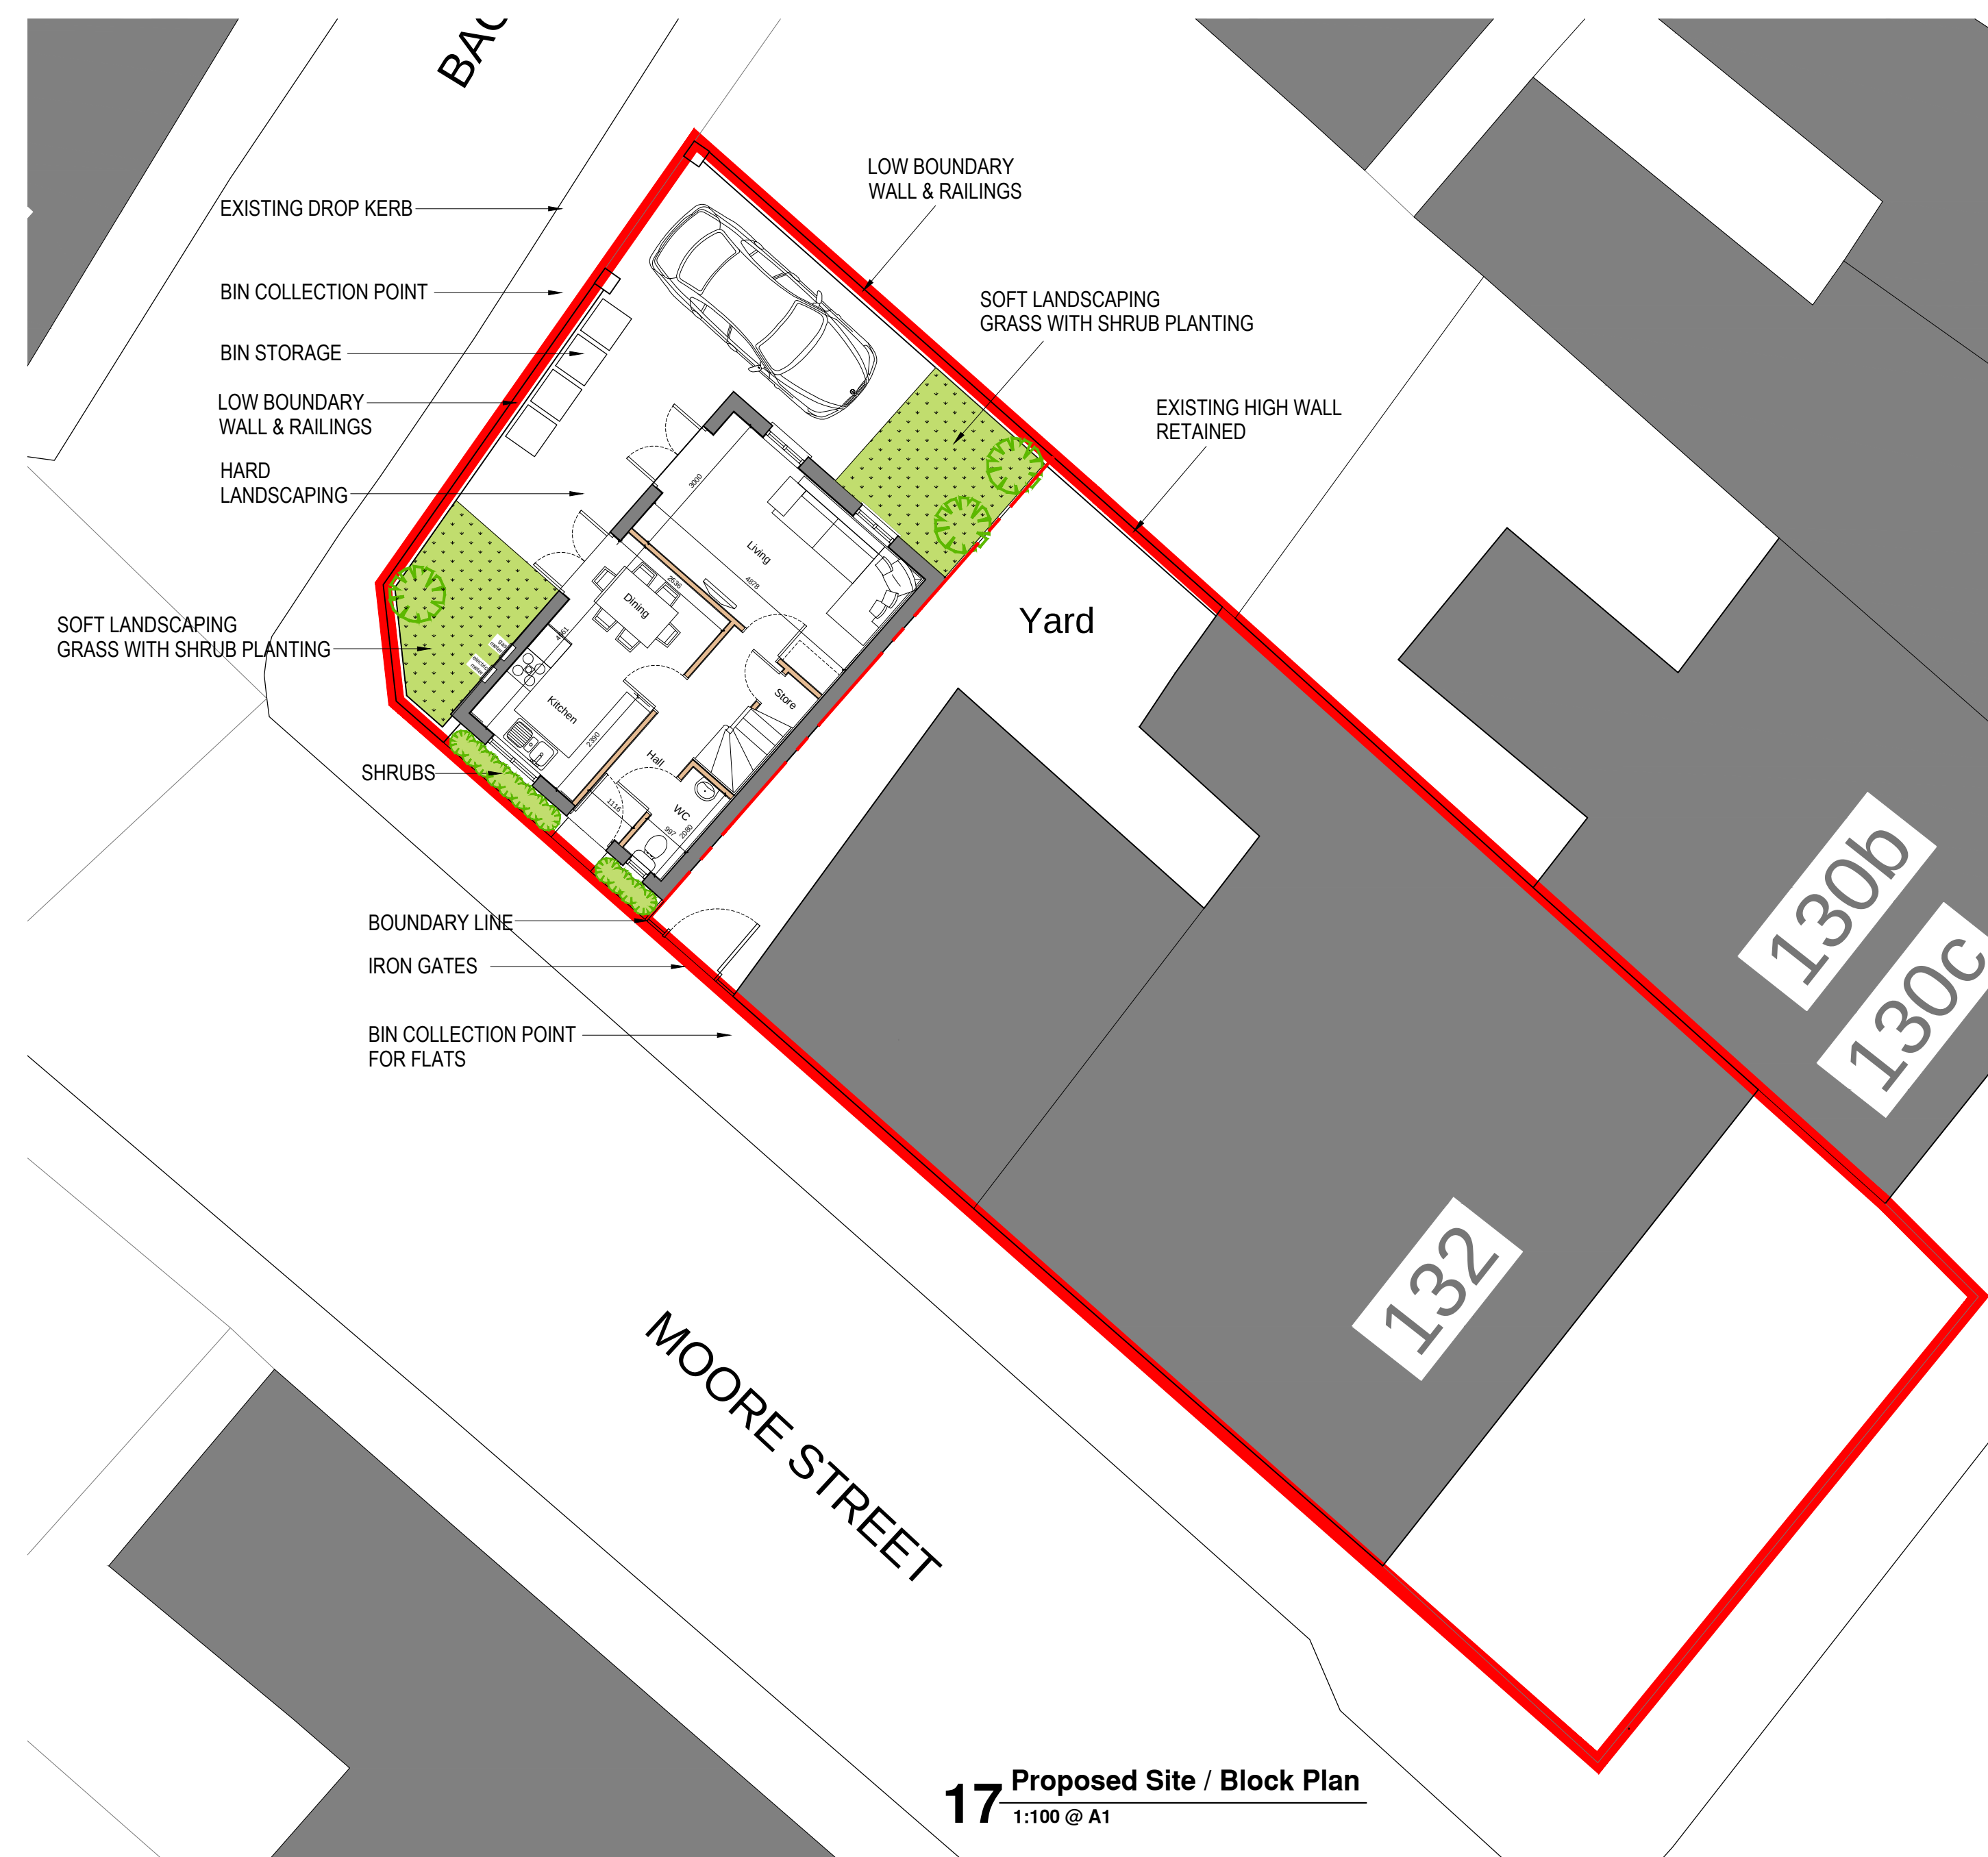

17 Proposed Site / Block Plan
1:100 @ A1

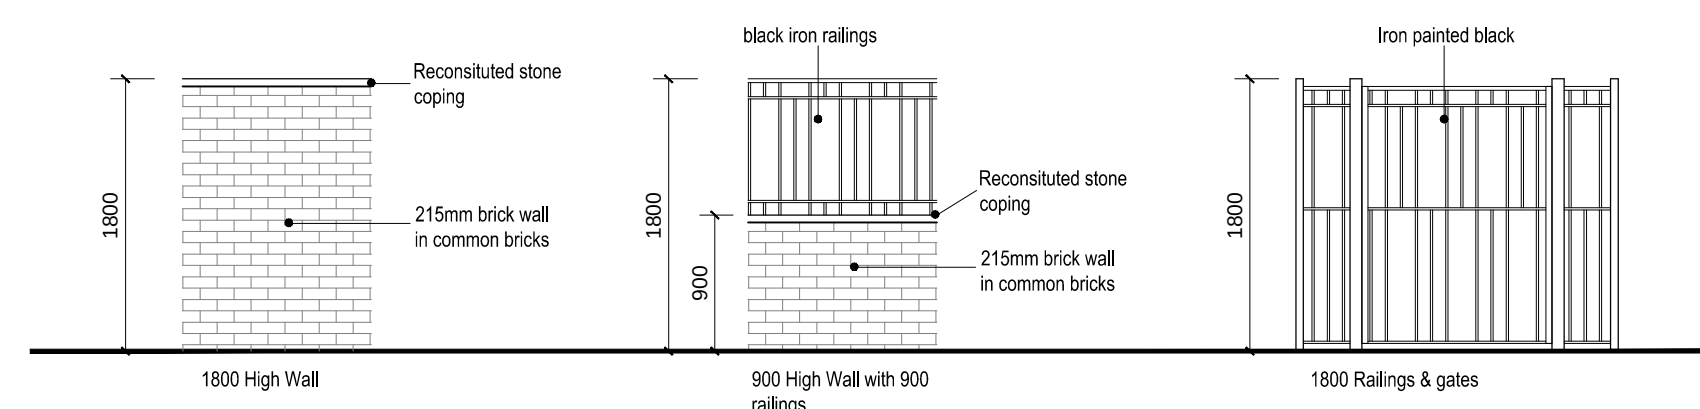

24 Proposed boundary treatments
1:50@ A1

PROPOSED DWELLING

Rev.	Date	Description
A		
B		
C		
D		
E		

archirama Architecture & project management Archirama Ltd 3 Park Gate Avenue, Withington, Manchester M20 3BZ Tel: 07976 171 006 email: mail@archirama.co.uk				
Client	Optimax			
Project / Site	132 Drake St Rochdale			
Drawing Title	Proposed conversion of existing listed building into eight flats & one new detached dwelling to rear			
Drawn By	FR	02/09/2021	Stage	Planning
Checked by			Scale	1 : 100 & 1:50@A1
Drawing No	PL03	Revision	-	