


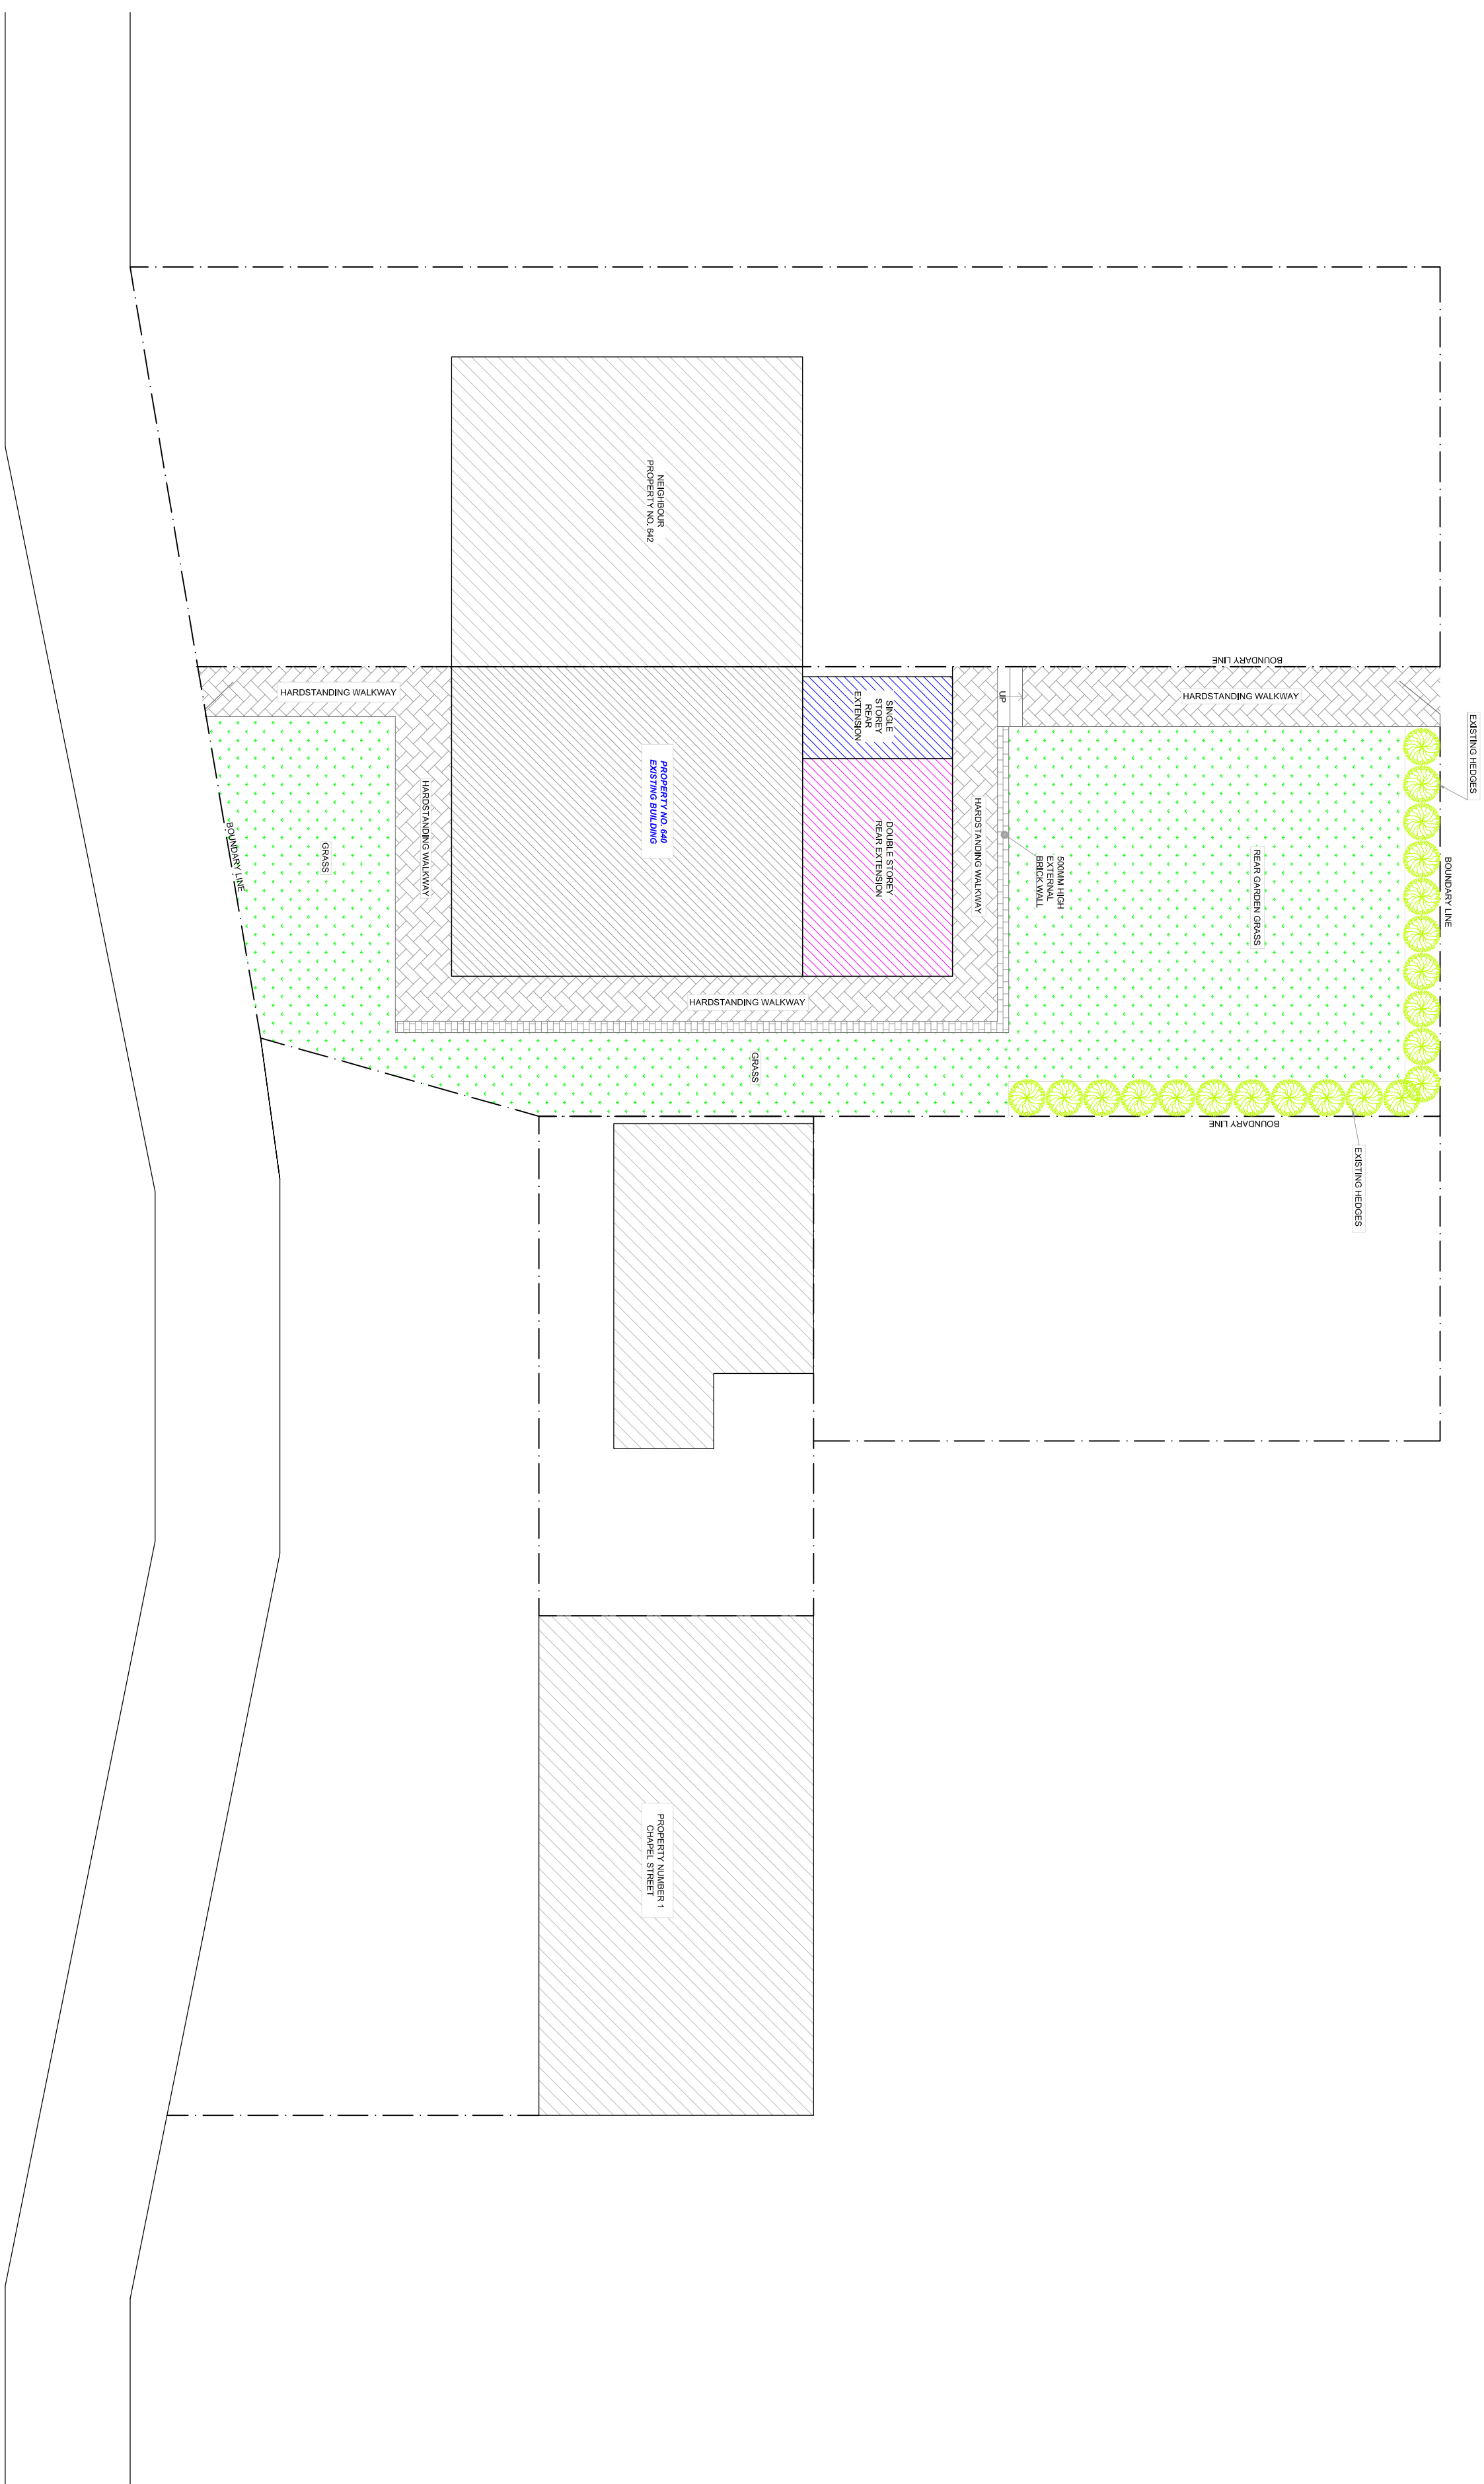

Project		Client	
640 MANCHESTER OLD ROAD, MIDDLETON, M24 4PW.		MR KAMAL OSMANI	
Title			
PROPOSED SITE PLAN.			
Date		FEBRUARY 2023	
Scale		1:100 @ A1 SHEET	
Drawing Number		REV.	
HS2301 - 05			