


1:500 Site Plan

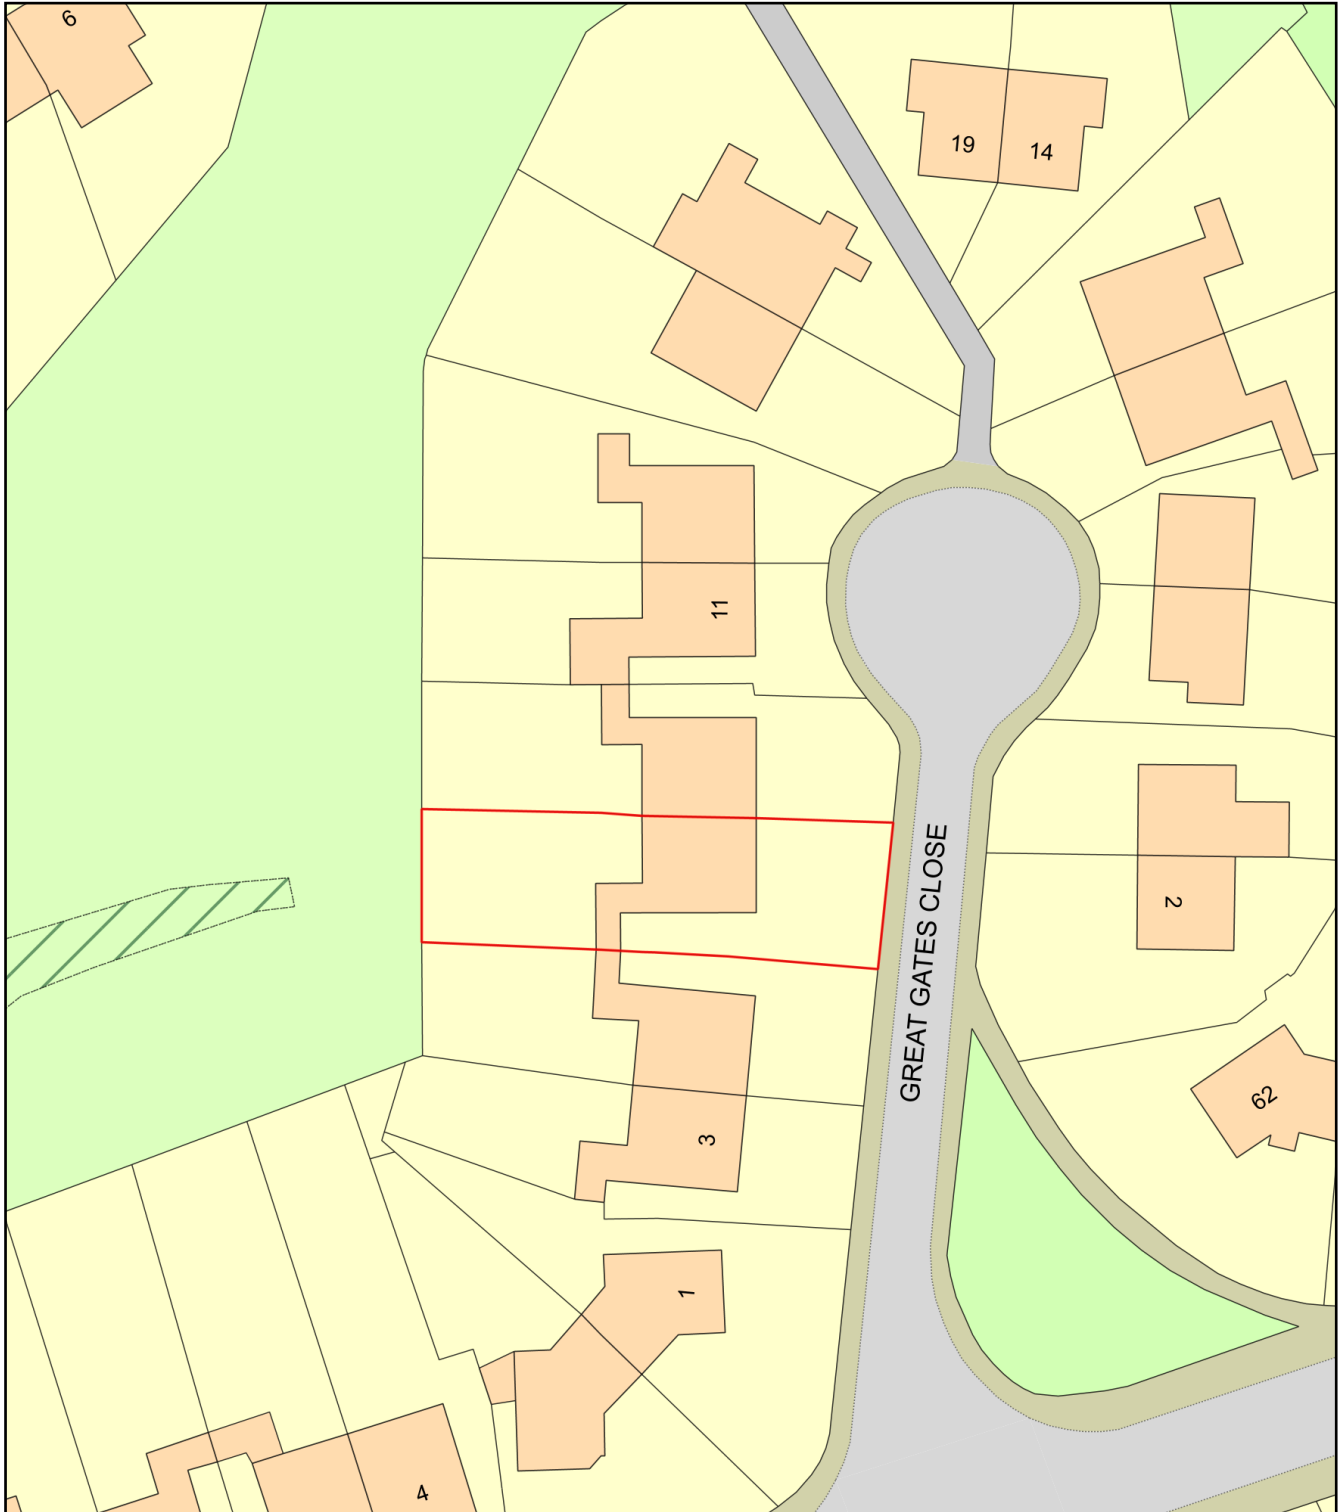

0 20
Metres



Plan Produced for: 7 Great Gates Close Rochdale

Date Produced: 05 Dec 2023

Plan Reference Number: TQRQM23339220134360

Scale: 1:500 @ A4