


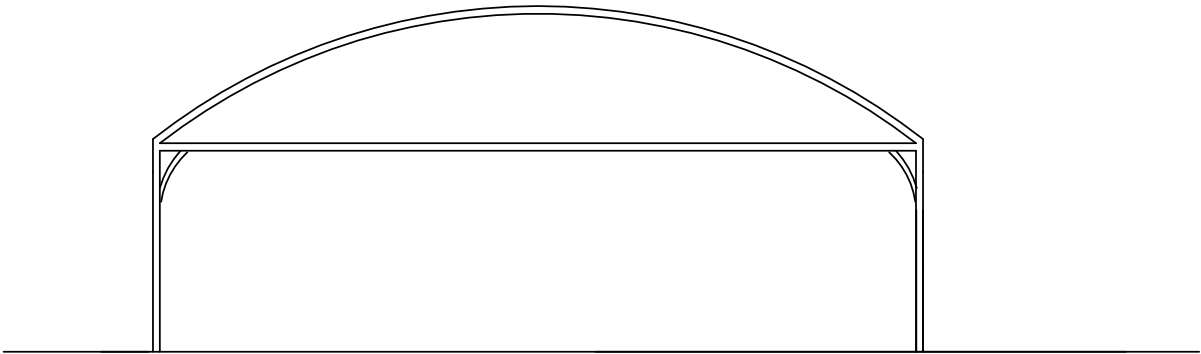

Front and rear elevation


Galvanised steel framework with polythene covered roof.

- Notes:
1.

DO NOT SCALE FROM THIS DRAWING - USE FIGURED DIMENSIONS ONLY.
2.

TO BE READ IN CONJUNCTION WITH ALL OTHER CONSULTANTS / SPECIALISTS DRAWINGS. REPORT ANY DISCREPANCIES BEFORE AFFECTED WORK COMMENCES.
3.

ALL SETTING OUT DIMENSIONS TO BE CHECKED ON SITE BY CONTRACTOR BEFORE WORK COMMENCES.

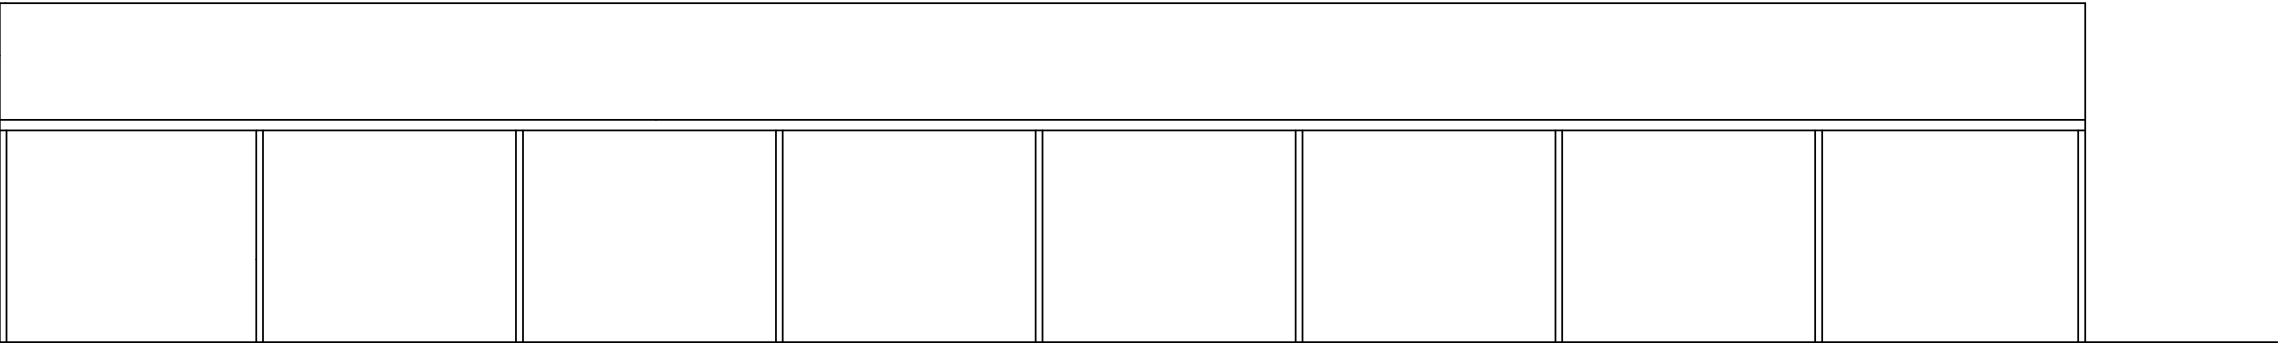

Side elevation



Roof plan



P01 Issued to planning from request to provide04/10/22SMZH

REVISIONS

DATE; DRAWN; CHECK

CLIENT	Hopwood Hall College		
PROJECT	Animal Management_Licence update		
PROJECT NO.	20672		
TITLE	Item 5 - Polytunnel Plans & Elevations		
DWG NUMBER	HAM-SEV-Z1-ZZ-DR-A-02003		
REVISION	P01		
STATUS	Planning		
SCALE	1 : 100	@ A3	
DATE	04/10/22		
DRAWN BY	ZH		
CHECKED BY	SM		

seven.

SEVENARCHITECTURE.CO.UK

Unit 1.3 Waulk Mill
51 Bengal St
MANCHESTER
M4 6LN
t : 0161 236 5655

Clarendon House
Victoria Avenue
HARROGATE
HG1 1JD
t : 01423 709 807

Y Neuadd Lwyd
Dolwyddelan
CONWY
LL25 0SJ
t: 07772819425

24 Greville Street
Clerkenwell
LONDON
EC1N 8SS
t : 0203 036 0691

Studios at :