
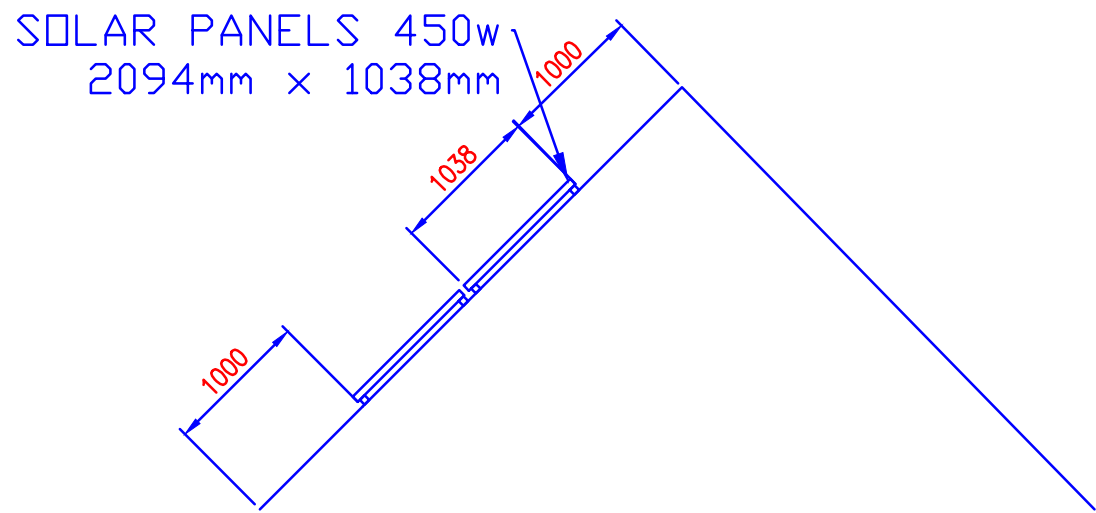


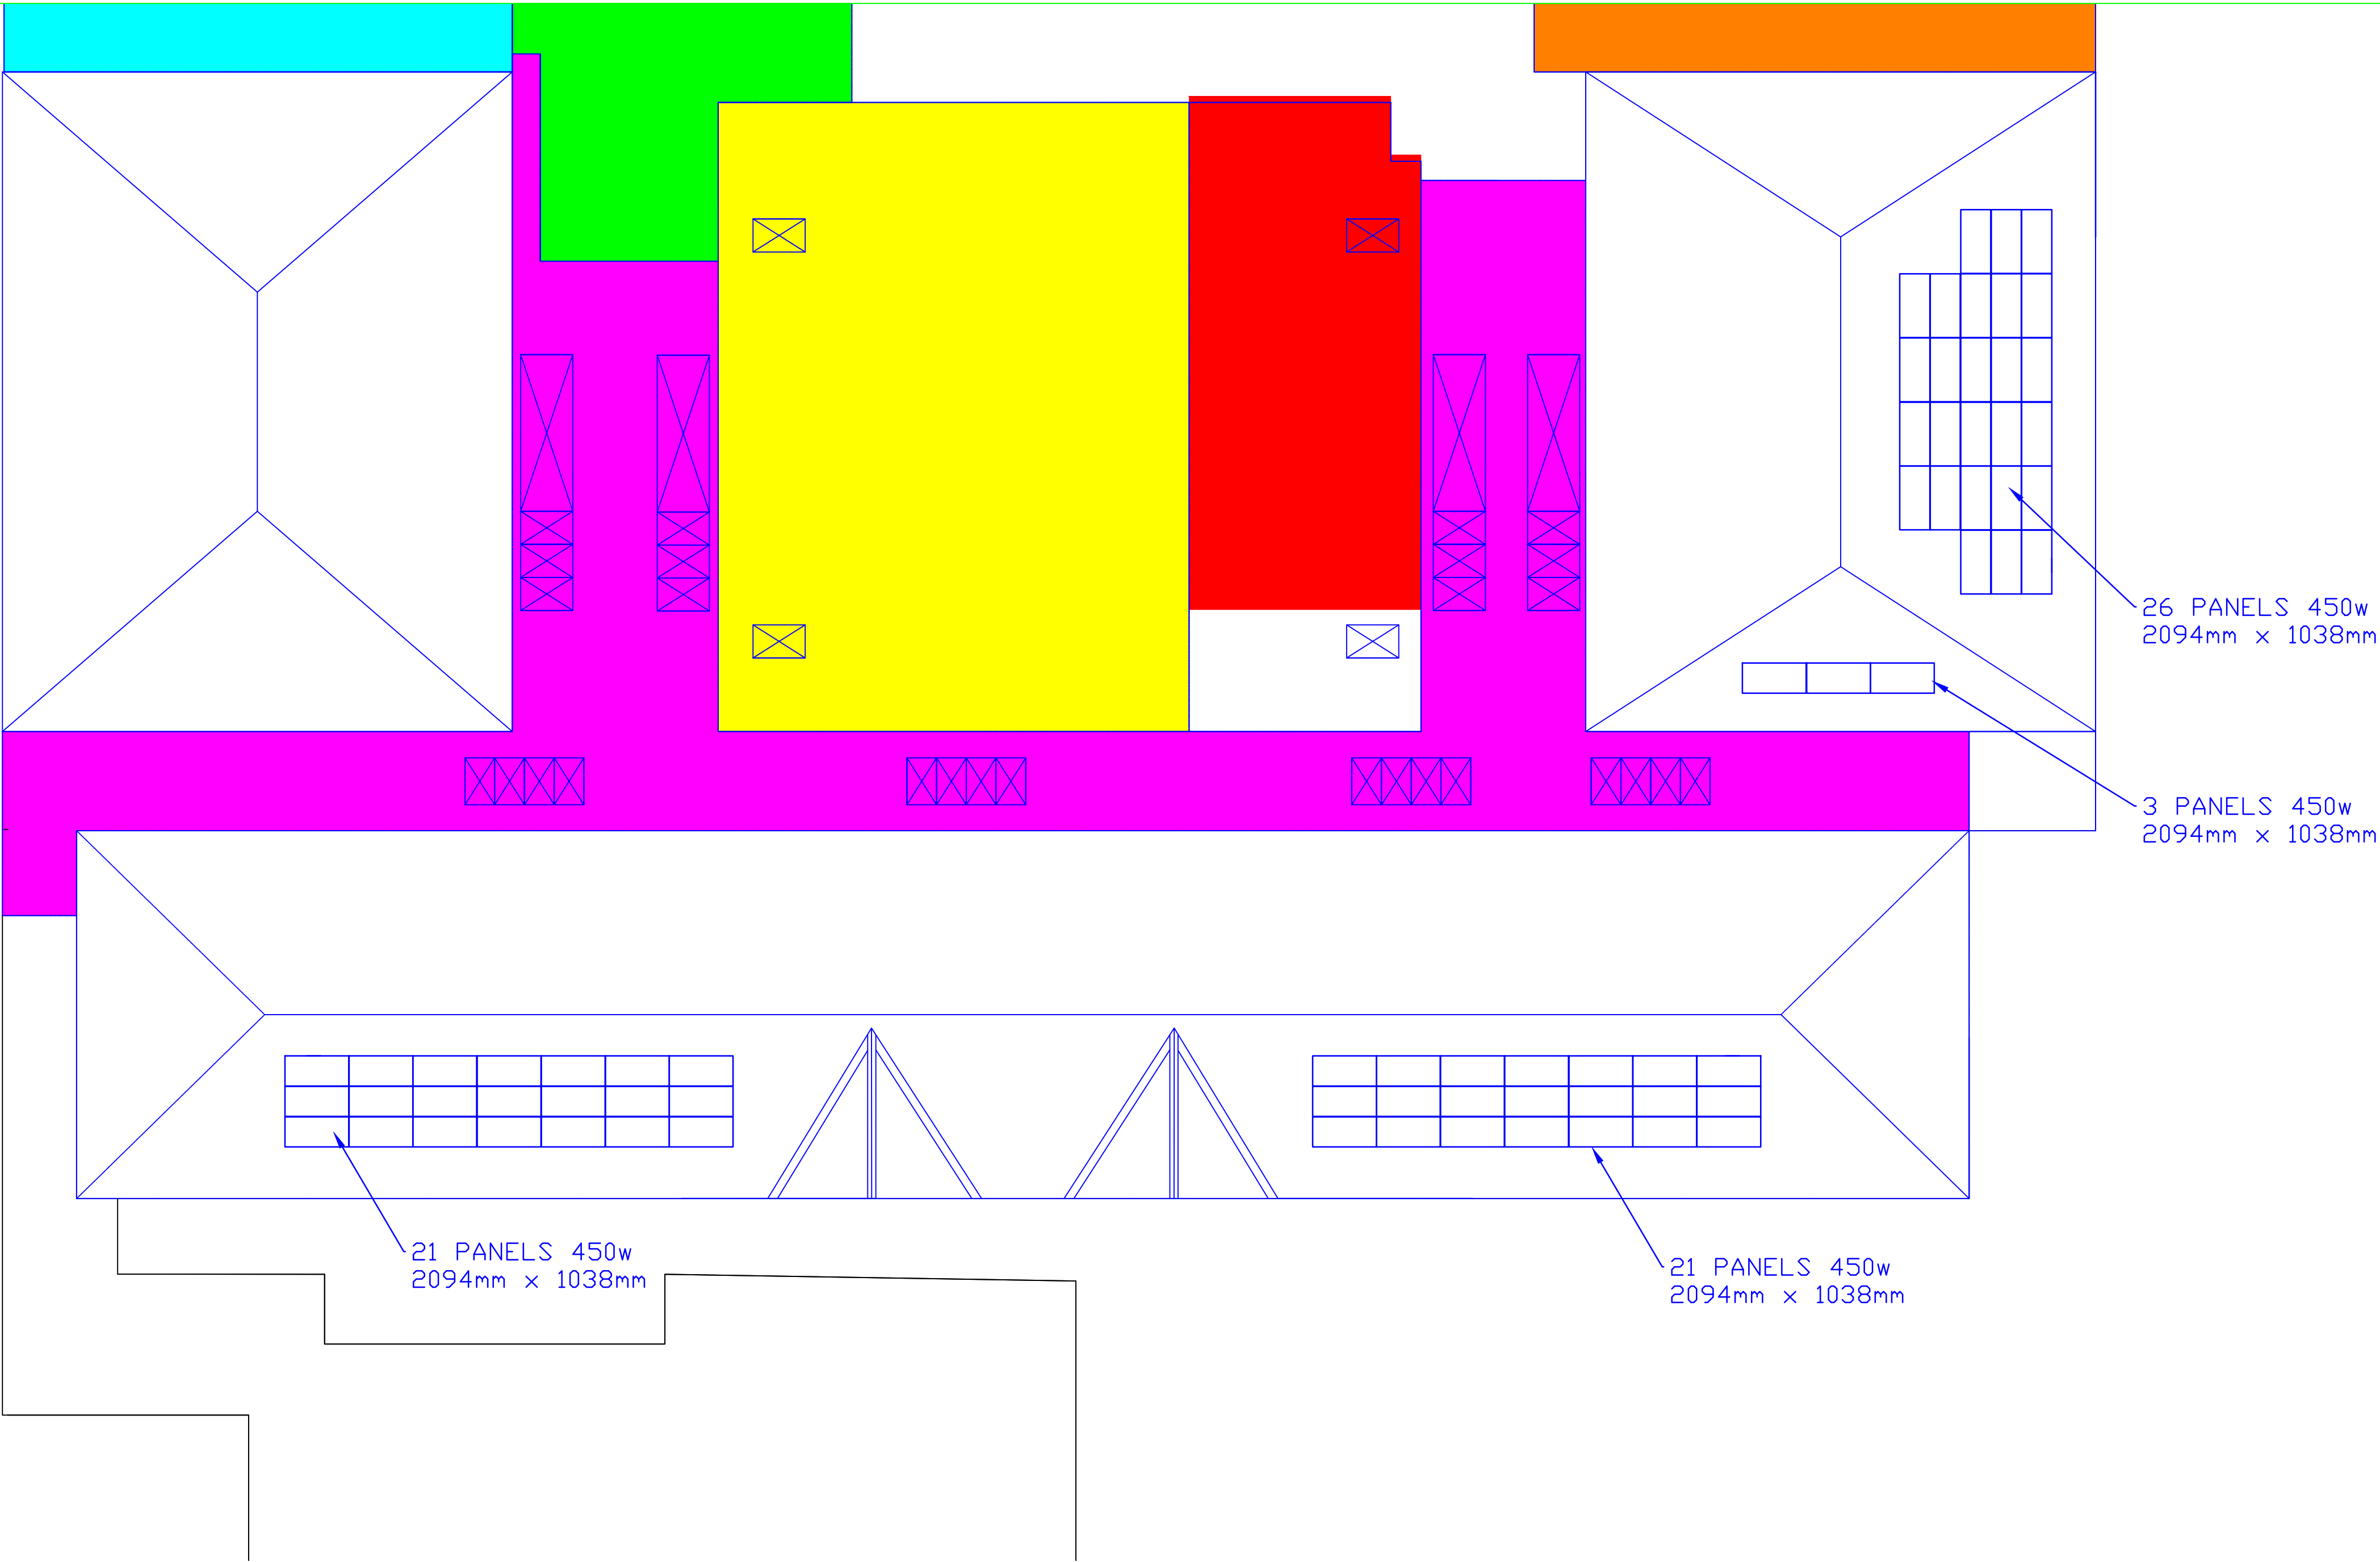

END ELEVATION SHOWING
PANELS ON PITCH ROOF
SCALE 1:50 @ A1

						DO NOT SCALE			DRAWN BY D.LEA	Jackson and Jackson Limited	TITLE ROOF PLAN OF SOLAR PANELS LOWERPLACE JUNIOR SCHOOL	
												SCALE 1:100 @ A1
						IF IN DOUBT ASK						
										DATE nov 2022		
REVISION	DATE	CHANGES			REVISION	DATE	CHANGES					DRG No. SD220002