



OLDHAM ROAD, ROCHDALE  
Proposed Site Plan

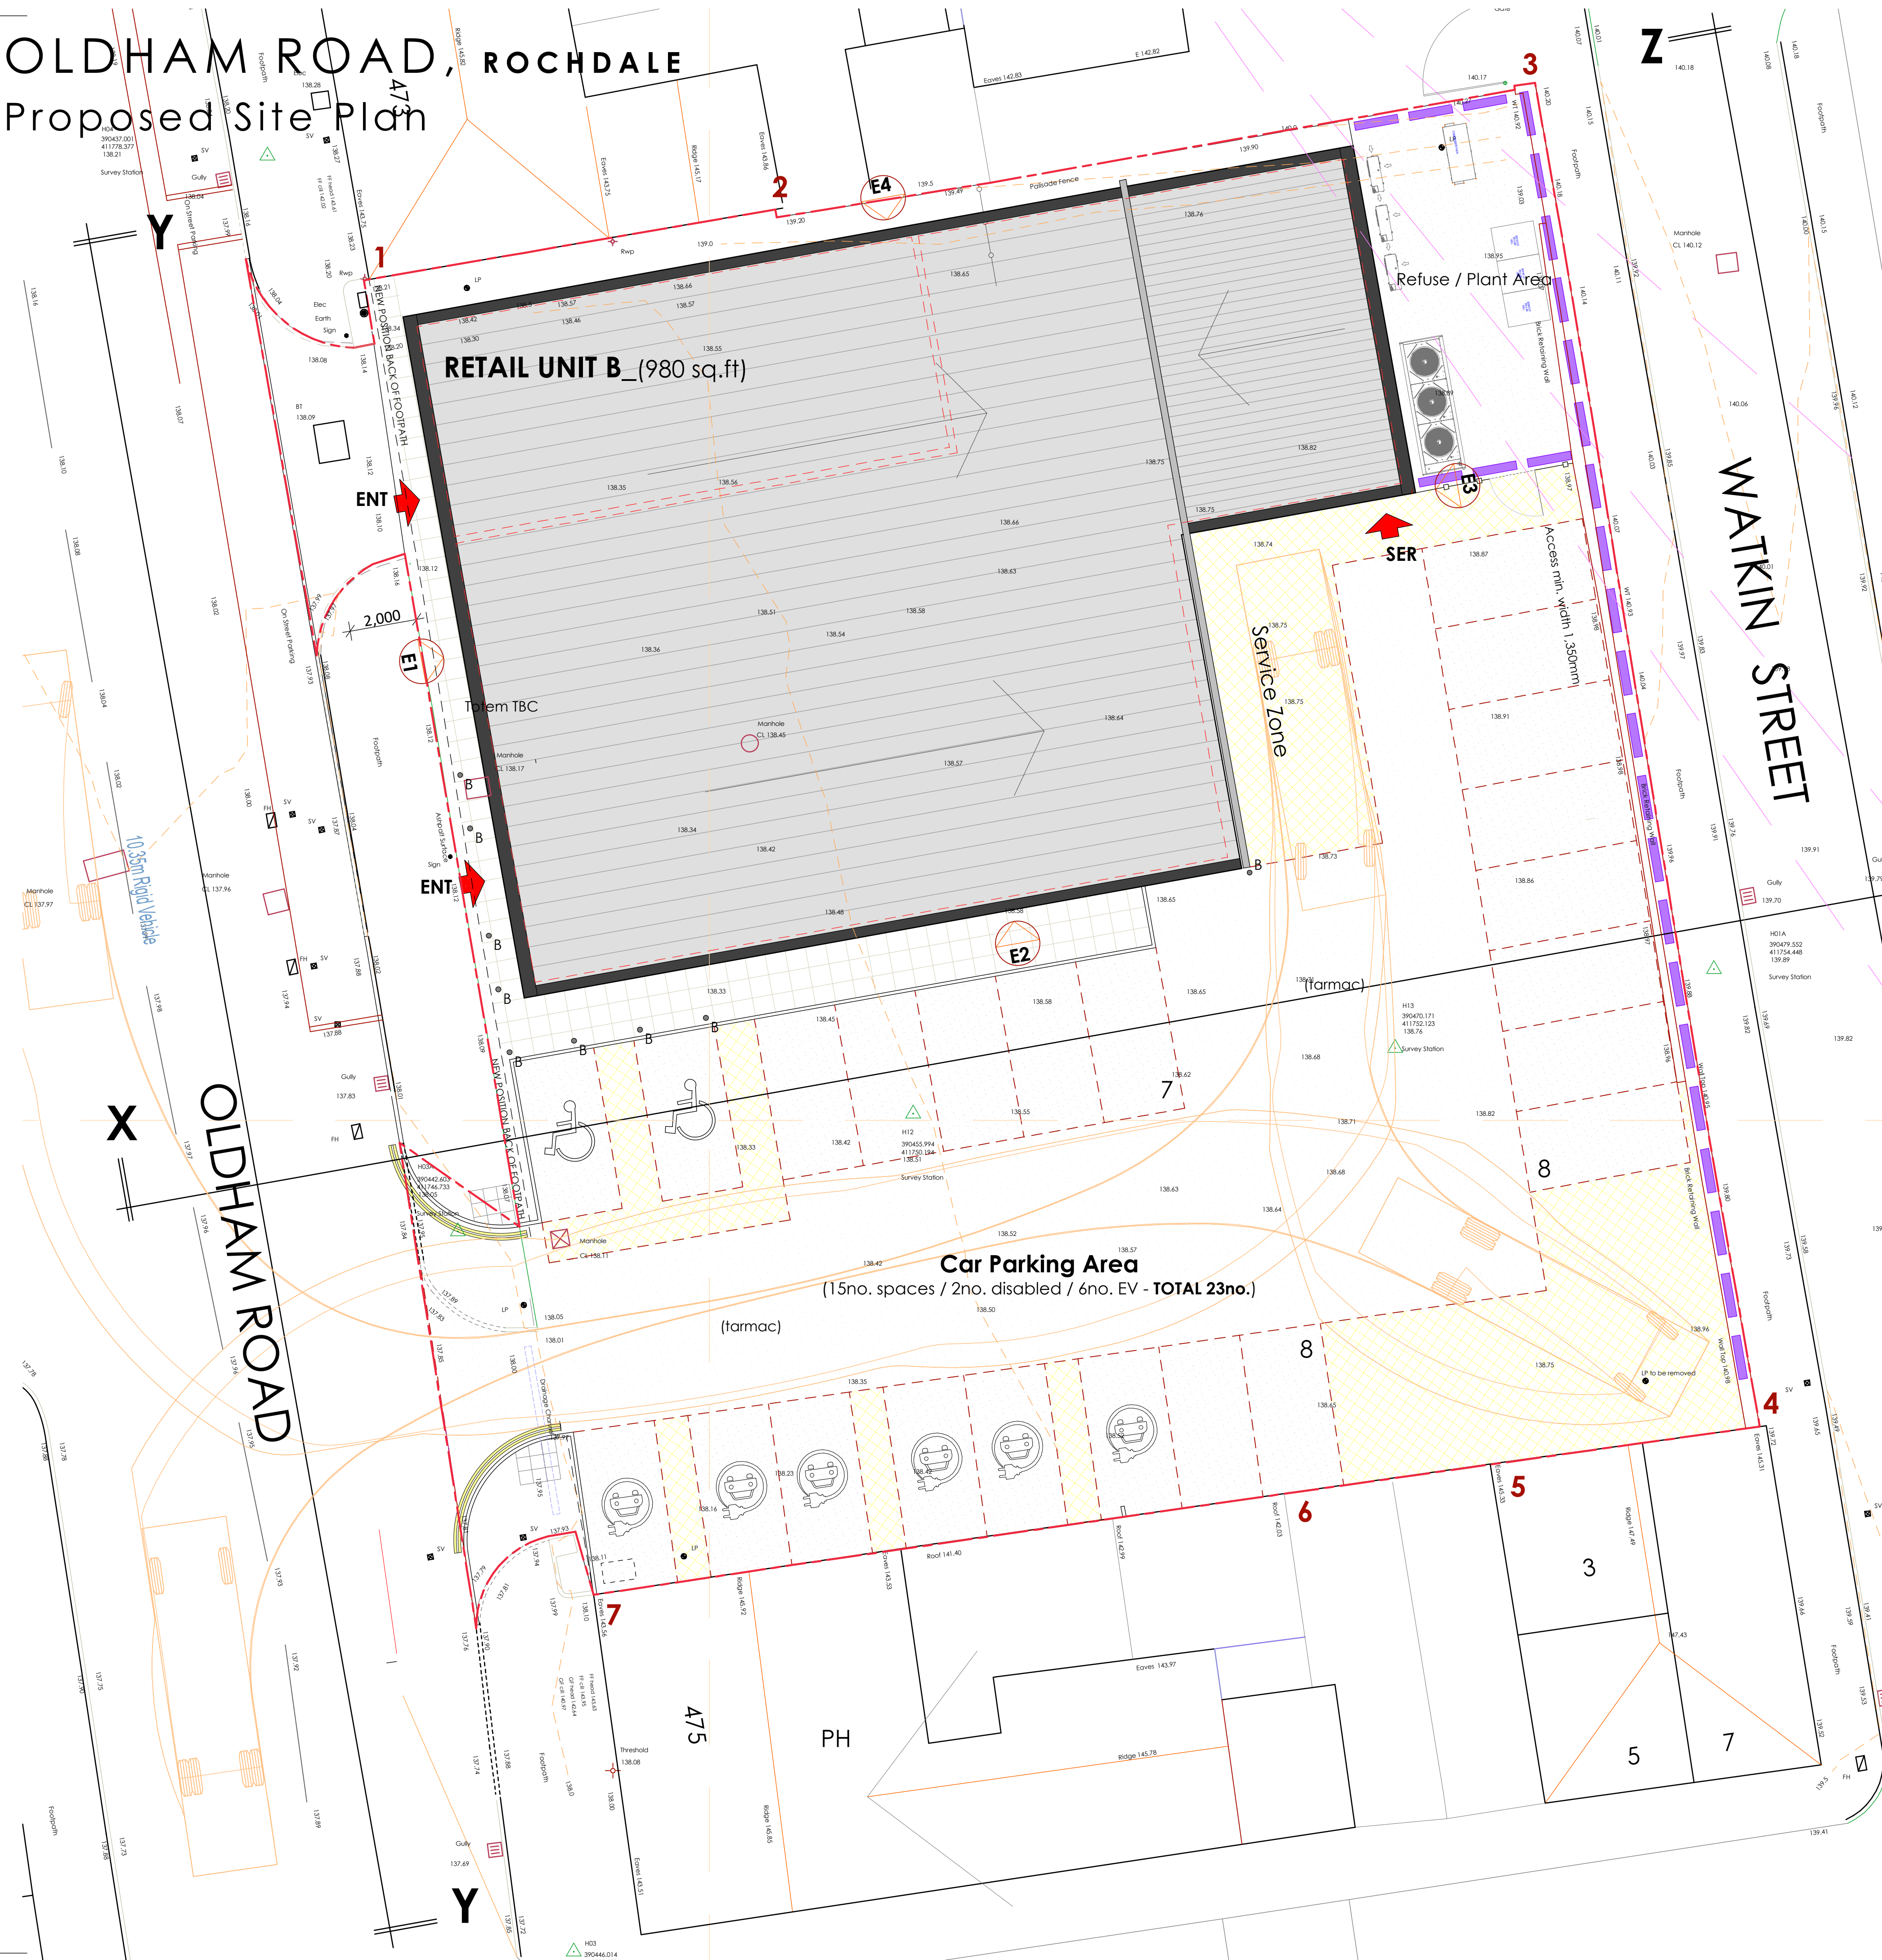

CONTEXT SITE PLAN - SCALE 1:500

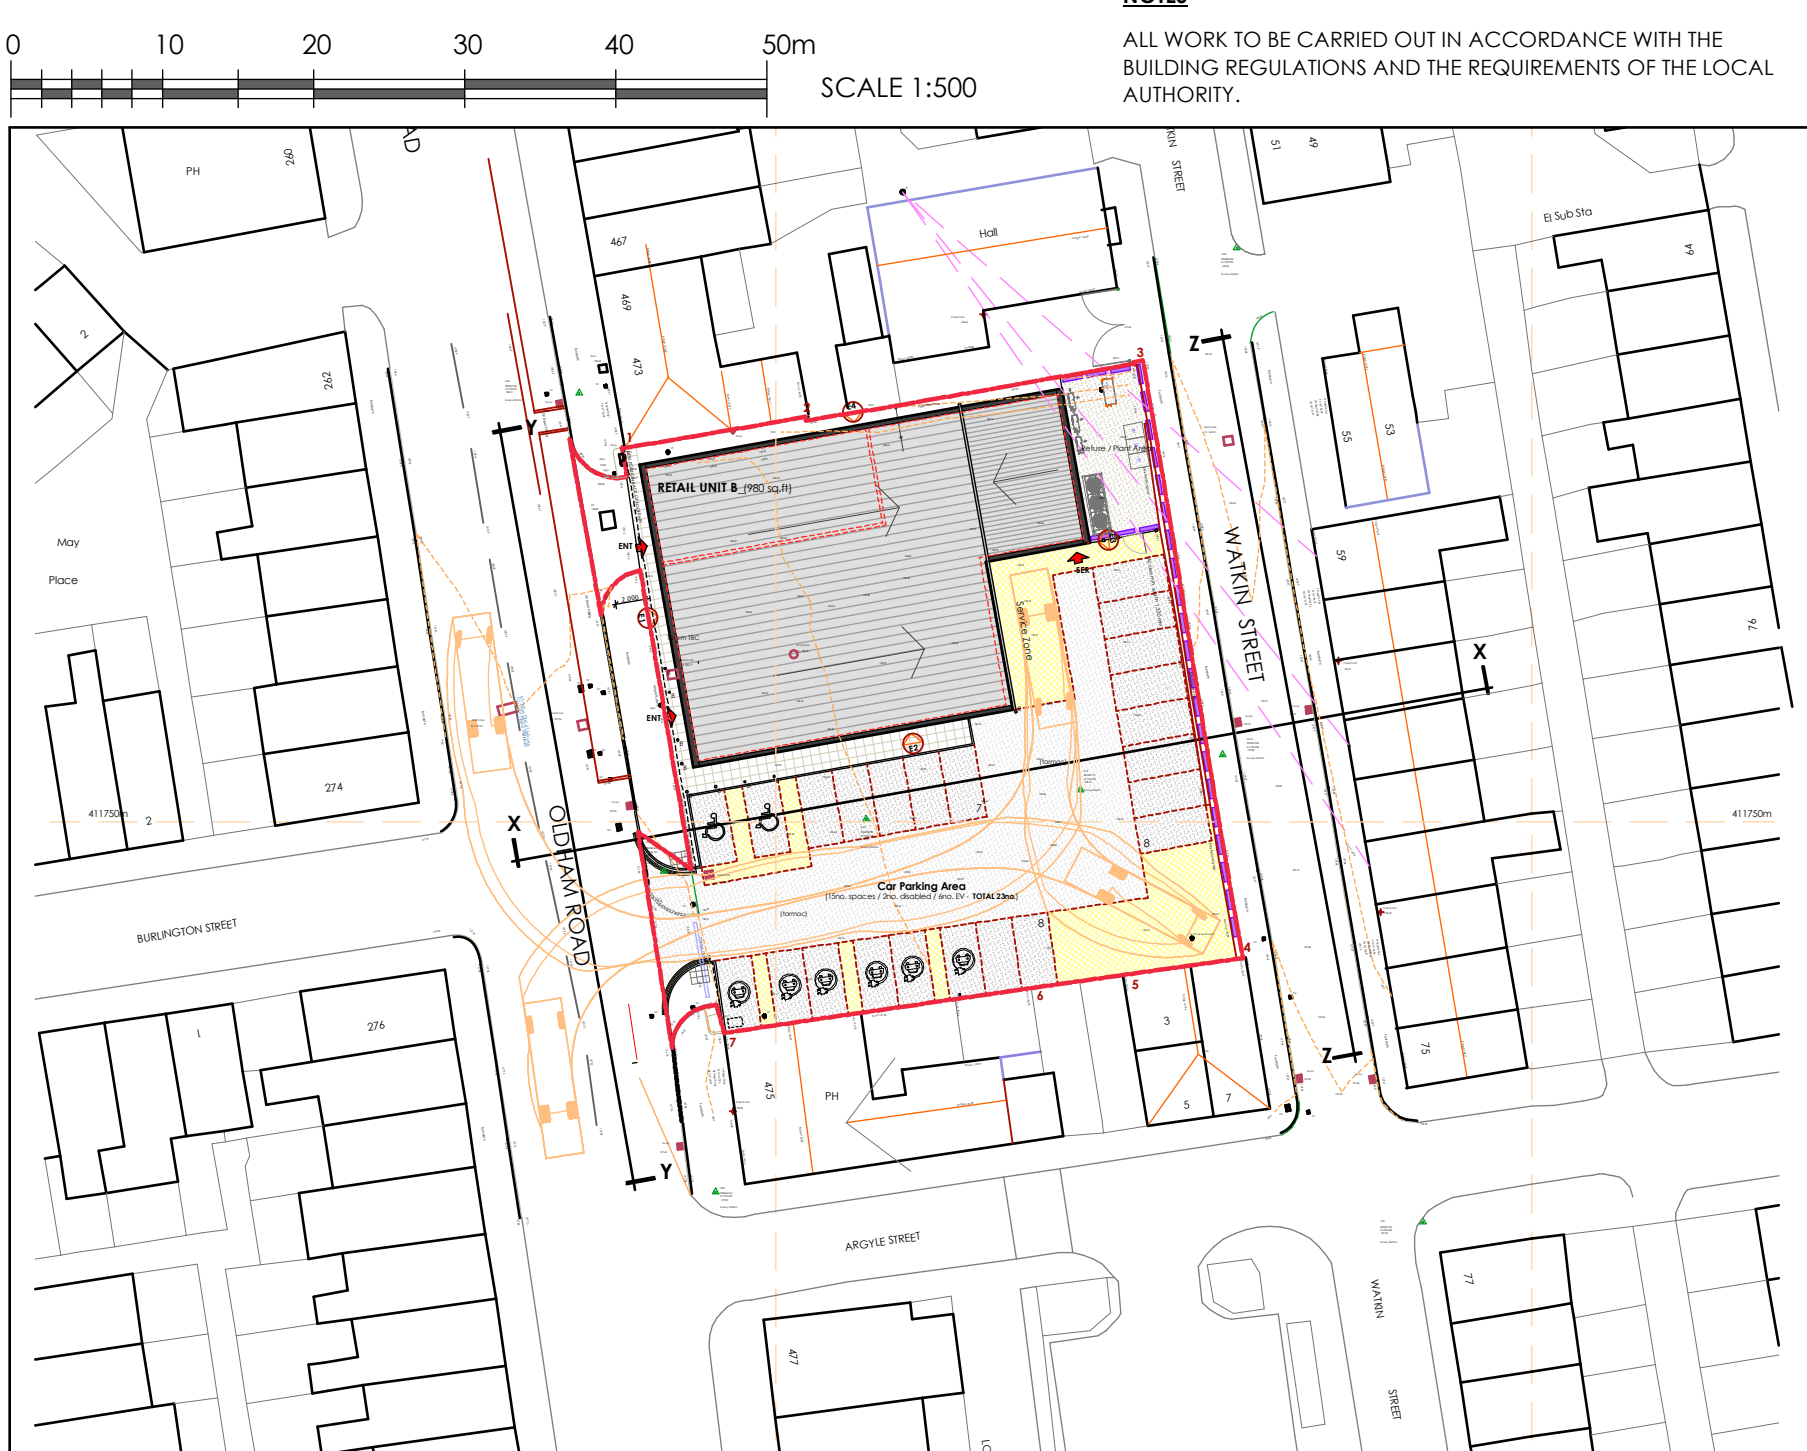

**NOTES**  
ALL WORK TO BE CARRIED OUT IN ACCORDANCE WITH THE BUILDING REGULATIONS AND THE REQUIREMENTS OF THE LOCAL AUTHORITY.

BOUNDARY TREATMENT KEY

- 1-2 Existing brick elevation of adjoining building
- 2-3 Existing palisade fence retained
- 3-4 Existing wall and palisade fence retained, barb wire removed from top of fence
- 4-5 Existing brick elevation of adjoining building
- 5-6 Existing brick wall retained
- 6-7 Existing brick elevation of adjoining building
- 7-1 No boundary treatment
- Acoustic fence to be a minimum 2m high from road level on Watkin Street, as Noise Assessment

| Survey Control Co-ordinates |            |            |           |                |
|-----------------------------|------------|------------|-----------|----------------|
| Reference                   | East       | North      | Elevation | Description    |
| H01                         | 390492.796 | 411723.544 | 139.32    | Survey Station |
| H01A                        | 390479.552 | 411754.448 | 139.89    | Survey Station |
| H02                         | 390480.504 | 411787.992 | 140.26    | Survey Station |
| H03                         | 390446.014 | 411725.539 | 137.90    | Survey Station |
| H03A                        | 390442.403 | 411746.733 | 138.05    | Survey Station |
| H04                         | 390437.001 | 411778.377 | 138.21    | Survey Station |
| H12                         | 390455.994 | 411750.194 | 138.51    | Survey Station |
| H13                         | 390470.171 | 411752.123 | 138.76    | Survey Station |

|     |   |    |           |
|-----|---|----|-----------|
| V   | Alterations to tracking and access in accordance with Highway Consultant information.                | IR | 06/02/24  |
| U   | Minor amendments further to tenant comments.                                                         | IR | 03/10/23  |
| T   | Acoustic fence extended full width of boundary.                                                      | IR | 22/08/23  |
| S   | Additional street scene Z added.                                                                     | IR | 18/08/23  |
| R   | Acoustic fence indicated and note added.                                                             | IR | 31/07/23  |
| Q   | Scheme updated further to comments                                                                   | IR | 29/07/23  |
| P   | 4no. EV spaces indicated.                                                                            | IR | 28/02/23  |
| O   | Minor alteration to service door                                                                     | IR | 06/02/23  |
| N   | Minor alterations further to highway consultants comments                                            | IR | 03/02/23  |
| M   | Minor alterations, tracking added.                                                                   | IR | 01/02/23  |
| L   | Site entrance altered to suit Highway Consultants comments and design.                               | IR | 25/01/23  |
| K   | Parking amended.                                                                                     | IR | 09/12/22  |
| J   | Site entrance position amended further to highway consultant comments.                               | IR | 09/12/22  |
| H   | Visibility splay amended and on-street parking position amended to suit Highway consultant comments. | IR | 08/12/22  |
| G   | External works altered to suit Highway consultant comments.                                          | IR | 06/12/22  |
| F   | Scheme layout amended to suit discussions, car parking, service access, building position offered.   | IR | 05/12/22  |
| E   | Boundary notes and site section positions added.                                                     | IR | 06/08/22  |
| D   | Minor alteration in building positions, notes added.                                                 | IR | 21/06/22  |
| C   | Minor amendment to parking layout                                                                    | IR | 01/06/22  |
| B   | External works amended to suit transport consultants information.                                    | IR | 31/05/22  |
| A   | Minor modification to Unit B                                                                         | IR | 18/05/22  |
| REV | DESCRIPTION                                                                                          | BY | CHKD DATE |

**LOROC**  
ARCHITECTS

5TH FLOOR, 15 ST. PAUL'S STREET, LEEDS, LS1 2JG  
T: 0113 233 7755  
W: www.loroc.co.uk

3RD FLOOR, 86 - 90 PAUL STREET, LONDON, EC2A 4NE  
T: 0203 875 5333

PROJECT  
OLDHAM ROAD  
ROCHDALE

TITLE  
PLANNING INFORMATION  
General Arrangement  
PROPOSED SITE PLAN

DRAWING NO. 1430\_10(P) REVISION V  
SCALE 1:100/500 @ A1 DATE MAY 2022  
DRAWN BY IR CHECKED BY

PURPOSE OF ISSUE  
☐ PLANNING ☐ BUILDING REGS ☐ TENDER  
☐ COMMENT ☐ INFORMATION ☐ CONSTRUCTION

THIS DRAWING IS COPYRIGHT AND THE INTELLECTUAL PROPERTY OF LOROC ARCHITECTS LIMITED. THIS DRAWING MAY NOT BE REPRODUCED IN WHOLE OR IN PART WITHOUT WRITTEN AUTHORITY. NO DIMENSIONS TO BE SCALED FROM THIS DRAWING. ALL DIMENSIONS TO BE CHECKED ON SITE PRIOR TO COMMENCEMENT OF WORKS AND ANY DISCREPANCIES REPORTED TO THE ARCHITECT/ENGINEER/CONTRACTOR.

