


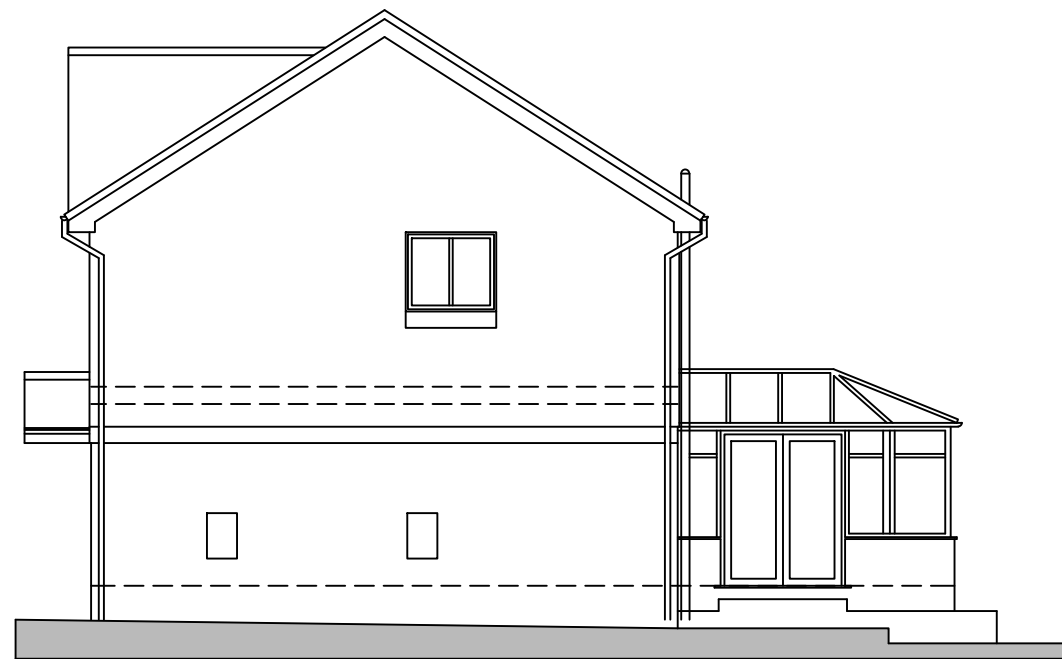


NORTH WEST ELEVATION


SCALE 1:100




SOUTH WEST ELEVATION

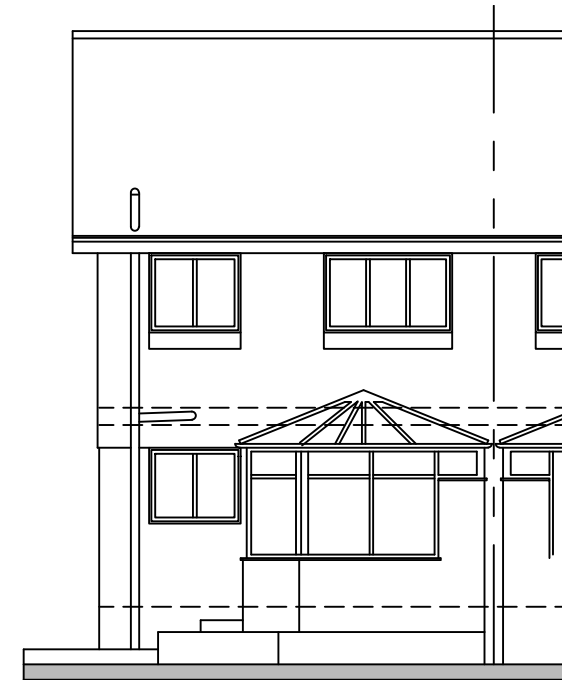

SOUTH EAST ELEVATION

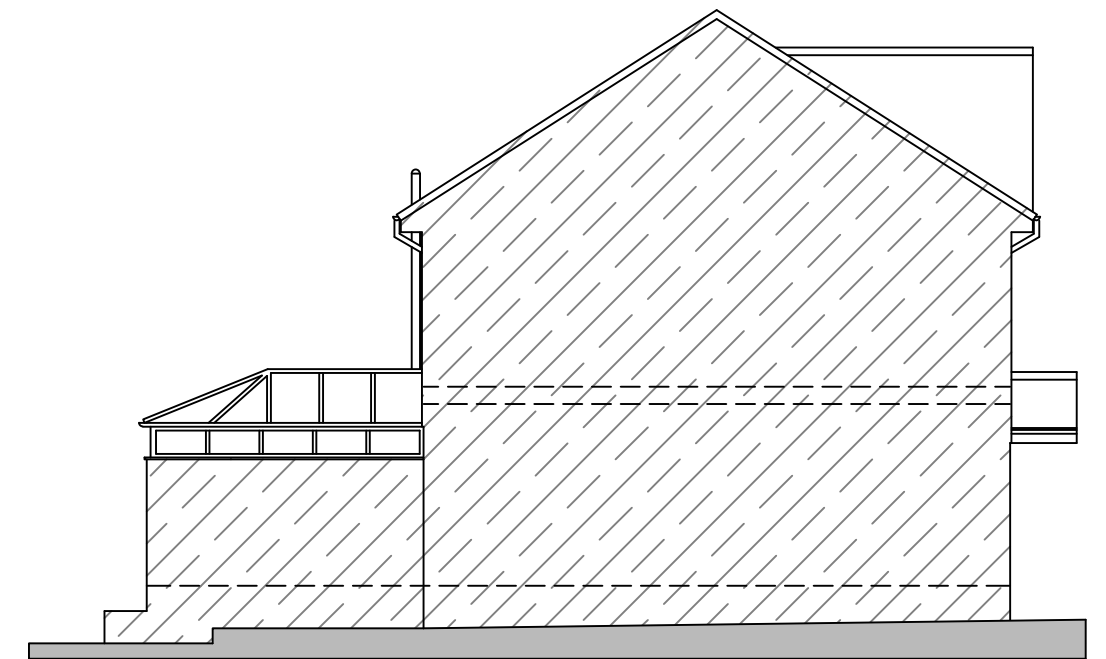


NORTH EAST ELEVATION

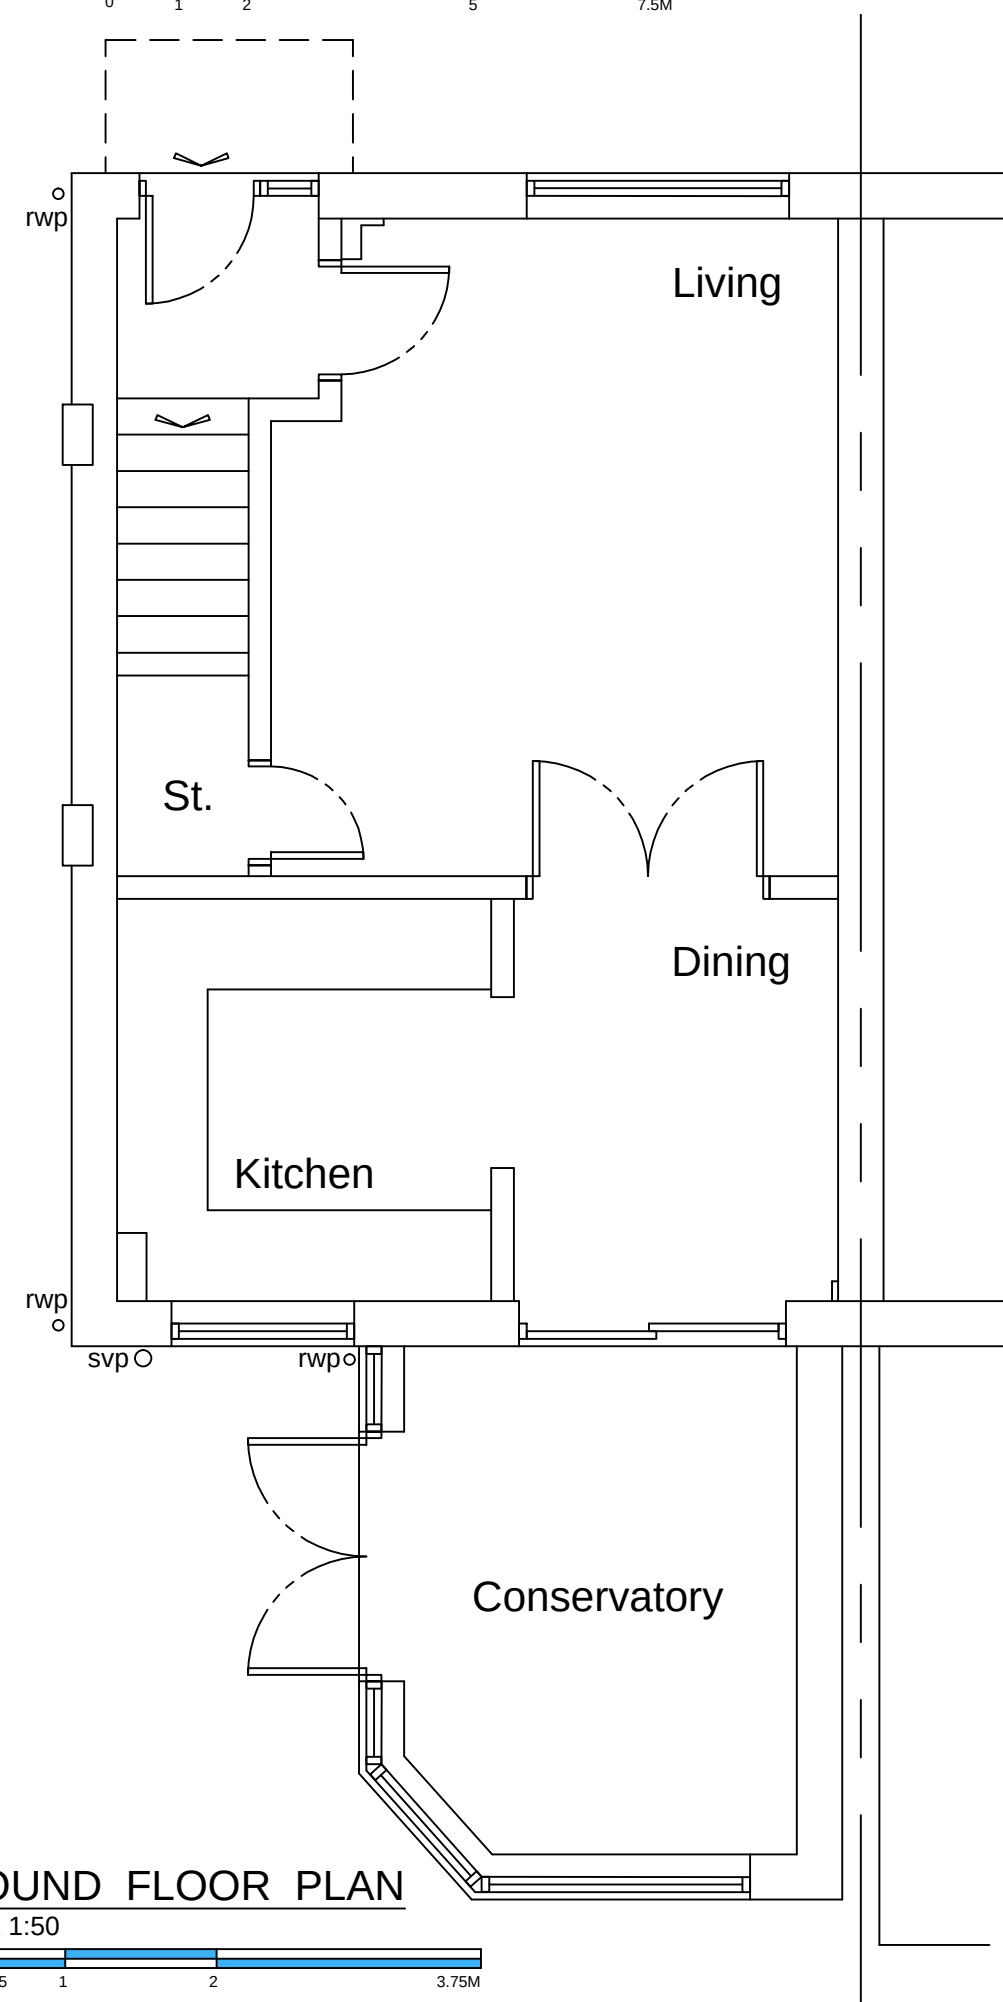


GROUND FLOOR PLAN

SCALE 1:50



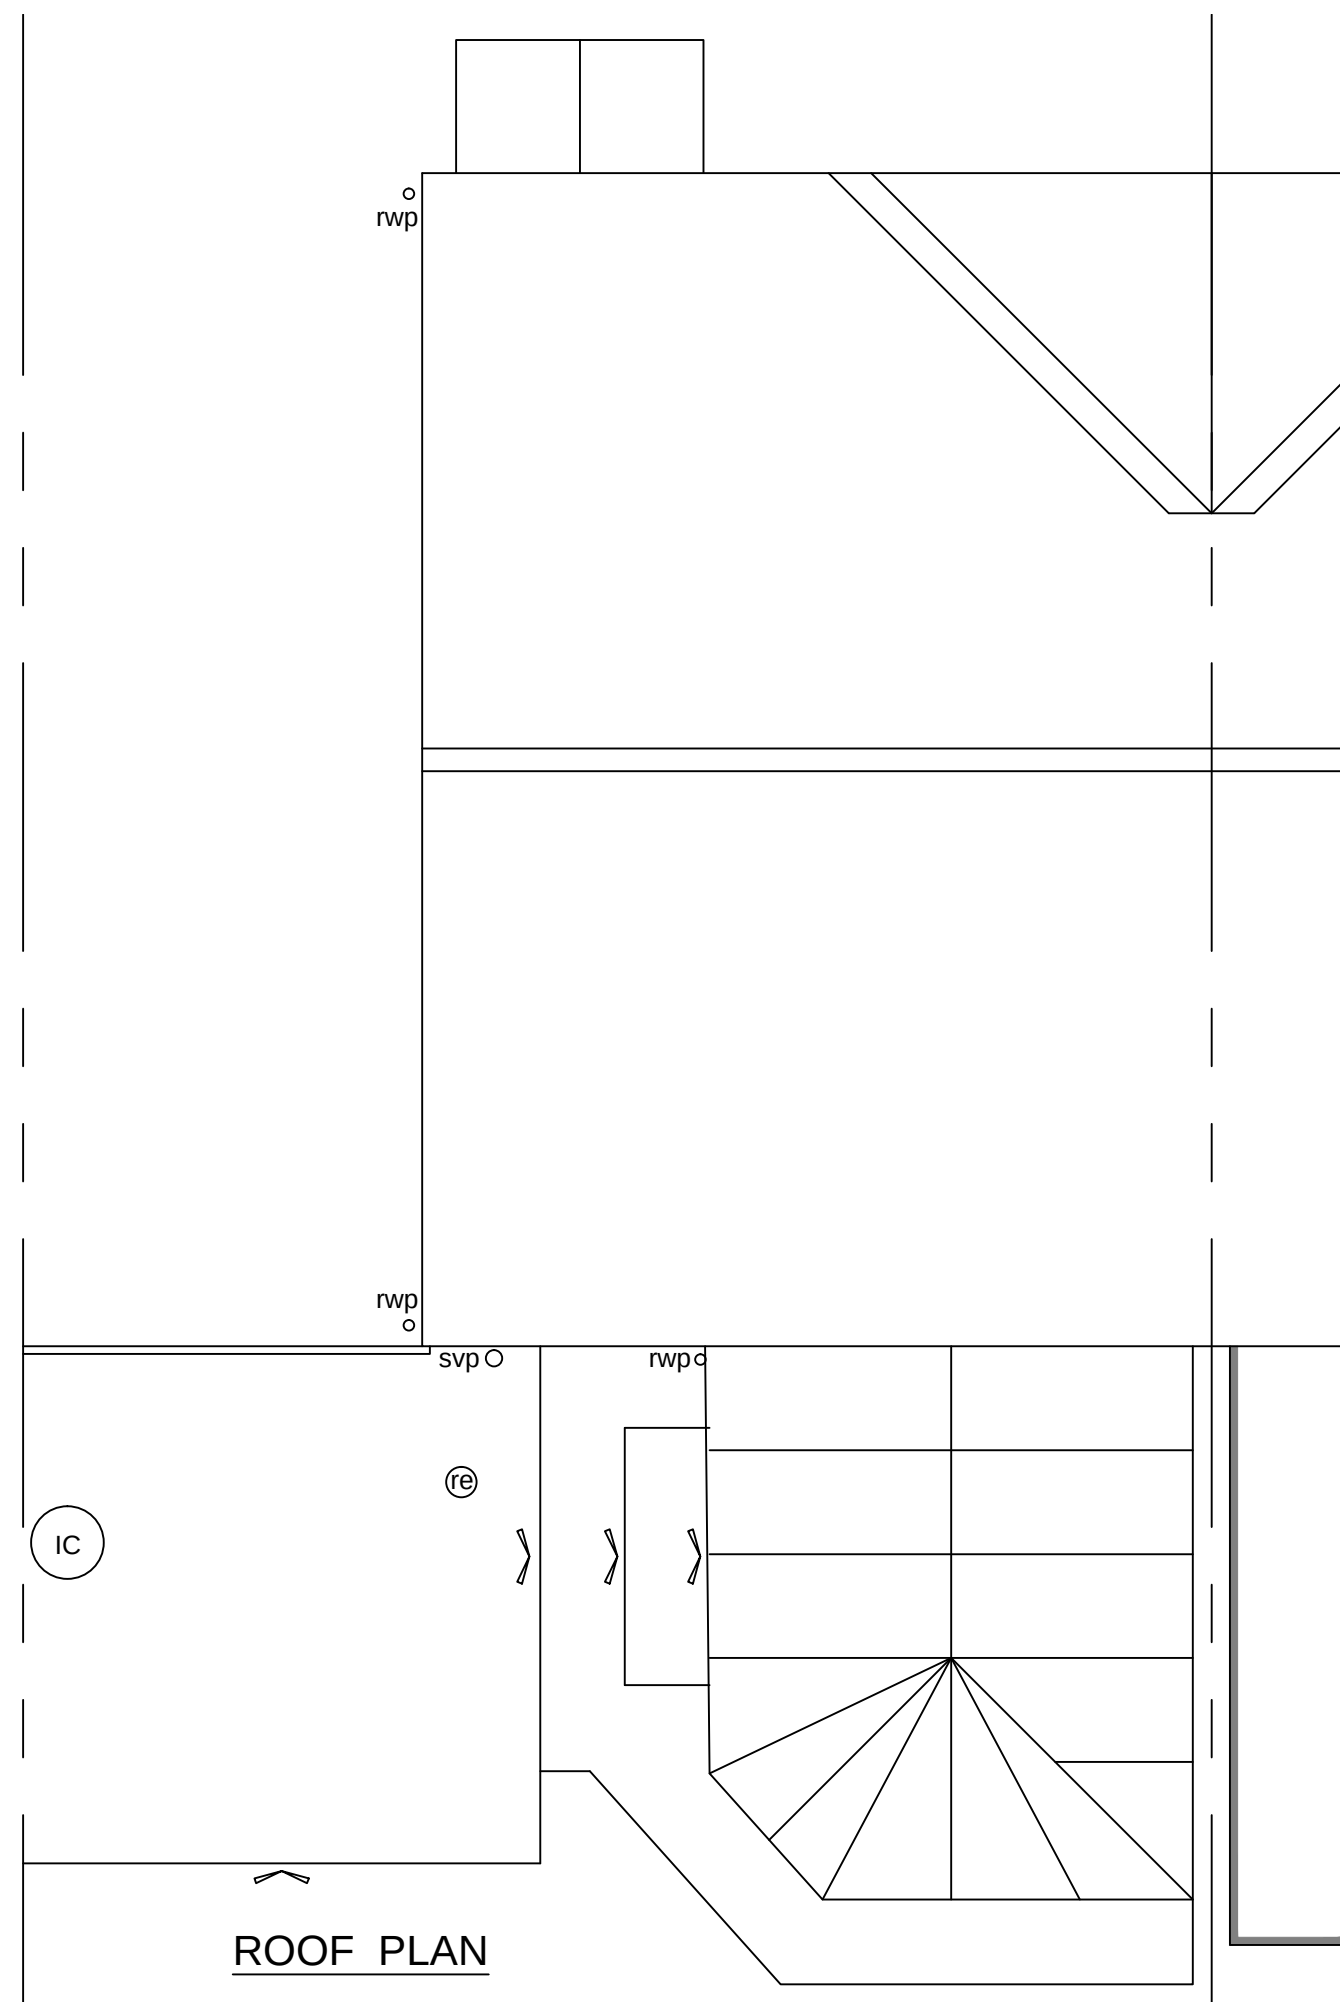


ROOF PLAN

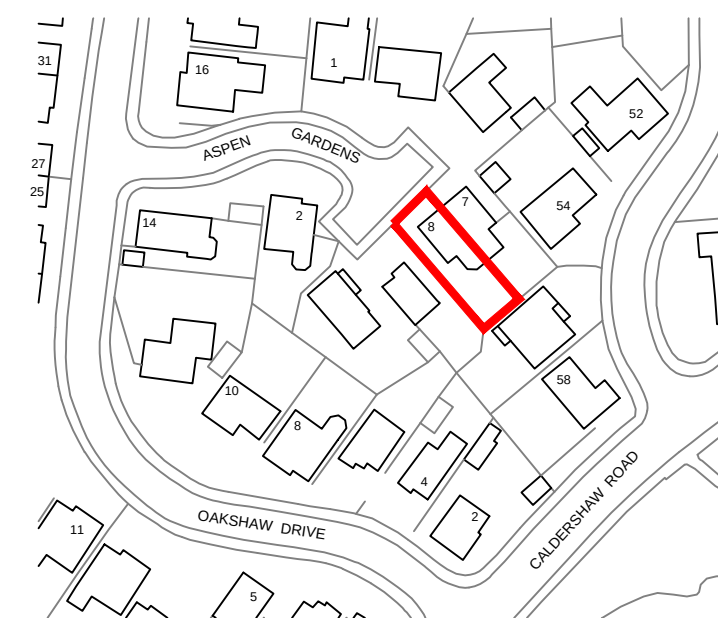

LOCATION PLAN

SCALE 1:1250

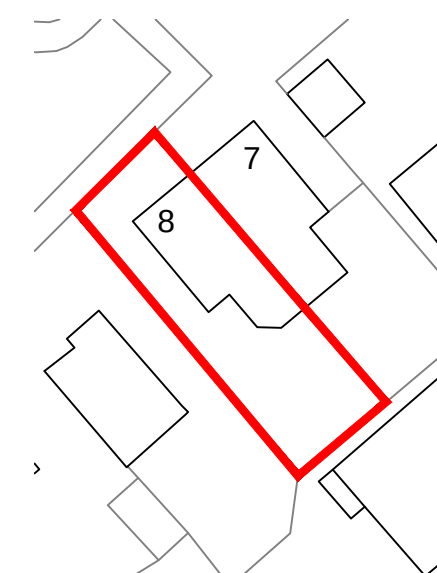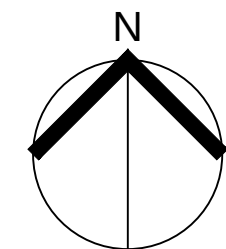 

SITE PLAN

SCALE 1:500



REVISION	DATE	DESCRIPTION
----------	------	-------------



CLIENT
Mr & Mrs T Flynn

PROJECT
8 Aspen Gardens
Rochdale OL12 7PG

DRAWING TITLE
Floor Plans & Elevations
as EXISTING

SCALE	DATE	DRAWN	CHECKED
Shown@A2	May'24	DT	

DRG NO.	REVISION
11091-01	