




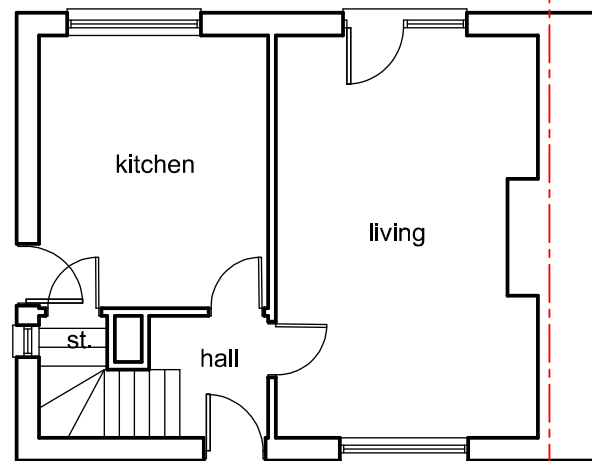


ground floor plan

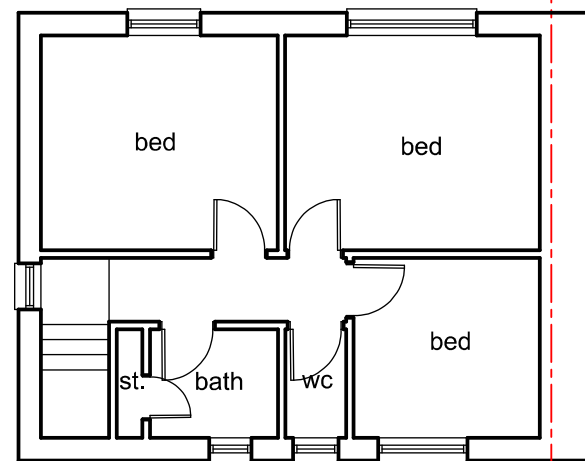

first floor plan

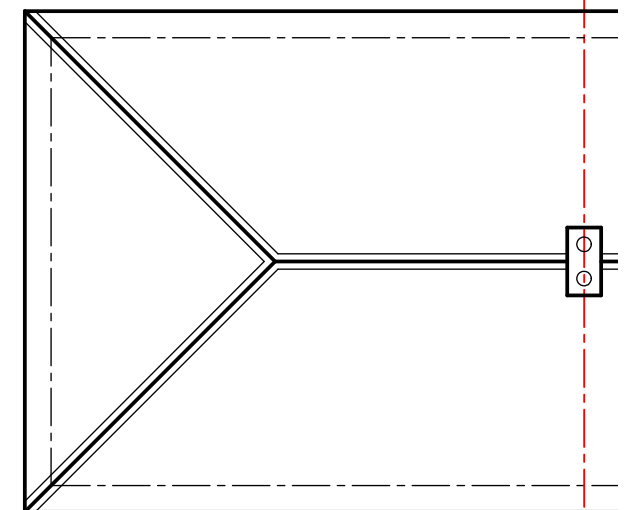

roof plan

 

scale 1:100

| Revision | Date | Details |
|----------|------|---------|
|          |      |         |
|          |      |         |
|          |      |         |
|          |      |         |
|          |      |         |

Only Planning Officers may scale from this drawing.  
All dimensions must be checked and verified before preparing production drawings or commencing works.  
This drawing and its design is copyright and may not be reproduced in any form whatsoever without prior express written consent.

**clear** Architectural Services

Mark Herring, Clear Architectural Services, 50 Rectory Street, Middleton, Manchester. M24 5TY.  
T. 0161 653 7128 M. 07968 748606 E. mark@clear-architecture.co.uk W. www.clear-architecture.co.uk



Date **September 2024.** Drawn **JLK.**

Scale **1:100 at A3.** Checked **MLH.**

Client **Brent Risby and Carla Rathbone.**

Proposed Extension and Alterations  
31 Bernard Street, Syke,  
Rochdale OL12 0SJ

Drawing title **Existing Plans.  
PLANNING.**

Drawing No. **CM358 EX 01.**