


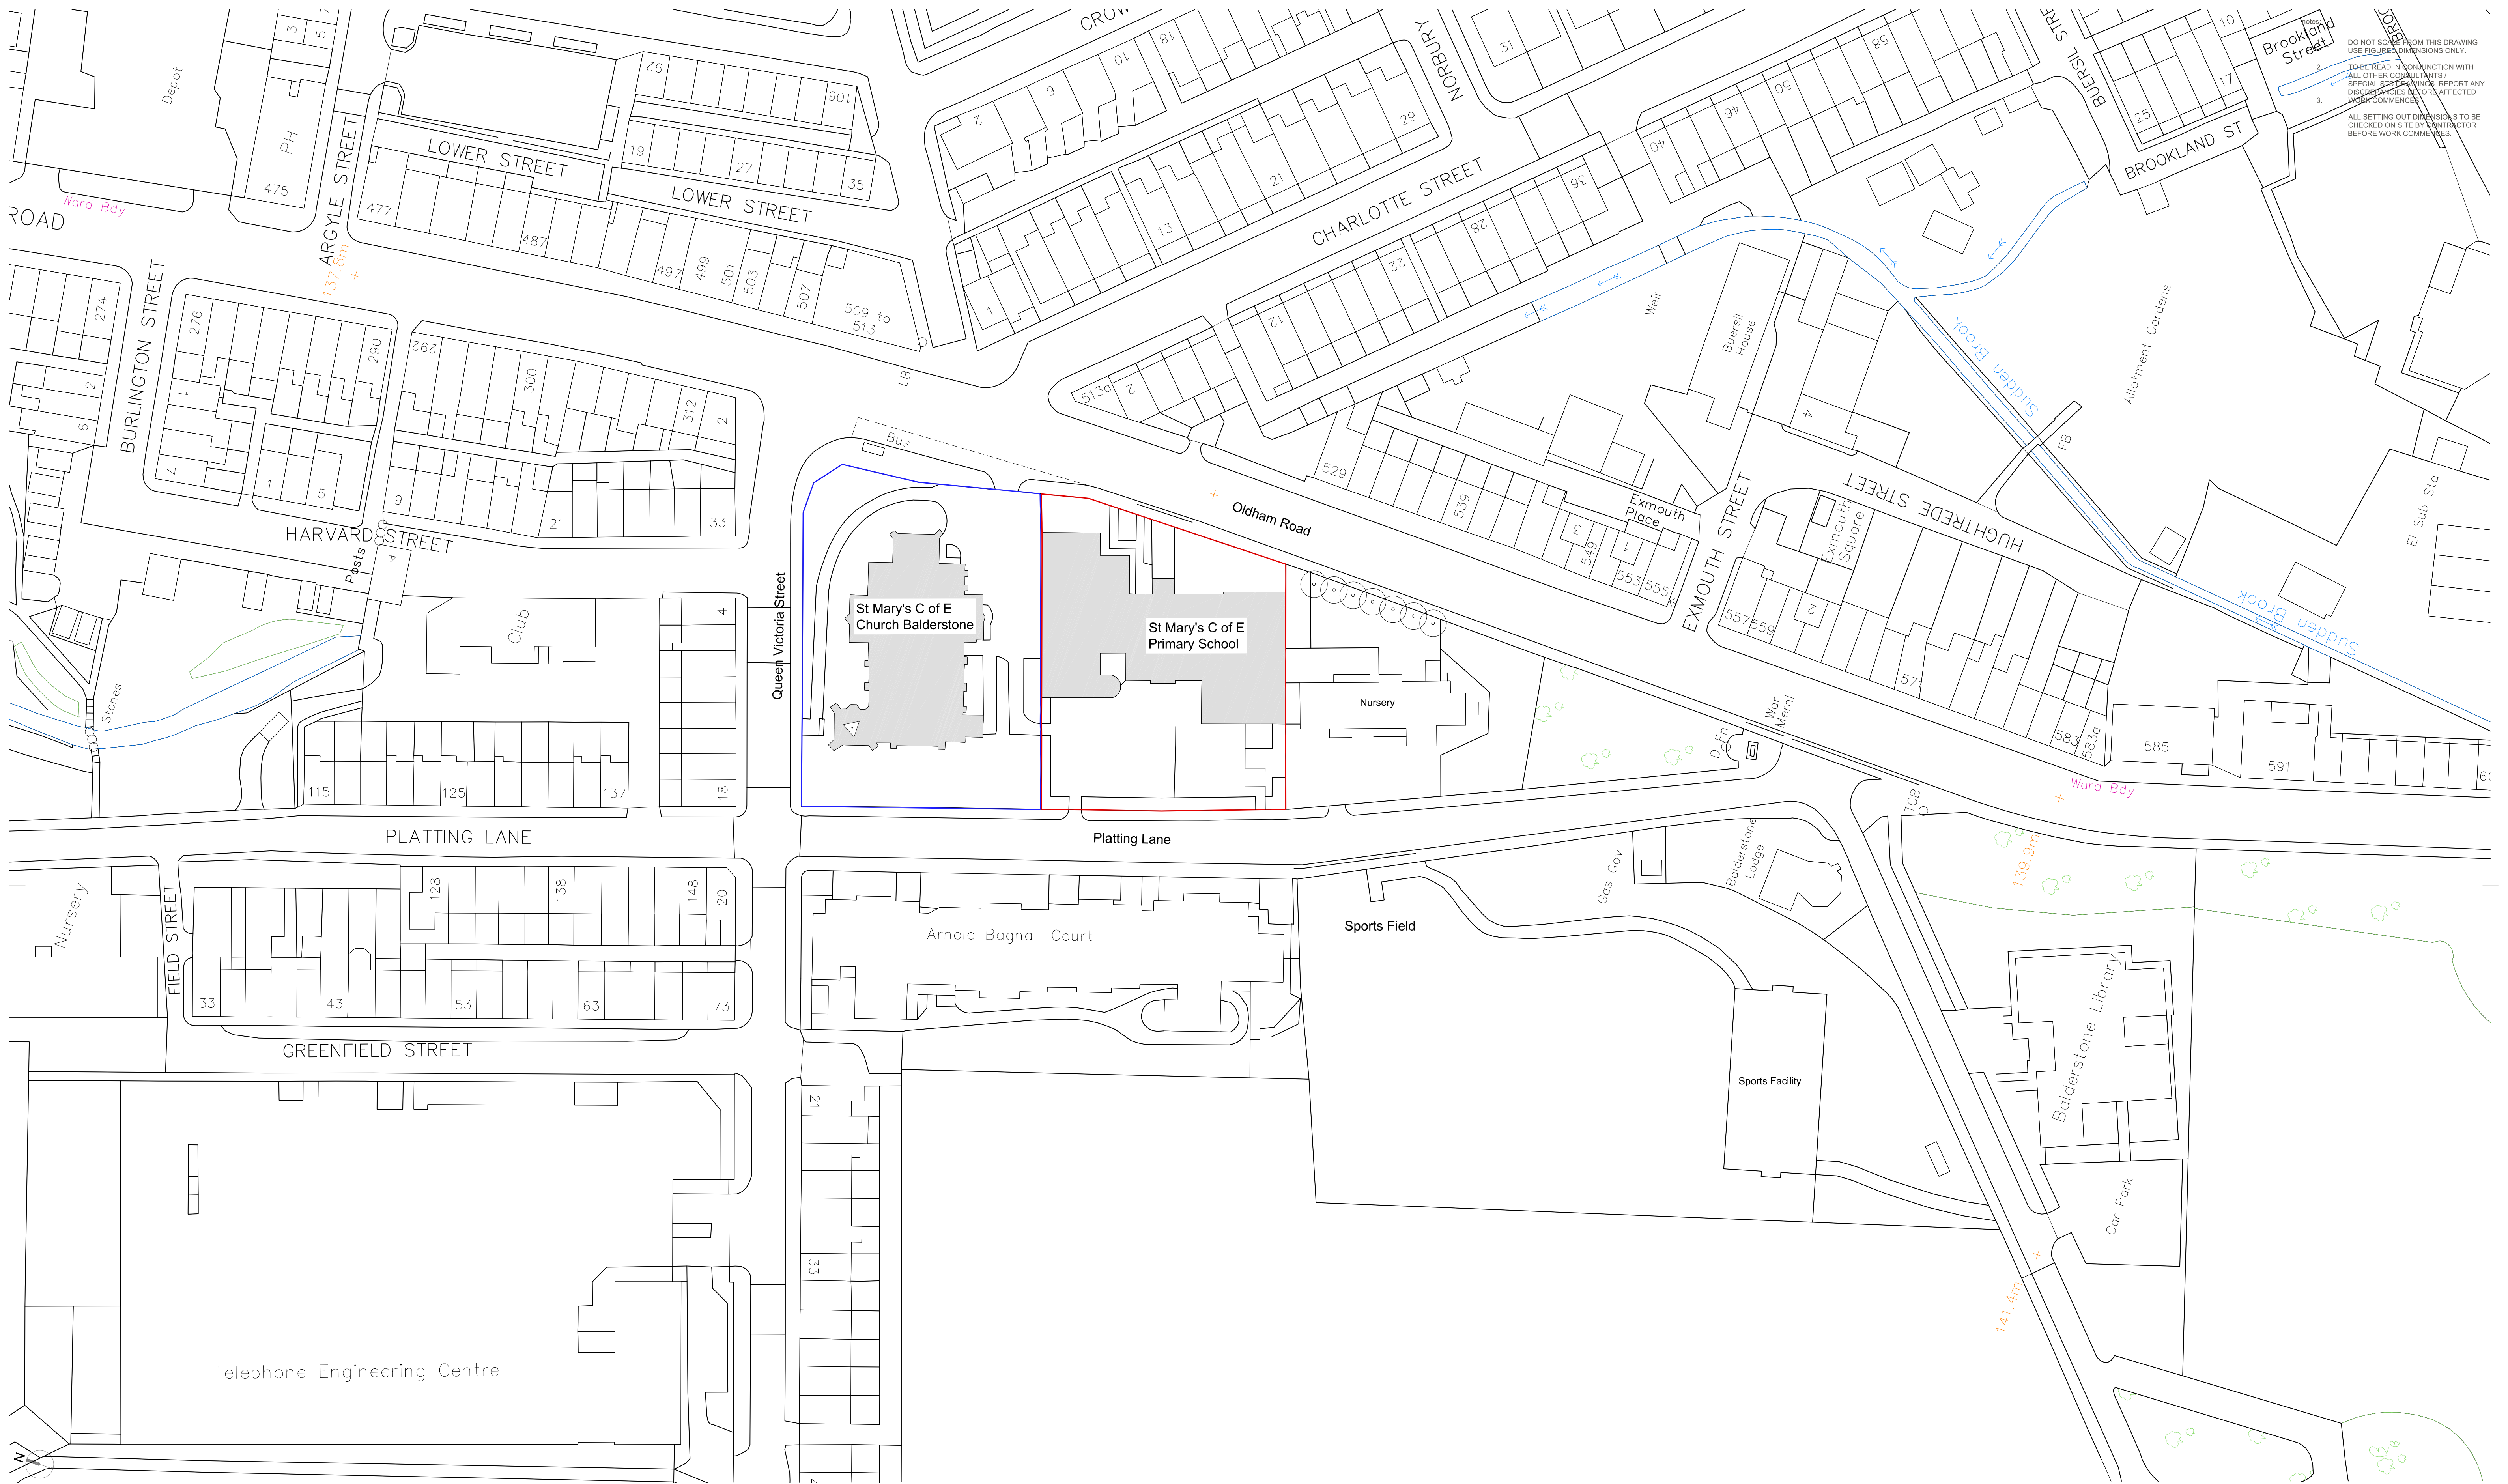

DO NOT SCALE FROM THIS DRAWING -
USE FIGURES/DIMENSIONS ONLY.

TO BE READ IN CONJUNCTION WITH
ALL OTHER CONSULTANTS' /
SPECIALIST DRAWINGS. REPORT ANY
DISCREPANCIES TO YOUR AFFECTED
WORK COMMENCER.

ALL SETTING OUT DIMENSIONS TO BE
CHECKED ON SITE BY CONTRACTOR
BEFORE WORK COMMENCES.

- Key:**
- Red Line
 - Site Boundary.
 - School Building + Playground
 - Nursery adjacent but outside boundary, permission necessary for scaffolding here.
 - Blue Line
 - Owned by the Church/School.
 - Church car park adjacent to School building; will require scaffolding.

CLIENT	Rochdale Borough Council	seven. Studios at: Unit 1.3, Wauk Mill, 51 Bengal Street, MANCHESTER, M4 6LN t: 0161 236 5655 Clarendon House, Victoria Avenue, HARROGATE, HG1 1DY t: 01423 709 807 24 Grenville Street, LONDON, EC1N 6SS t: 0203 036 0691
PROJECT	SMP - St Mary's CE Primary School	
TITLE	Site Plan - Existing	
NUMBER	SMP-SEV-XX-00-DR-A-01010	
REVISION	P01	
STATUS	Planning	SEVENARCHITECTURE.CO.UK
SCALE	1:500 @A1	
DATE	20/10/23	
DRAWN BY	SM	
CHECKED BY	SGI	
DATE: DRAWN: CHECK		