


Building regulation drawings can be used for building estimates, however for an accurate quote builders must attend site as these drawings do not account for all aspects of the building works.

Scale 1:50

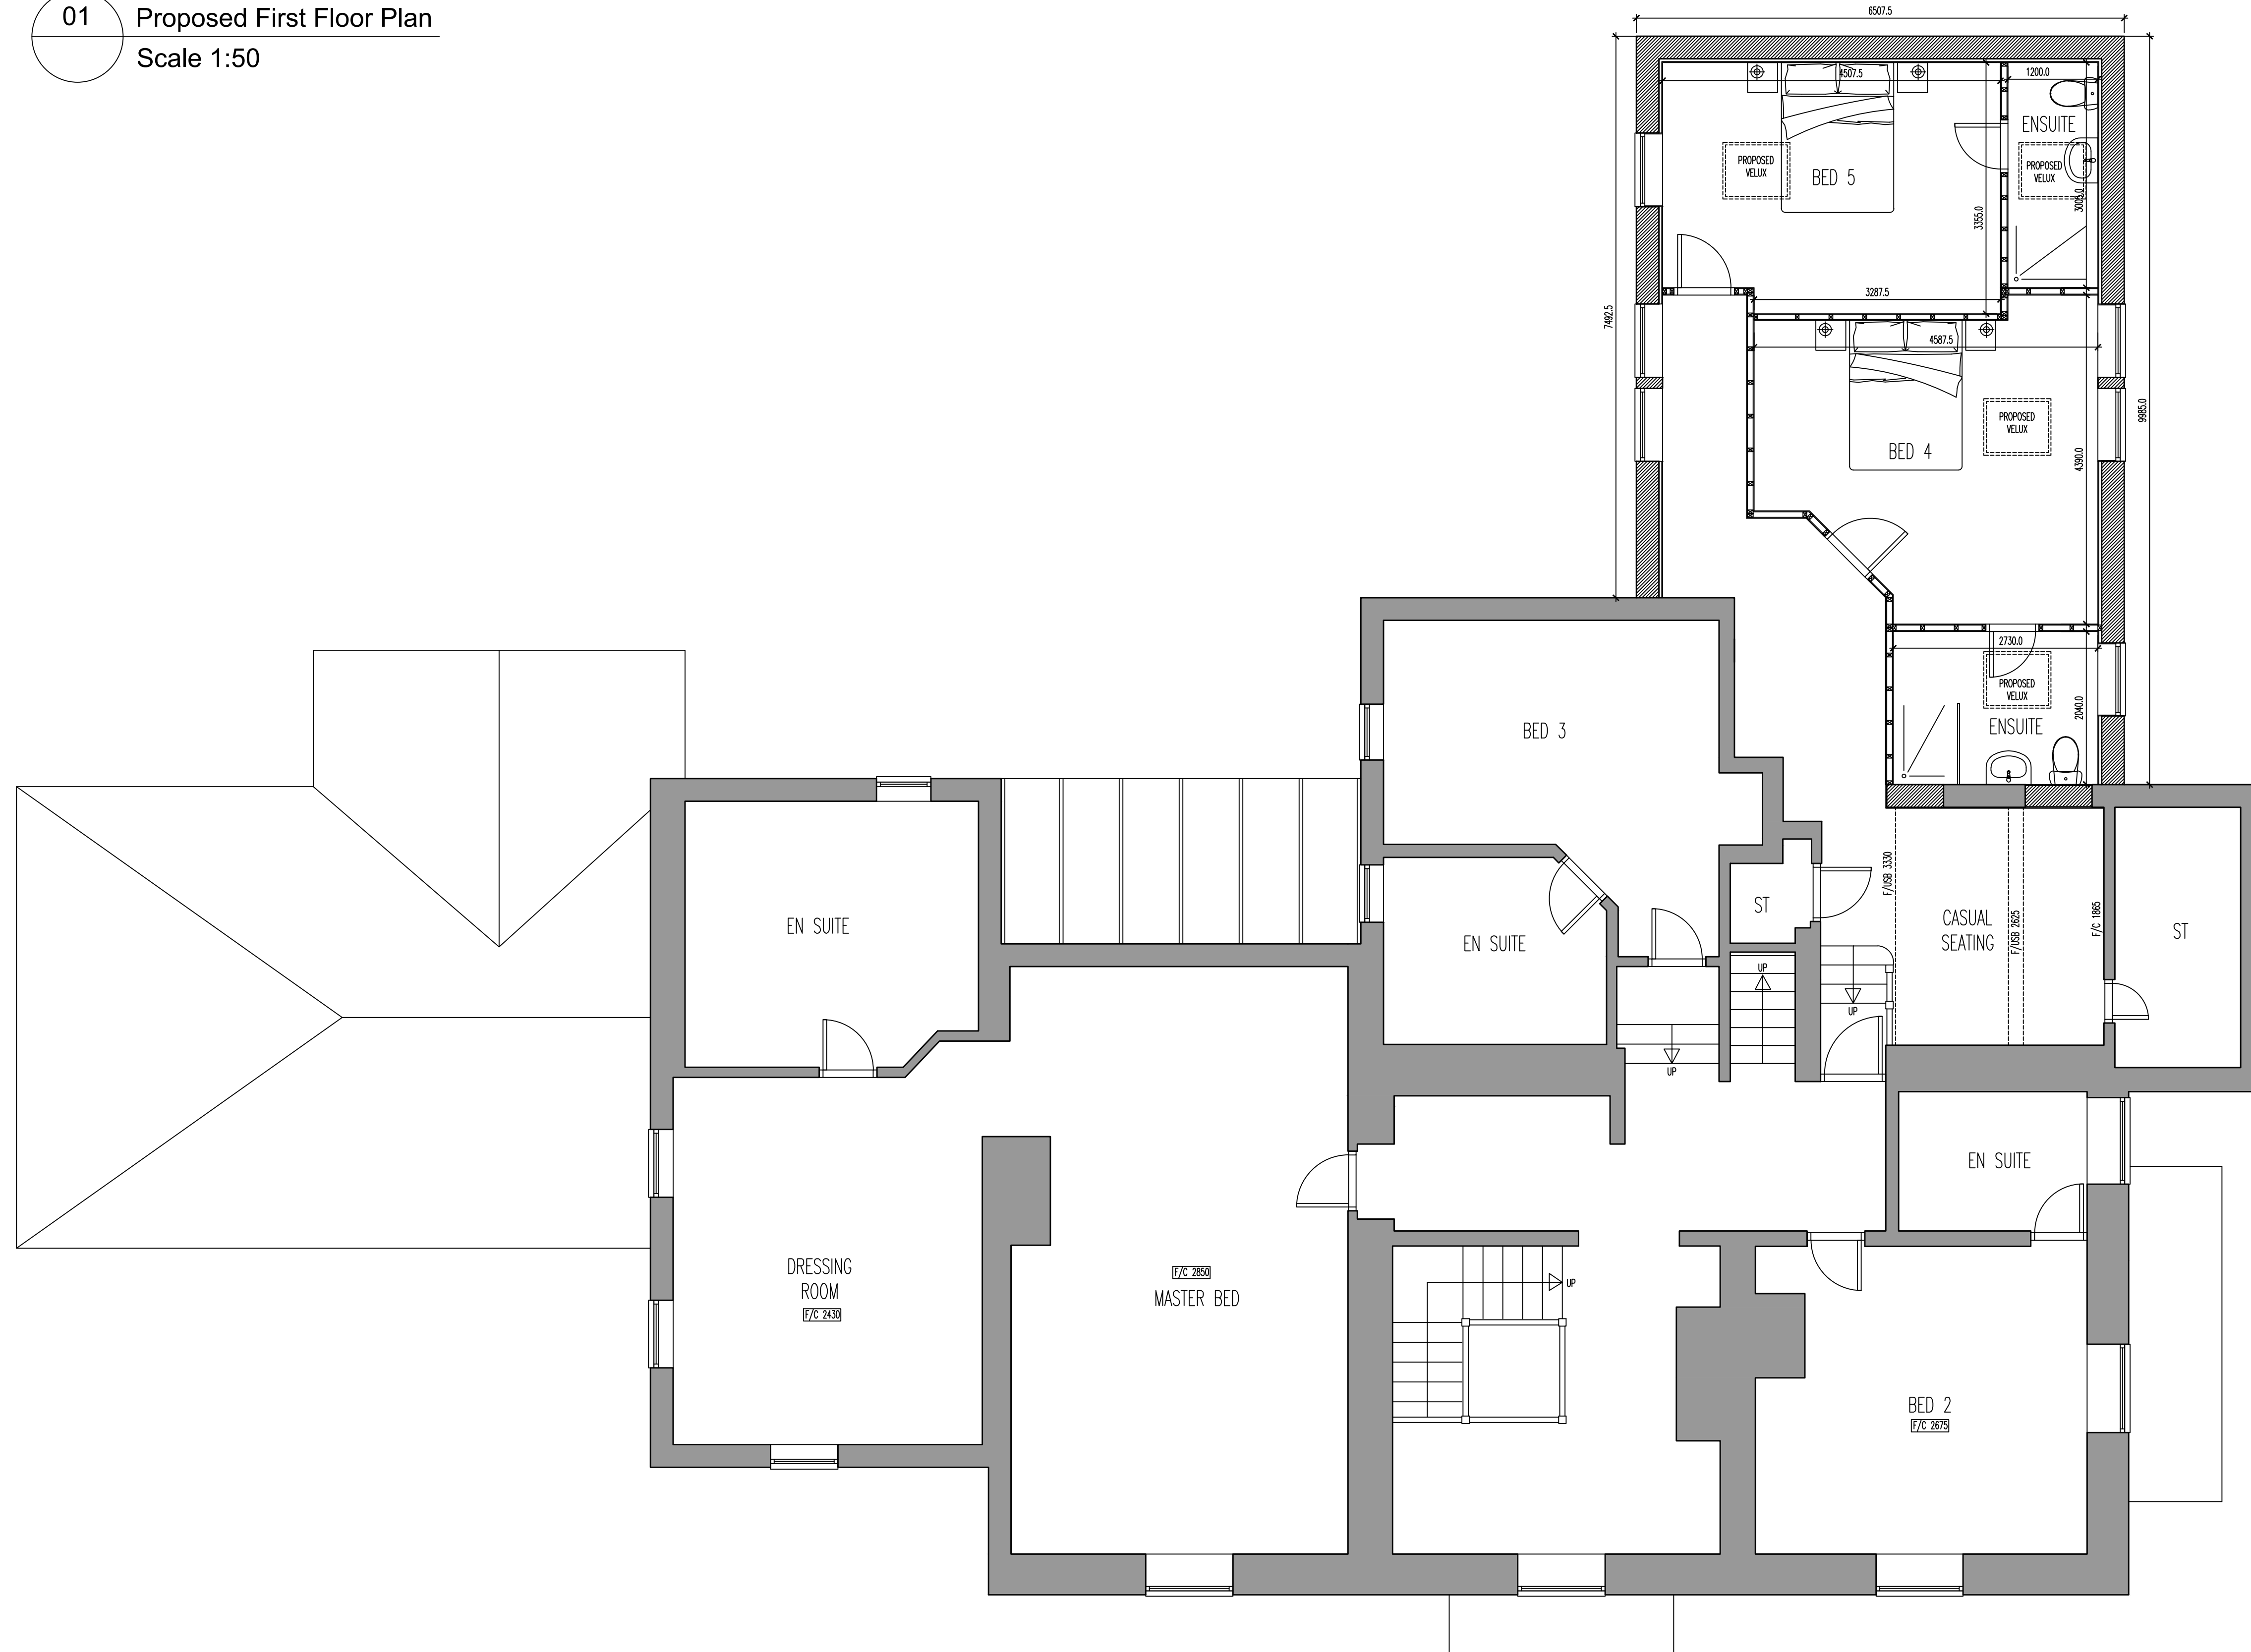

Rev	Description	Date	By	Chk
-----	-------------	------	----	-----

Status	Purpose for Issue	
Survey	☐ Tender	☐
Construction	☒ As Built	☐

Client
Kirsty Makin
Red Bank House, Elbut Lane, Bury

Contract
Proposed First Floor Rear Extension Over
Existing Extension

Drawing
Proposed First Floor Plan

Drawing No.	ZT24-196-07	Revision	/
Scales	1:50	Date	Feb '24
Drawn	ZTT	Checked	

