


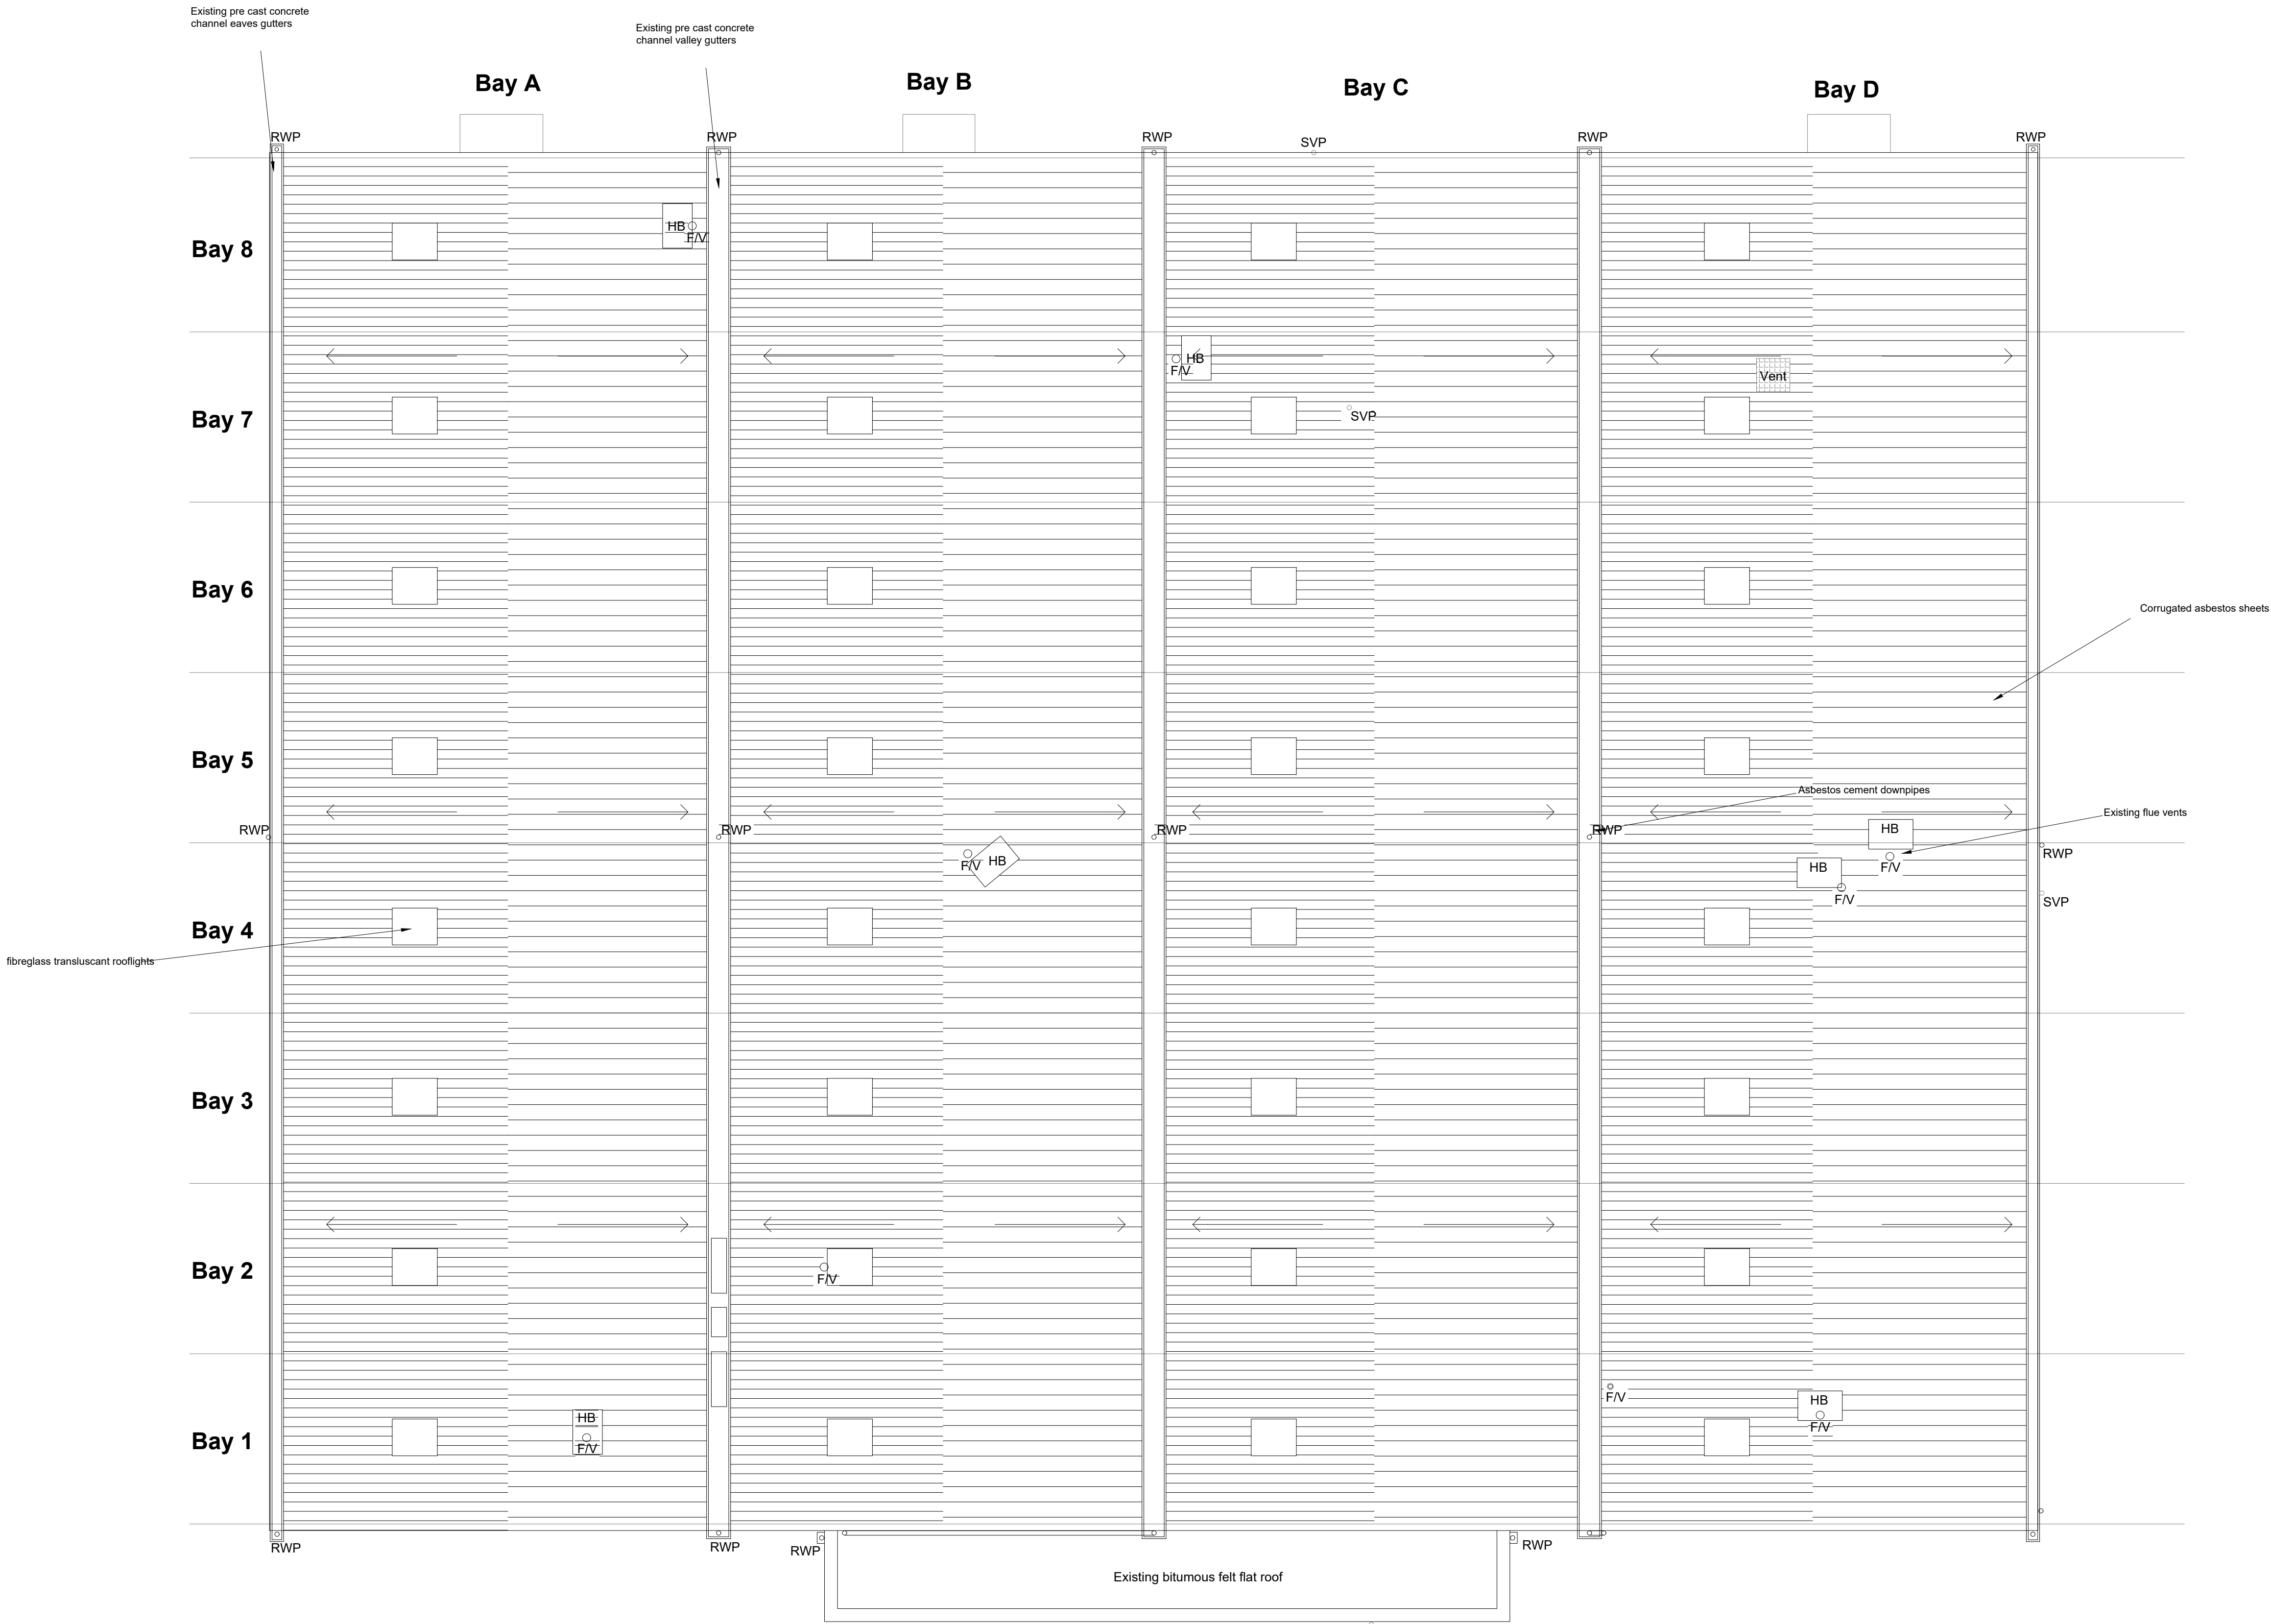

EXISTING ROOF PLAN

Client: Hamida.am Ltd
234 Leicester Park Road
Leicester
LE5 5FD

Property Address
Bentley Avenue
Stakehill Industrial Estate
Middletown
M24 2RW

Project Title Refurbishment		DWG Ref: 284- DWG
DWG Title: EXISTING ROOF PLAN		DWG No. 002
Scale 1/100 ON A1	Date 03/03/2022	Job No 284
Surveyed PWW/LPM	Drawn LPM	Checked PWW