



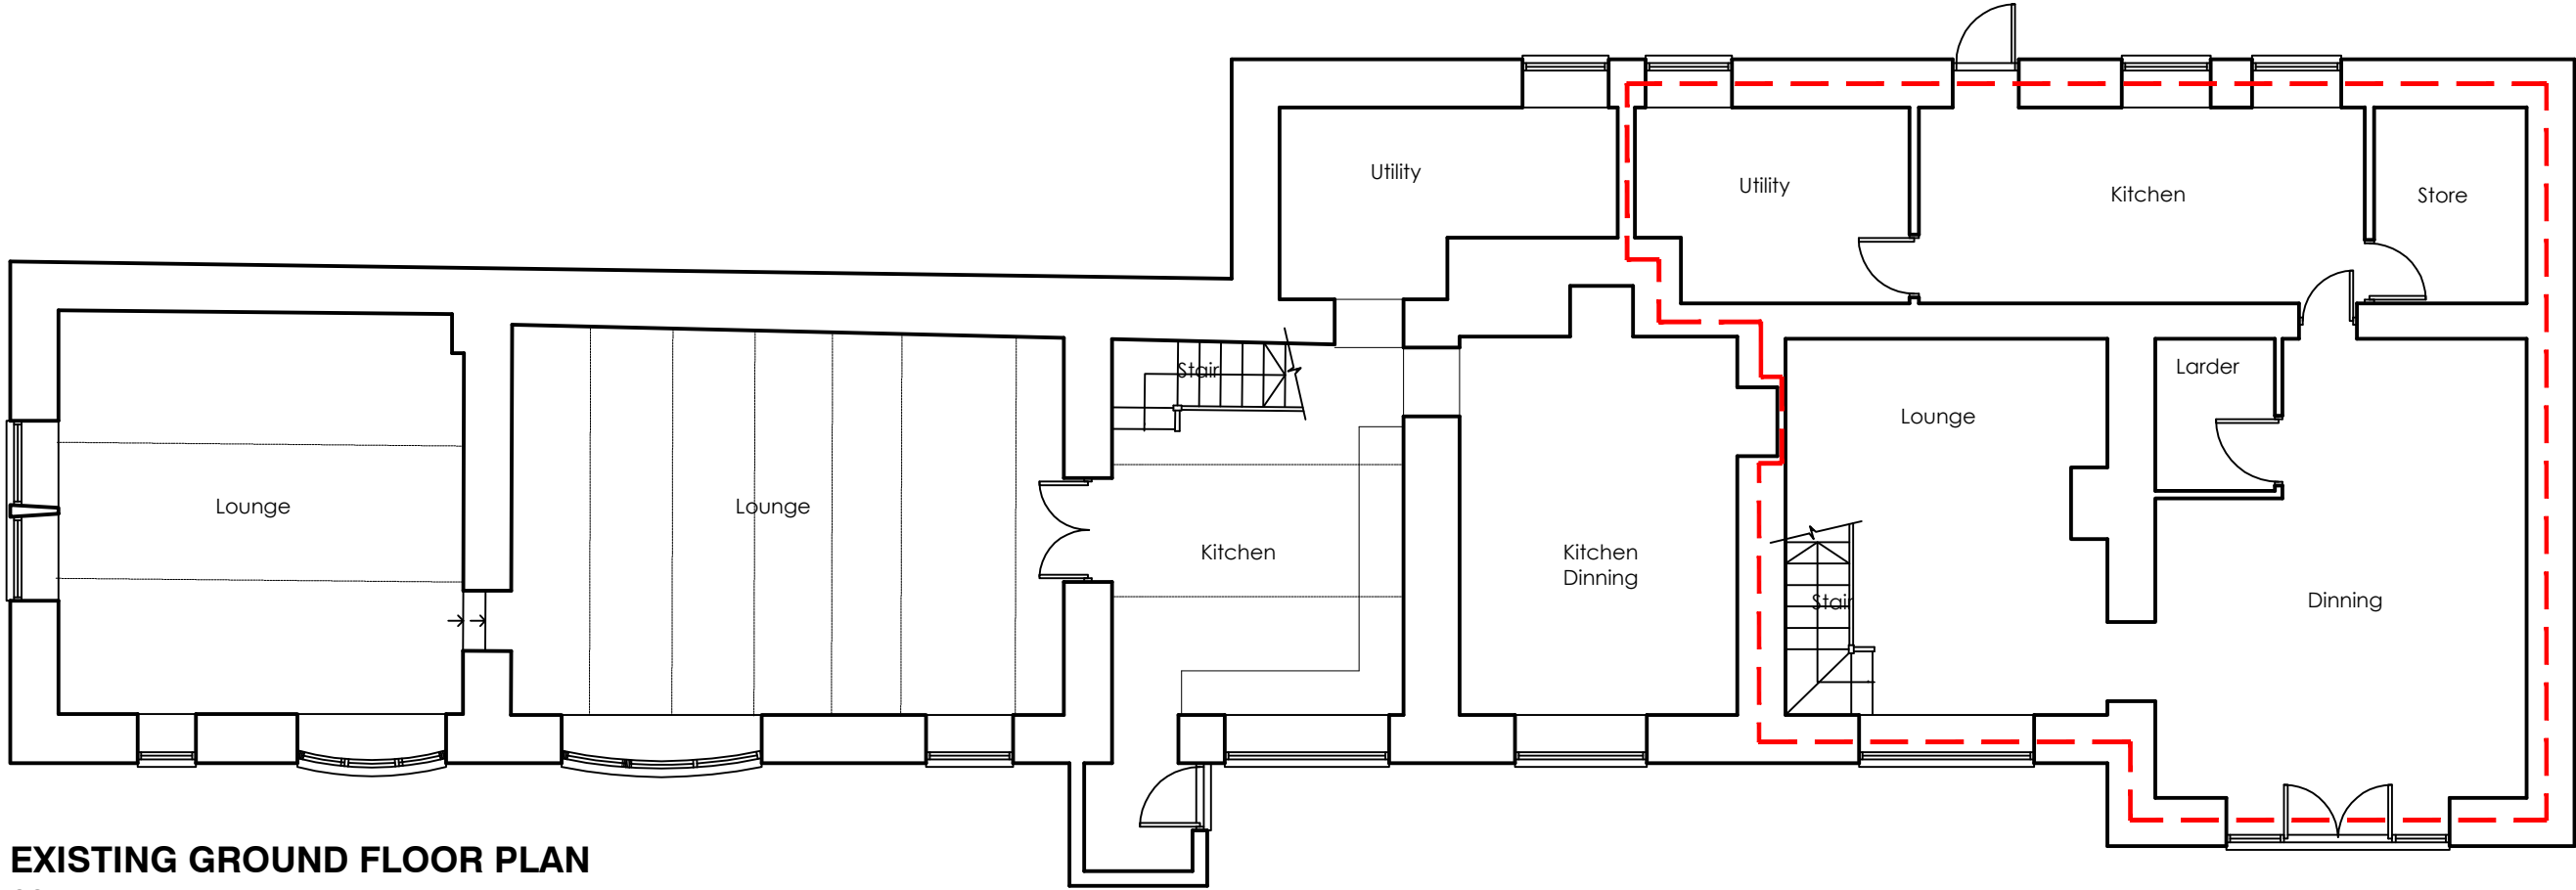

EXISTING GROUND FLOOR PLAN
SCALE: 1:100

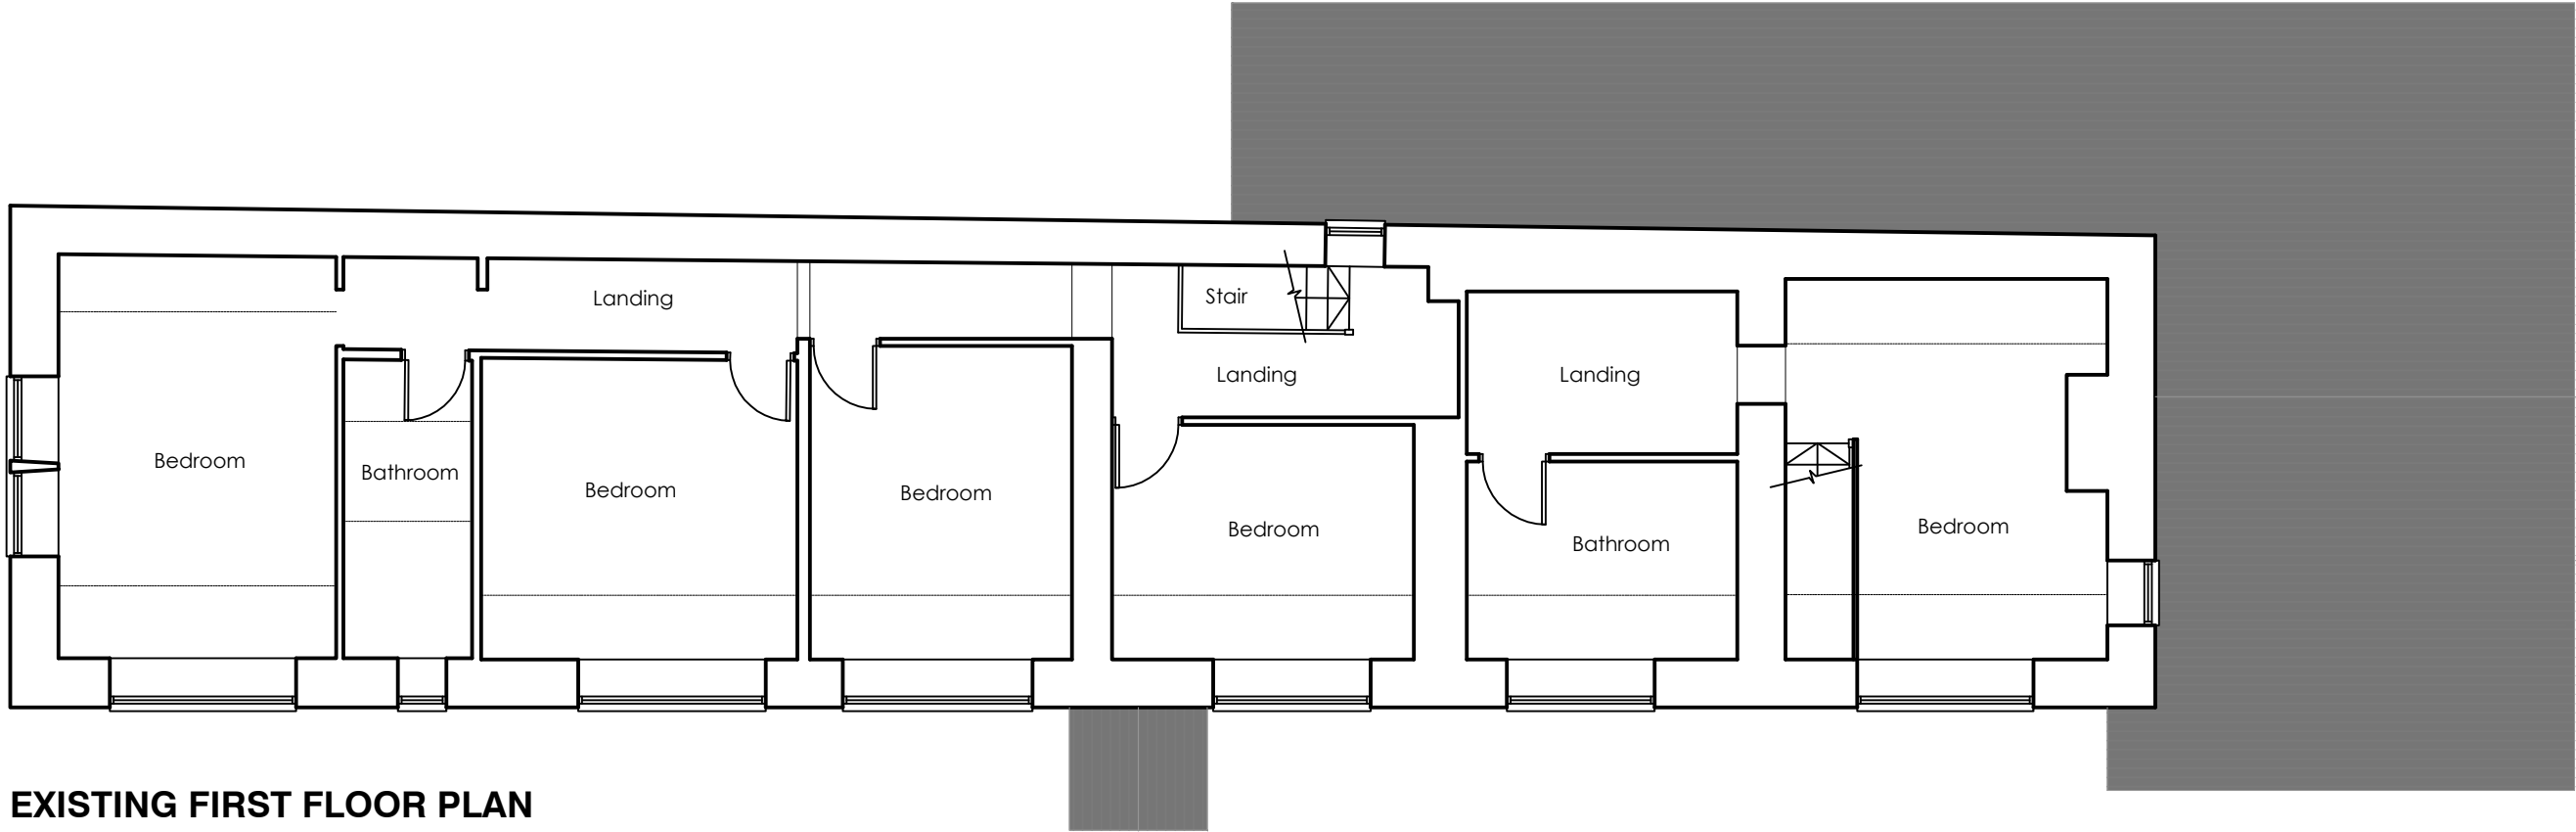

EXISTING FIRST FLOOR PLAN
SCALE: 1:100

PLEASE NOTE 1. DO NOT scale from this drawing, use figured dimensions only. 2. All dimensions to be checked on site by the contractor. 3. Please report any discrepancies to JHA Ltd immediately. 4. All setting out dimensions are approximate. To be marked out on site for approval by JHA Ltd prior to construction.	NOTES:		Project / Client: EXTENSION AND CONVERSION OF EXISTING FARMHOUSE AT SLACK FARM FOR MR DERRICK CULLEN	Issue: PLANNING ISSUE		jha PULMANN JHA Pulmann, 18A Bridge Street Milnrow, Rochdale, OL16 3ND T 01302 364565 E enquiries@j-h-a.co.uk W www.j-h-a.co.uk	Scale: 1:100	Date: AUG 2024	
				Drawing Title: EXISTING FLOORPLANS			Drawn By: JW	Checked By: JA	
				Drawing No: M24/32/102			Sheet Size: A2		