






FRONT ELEVATION

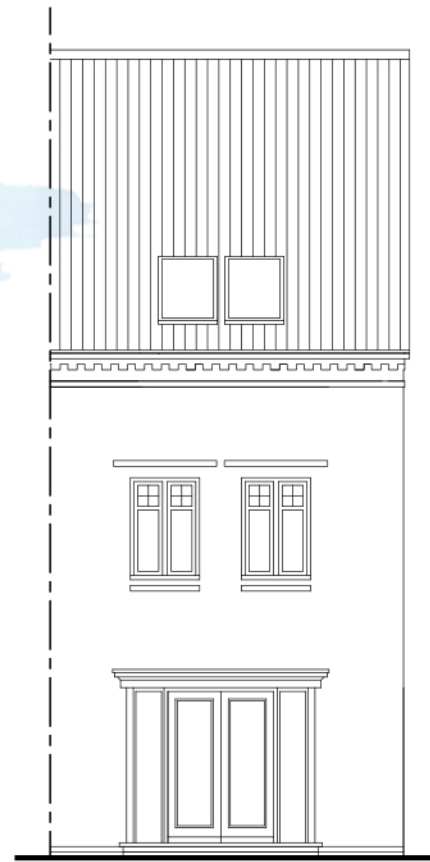


REAR ELEVATION

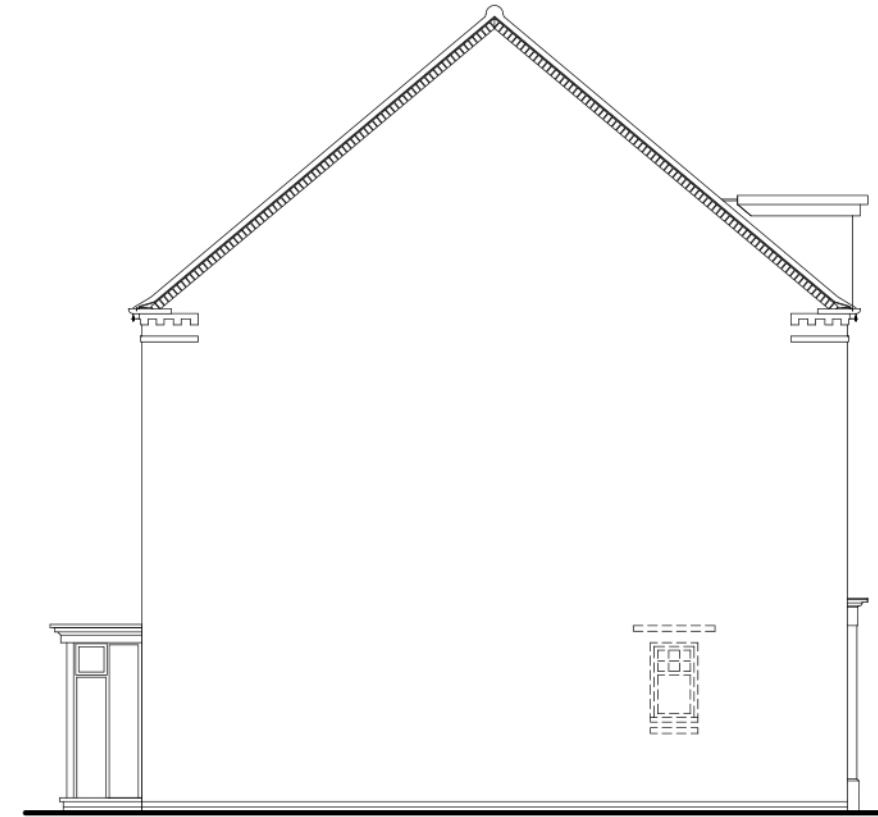


SIDE ELEVATION

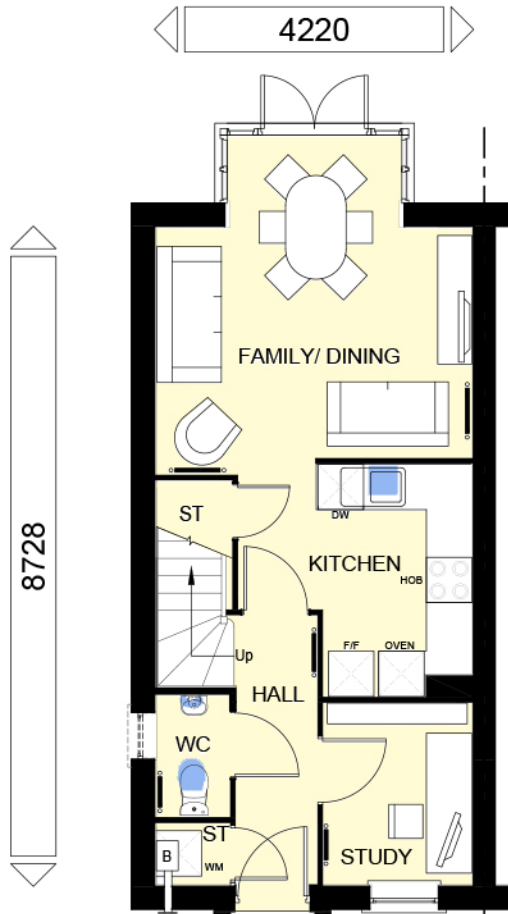

GROUND FLOOR PLAN

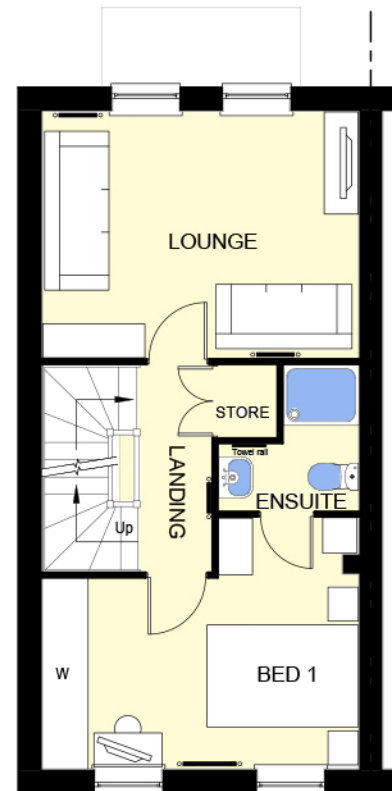

FIRST FLOOR PLAN

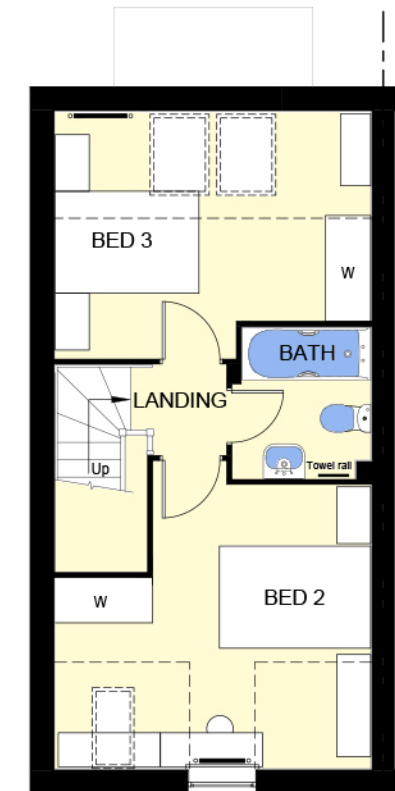

SECOND FLOOR PLAN



TOTAL FLOOR AREA : 1179 Sqft

Sales Name: GREENWOOD

House Type Code: T322-E-7

Spec: A3

Drawn: GDT

Drawing No: 16

Checked: GDT

Date: 14.10.16

Scale: 1:100


WARNING TO HOUSE-PURCHASERS.
Buyers are warned that this is a working drawing and the contents of this drawing may be subject to change during the progress of the build process. The layout, time, content and dimensions specified are included for general guidance only. The drawings are not to be used for construction purposes. Whilst we make every effort to ensure our drawings are up to date there may be changes to the drawings from time to time due to changes in regulations and/or re-planning. Purchasers are advised to check with the Sales Adviser whether any alterations have been made to this drawing. The contents of this drawing do not constitute a contract, part of any contract or warranty unless specifically incorporated into the contract. They should not be relied upon for the purposes of entering into a contract to purchase any property.

Planning

Refer to Data Sheet for full revision details

B

July 20

 

DAVID WILSON HOMES
WHERE QUALITY LIVES