


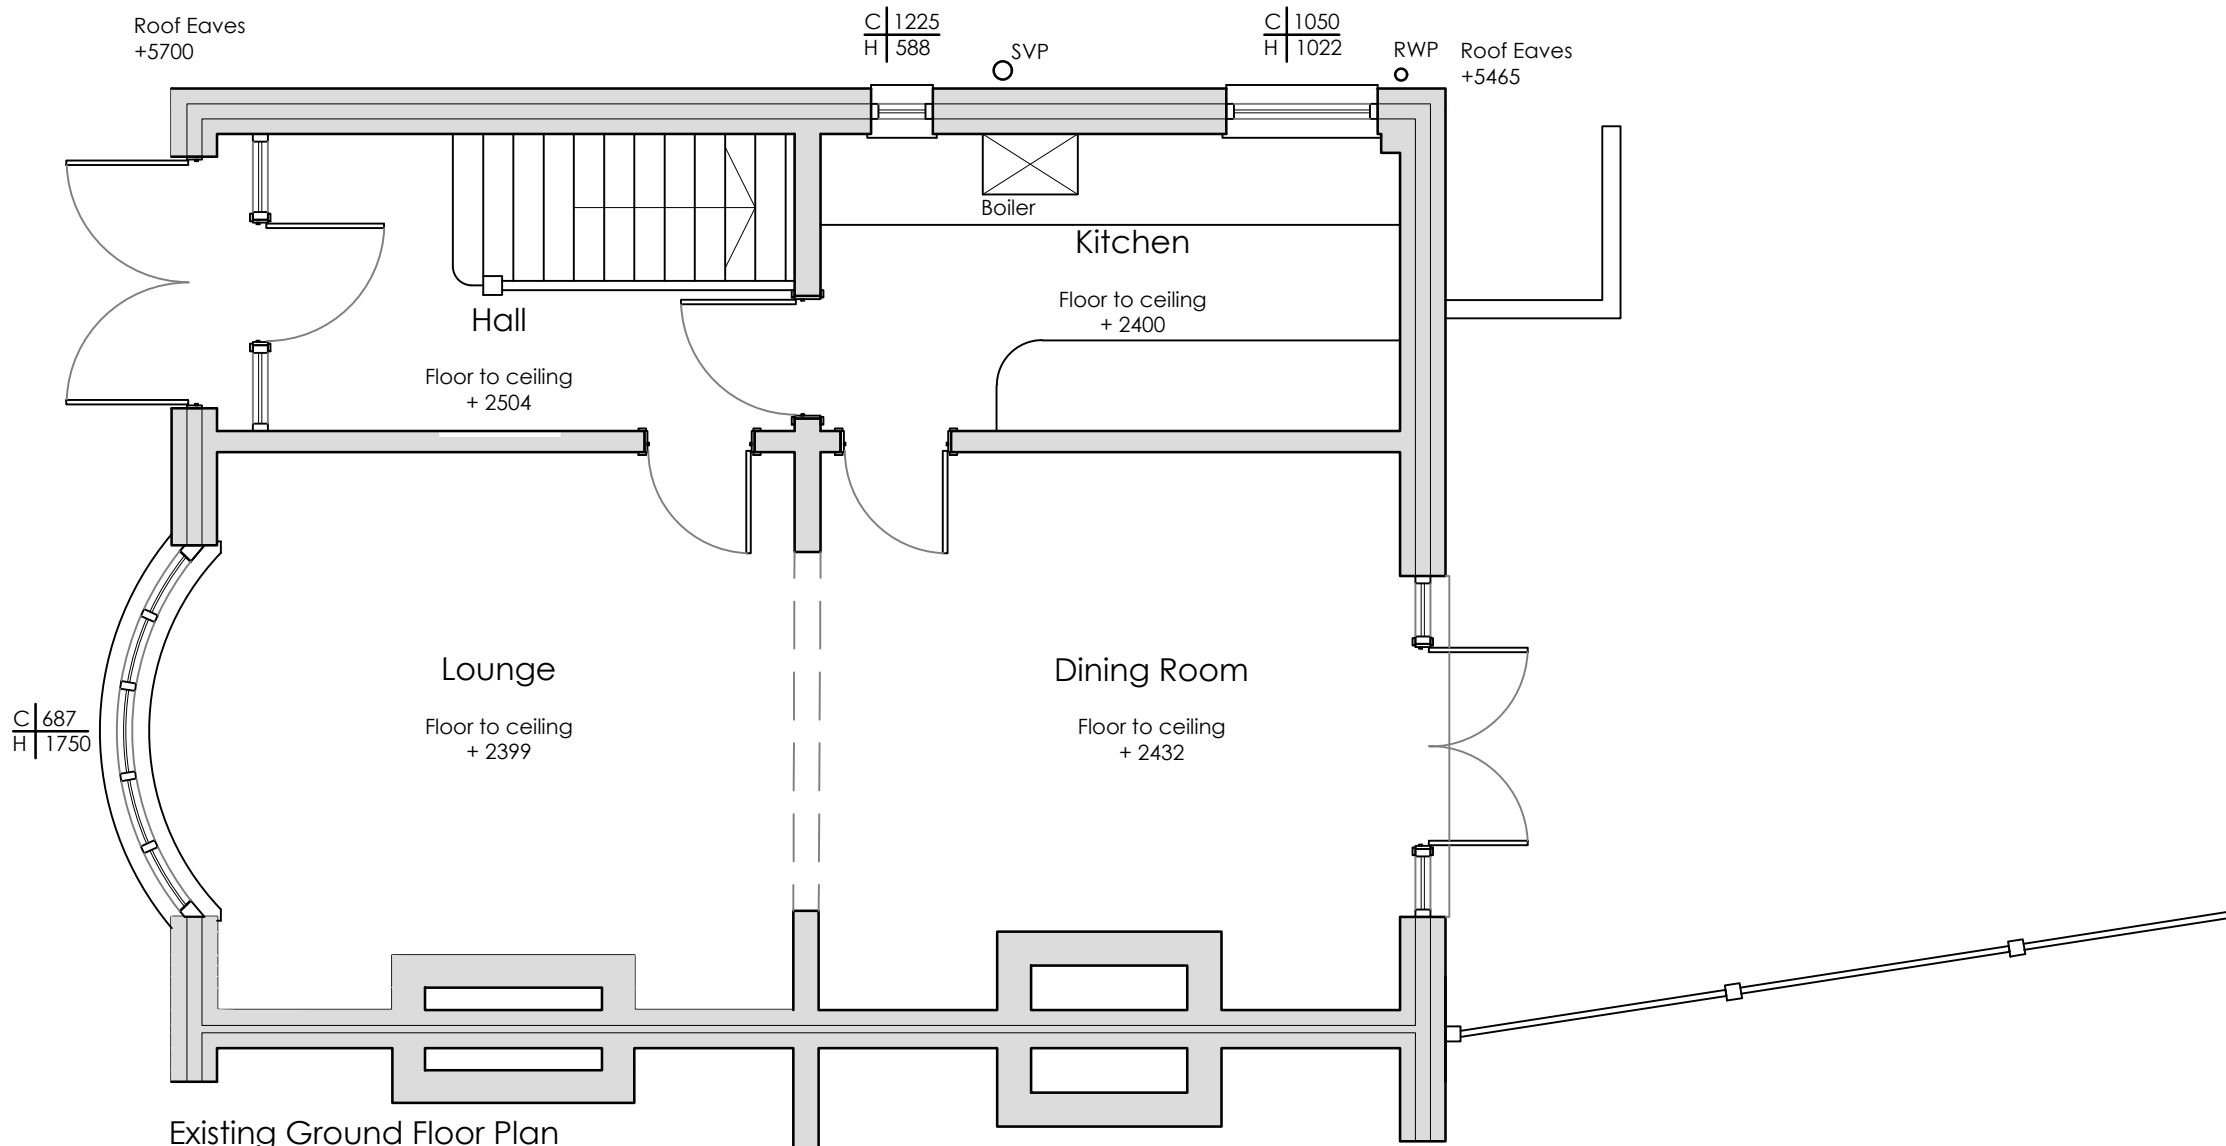

Existing Ground Floor Plan
Scale: 1:50



Site Location Plan
Scale: 1:1250

Key

Site Boundary

REV	Notes	Date	By

CRISP

architecture

Email: crisparchitecture@gmail.com

Chartered Institute of
Architectural Technologists
Chartered Practice

Project: 620 Rochdale Road, Middleton Manchester, M24 2QW	
Drawing Title: Existing Ground Floor Plan	

Project No: 2309	File Identifier:2309_72_02
Drawing No: 72_02	Revision:
Drawn By: SMH	Checked By:SMH
Scale:1:50 @ A3	Date: 12/03/2023

Purpose of Issue: FEASIBILITY
Drawing Status: PLANNING