

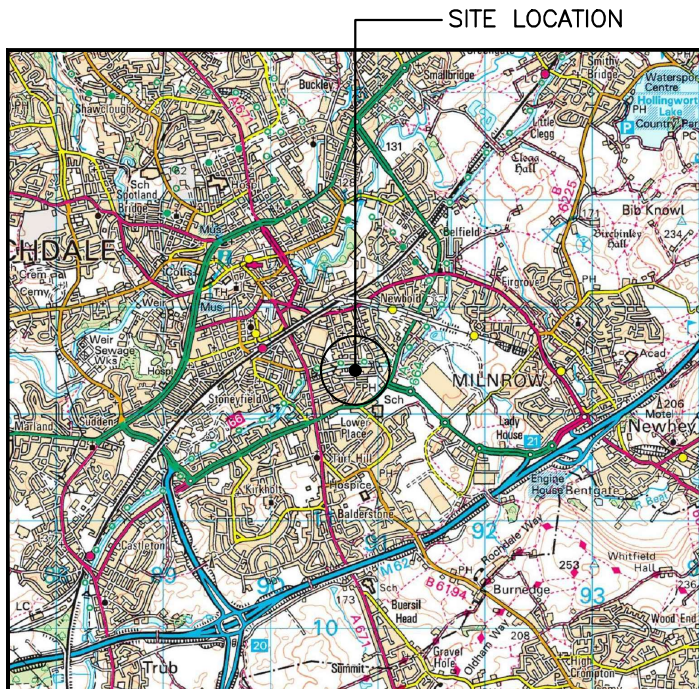


SITE LOCATION
(Scale 1:50000)

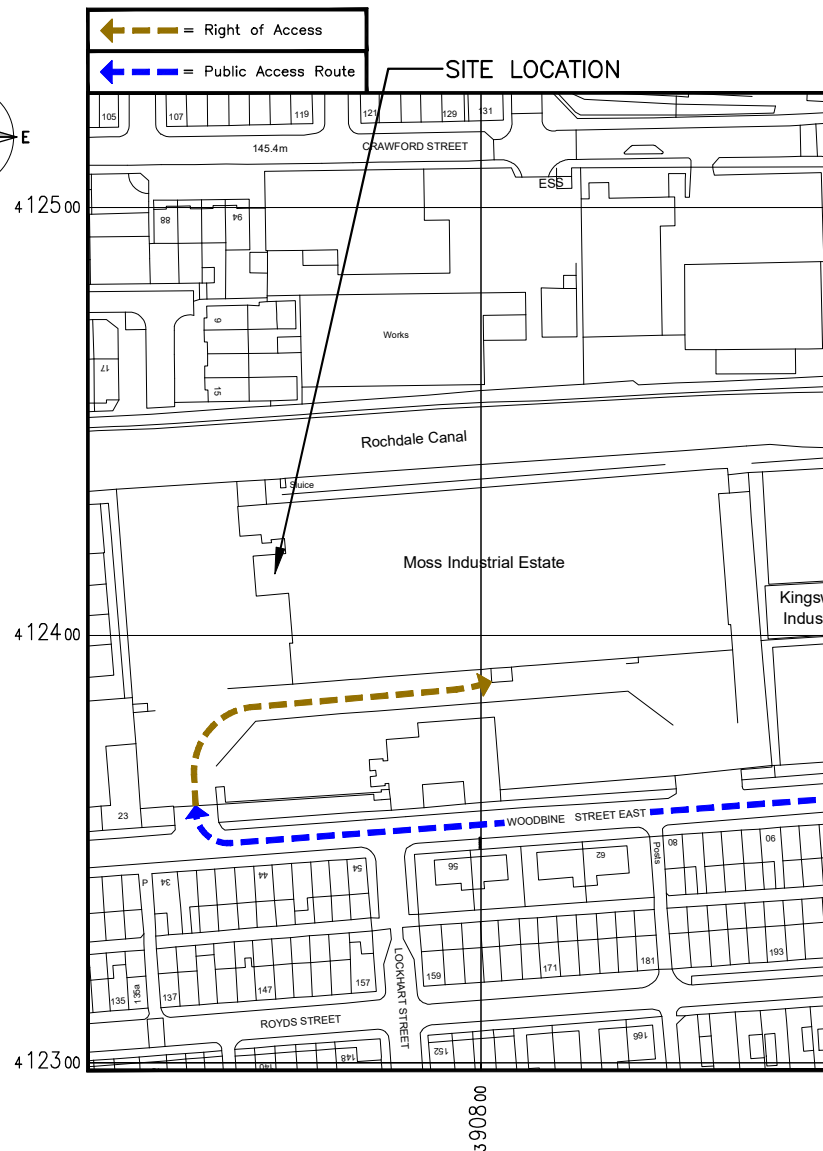


SITE PHOTOGRAPH

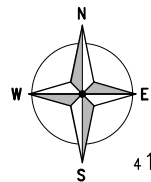

DETAILED SITE LOCATION

(Scale 1:1250)

Based upon Ordnance Survey map extract
with the permission of the Controller of
Her Majesty's Stationery Office.
Crown copyright.
Licence No. 100022432

 

SCALE 1:1250

ALL DIMENSIONS ARE IN mm UNLESS NOTED OTHERWISE

N.G.R E: 390750 N: 412425

DIRECTIONS TO SITE:
FROM M62, JUNCTION 21, HEAD WEST ON SIR
ISAAC NEWTON WAY/A6193. AFTER 1.4km,
CONTINUE STRAIGHT ONTO MOSS BRIDGE
ROAD. AFTER 140m, TURN LEFT ONTO
WOODBINE STREET EAST. ENTRANCE TO MILL
CAR PARK IS ON THE RIGHT AFTER 260m.
SITE IS LOCATED ON ROOF OF MILL.

NOTES:

REV	Issued for Approval	CS	DW	29.04.22
	MODIFICATION	BY	CH	DATE

CLARKE
telecom
Unit E, Madison Place, Northampton Road,
Manchester, M40 5AG
Tel: 0161 785 4500
Fax: 0161 785 4501
Web: www.clarke-telecom.com

O₂

CORNERSTONE - BEACON 3

Cell Name	Opt.
WOODBINE STREET EAST	A

Cell ID No		
CORNERSTONE	TEF	VF
127804_26	092804	86458

Site Address / Contact Details		
WOODBINE STREET EAST ROCHDALE GREATER MANCHESTER OL16 5LB		


Drawing Title: SITE LOCATION MAPS

Purpose of issue:	PLANNING	Dwg Rev:
-------------------	----------	----------

Drawing Number:	100	A
-----------------	-----	---

Surveyed By:	DW	Original Sheet Size:	A3	Pack Issue:
--------------	----	----------------------	----	-------------

Drawn:	CS	Date:	29.04.22	Checked:	DW	Date:	29.04.22	B
--------	----	-------	----------	----------	----	-------	----------	---

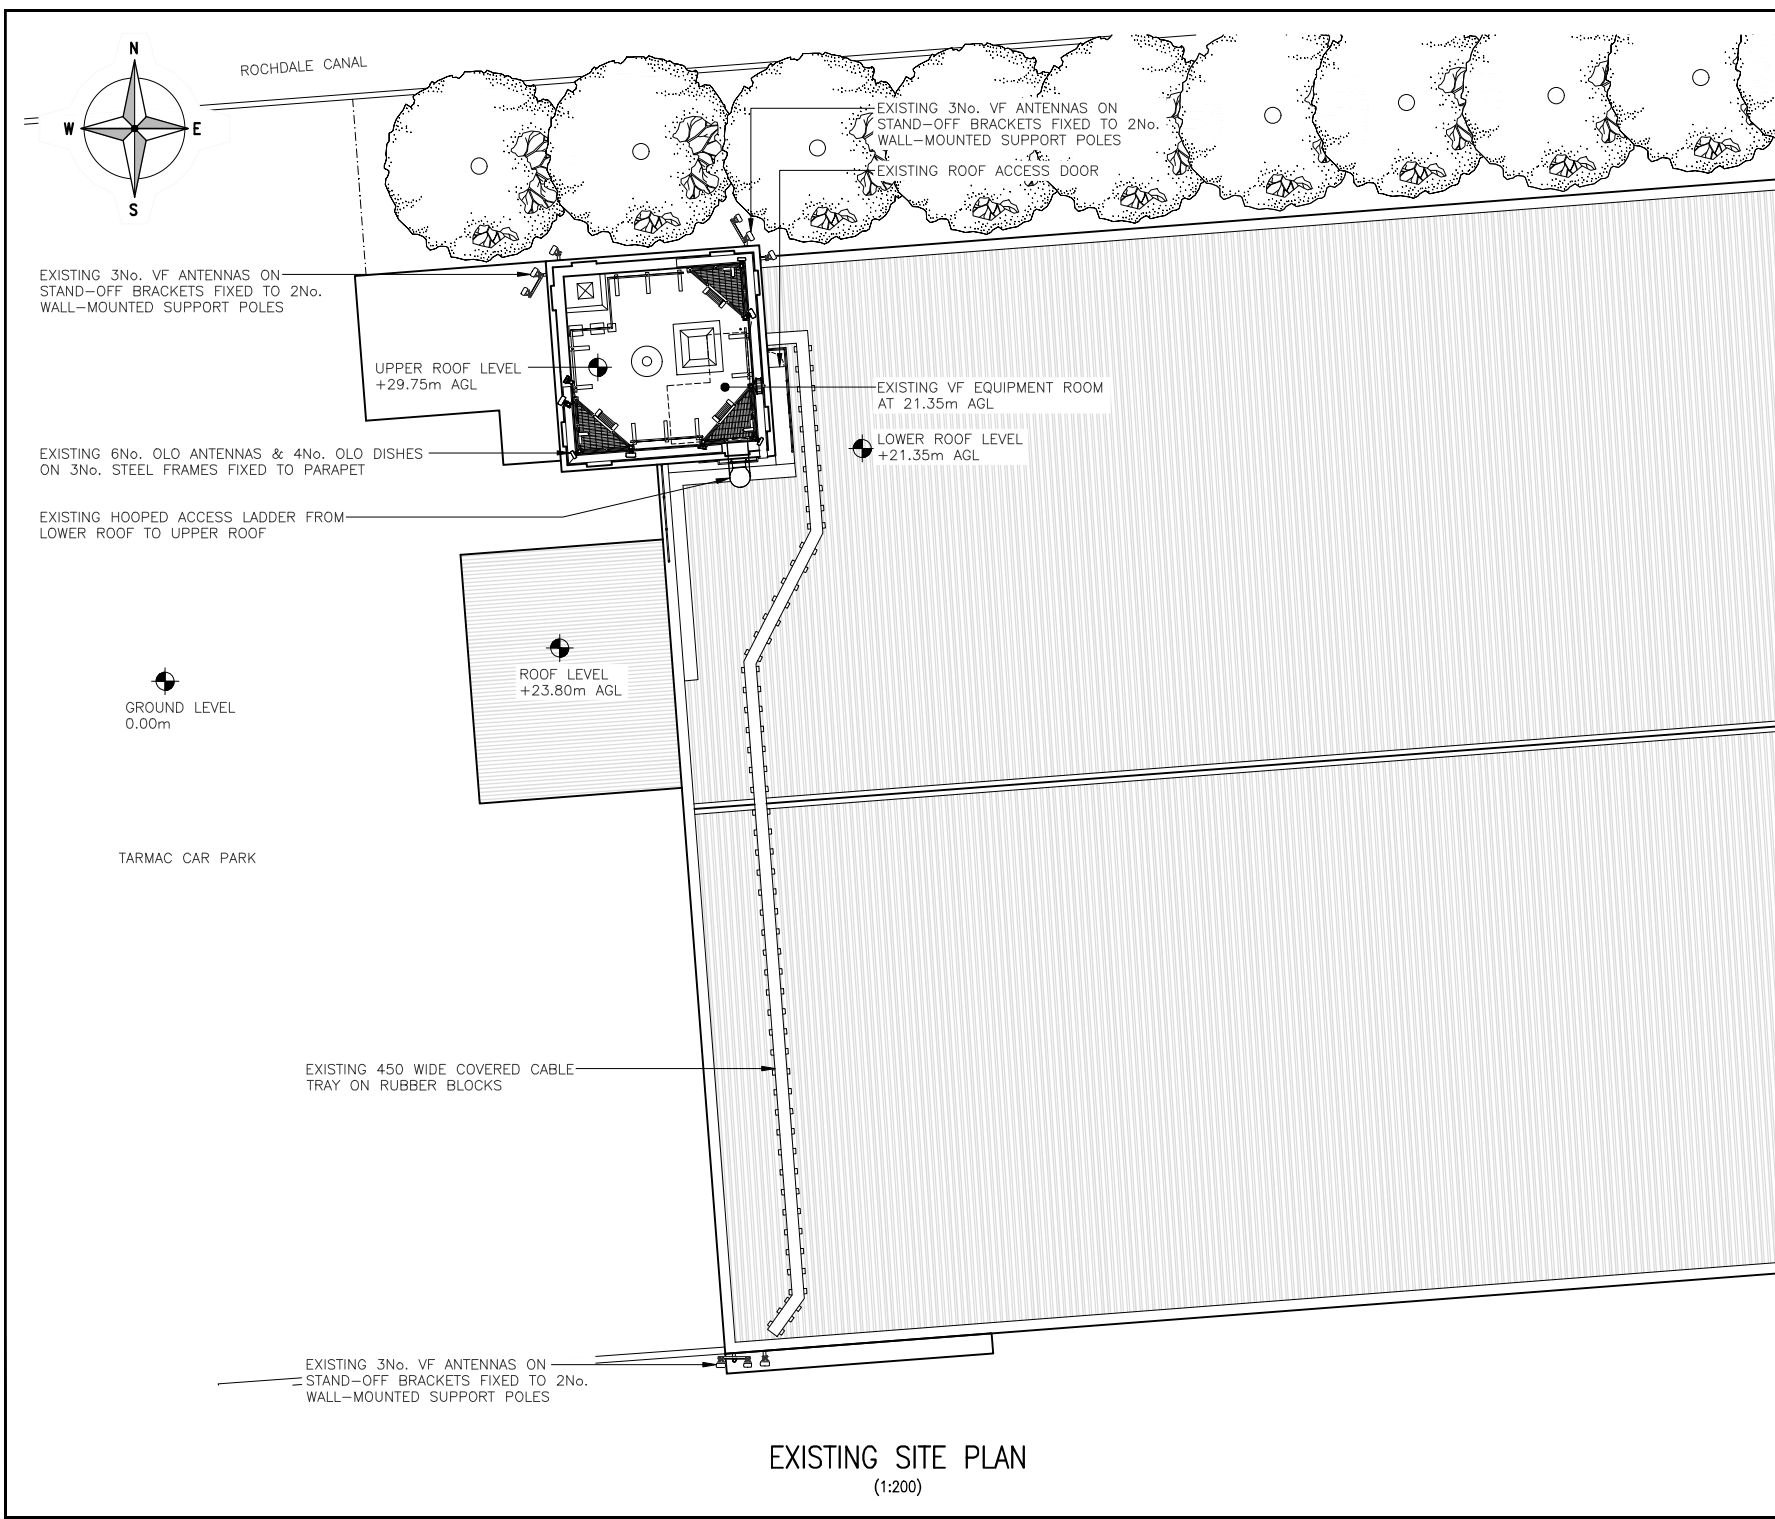

ALL DIMENSIONS ARE IN mm UNLESS NOTED OTHERWISE

N.G.R E: 390750 N: 412425

NOTES:

REV	Issued for Approval	CS	DW	29.04.22
REV	MODIFICATION	BY	CH	DATE

CLARKE
telecom

Unit E, Madison Place, Northampton Road,
Manchester, M40 5AG
Tel: 0161 785 4500
Fax: 0161 785 4501
Web: www.clarke-telecom.com

O₂

CORNERSTONE - BEACON 3


Cell Name		Opt.
WOODBINE STREET EAST		A
Cell ID No		
CORNERSTONE	TEF	VF
127804_26	092804	86458

Site Address / Contact Details

WOODBINE STREET EAST
ROCHDALE
GREATER MANCHESTER
OL16 5LB

Drawing Title: EXISTING SITE PLAN

Purpose of issue:	PLANNING	Dwg Rev:
Drawing Number:	200	A
Surveyed By:	Original Sheet Size:	Pack Issue:
DW	A3	
Drawn:	Date:	Checked:
CS	29.04.22	DW
		Date:
		29.04.22
		B

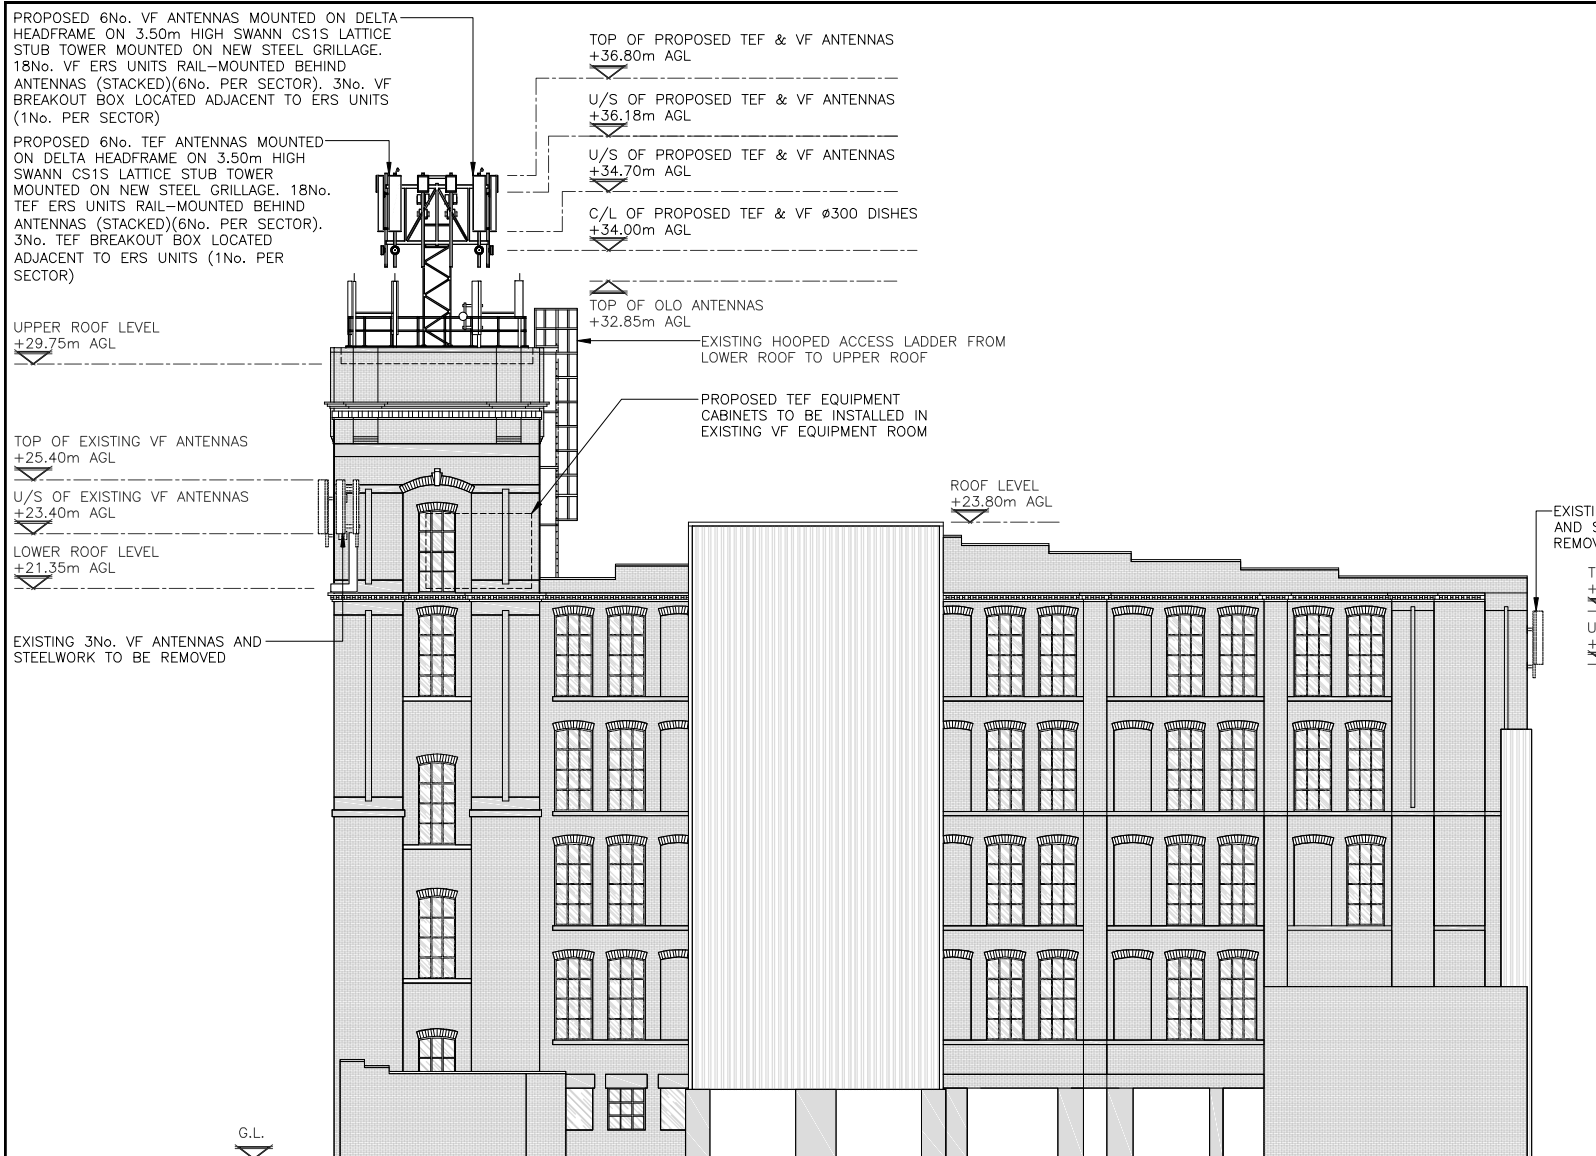

POROPSED WEST ELEVATION
(1:200)

The drawings comply with TEF & Vodafone Standard ICNIRP guidelines.
Designed in accordance with CORNERSTONE document: SDN0013 v2.0 (TEF) & SDN0009 v3.0 (VF)

ALL DIMENSIONS ARE IN mm UNLESS NOTED OTHERWISE									
N.G.R		E: 390750			N: 412425				
NOTES:									